



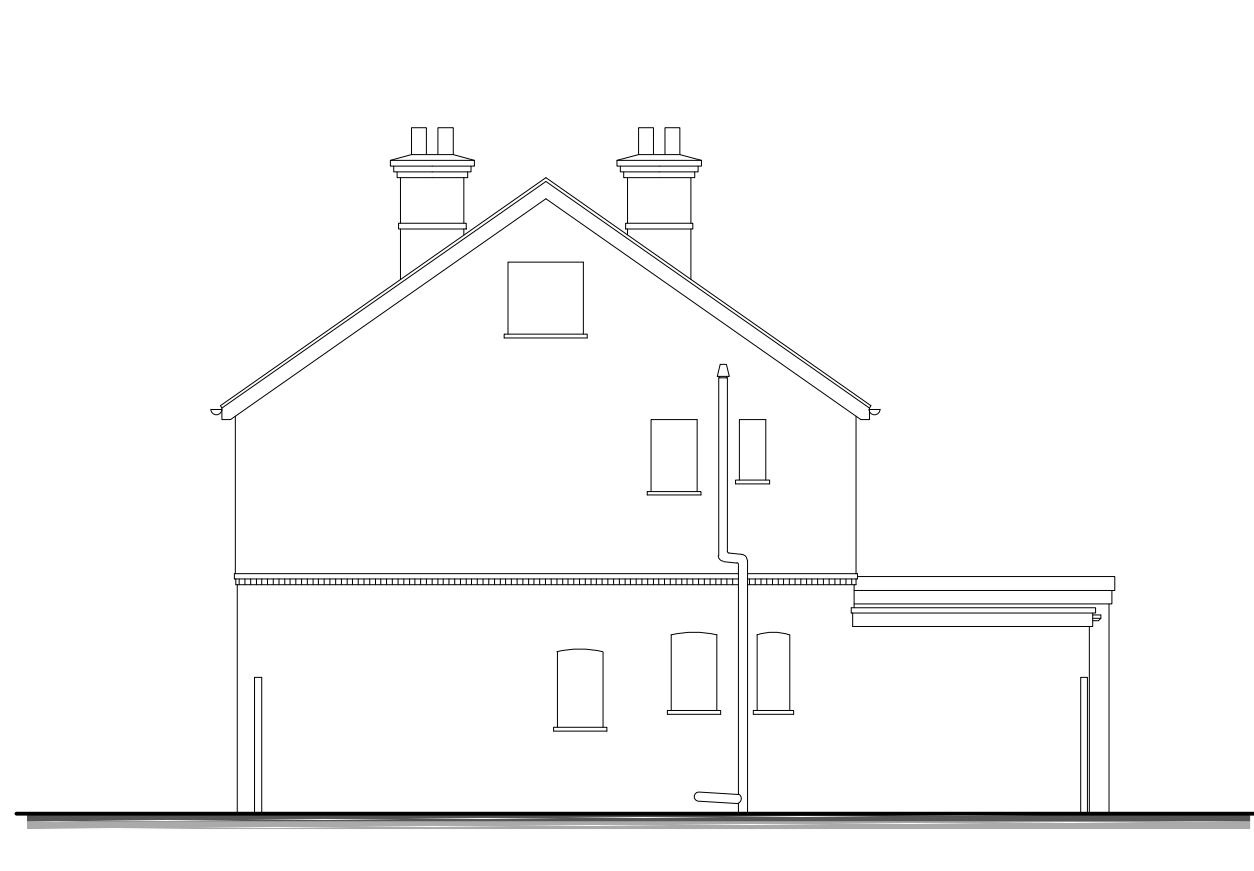

Side Elevation 1:100 Scale

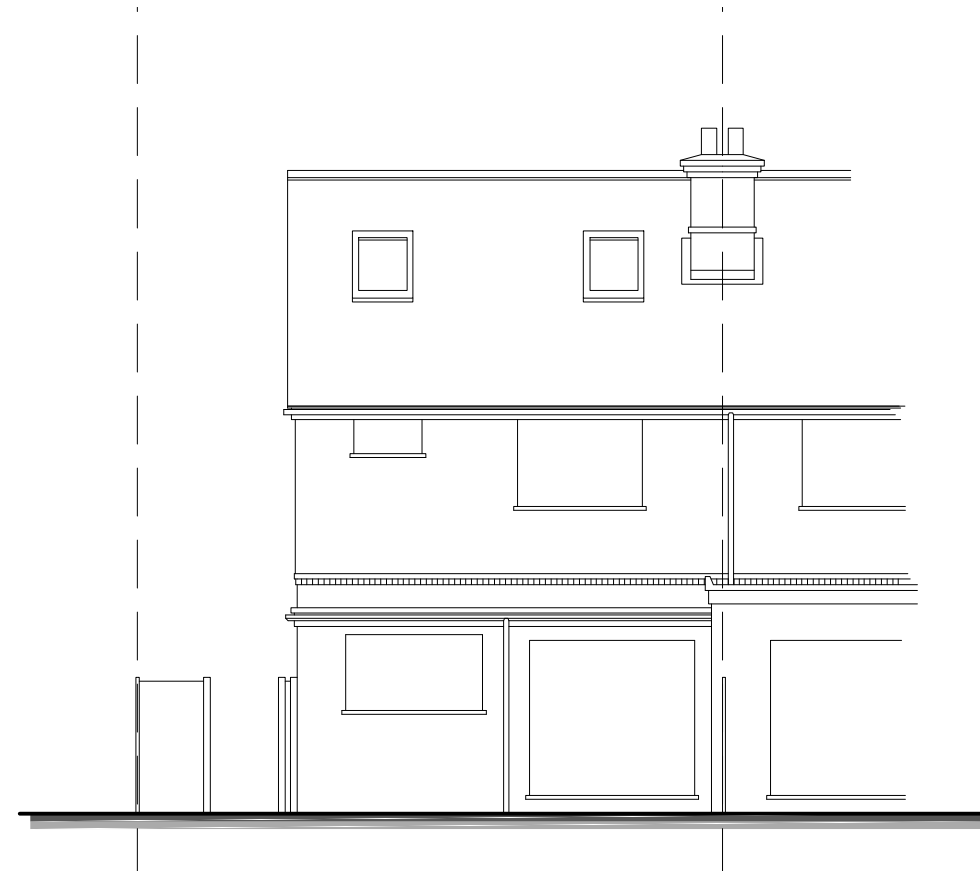

Rear Elevation 1:100 Scale



Side Elevation 1:100 Scale


1:1250 scale Bar
This Drawing has been produced for printing onto A1 size paper.
If printing on A3 please use the scale below for reference.




1:500 scale Bar
This Drawing has been produced for printing onto A1 size paper.
If printing on A3 please use the scale below for reference.




1:50 scale Bar
This Drawing has been produced for printing onto A1 size paper.
If printing on A3 please use the scale below for reference.

 


Site Plan 1:500 Scale

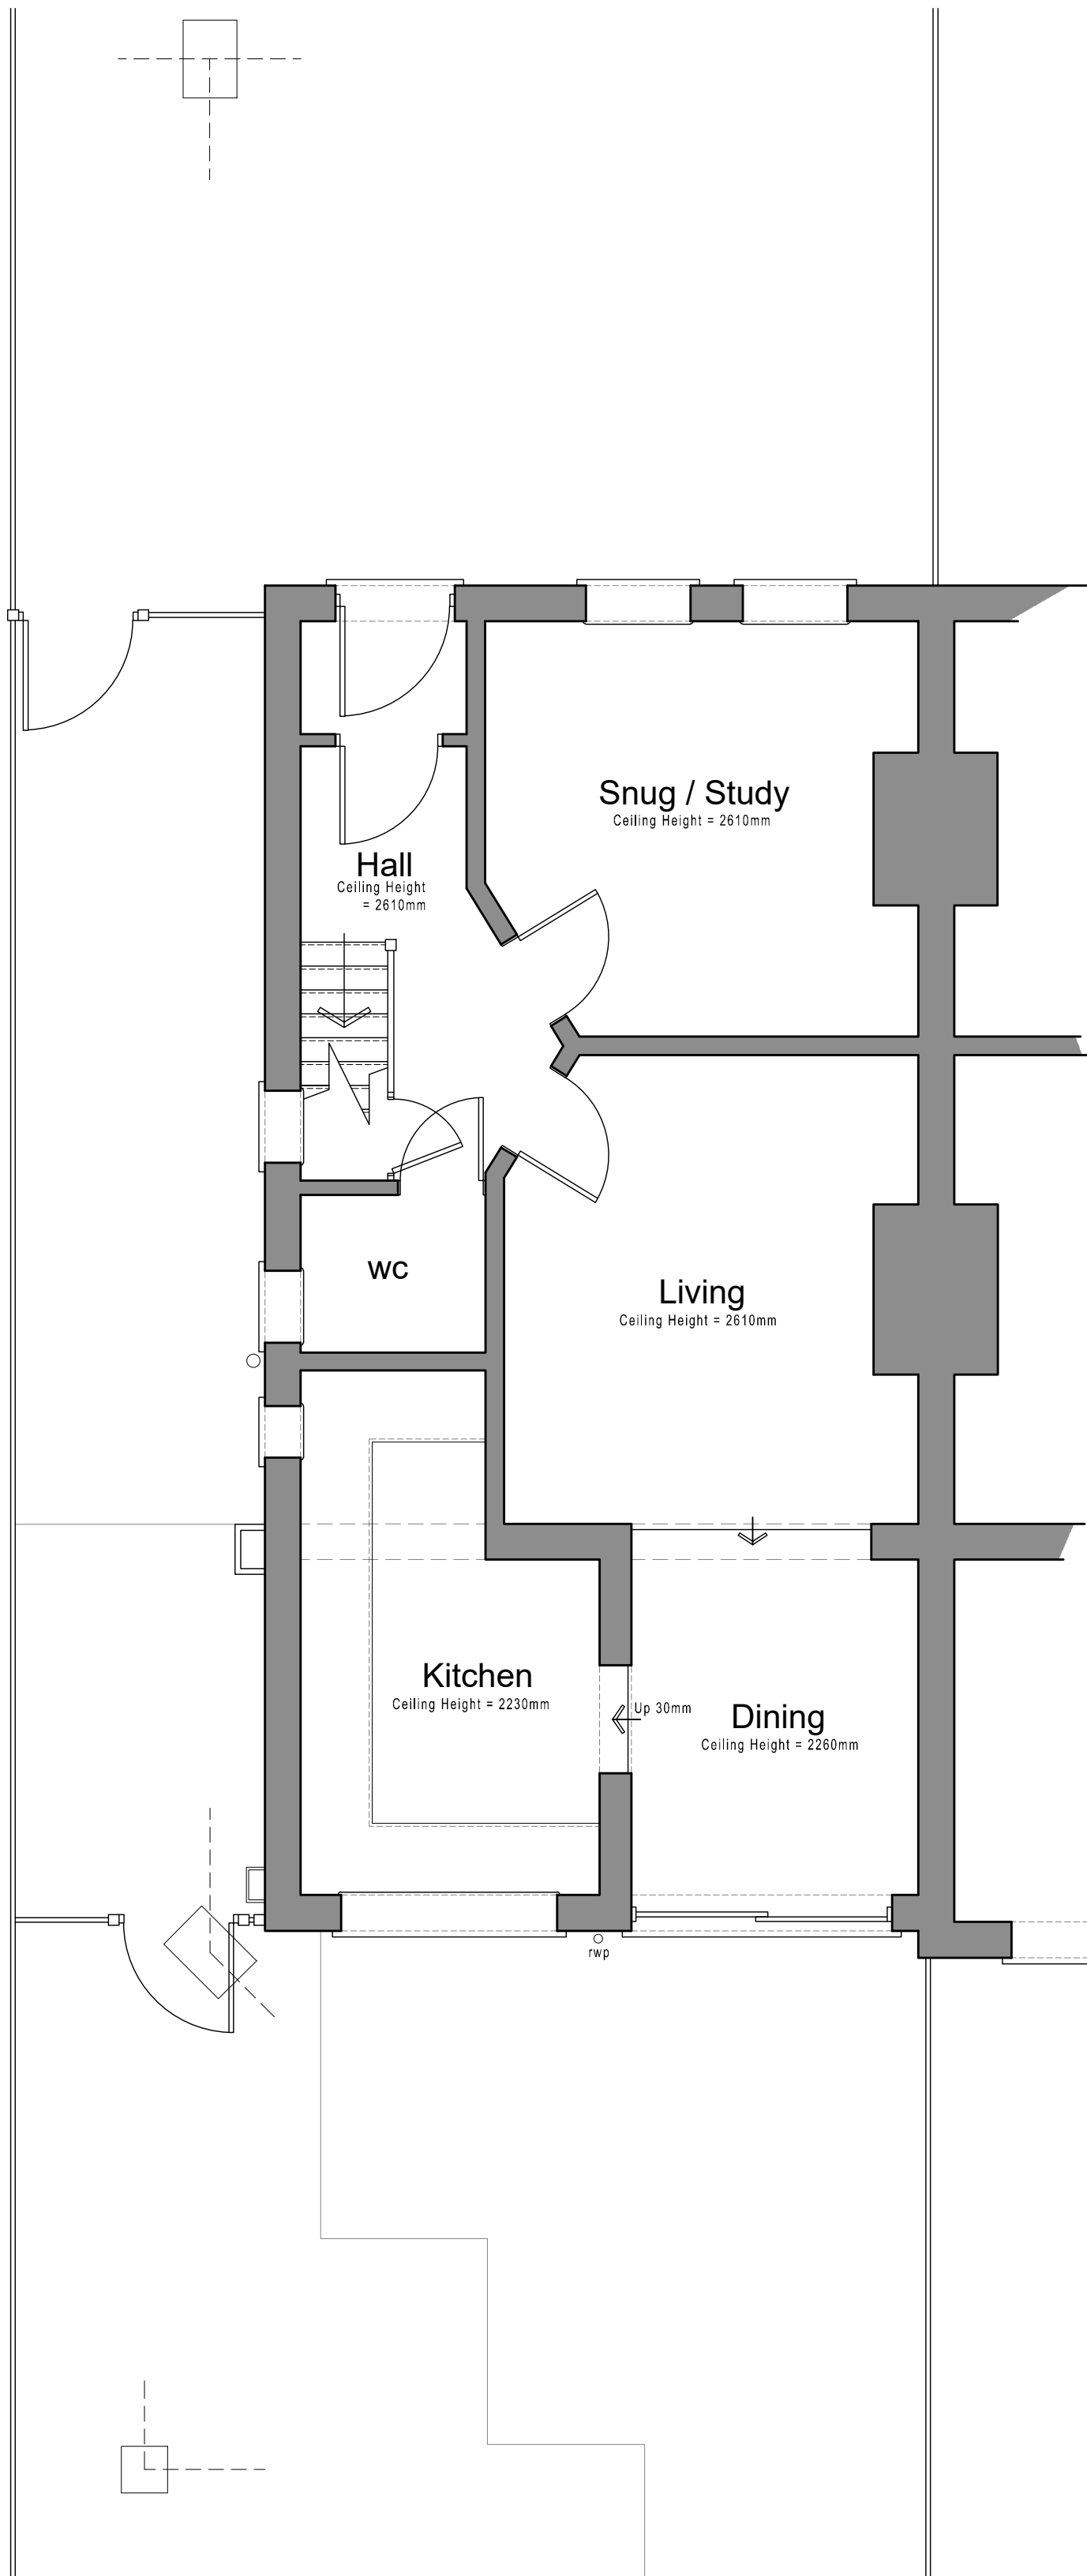

Ground Floor Plan 1:50 Scale

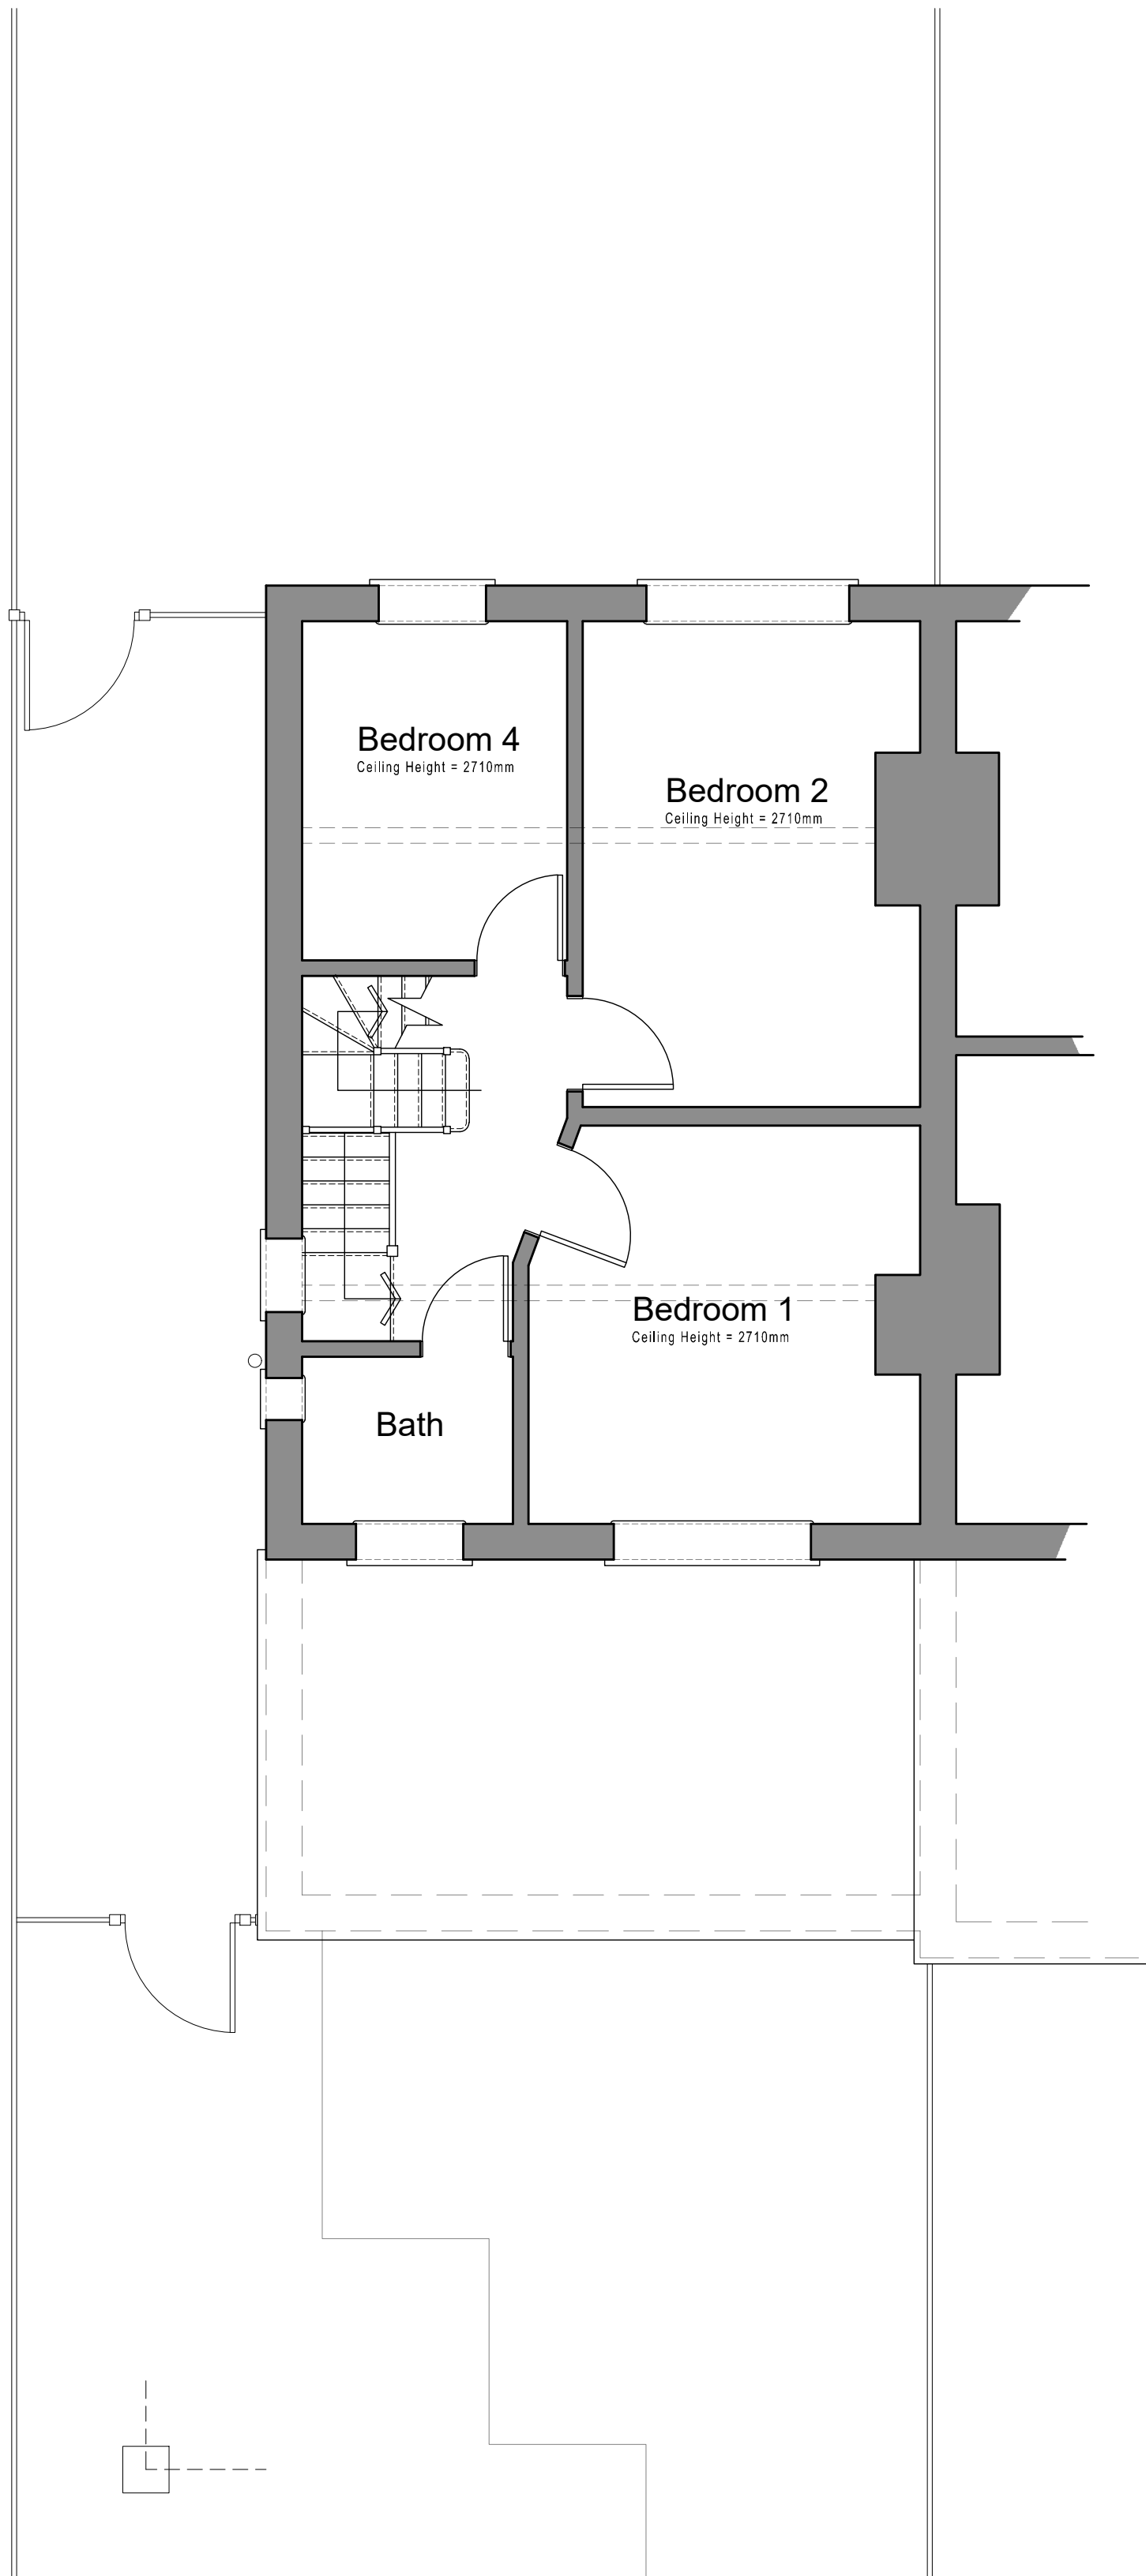


First Floor Plan 1:50 Scale

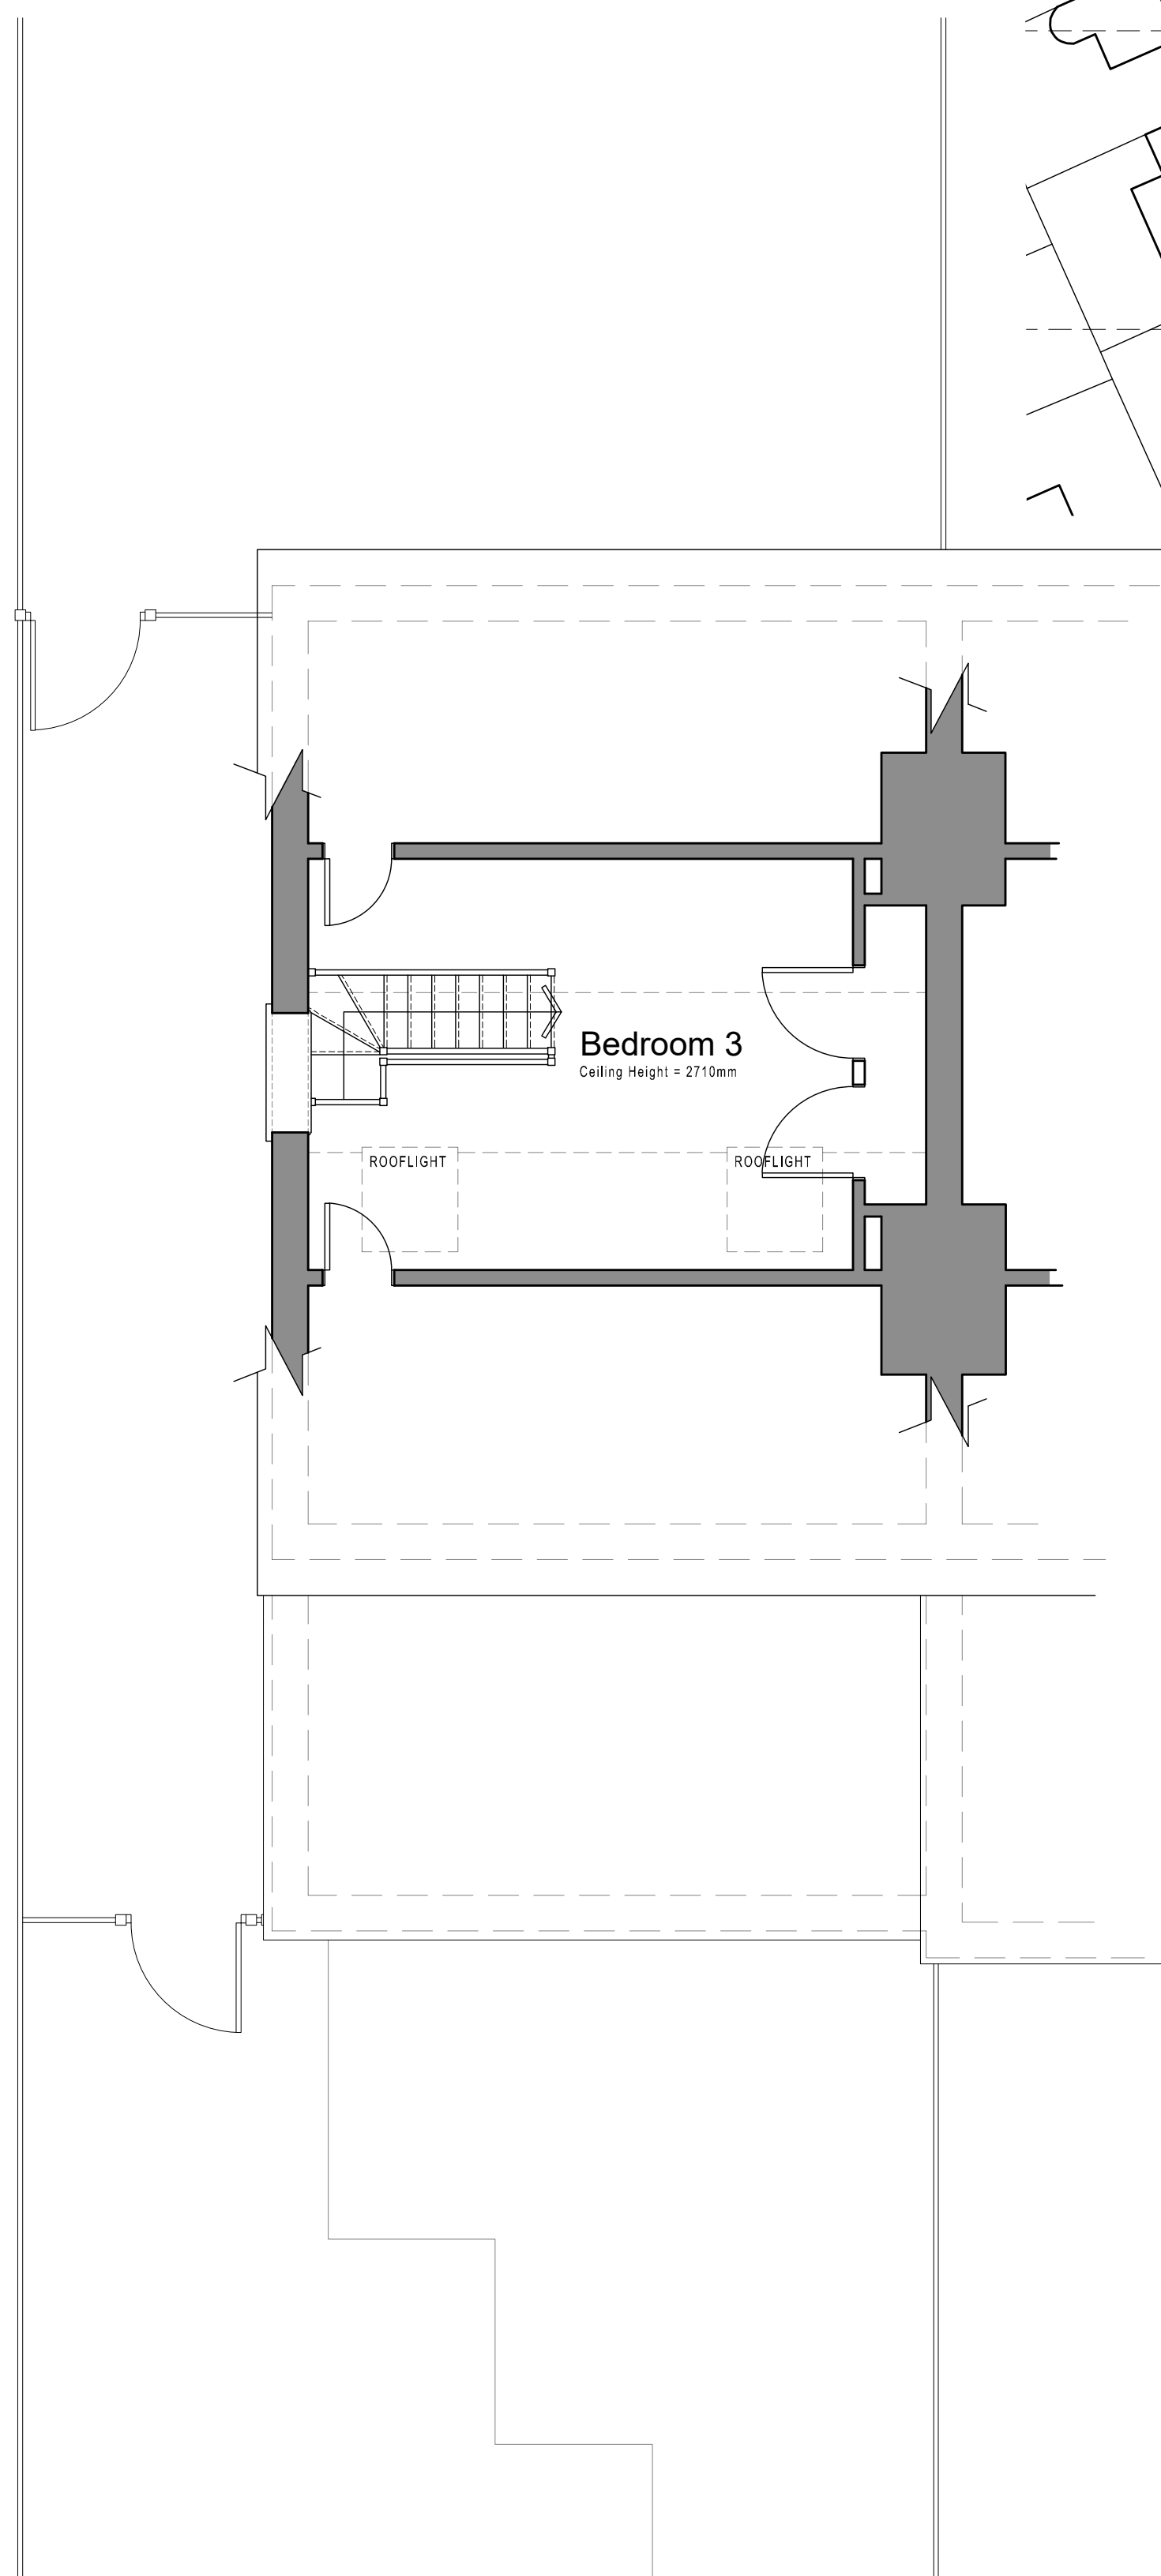

Second Floor Plan 1:50 Scale



Location Plan 1:1250 Scale

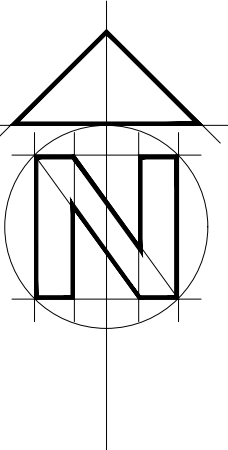

BA

CLIENT Mr & Mrs Ellis

JOB 62 Conisboro Avenue, Caversham,
Reading, Berkshire, RG4 7JE
DRG EXISTING PLANS & ELEVATIONS

14 Hornbeam Close
Wokingham
RG41 4UR
07515 355770

SCALE As Shown DRAWN P Bonney DATE August 2021

BA 0185 01