




Application Site

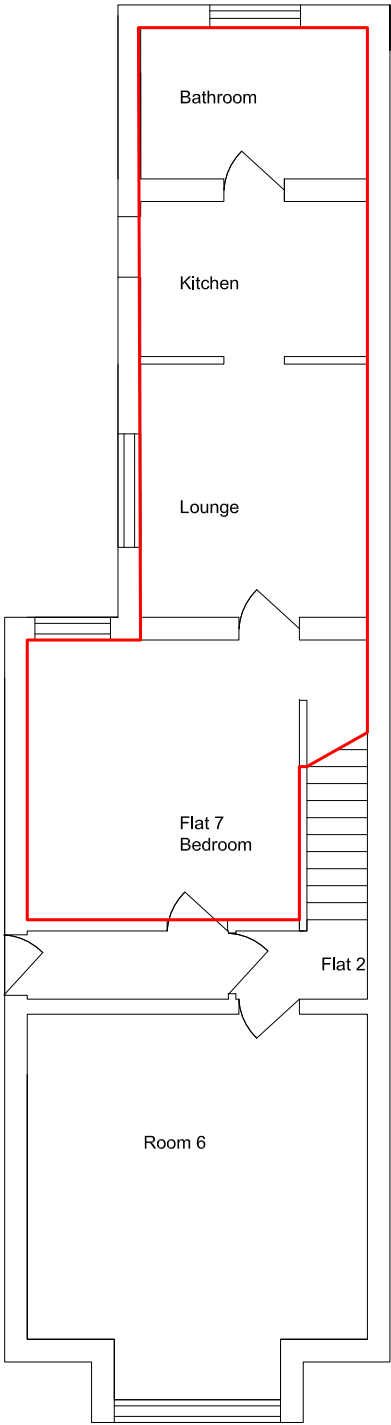


Ground Floor

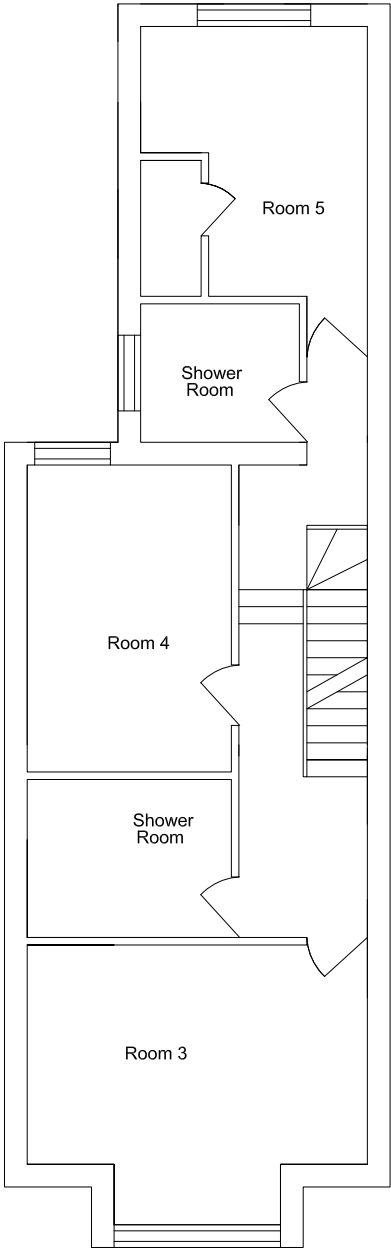

First Floor

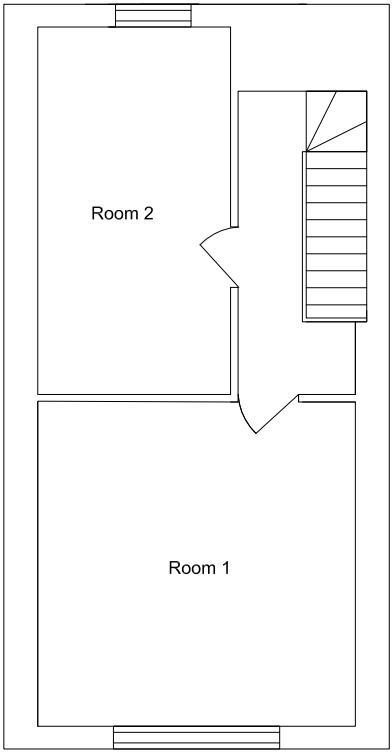

Second Floor

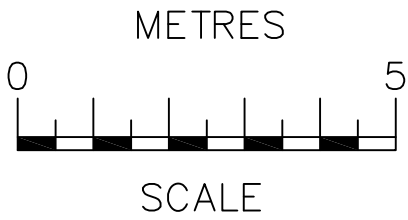

Project: 222 Oxford Road Reading RG30 1AB		
Title: EXISTING Floor Plans		
Date: 20.07.21	Scale: 1:100 @ A3	
Dwg. No. ORR.222.EX.01	Rev:	