

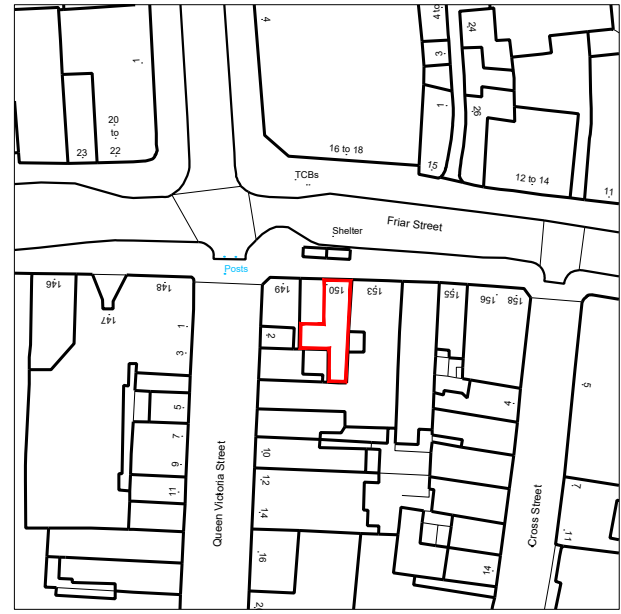
 



01 SITE LOCATION PLAN
1 : 1250

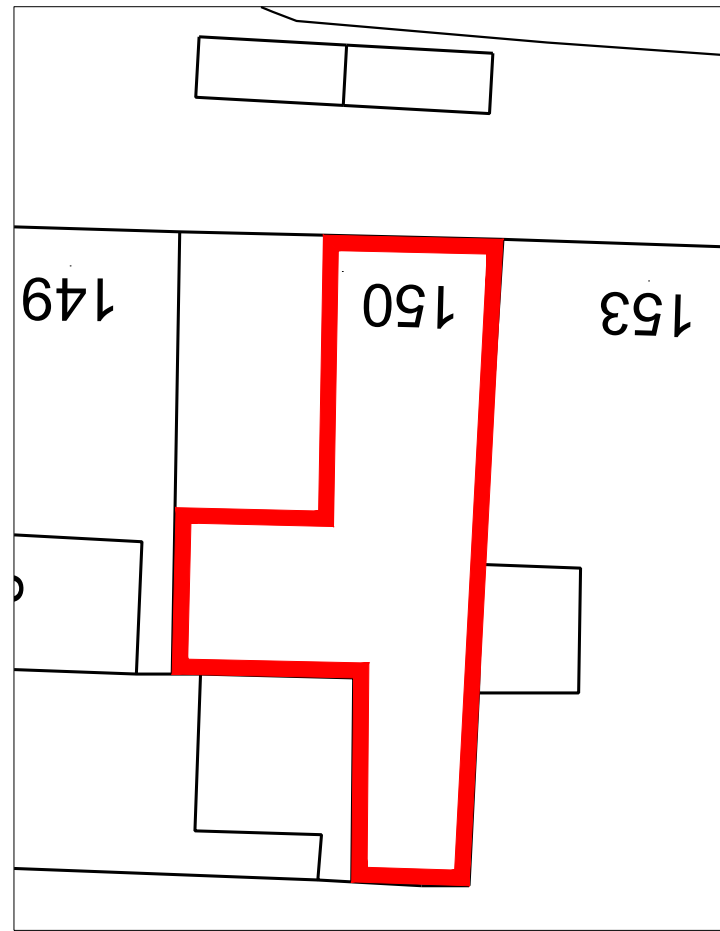

02 BLOCK PLAN
1 : 500

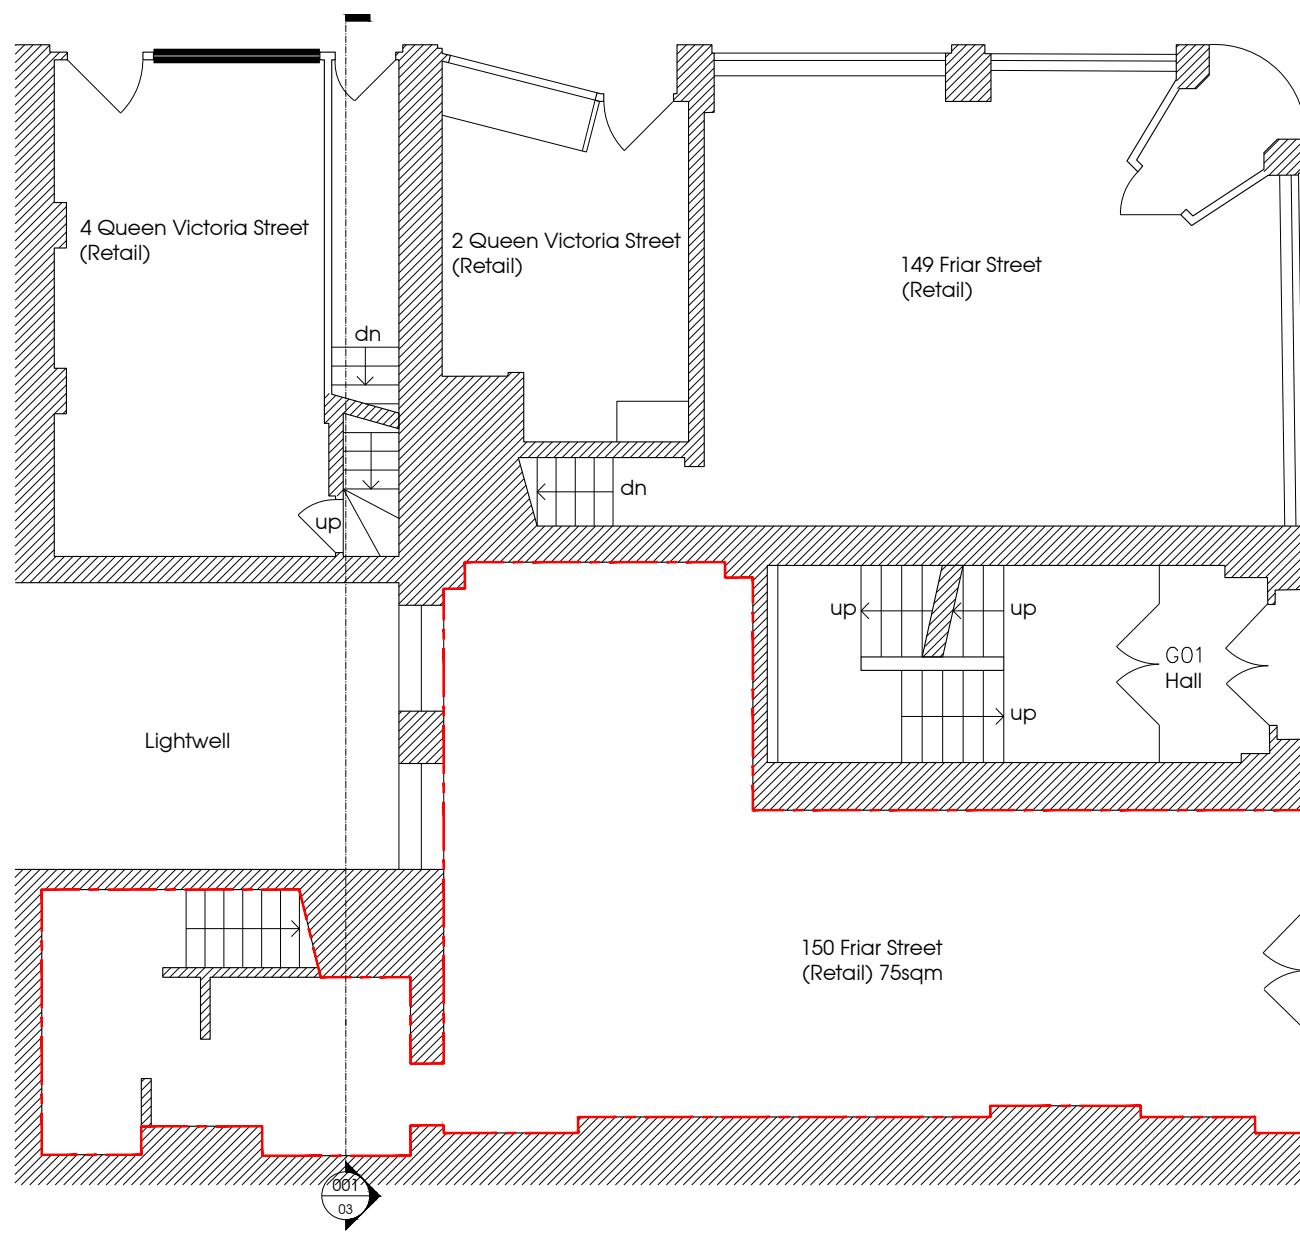

04 EXISTING GROUND FLOOR PLAN
1 : 100

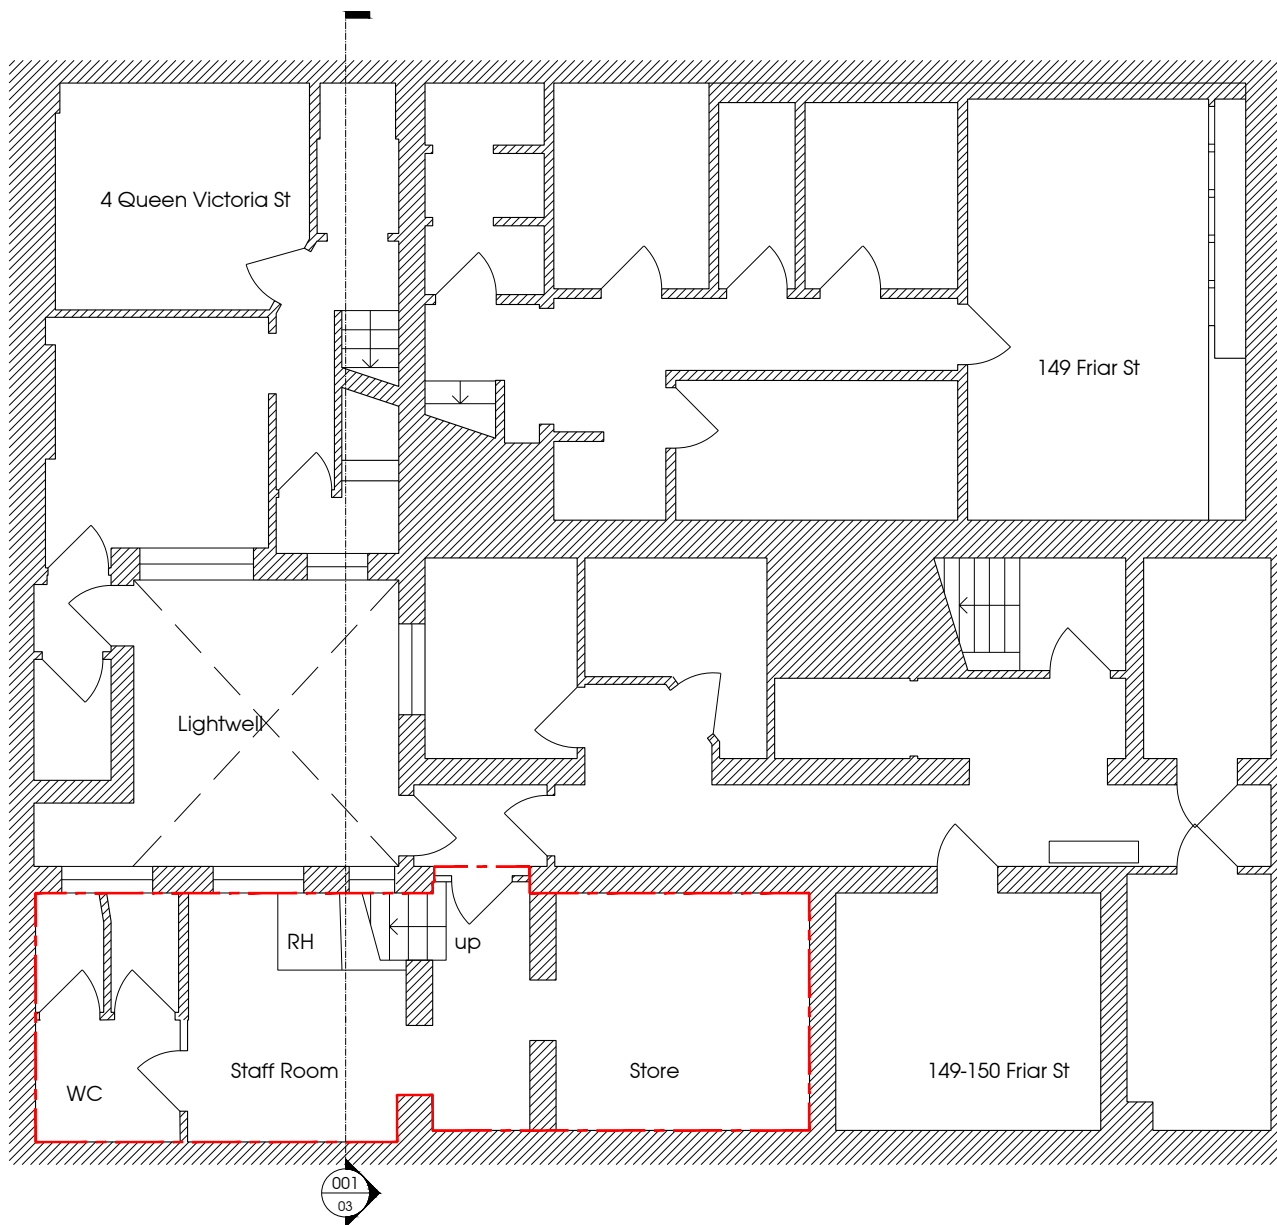


05 EXISTING BASEMENT PLAN
1 : 100



03 EXISTING FLANK ELEVATION
1 : 100

FRIAR STREET

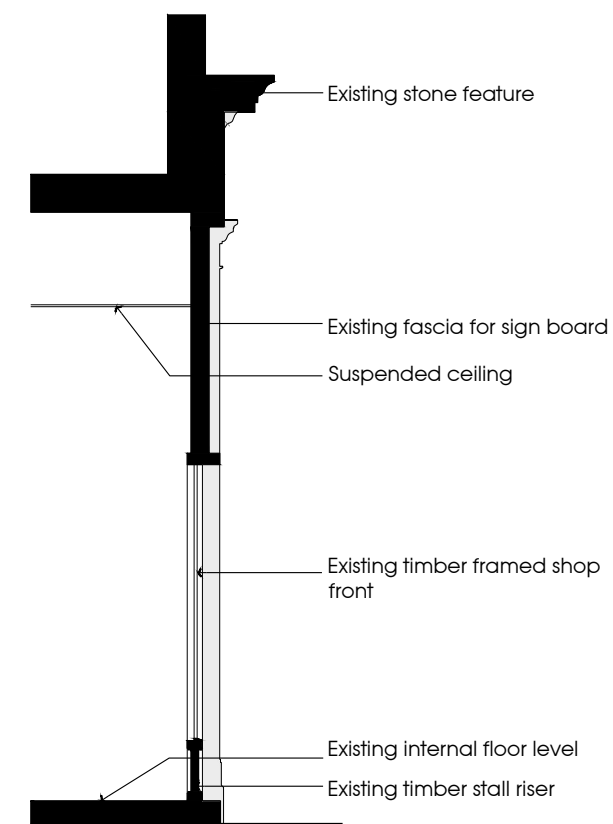

06 EXISTING SECTION OF SHOP FRONT
1 : 50



187 Carlton Avenue East, Wembley HA9 8GB
tel: 0203 3710259 mob: 07957 444257
email: info@rsdesigns.com web: www.rsdesigns.com

NOTES:
THE CONTRACTORS ARE TO CHECK ALL DIMENSIONS, DRAIN RUNS AND GENERAL CONDITIONS ON THE SITE BEFORE WORK COMMENCEMENT, AND INFORM R S DESIGNS IMMEDIATELY UPON DISCOVERY OF ANY ERRORS, OMISSIONS OR DISCREPANCIES. ALL WORKS ARE TO BE CARRIED OUT IN ACCORDANCE WITH CURRENT BUILDING REGULATIONS, BRITISH STANDARDS, CODE OF PRACTICE AND LOCAL AUTHORITY REQUIREMENTS. DO NOT SCALE FROM THE DRAWING WITHOUT FIRST OBTAINING WRITTEN AUTHORIZATION FROM R S DESIGNS.
THIS DRAWING IS THE PROPERTY OF R S DESIGNS AND IS ISSUED ON THE CONDITION THAT IT IS NOT REPRODUCED, DISCLOSED OR COPIED TO ANY UNAUTHORISED PERSON IN WHOLE OR PART WITHOUT PRIOR WRITTEN CONSENT.

SCALE 1:100
0 1000 2000 5000



A 24.09.21 General amendments

REV: DATE: DESCRIPTION:

CLIENT:

JACKS 001 LTD

PROJECT:

150 FRIAR STREET
READING
RG1 1HE

TITLE:
SIT ELOCATION PLAN, EXISTING
FLOOR PLANS AND ELEVATION

SCALE:

1:100 @ A2

DATE:

JUNE 2021

DRAWN:

SP

CHECKED:

SP

AUTHORISED:

SP

DRAWING No:

RSD2471 - 001

REVISION:

A

ISSUE:

PLANNING