



SCALE 1:50 @ A2

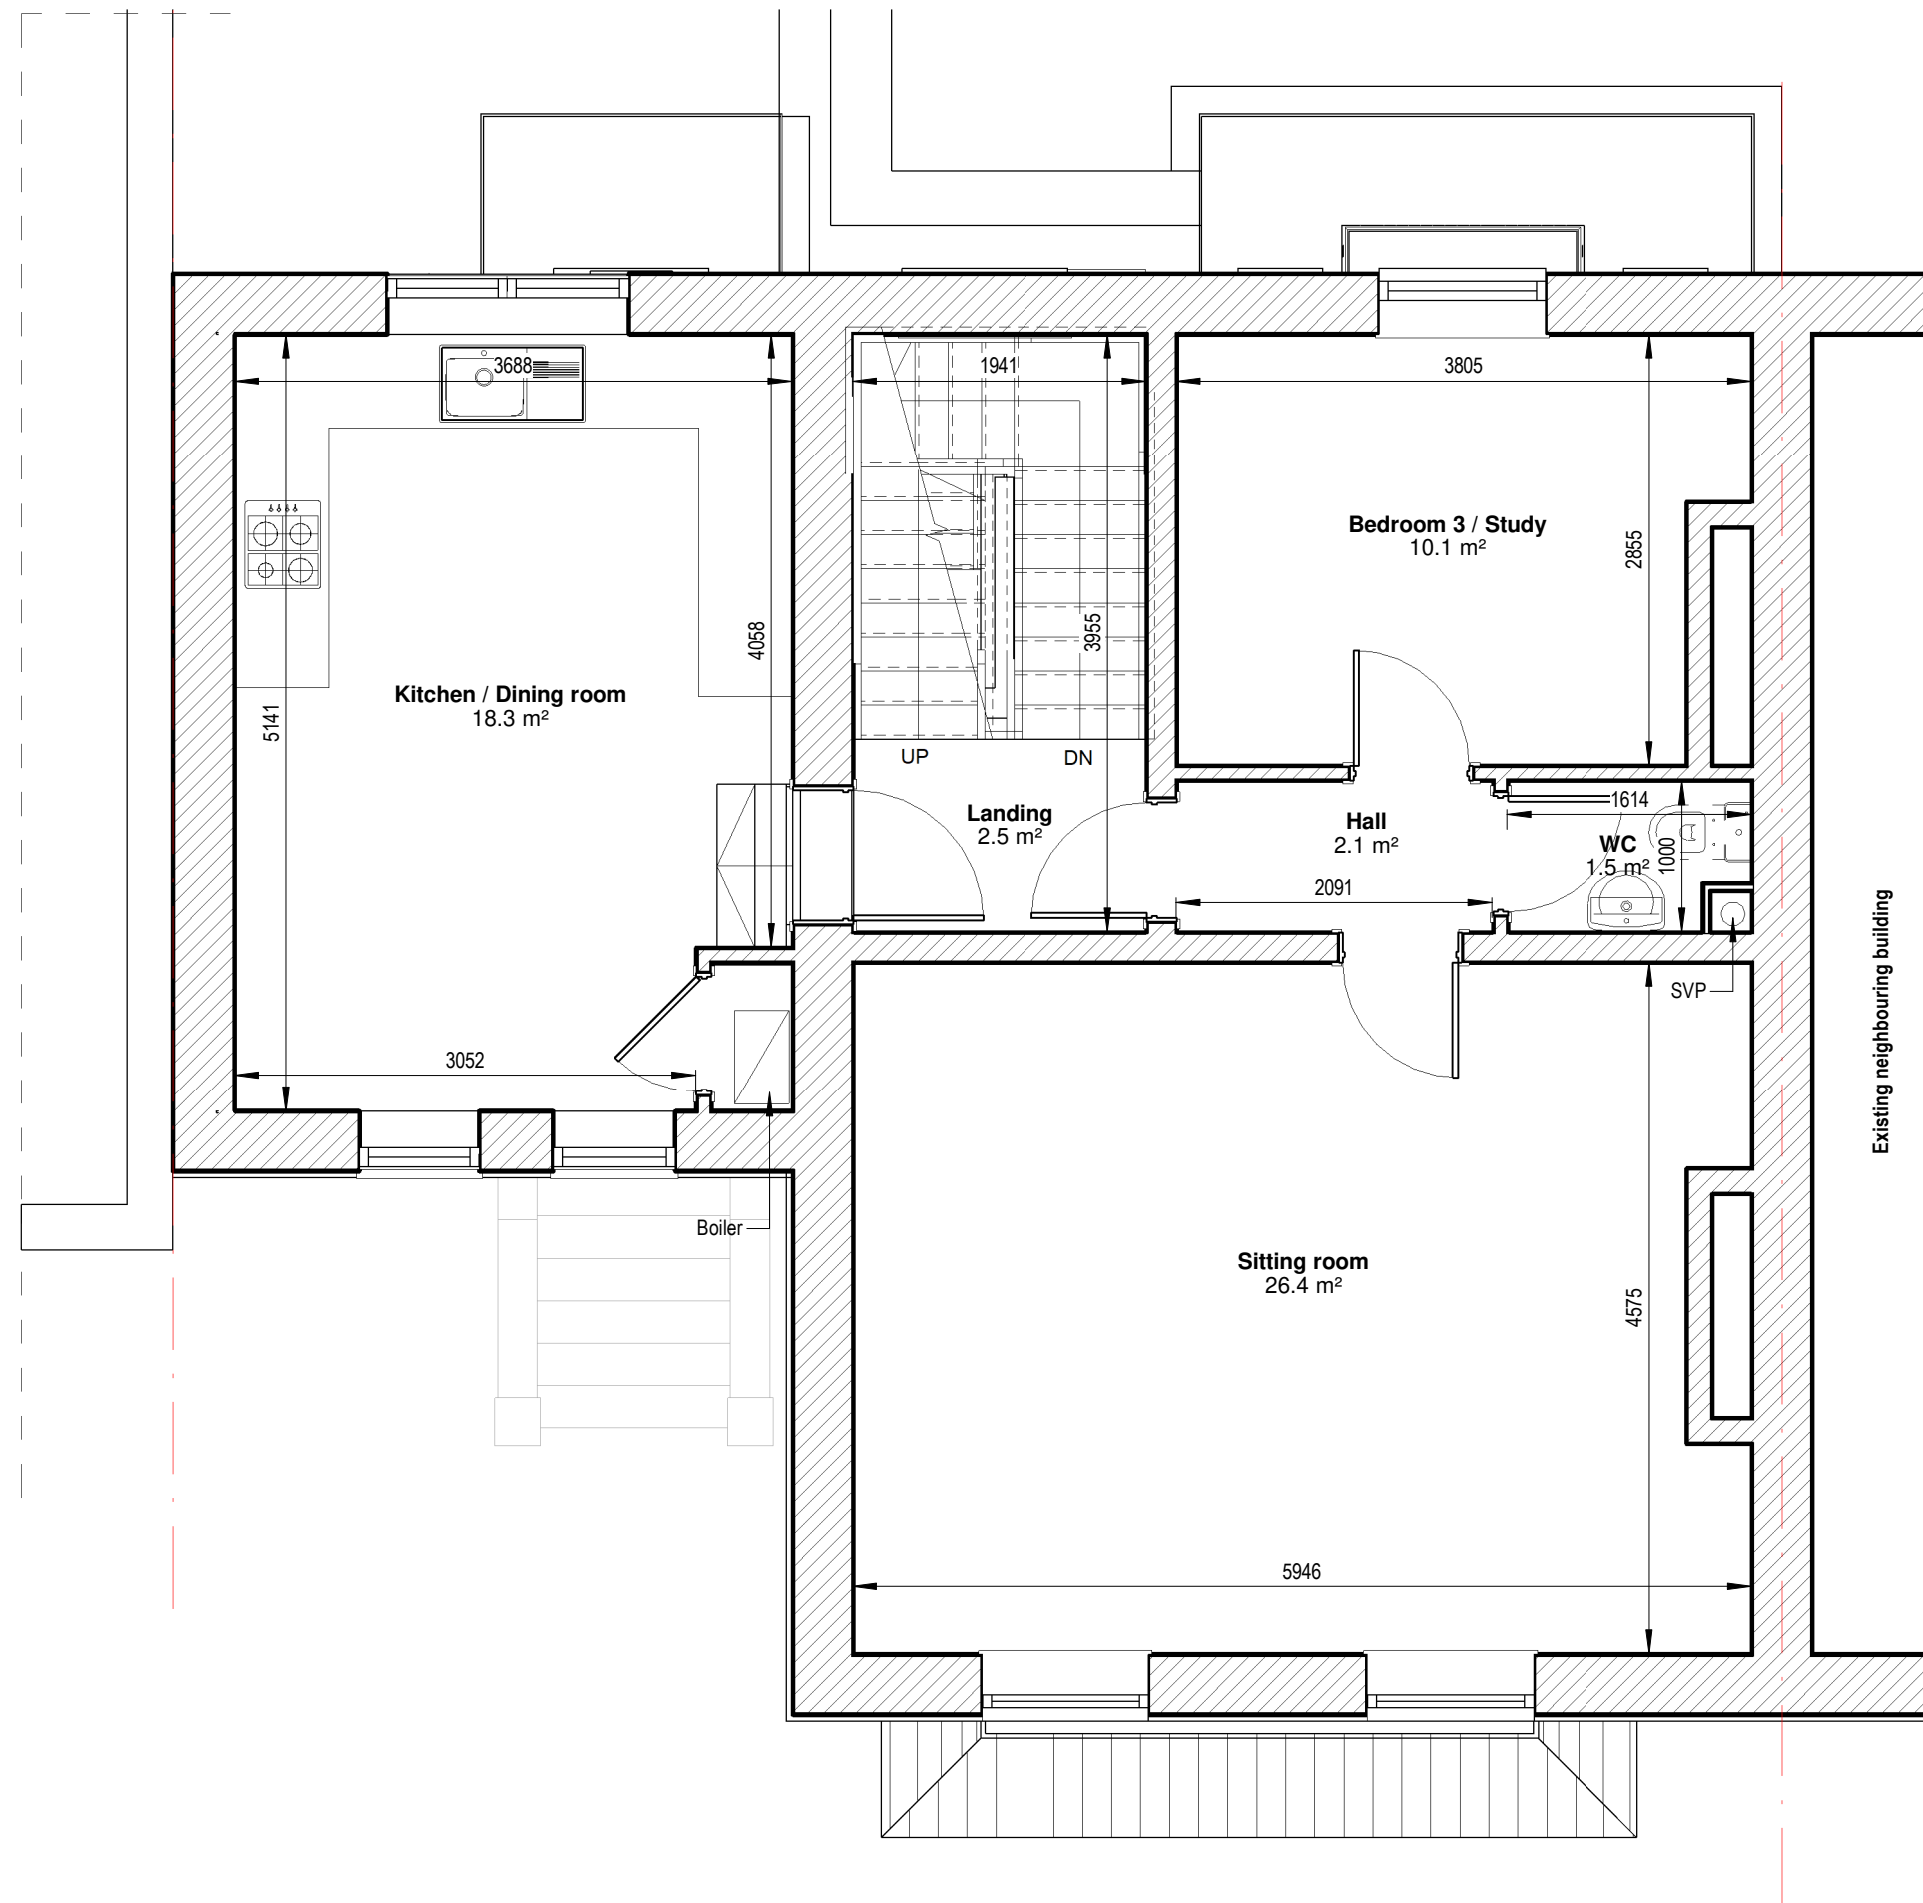

1 EX_02. First floor plan
1 : 50

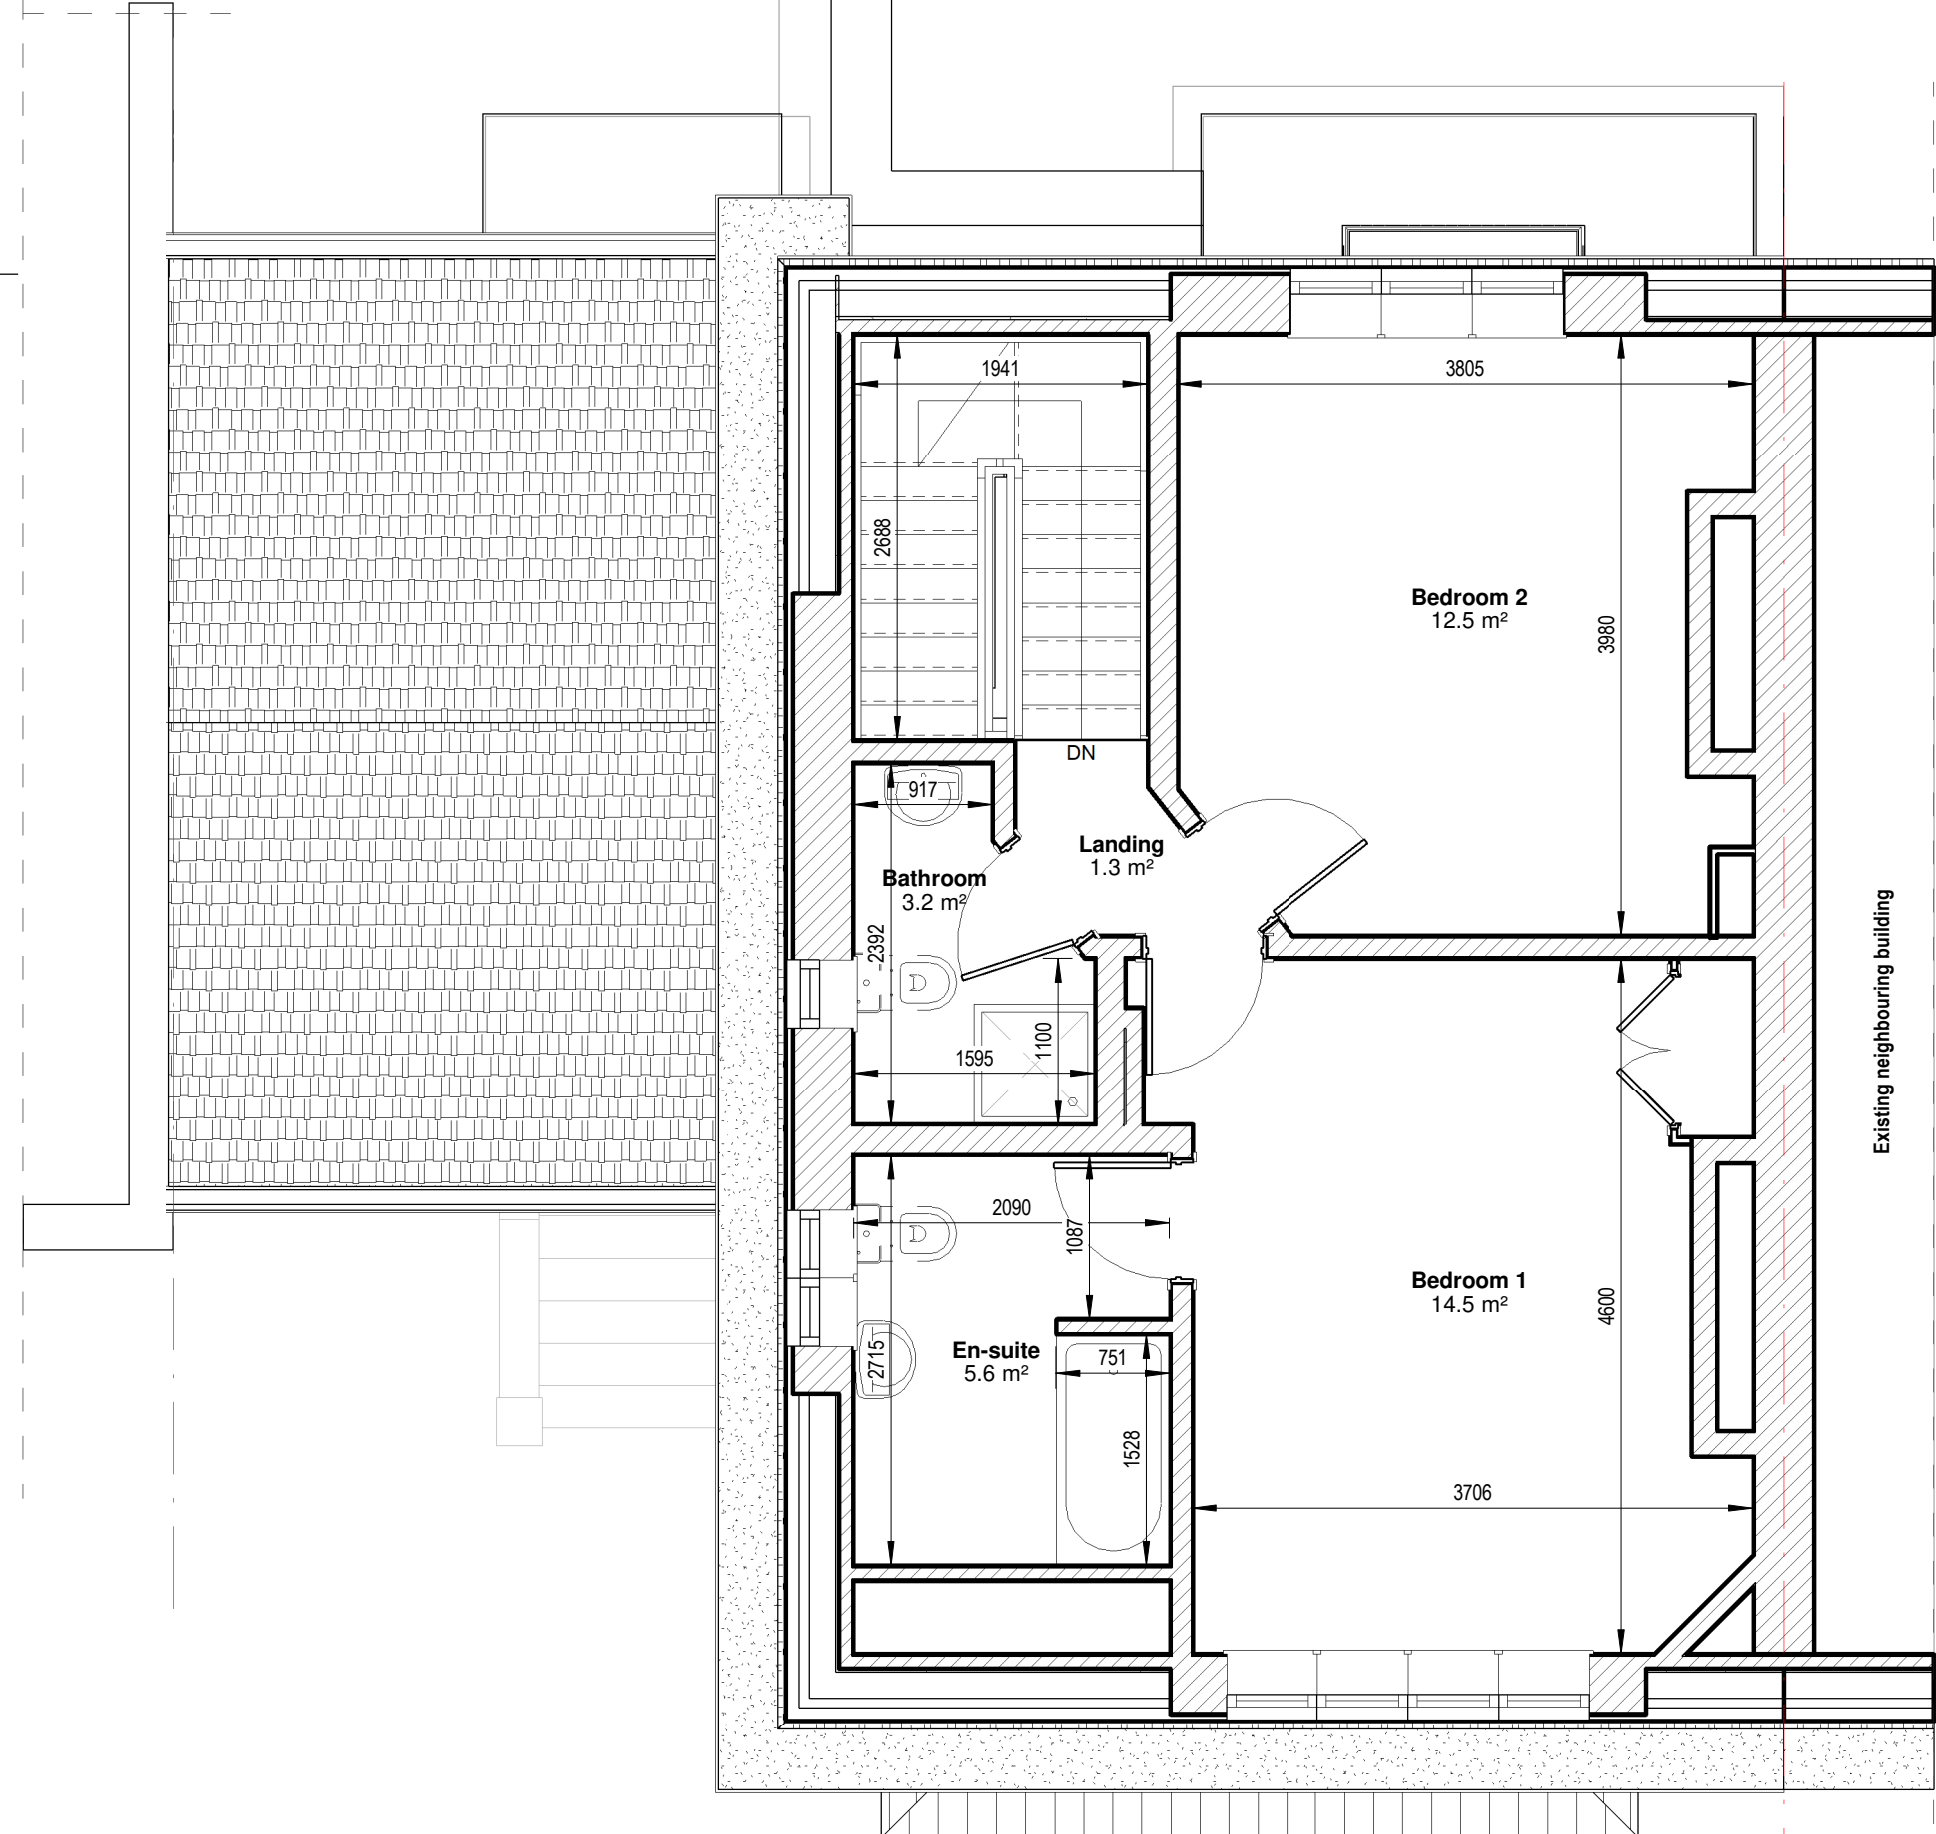

② EX_03. Second floor plan
1 : 50

THIS DRAWING IS SUBJECT TO COPYRIGHT & REMAINS THE PROPERTY OF DESIGN WORK STUDIOS. IT MUST NOT BE RE-PRODUCED EITHER PARTIALLY OR FULLY, WITHOUT THE WRITTEN CONSENT OF DESIGN WORK STUDIOS. DRAWING SCENES ARE FOR INDICATION ONLY AND SHOULD NOT BE USED TO ACCURATELY DEPICT ACTUAL OR DESIGNED CONDITIONS.

© 2020 DESIGN WORK STUDIOS. ALL RIGHTS RESERVED.

[illegible]

STATUS

Planning

CLIENT	Tom & Sophie Lapage-Norris
ADDRESS	Flat 2, 25 Eldon Square, READING, Berkshire, RG1 4DP



Design Work
Studios Ltd.

9A Peach Street
Wokingham

G40 1XP

fo@designworkstudios.co.uk
www.designworkstudios.co.uk

DRAWING BY	Author
CHECKED BY	Checker
SCALE	1 : 50 @ A2
DATE	20.10.2020

DWG #	R
-------	---

1396-00EX GA2

TITLE

First floor and Second floor plan

Existing