



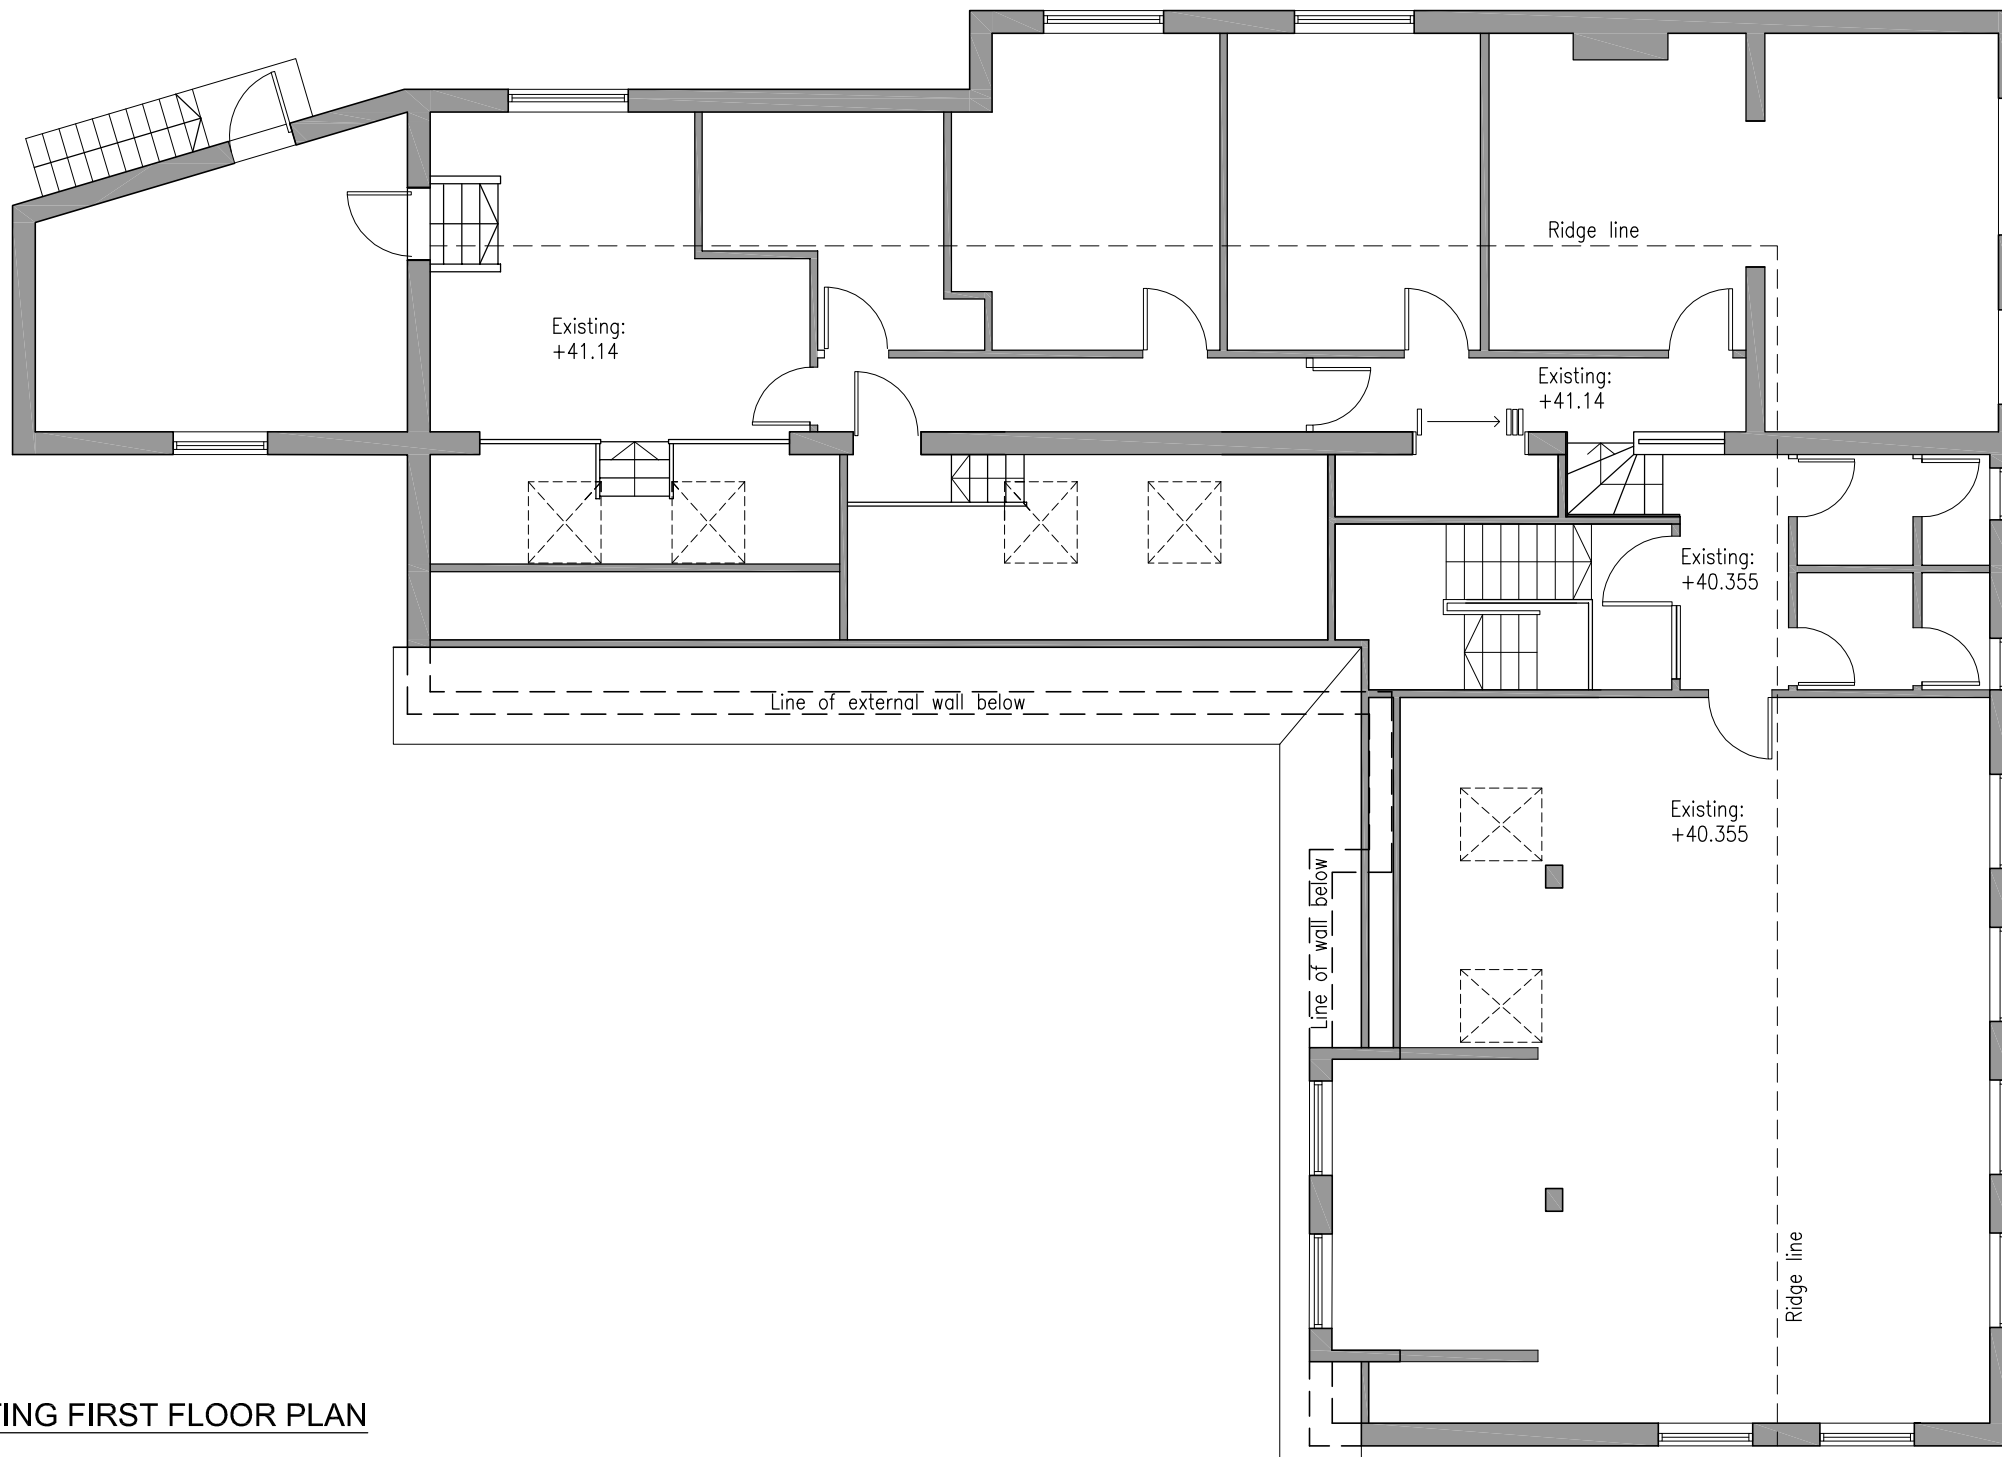

01 EXISTING FIRST FLOOR PLAN

1:100

Scale Bar. 1:100

 

.../...
revision/date note

morseWEBB
architects

The Byre The Street Bramley Hampshire RG26 5DE
T: 01256 587888 W: www.morsewebb.co.uk

project

Delta House
70 South View Avenue
Caversham

title

Existing First Floor Plan

status

PLANNING

scale	date	
1:100 @A3	June 2021	
job no.	dwg no.	status/revision
778	011	PL00

© Morse Webb Ltd