



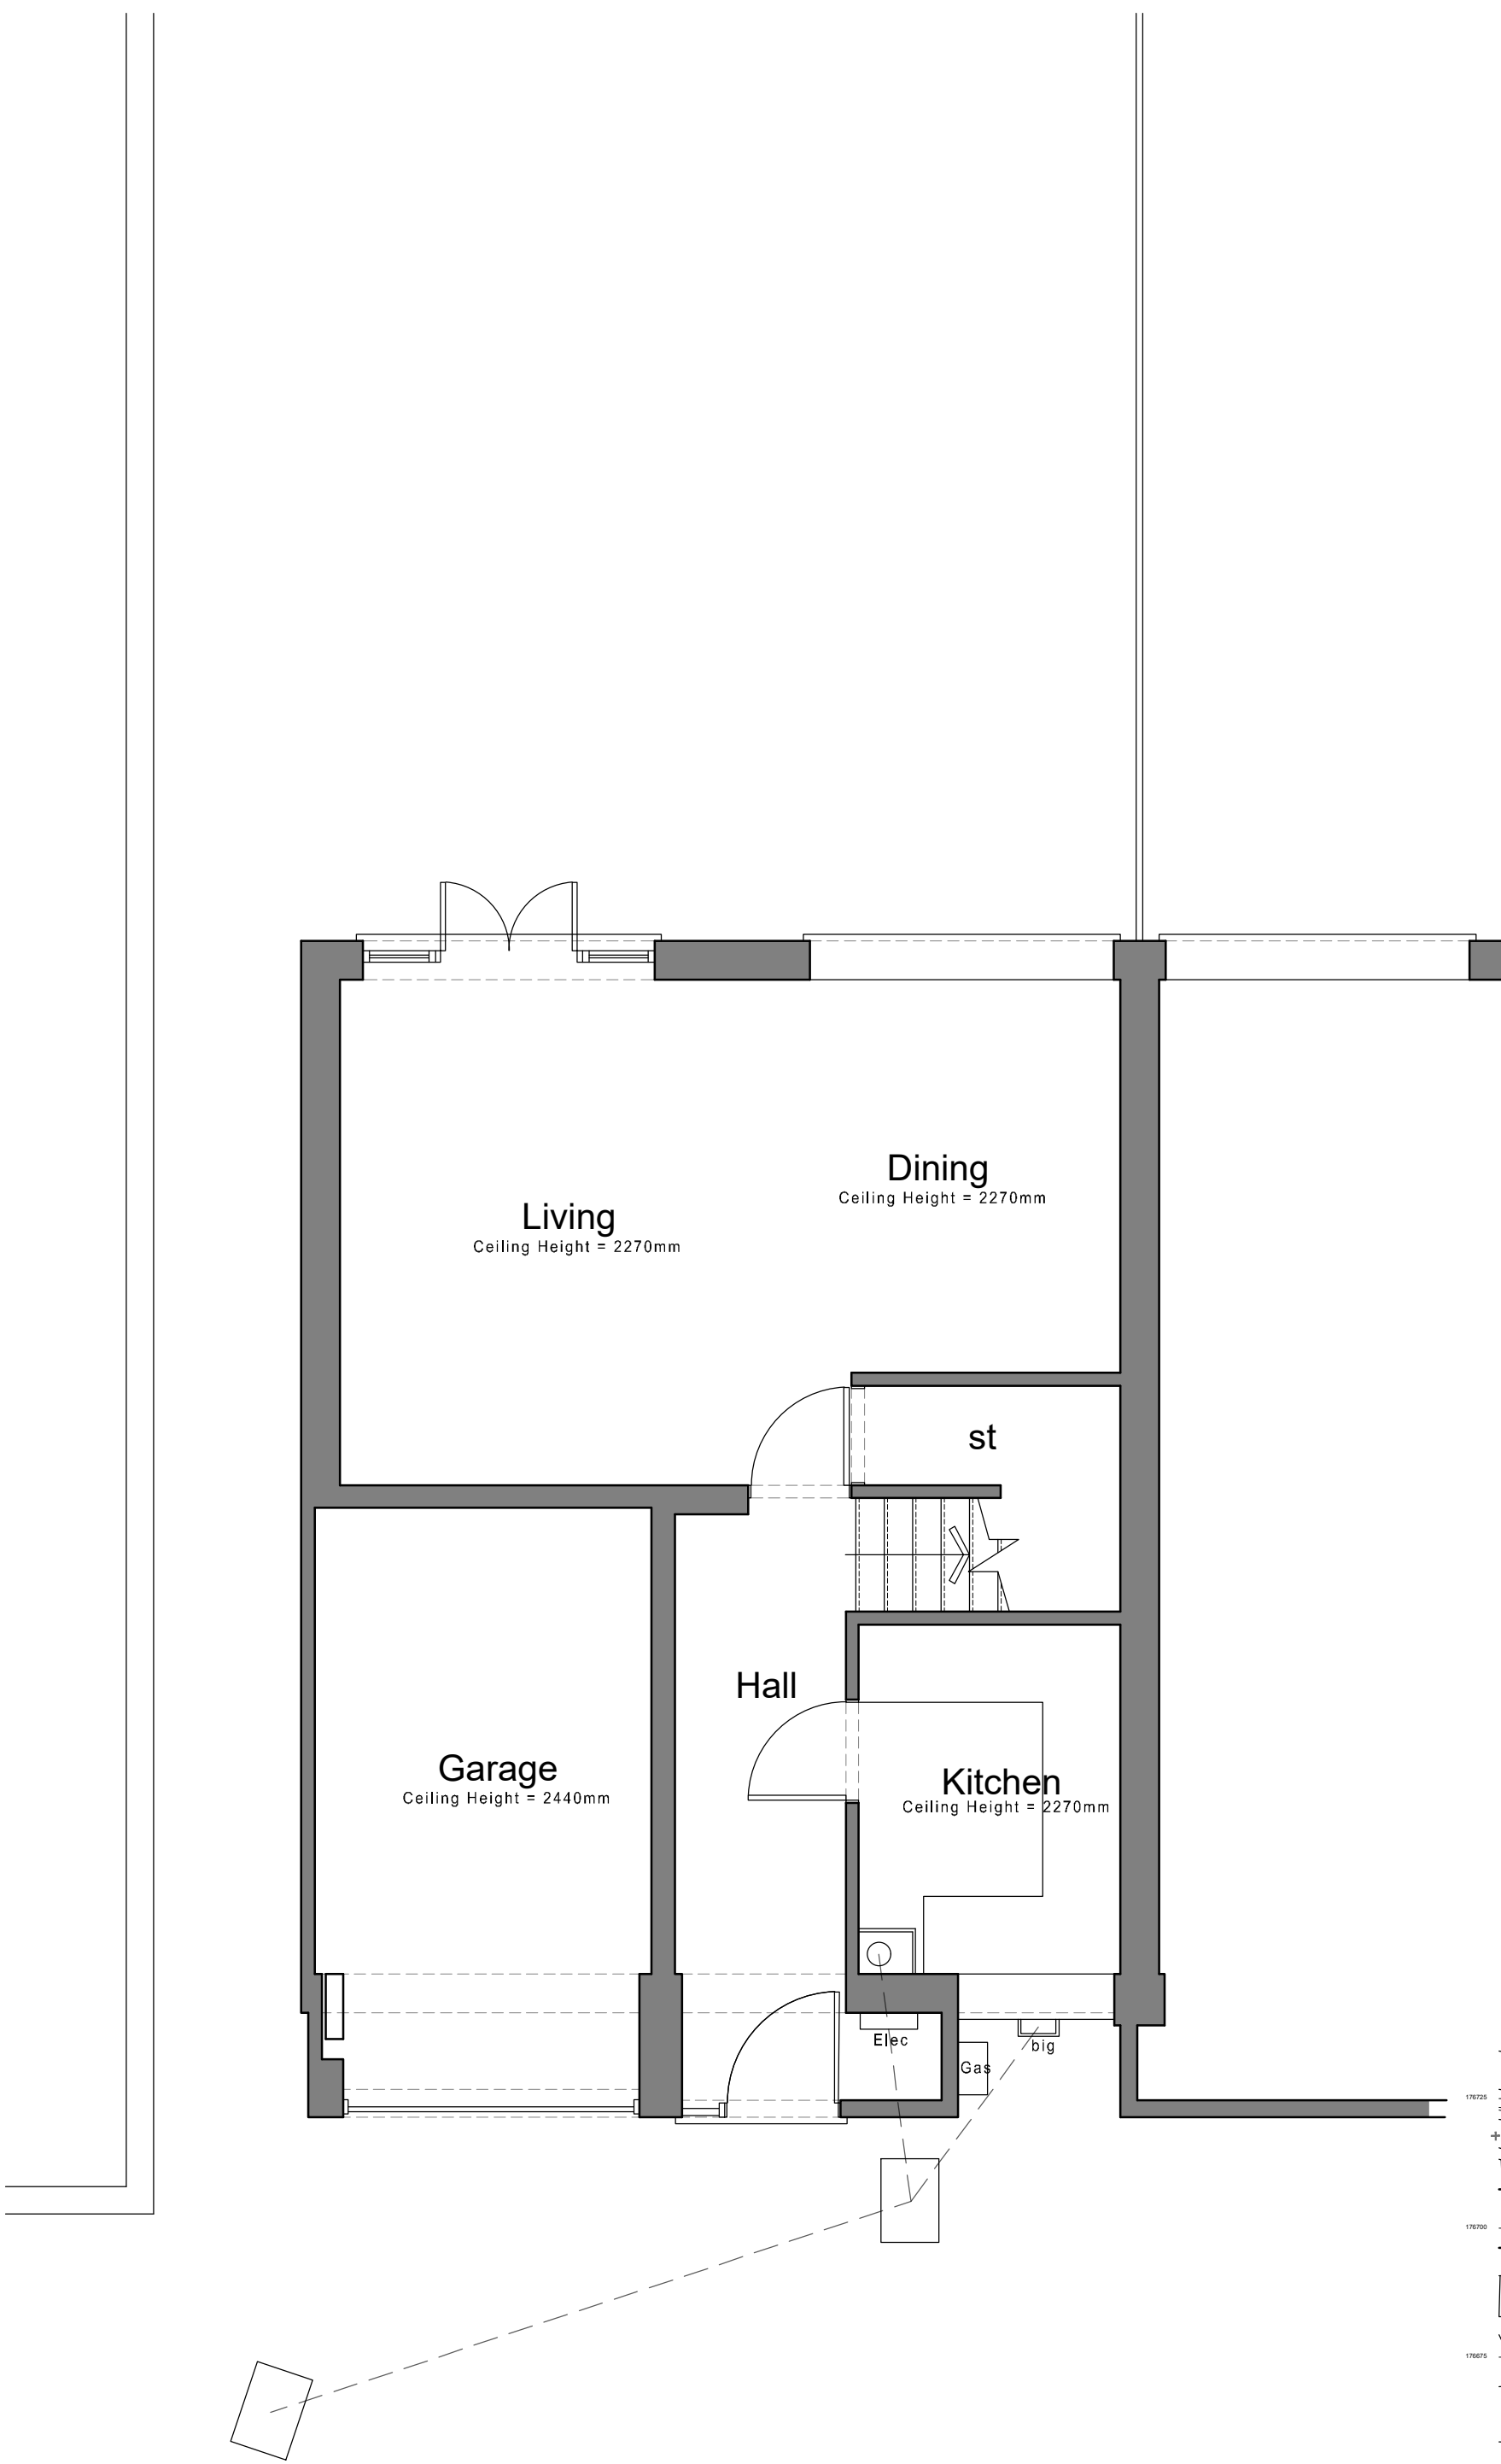


Ground Floor Plan (Scale 1:50)

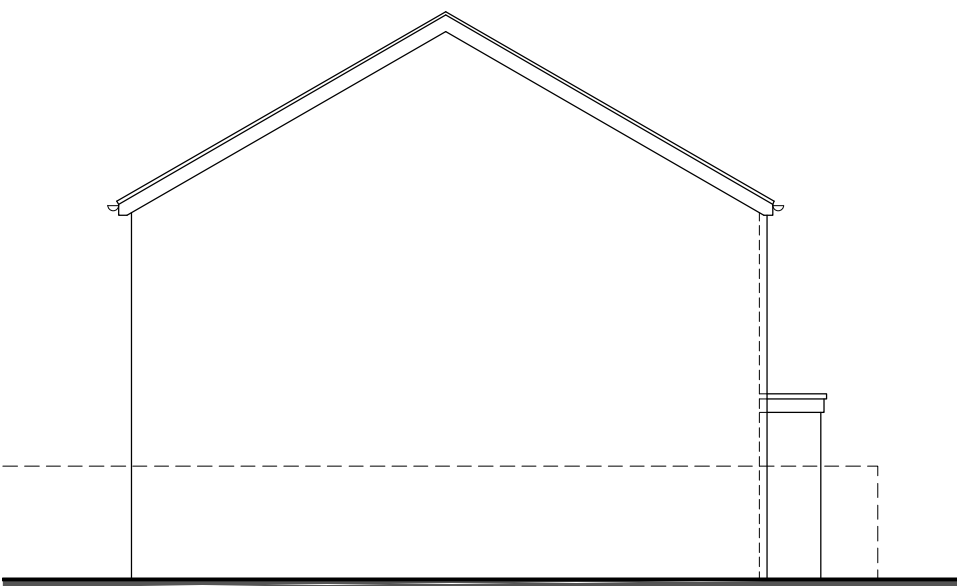


Side Elevation

(Scale 1:100)

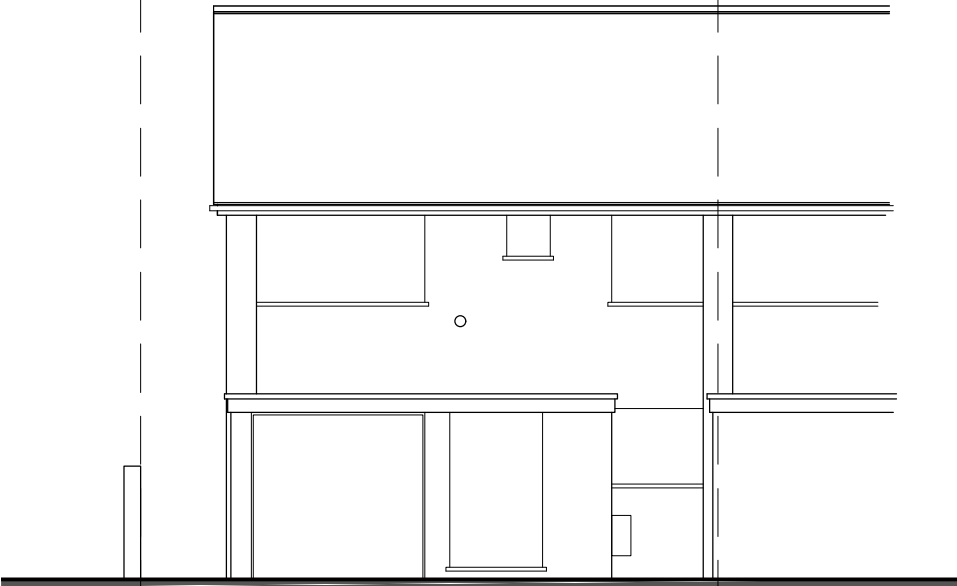


Front Elevation

(Scale 1:100)

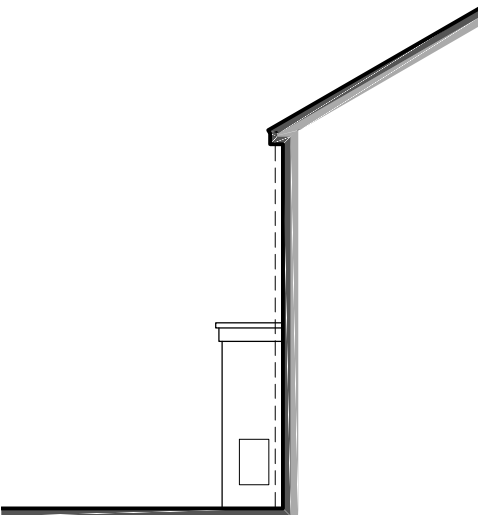


Side Elevation

(Scale 1:100)

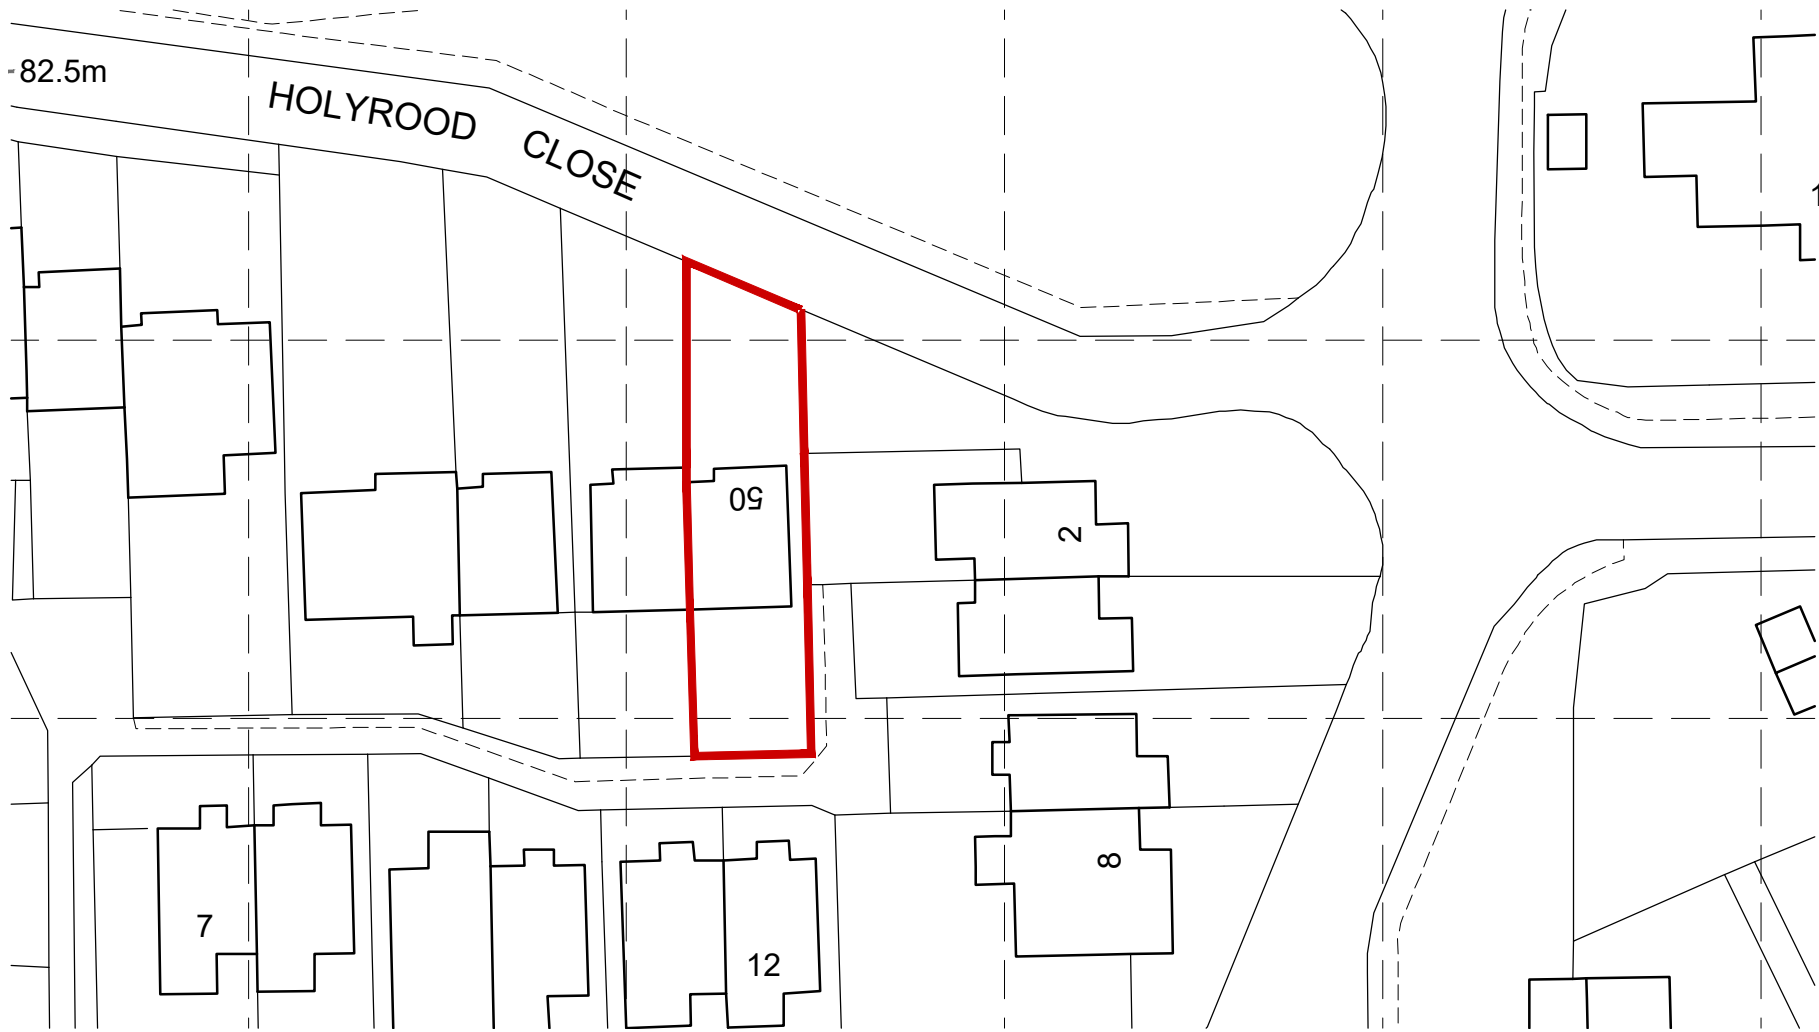

Site Plan (Scale 1:500)

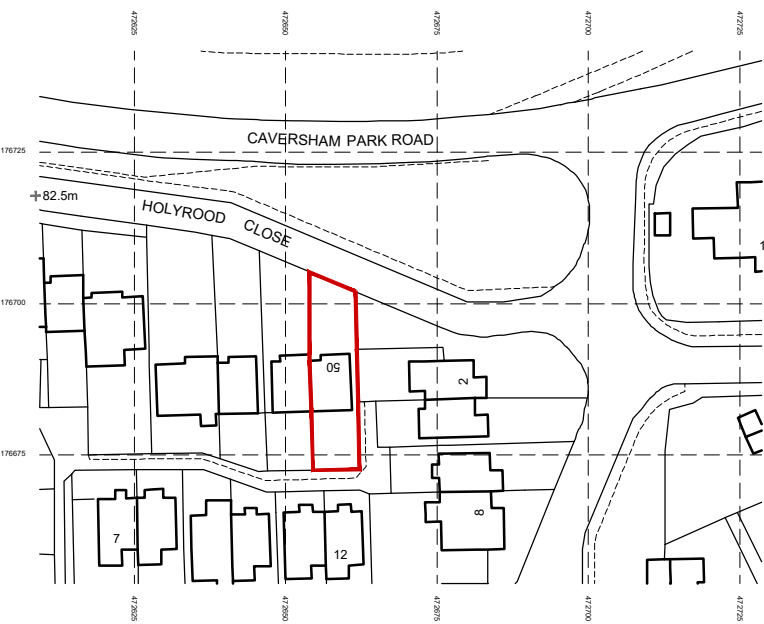

Location Plan (Scale 1:1250)


© Crown copyright 2020 Ordnance Survey 100053143
Cadastral data is subject to Crown copyright and is reproduced with permission of HM Land Registry.

1:500 scale Bar
This Drawing has been produced for printing onto A1 size paper, If printing on A3 please use the scale below for reference.
0m 2.5m 5m 10m 20m 40m

1:1250 scale Bar
This Drawing has been produced for printing onto A1 size paper, If printing on A3 please use the scale below for reference.
0m 6.2m 12.5m 25m 50m 100m

1:100 scale Bar
This Drawing has been produced for printing onto A1 size paper, If printing on A3 please use the scale below for reference.
0m 0.5m 1.0m 2.0m 4.0m 8.0m

1:50 scale Bar
This Drawing has been produced for printing onto A1 size paper, If printing on A3 please use the scale below for reference.
0m 0.25m 0.5m 1.0m 2.0m 4.0m

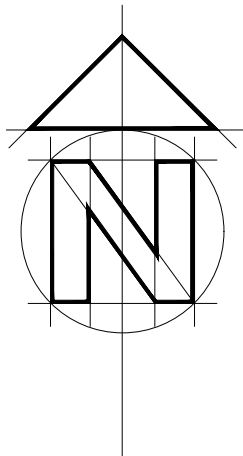

BA

CLIENT Mr & Mrs A Barker

JOB 50 Holyrood Close, Caversham Park Village, Reading, Berkshire, RG4 6PZ

DRG EXISTING PLANS & ELEVATIONS

SCALE As Shown DRAWN P Bonney DATE June 2021

BA 0180 | 01

14 Hornbeam Close
Wokingham
RG41 4UR
07515 355770