



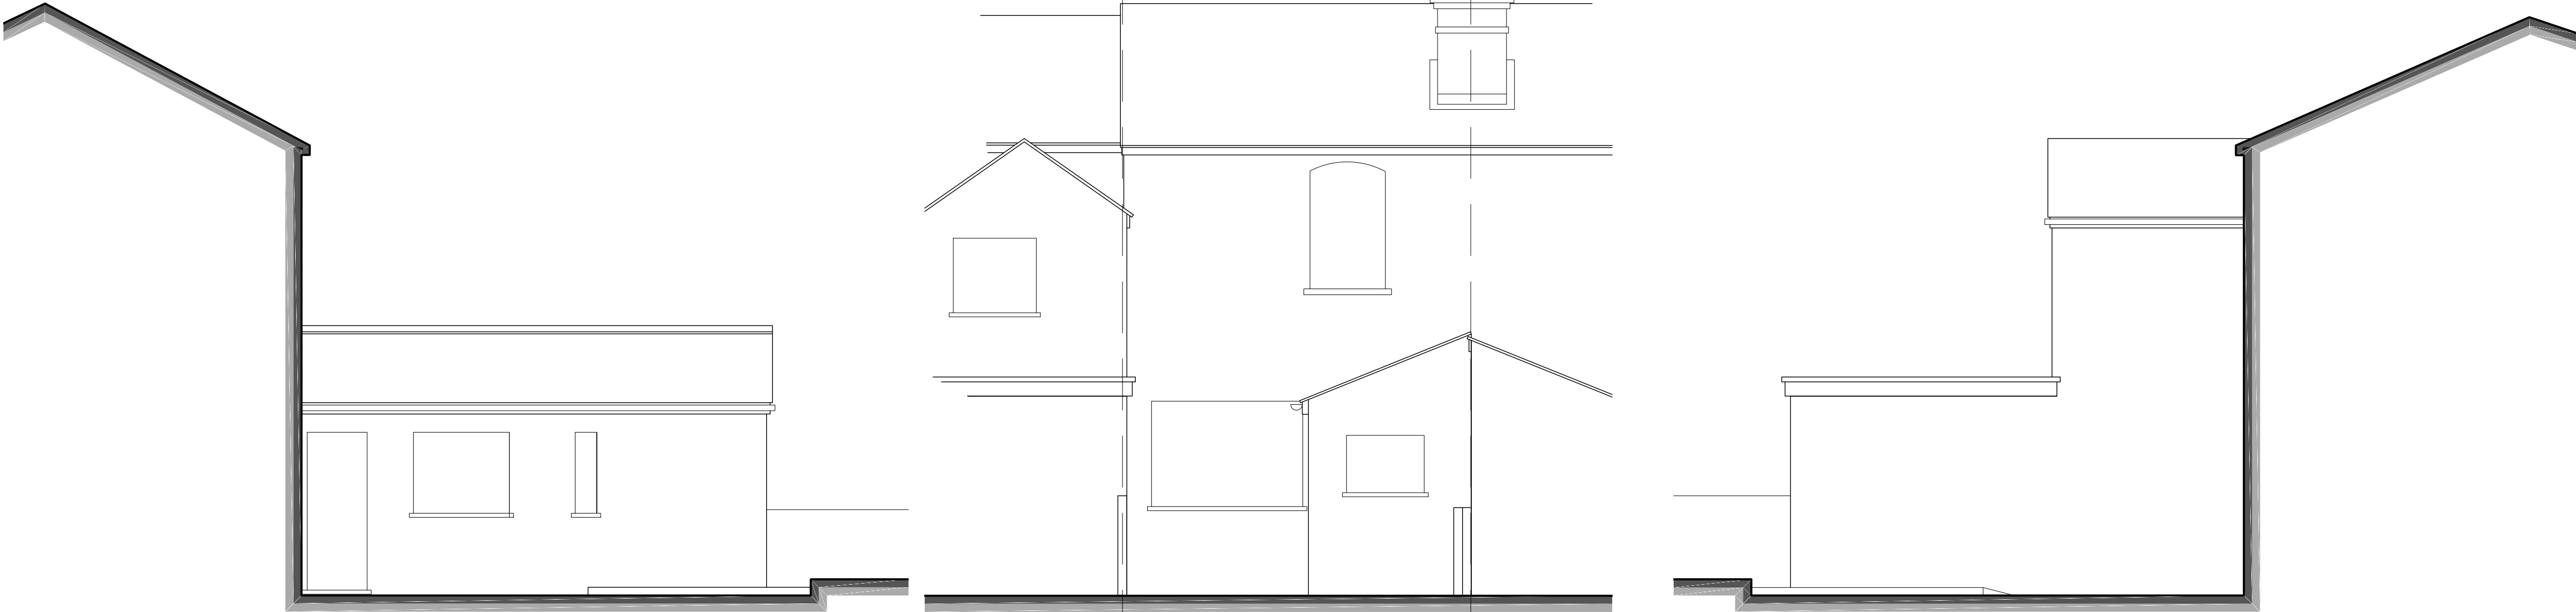


Side Elevation 1:50 Scale

Rear Elevation 1:50 Scale

Side Elevation 1:50 Scale

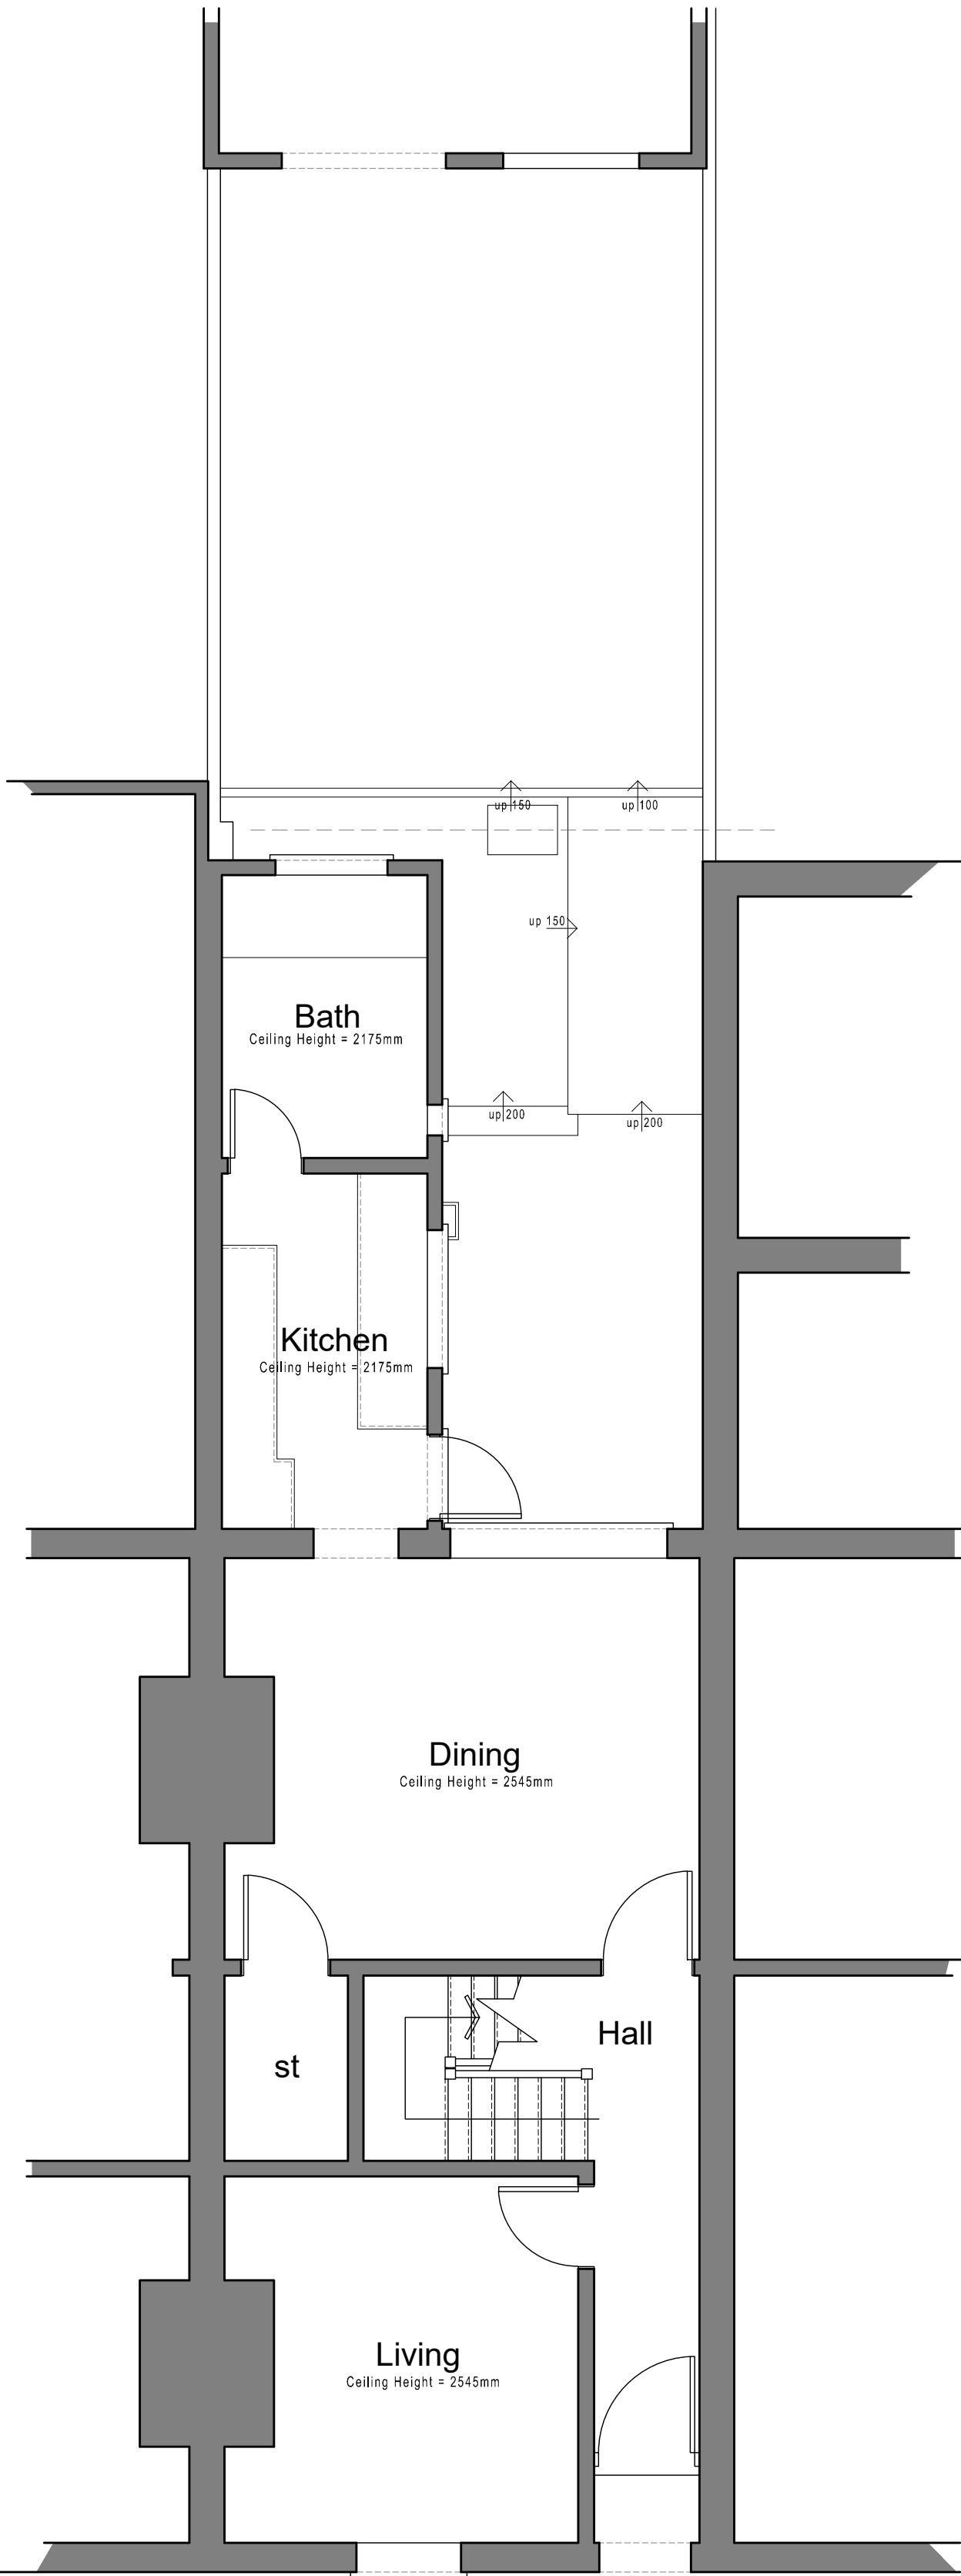


Ground Floor Plan 1:50 Scale

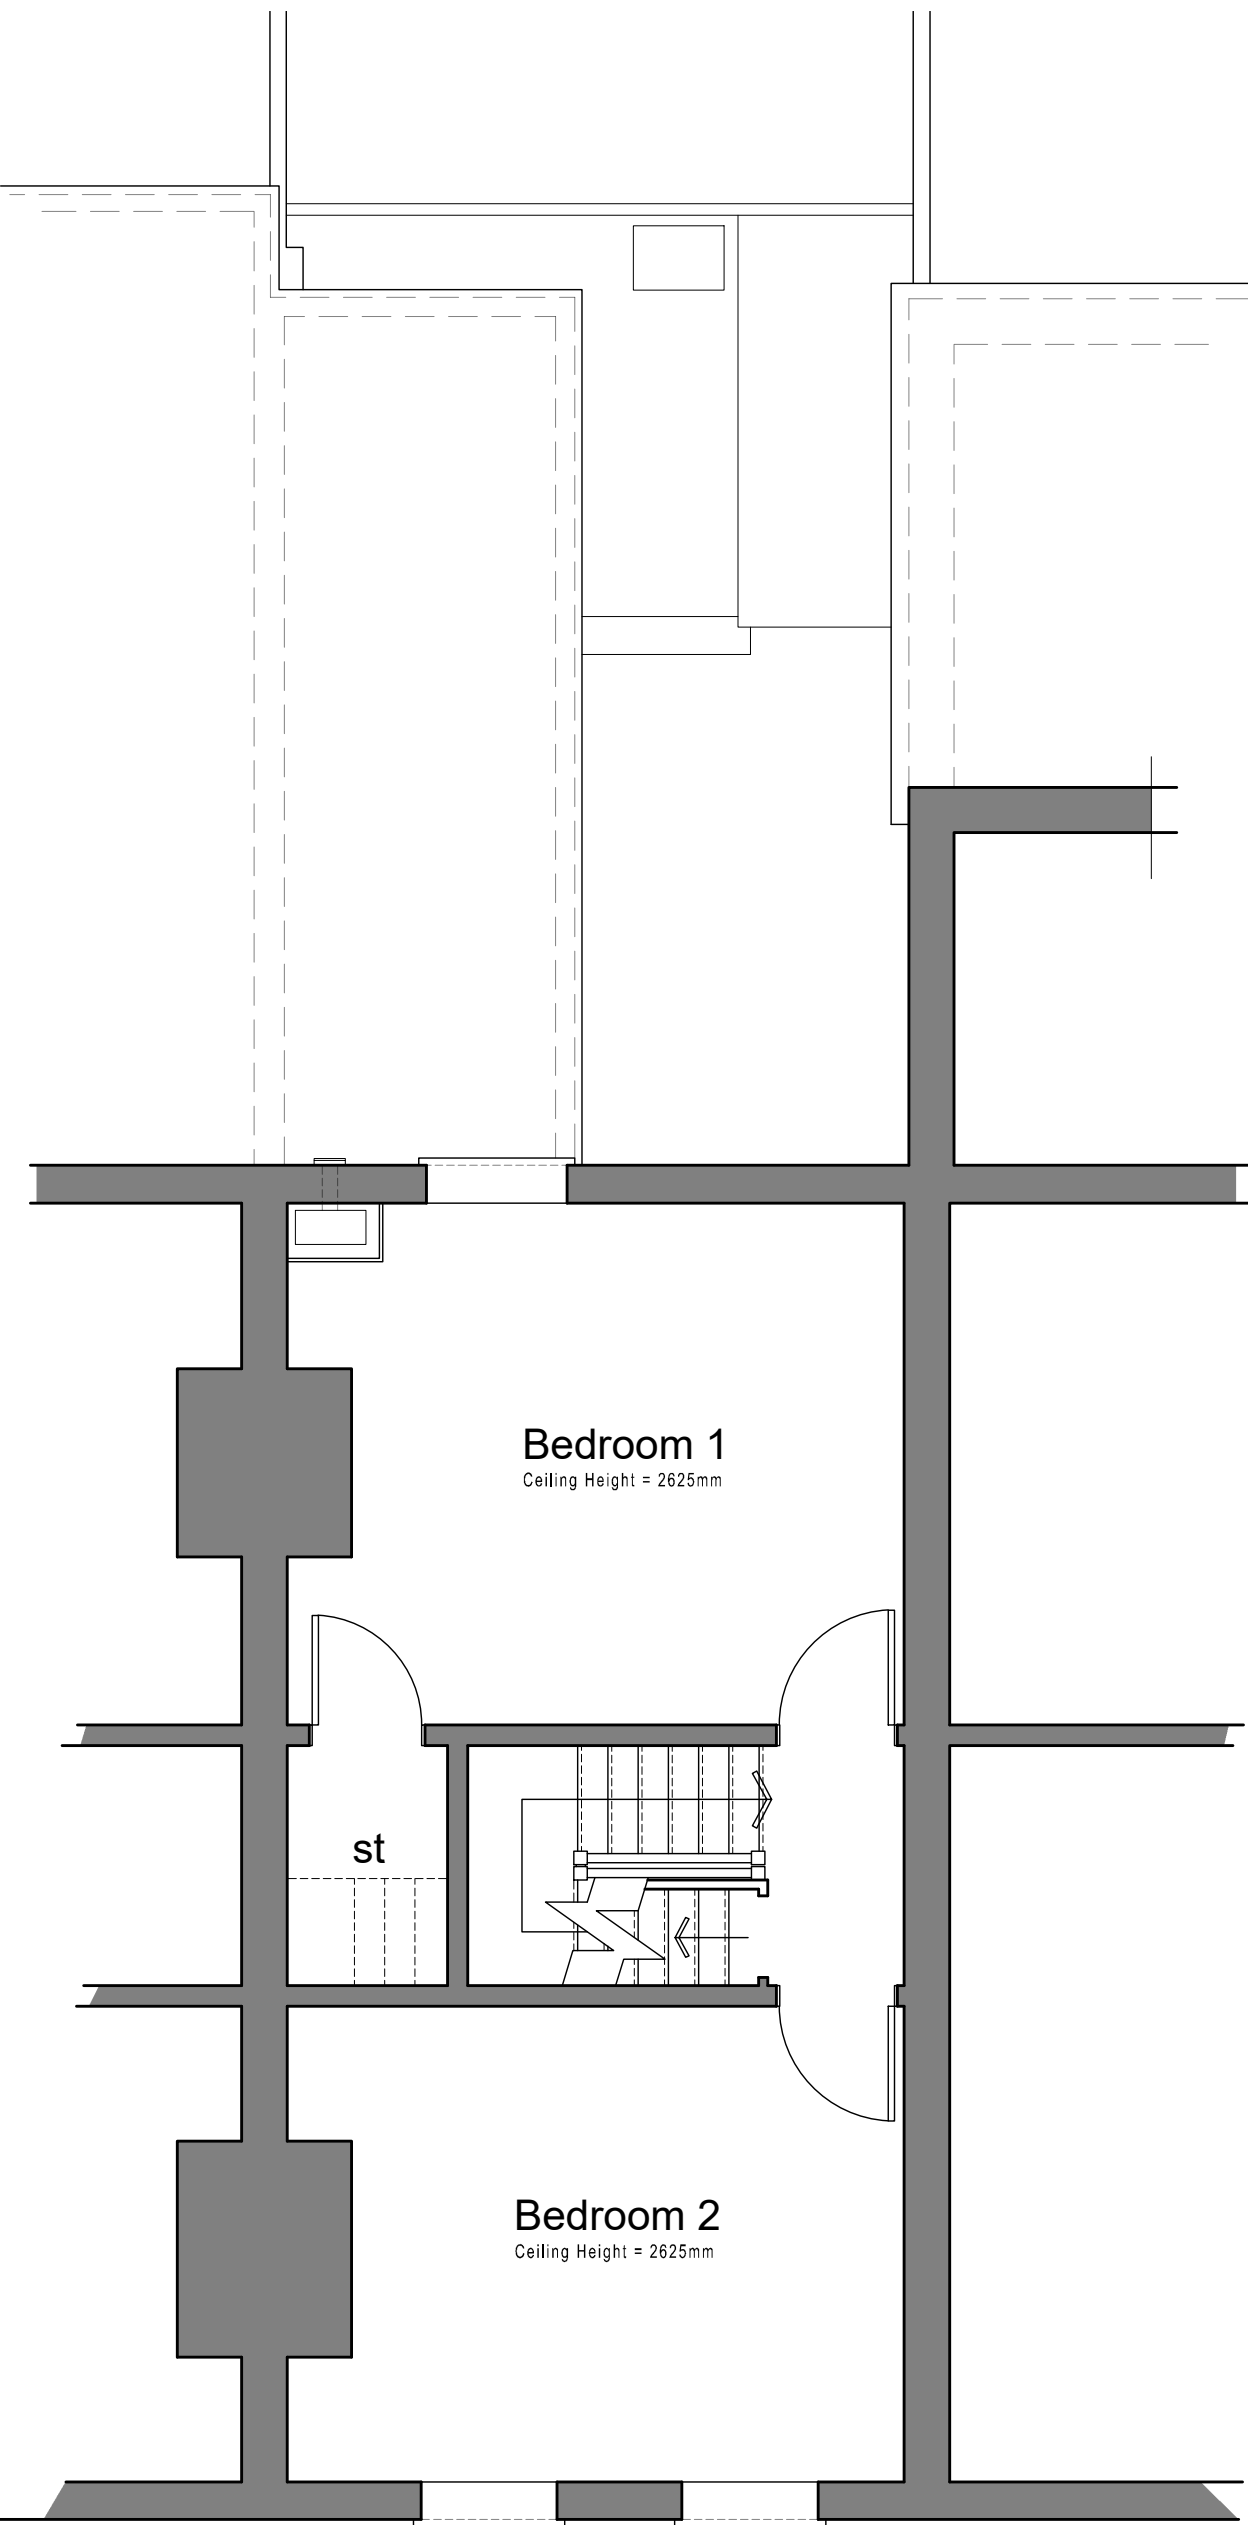

First Floor Plan 1:50 Scale



Site Plan 1:500 Scale

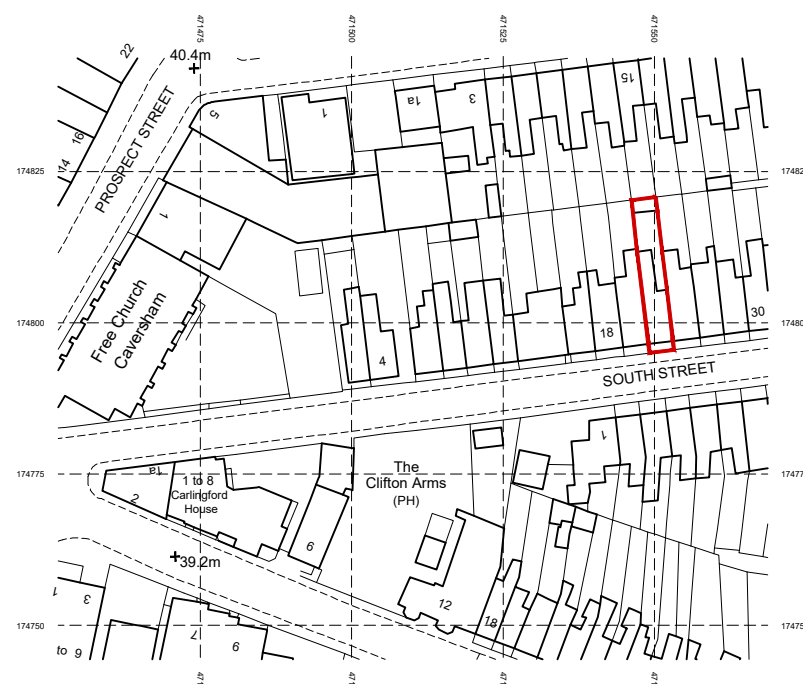

Location Plan 1:1250 Scale


1:1250 scale Bar  
This Drawing has been produced for printing onto A1 size paper.  
If printing on A3 please use the scale below for reference.



1:500 scale Bar  
This Drawing has been produced for printing onto A1 size paper.  
If printing on A3 please use the scale below for reference.



1:50 scale Bar  
This Drawing has been produced for printing onto A1 size paper.  
If printing on A3 please use the scale below for reference.

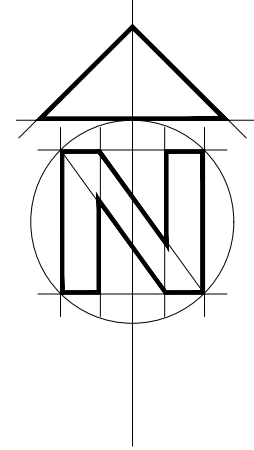

BA

CUENT Mrs S Phagura

JOB 22 South Street, Caversham,  
Reading, Berkshire, RG4 8HY  
DRG EXISTING PLANS & ELEVATIONS

14 Hornbeam Close  
Wokingham  
RG41 4UR  
07515 355770

SCALE As Shown DRAWN P Bonney DATE September 2021

BA 0187 01