

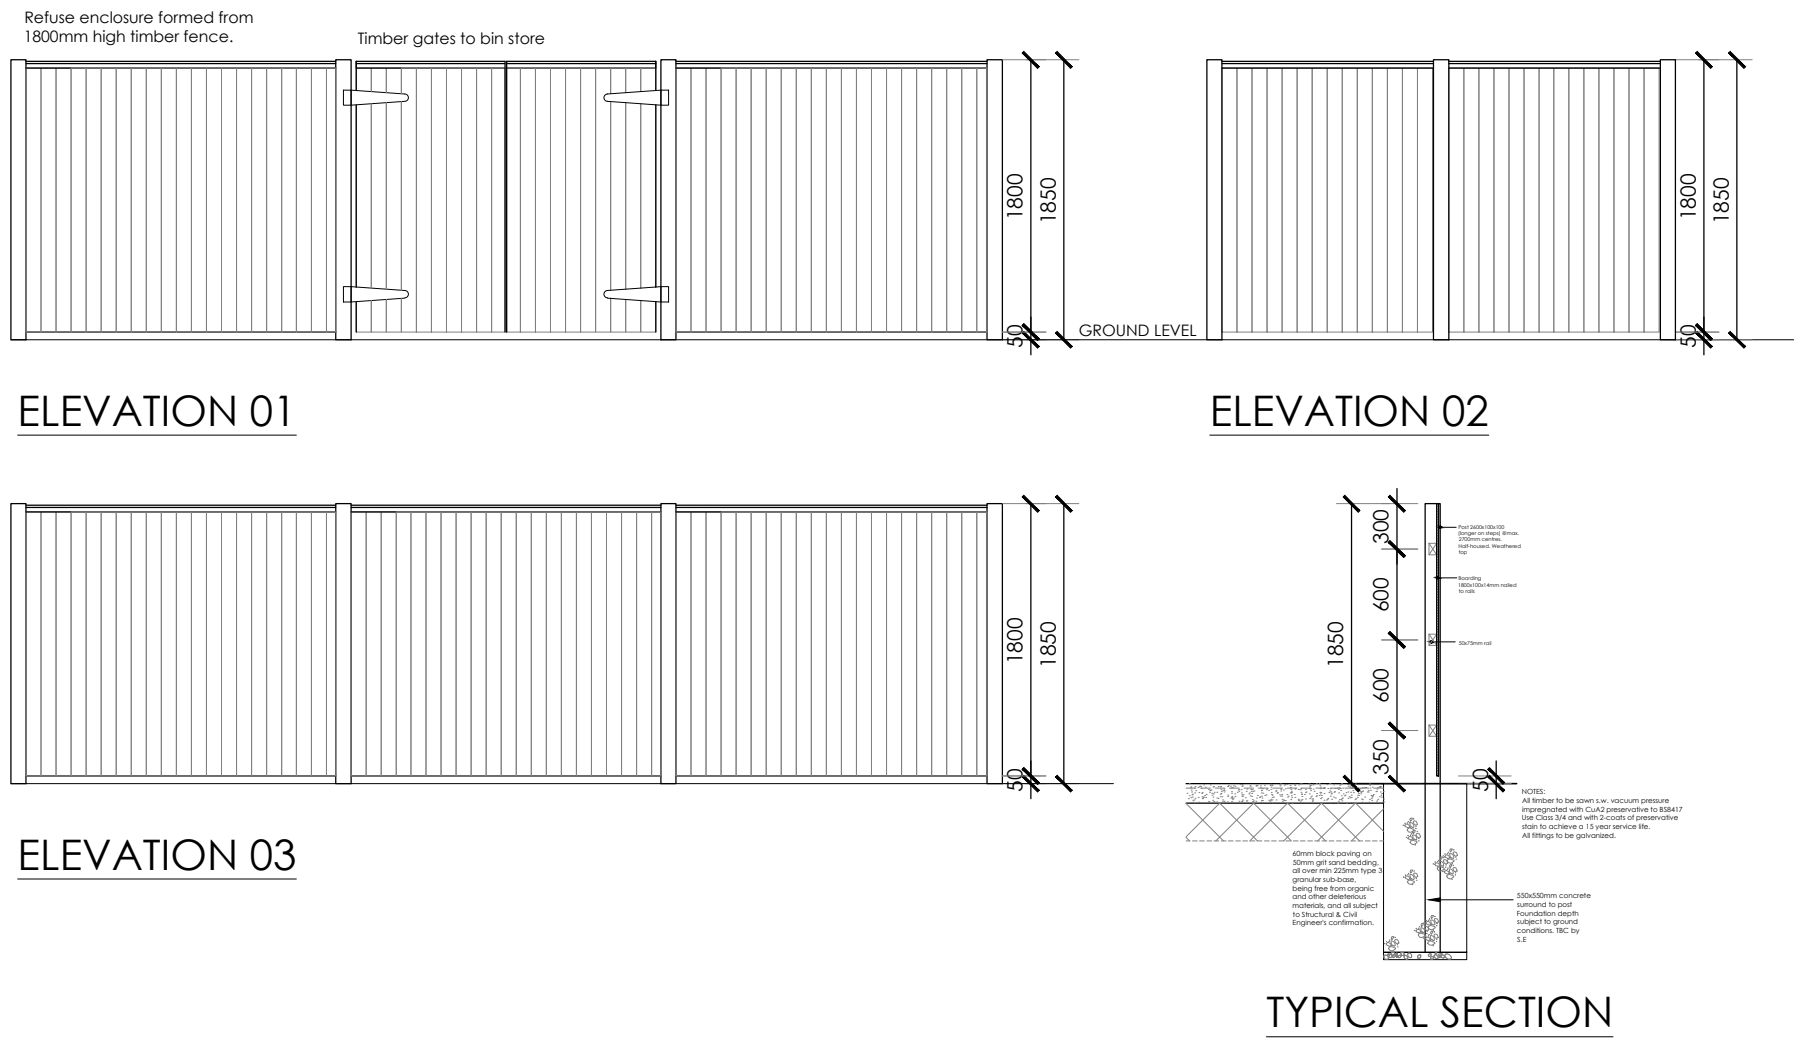
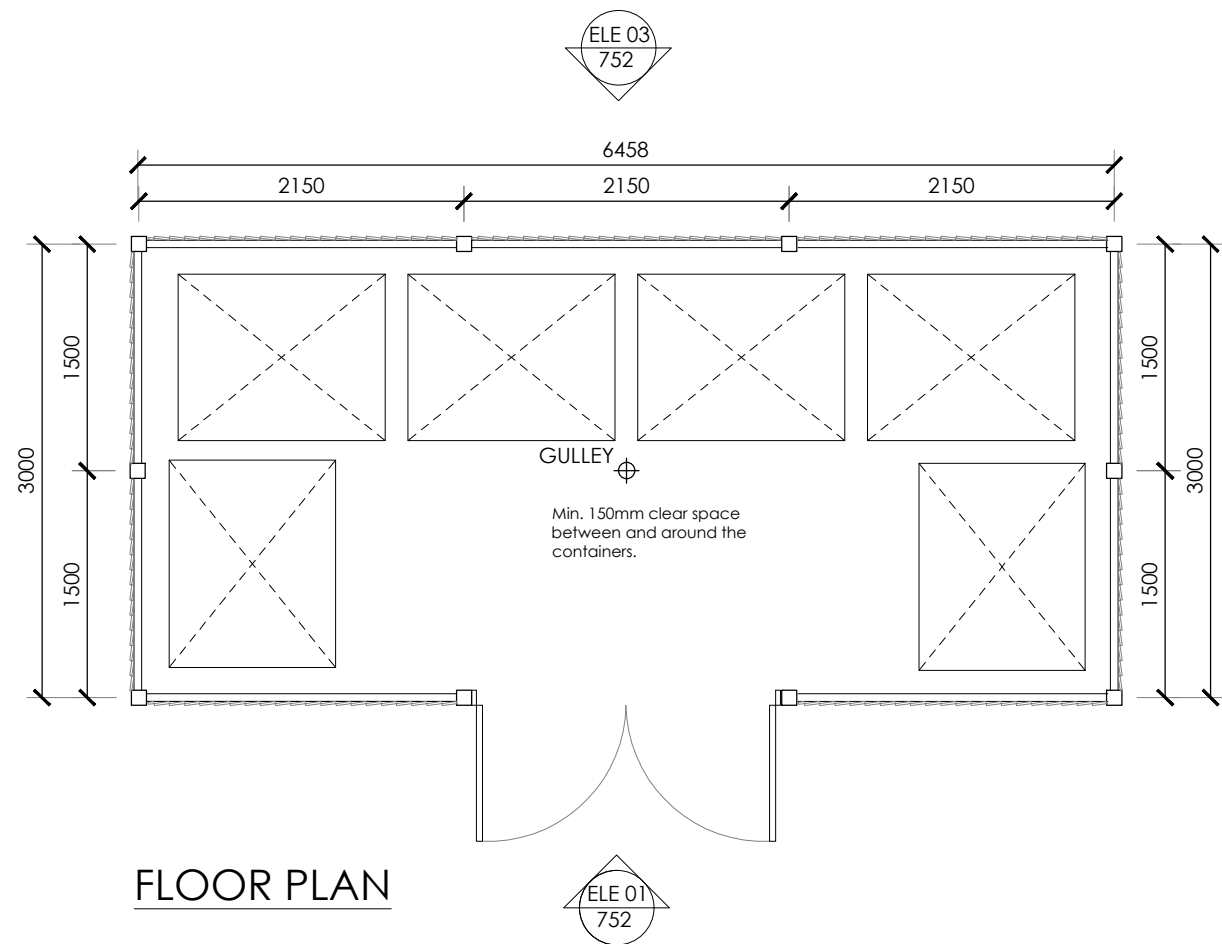


ROYAL HEIGHTS, READING

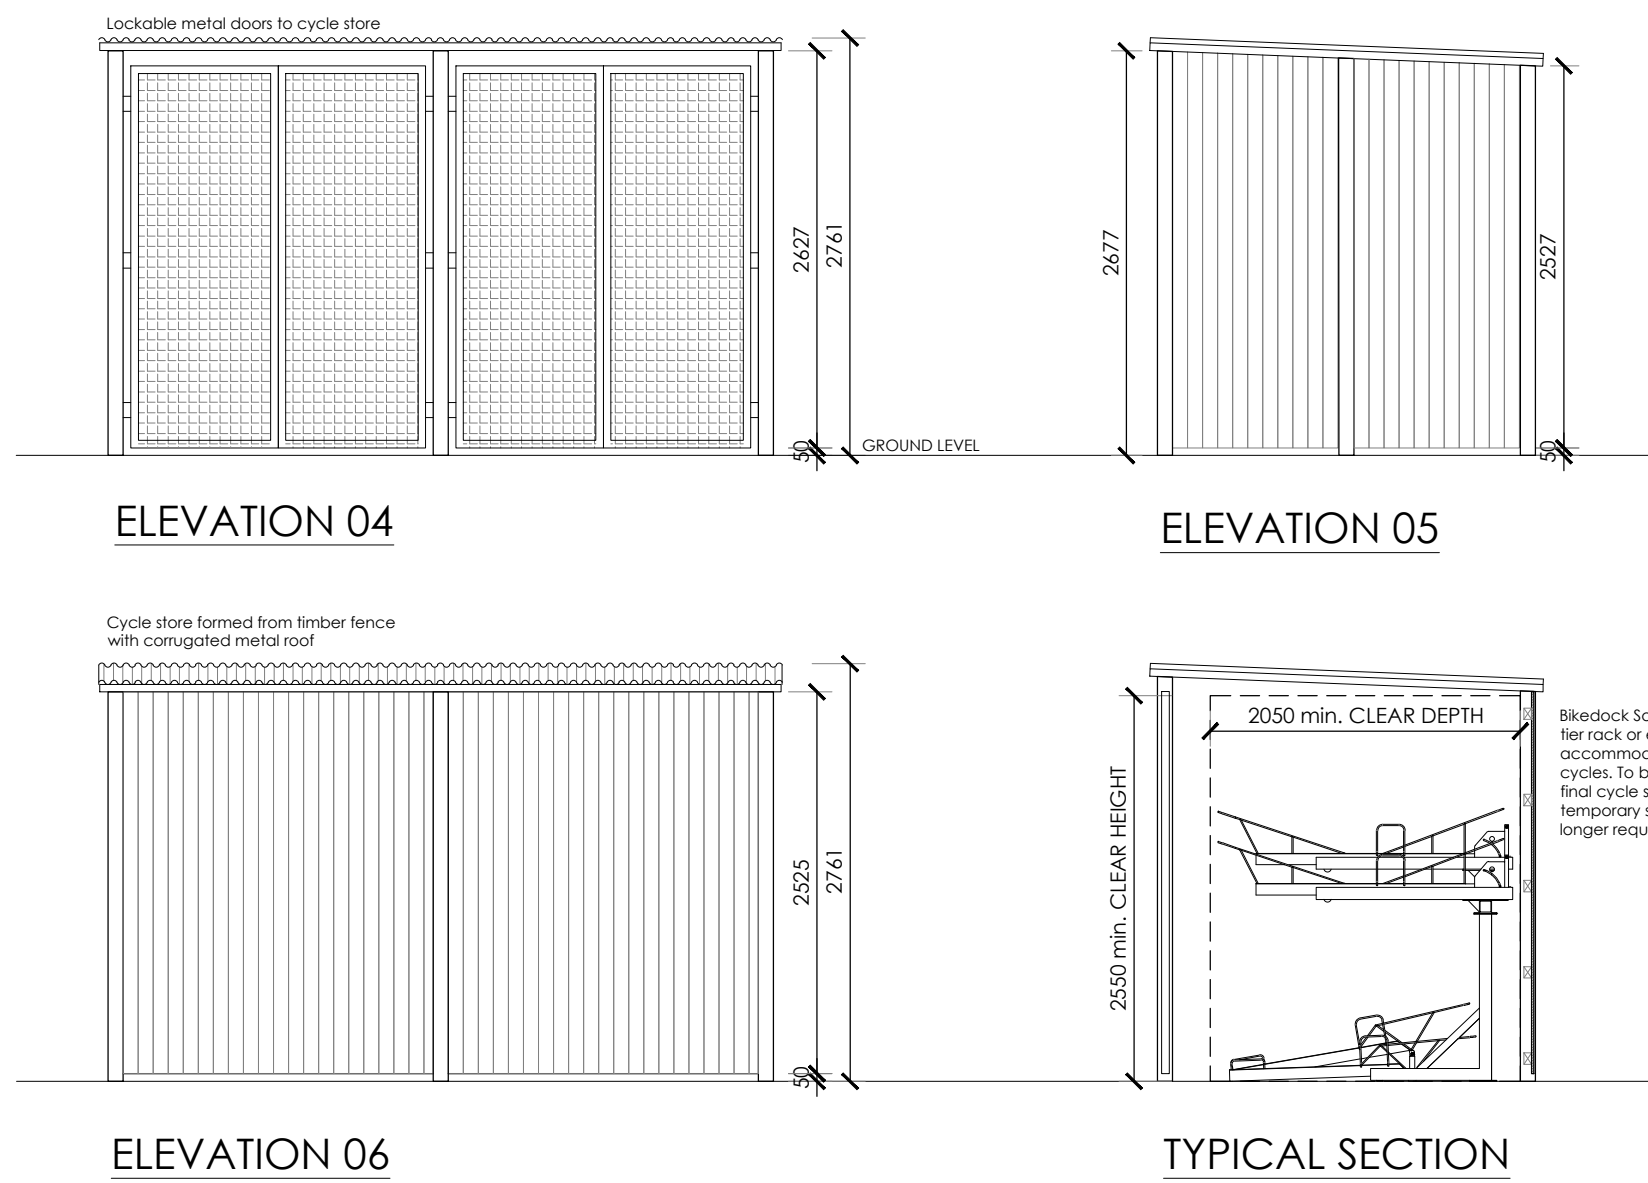

BIN STORE 1:50

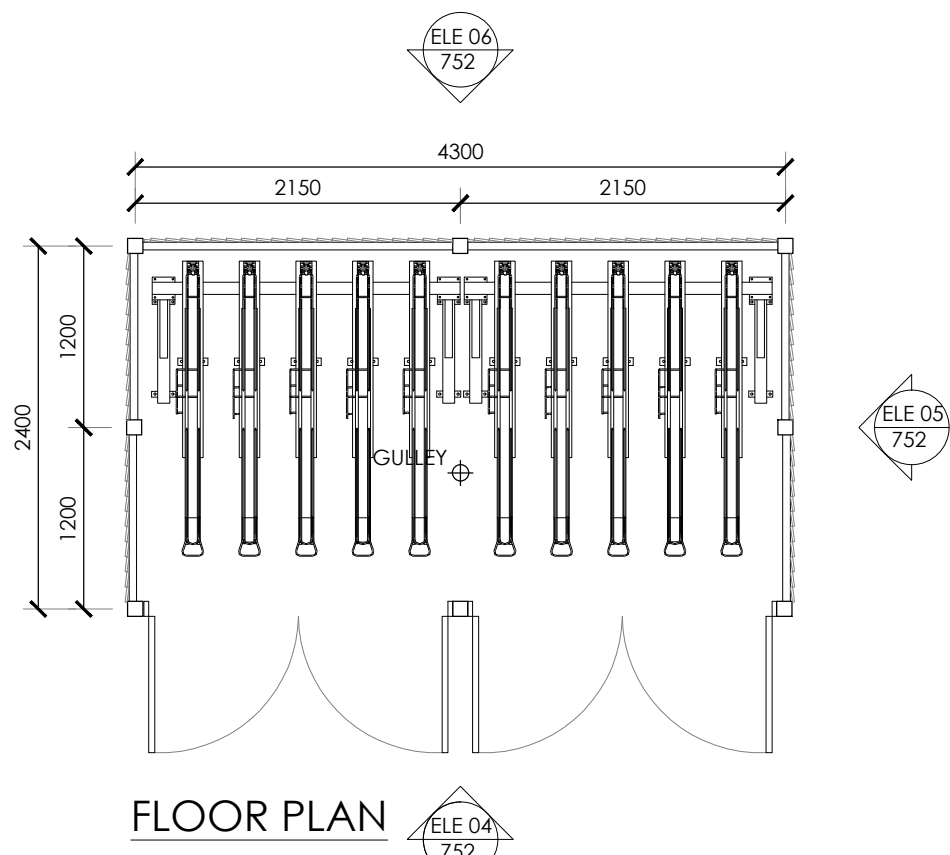

CYCLE STORE 1:50




EXAMPLE BIN STORE



EXAMPLE CYCLE STORE

NOTES

ALL WORK TO BE CARRIED OUT IN ACCORDANCE WITH THE BUILDING REGULATIONS AND THE REQUIREMENTS OF THE LOCAL AUTHORITY.

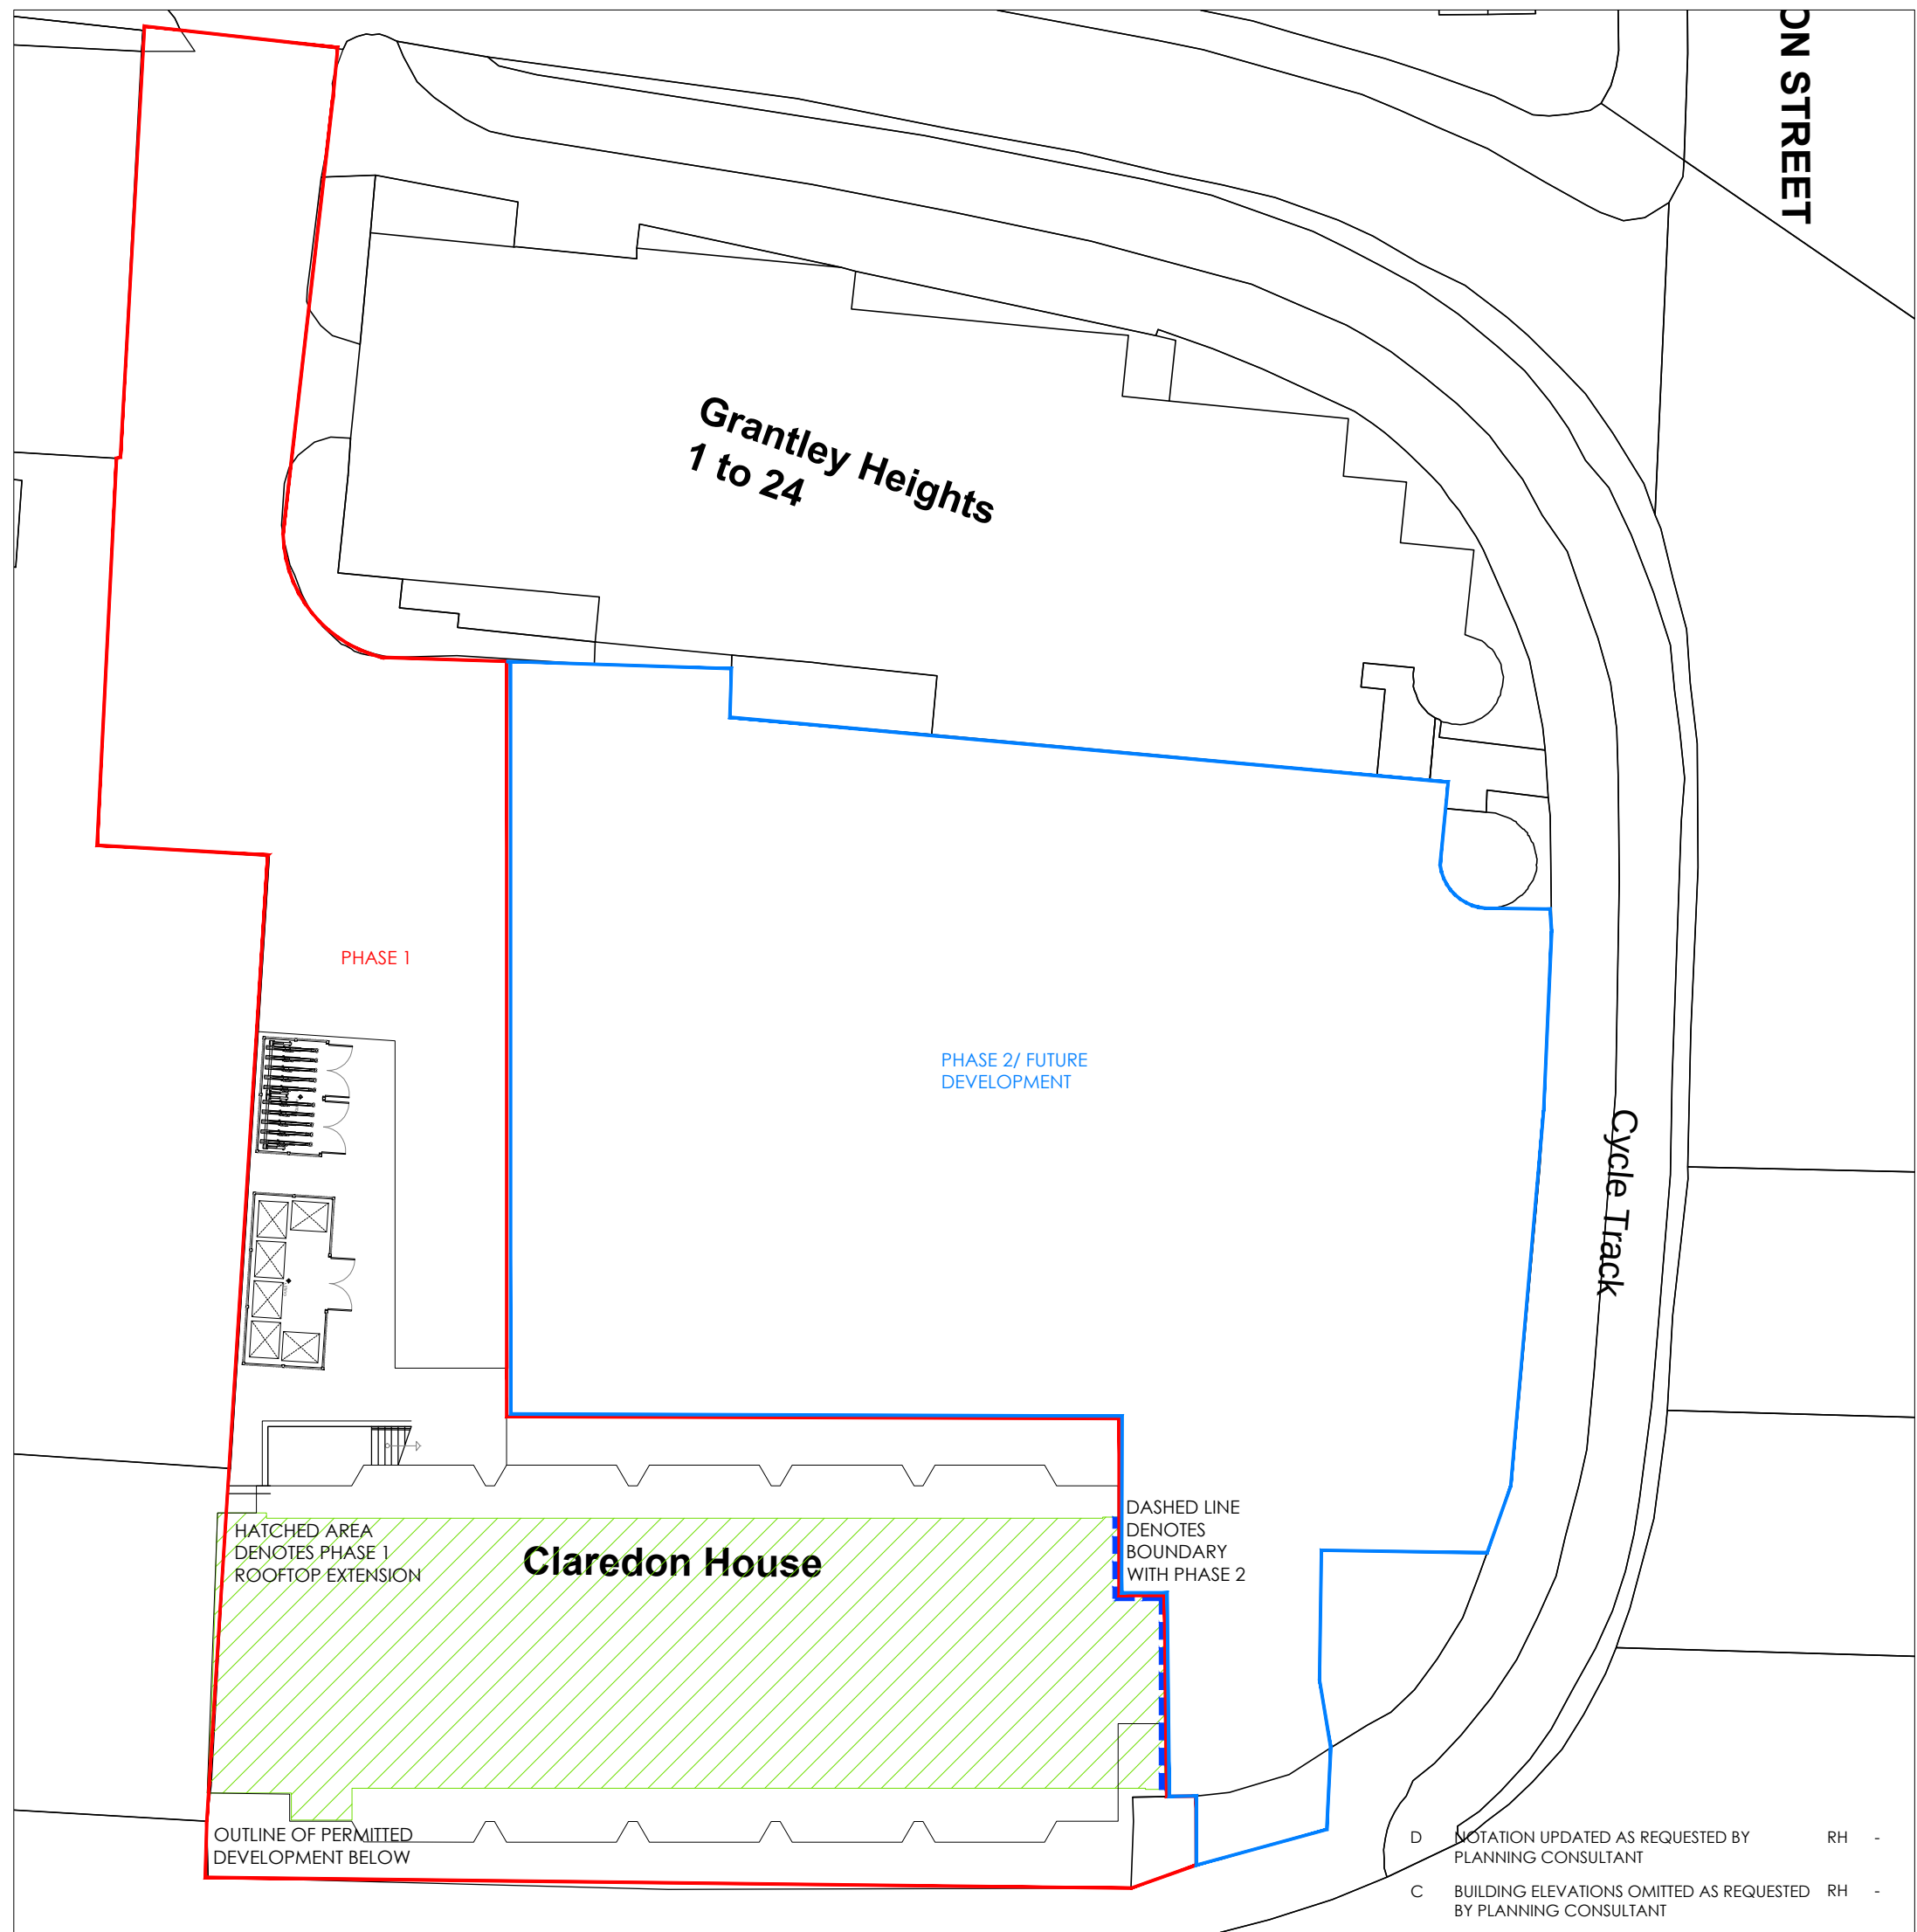

LOCATION PLAN 1:250

D	NOTATION UPDATED AS REQUESTED BY	RH	-	26.08.21
C	BUILDING ELEVATIONS OMITTED AS REQUESTED BY PLANNING CONSULTANT	RH	-	30.07.21
B	BUILDING OUTLINE UPDATED & PHASES IDENTIFIED: REDLINE BOUNDARY UPDATED TO SUIT PHASE 1. ALL AS REQUESTED BY PLANNING CONSULTANT	RH	-	20.07.21
A	ROOF TOP EXTENSION & PHASE 3 BOUNDARY NOTED ON SITE PLAN	RH	-	13.07.21

REV	DESCRIPTION	BY	CHKD	DATE
-----	-------------	----	------	------

LOROC
ARCHITECTS

25A PARK SQUARE WEST, LONDON, EC2A 4NE
T: 0113 233 7755
W: www.loroc.co.uk

3RD FLOOR, 86 - 90 PAUL STREET, LONDON, EC2A 4NE
T: 0203 875 5333

CLIENT

URBANHIGH

PROJECT

ROYAL HEIGHTS, READING

TITLE

TEMPORARY BIN & CYCLE STORE DETAILS

DRAWING NO. 1596-752

REVISION C

SCALE 1:50 @ A1

DATE MAY 2021

DRAWN BY RH

CHECKED BY

PURPOSE OF ISSUE

☐ PLANNING ☒ BUILDING REGS ☐ TENDER

☐ COMMENT ☐ INFORMATION ☐ CONSTRUCTION

THIS DRAWING IS COPYRIGHT AND THE INTELLECTUAL PROPERTY OF LOROC ARCHITECTS LIMITED. THIS DRAWING MAY NOT BE REPRODUCED IN WHOLE OR IN PART WITHOUT WRITTEN AUTHORITY. NO DIMENSIONS TO BE SCALED FROM THIS DRAWING. ALL DIMENSIONS TO BE CHECKED ON SITE PRIOR TO COMMENCEMENT OF WORKS AND ANY DISCREPANCIES REPORTED TO THE ARCHITECT/ ENGINEER/ CONTRACTOR.

SITE LOCATION SHOWN INDICATIVELY ONLY AND OVER ALL DIMENSIONS ARE SUBJECT TO SITE SURVEY

ALL STRUCTURAL ELEMENTS ARE SHOWN INDICATIVELY ONLY AND ARE TO STRUCTURAL ENGINEERS DETAILED DESIGN