



This drawing may be scaled with reference to the scale bar for planning application purposes only. Do not scale for any other purpose, use only annotated dimensions. All dimensions are to be checked by parties using the drawing, and any errors or omissions are to be reported to Weston & Co Architects Ltd.

Rev.	Date	Note	Author	Checked

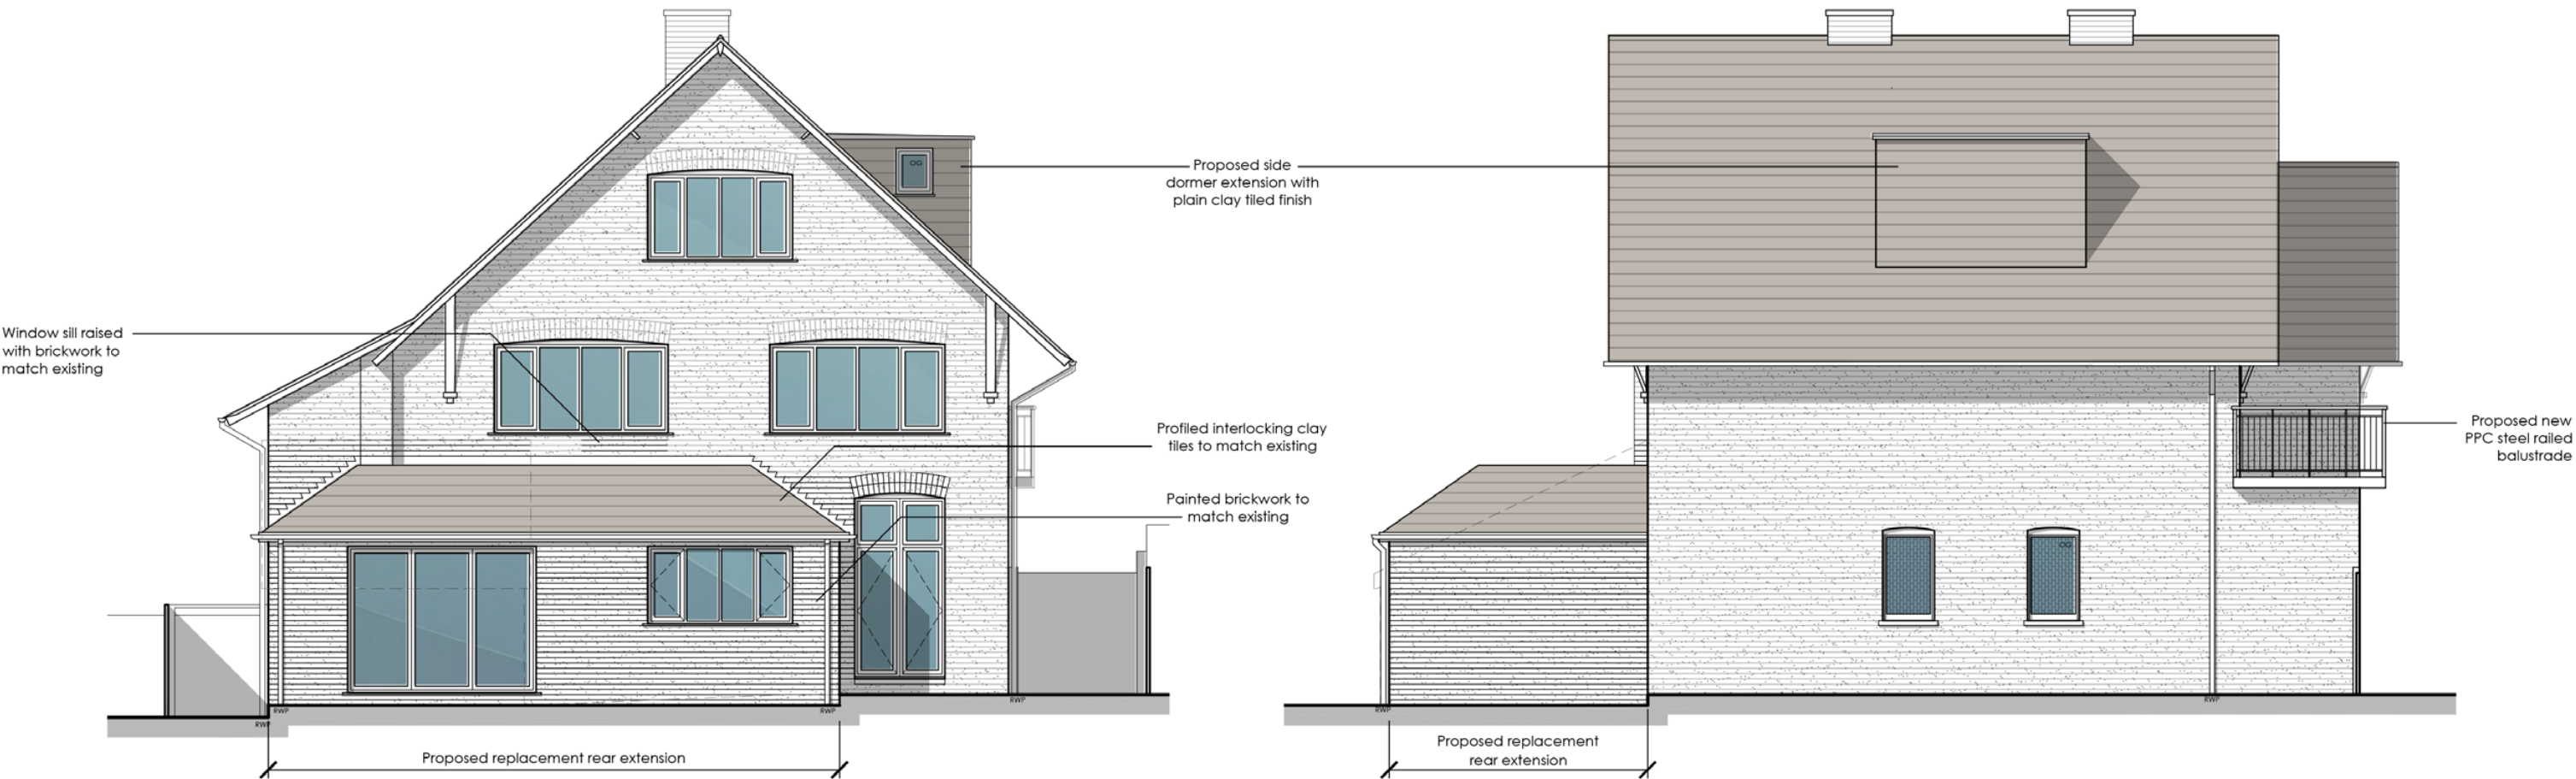

PROPOSED SOUTH WEST (REAR) ELEVATION 1:100

PROPOSED SOUTH EAST (SIDE) ELEVATION 1:100

 

Project	Refurbishment & Extension 230 Wokingham Road Reading RG6 1JS					Drawing	Proposed South-West & South-East Elevations				
						Job-Dwg Number	20013-PL-09			Rev.	-
Client	Turner Property Ltd.					WESTON + CO ARCHITECTS Wallington House 44 Wallington Street Reading, RG1 4RJ T. 0118 375 0252 www.weston-co.com					
Status	Planning										
Scale	1/100		Sheet Size A3								
Author	KK	Checked	CTW	Date	19/08/2021						