



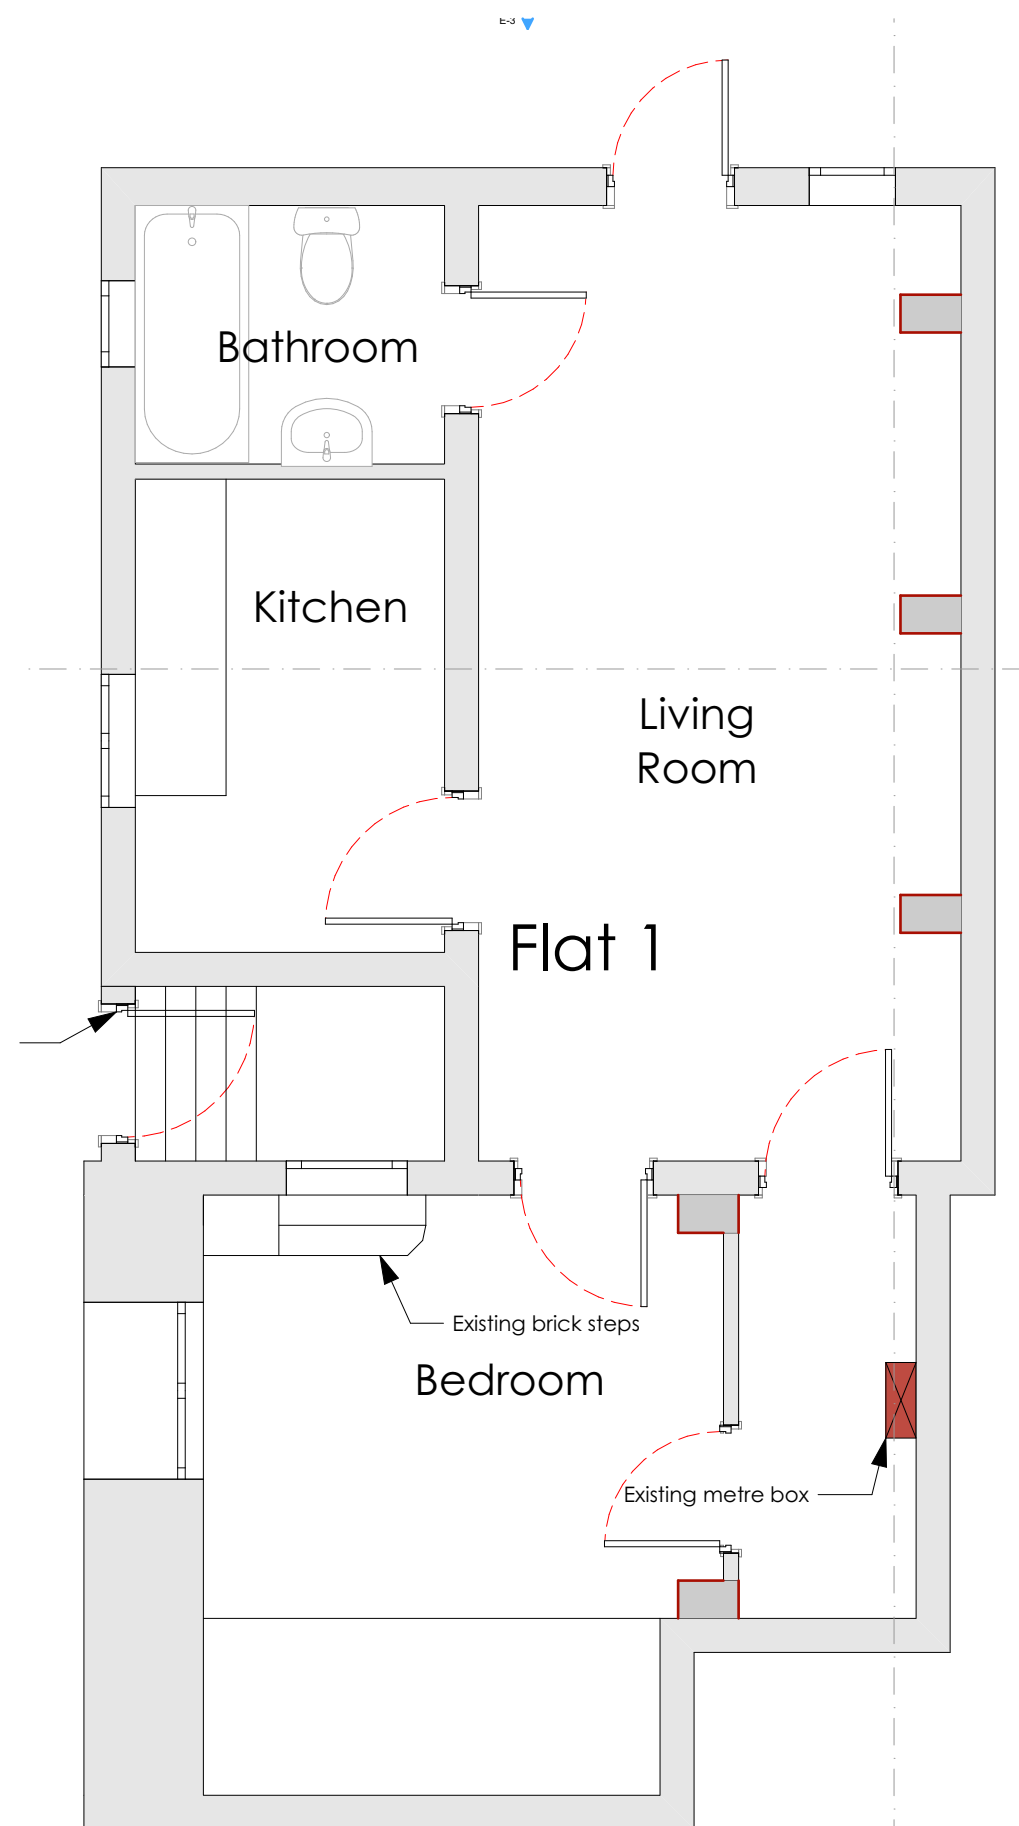


Existing Basement Floor Plan

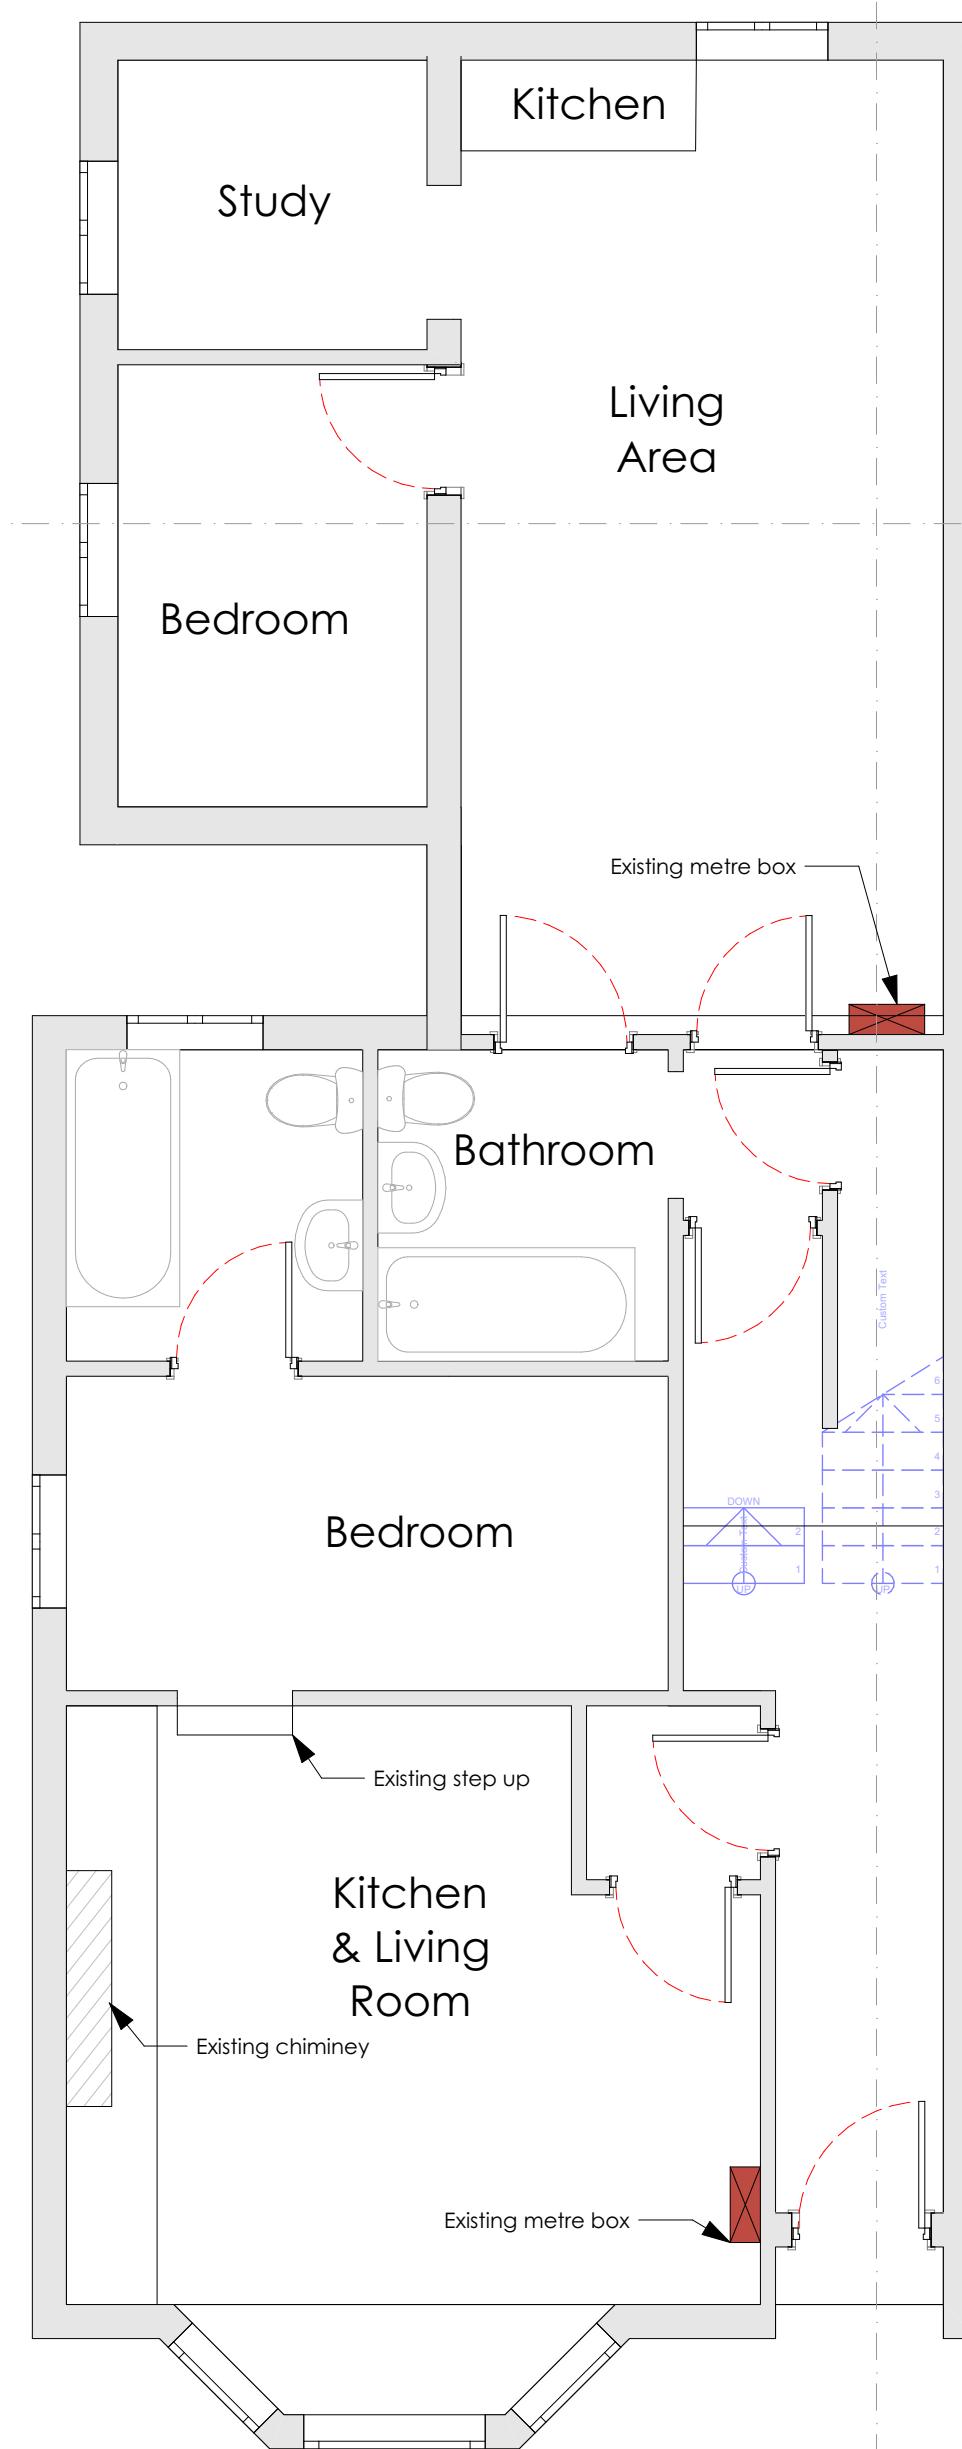

Existing Ground Floor Plan

Scale 1:50

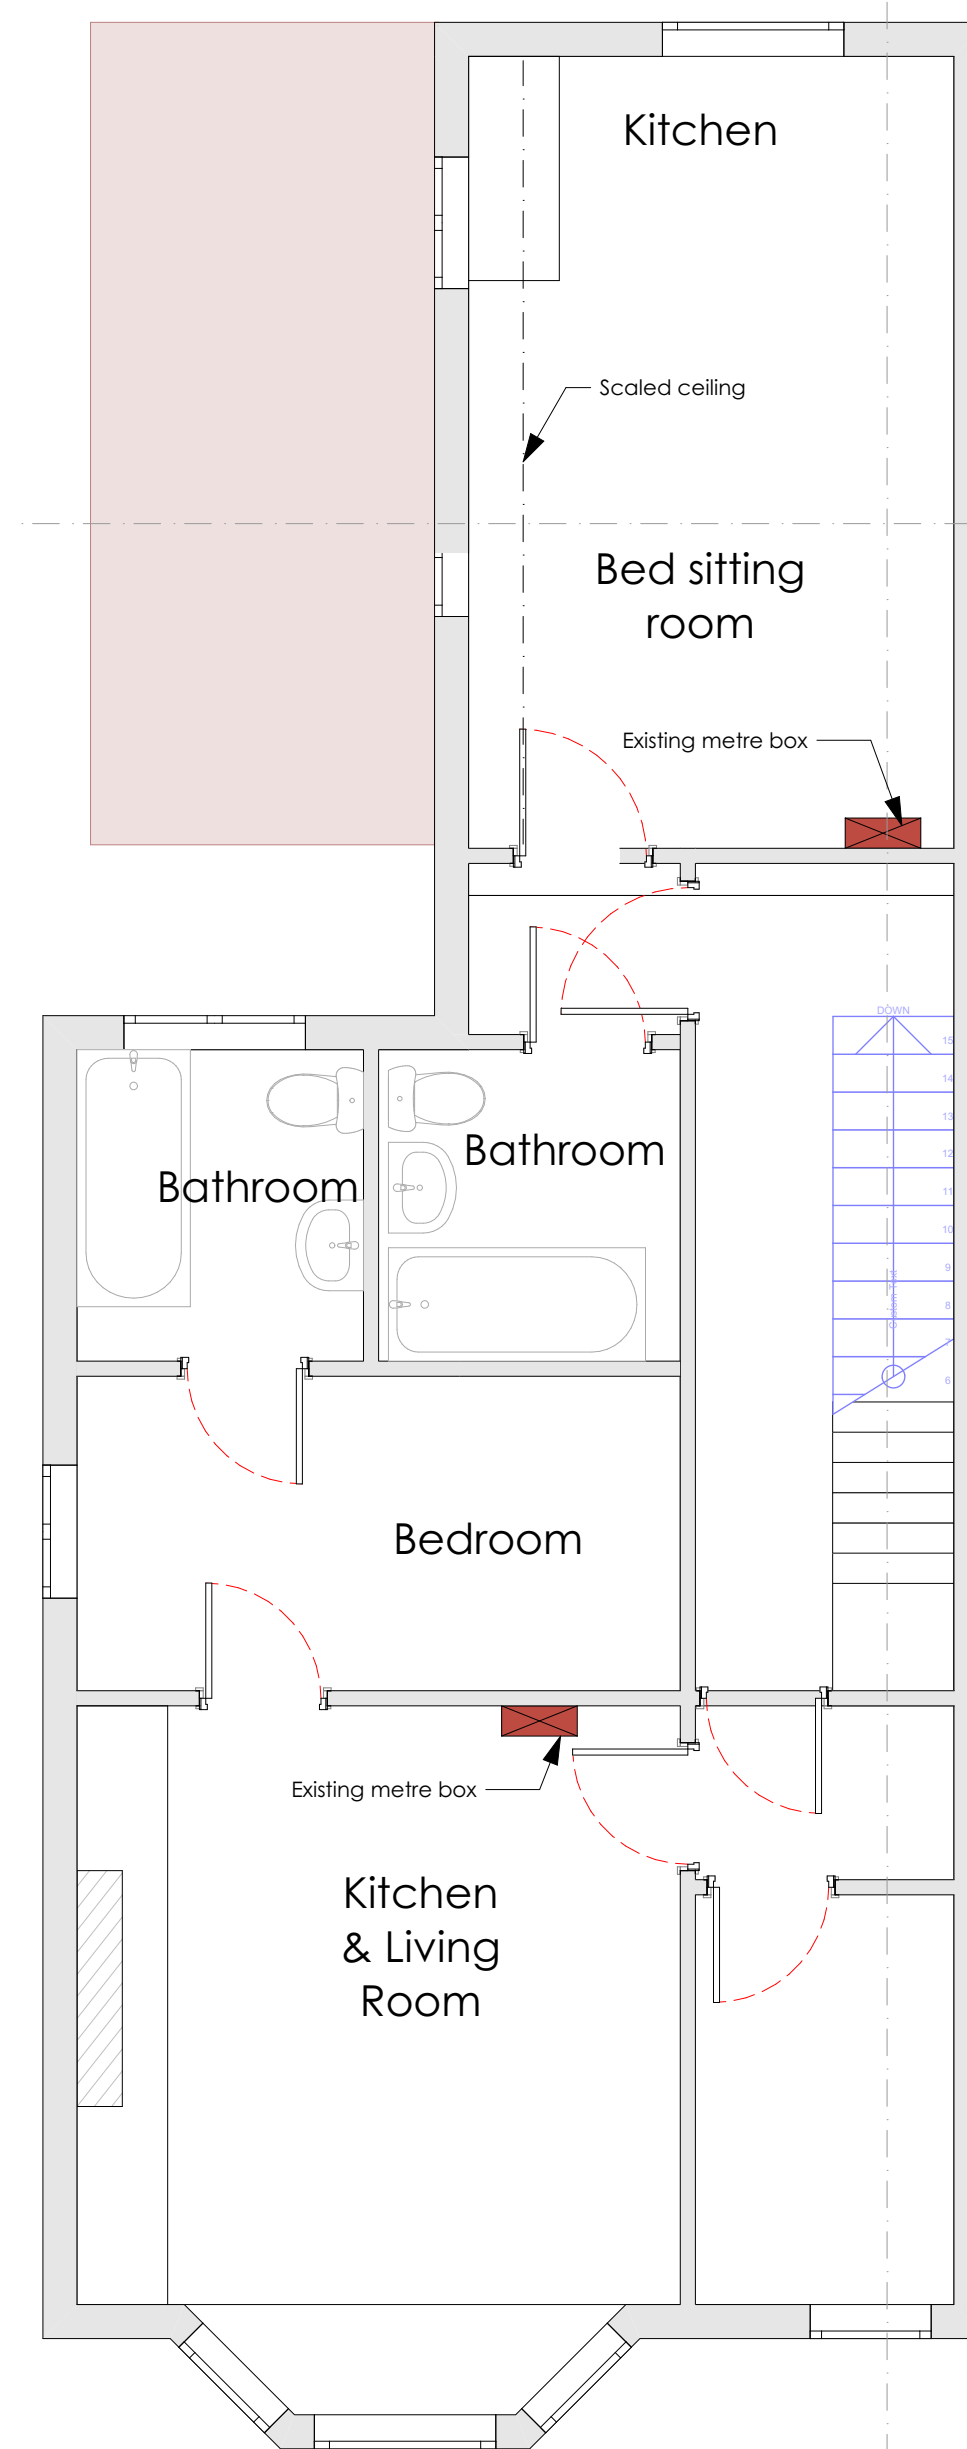


Existing First Floor Plan

Scale 1:50

© This drawing remains the property of The Keen Partnership
and shall not be copied without prior written consent.

All dimensions to be checked on site and any discrepancies to be reported before work commences.

Notes:

 

**THE
KEEN
PARTNERSHIP**

**The Courtyard
Edinburgh Road
Reading RG3 0JA**
Tel: 0118 9510 855
Fax: 0118 9510 866

chris@keenpartnership.co.uk
www.keenpartnership.co.uk



RICS[™]

Client:

Mohammed Nasser

Job Title:

198 Tilehurst Rd Reading RG30 2LY

Drawing Title:

Existing Plans Sht 1

Drawing Date:

21/07/21

Status:

PLANNING DRAWINGS

Issue Date:

03/08/2021

Drawn By: S

SY

Scale:

1:100 @A2

Job No:

9055

Drawing No:

PL-05

Rev: