





SCALE 1:50 @ A2

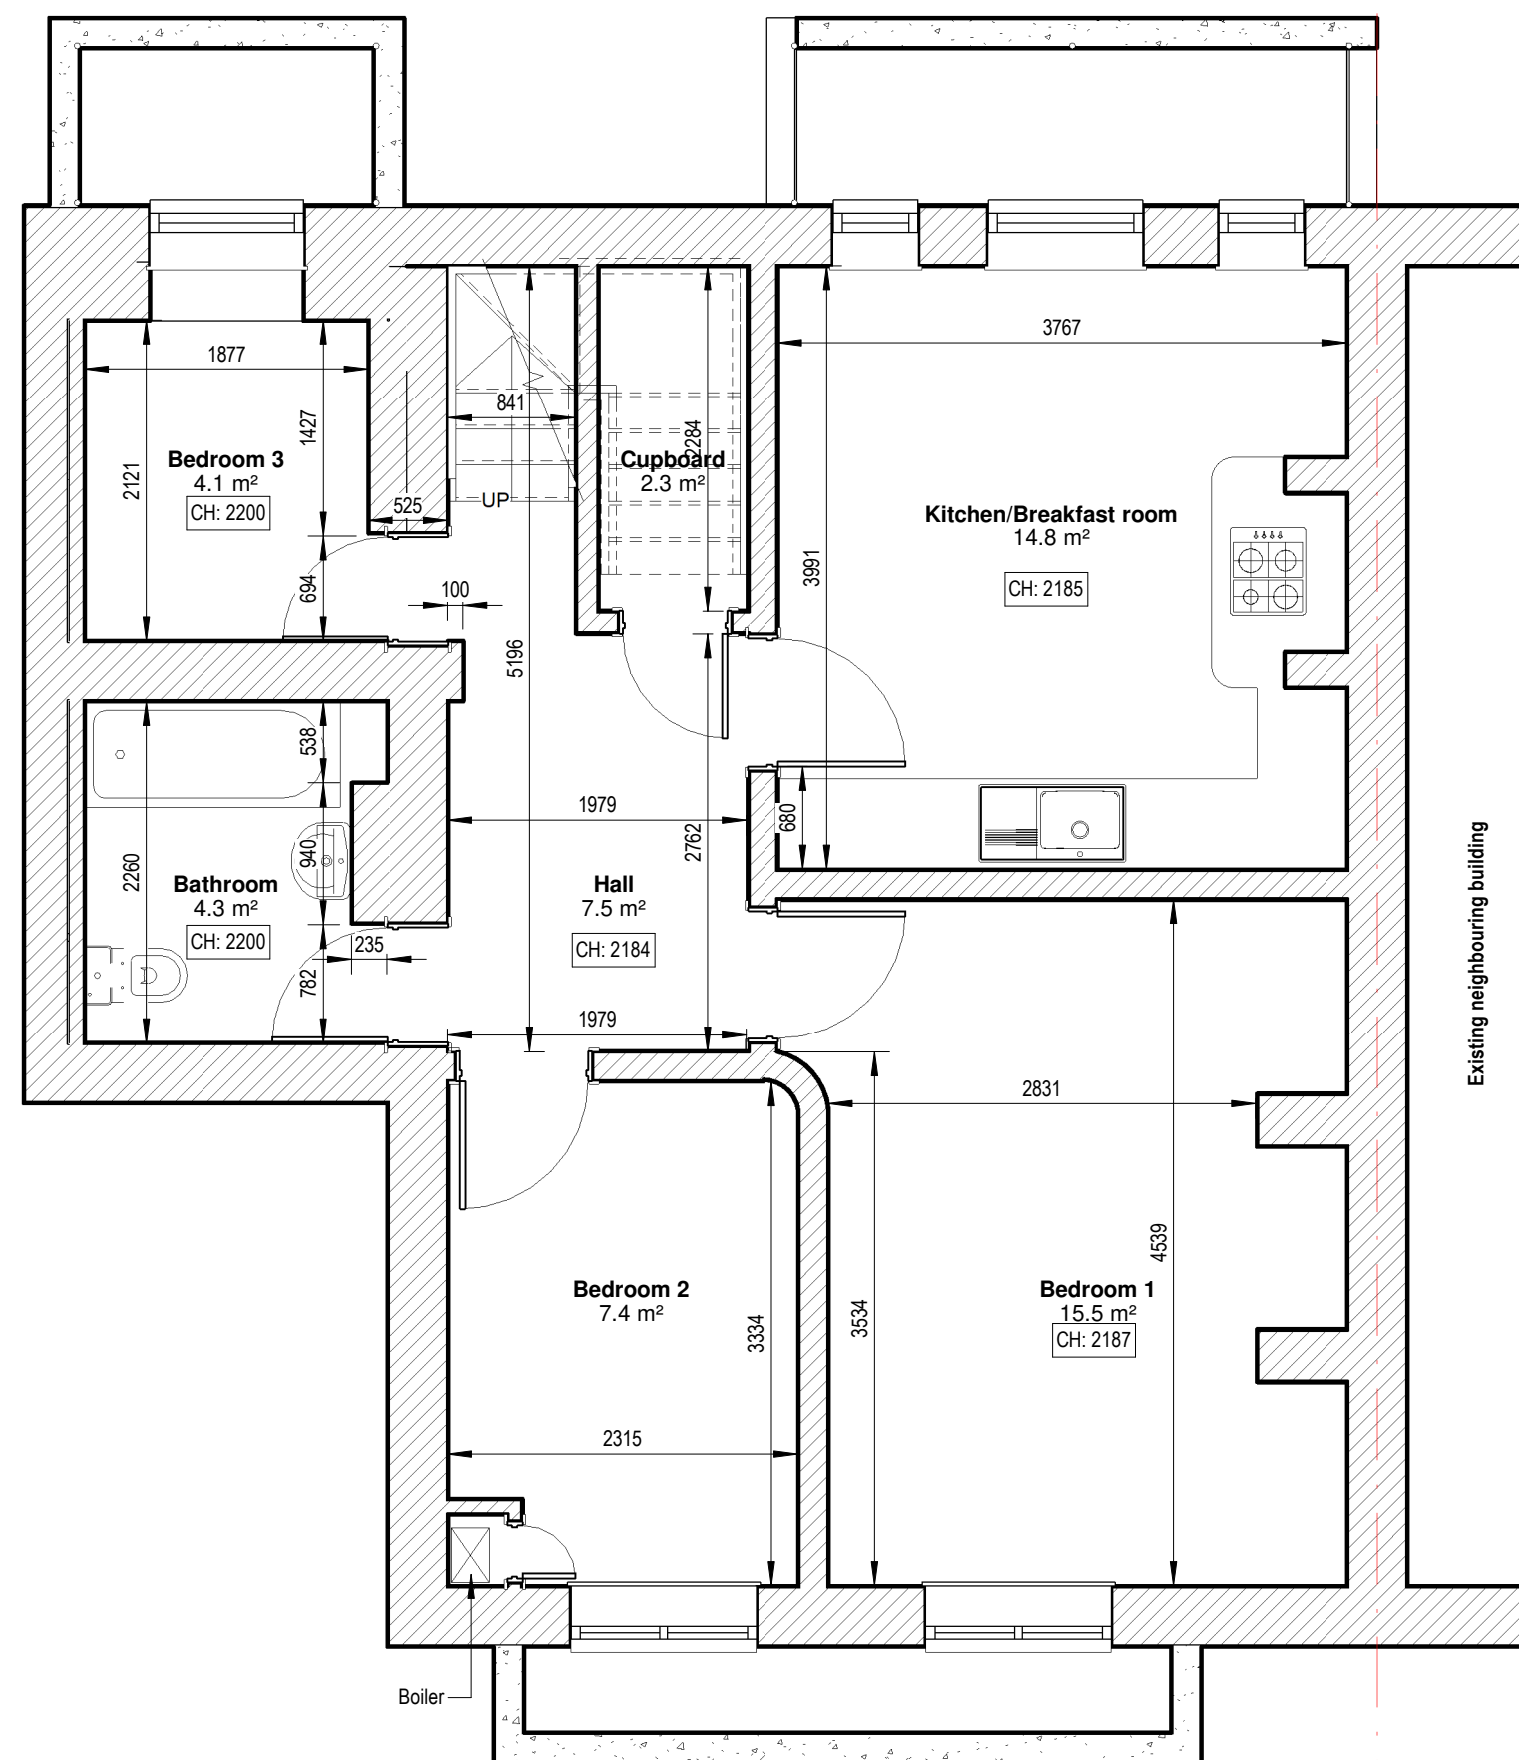

1 EX.00. Lower floor plan
1 : 50

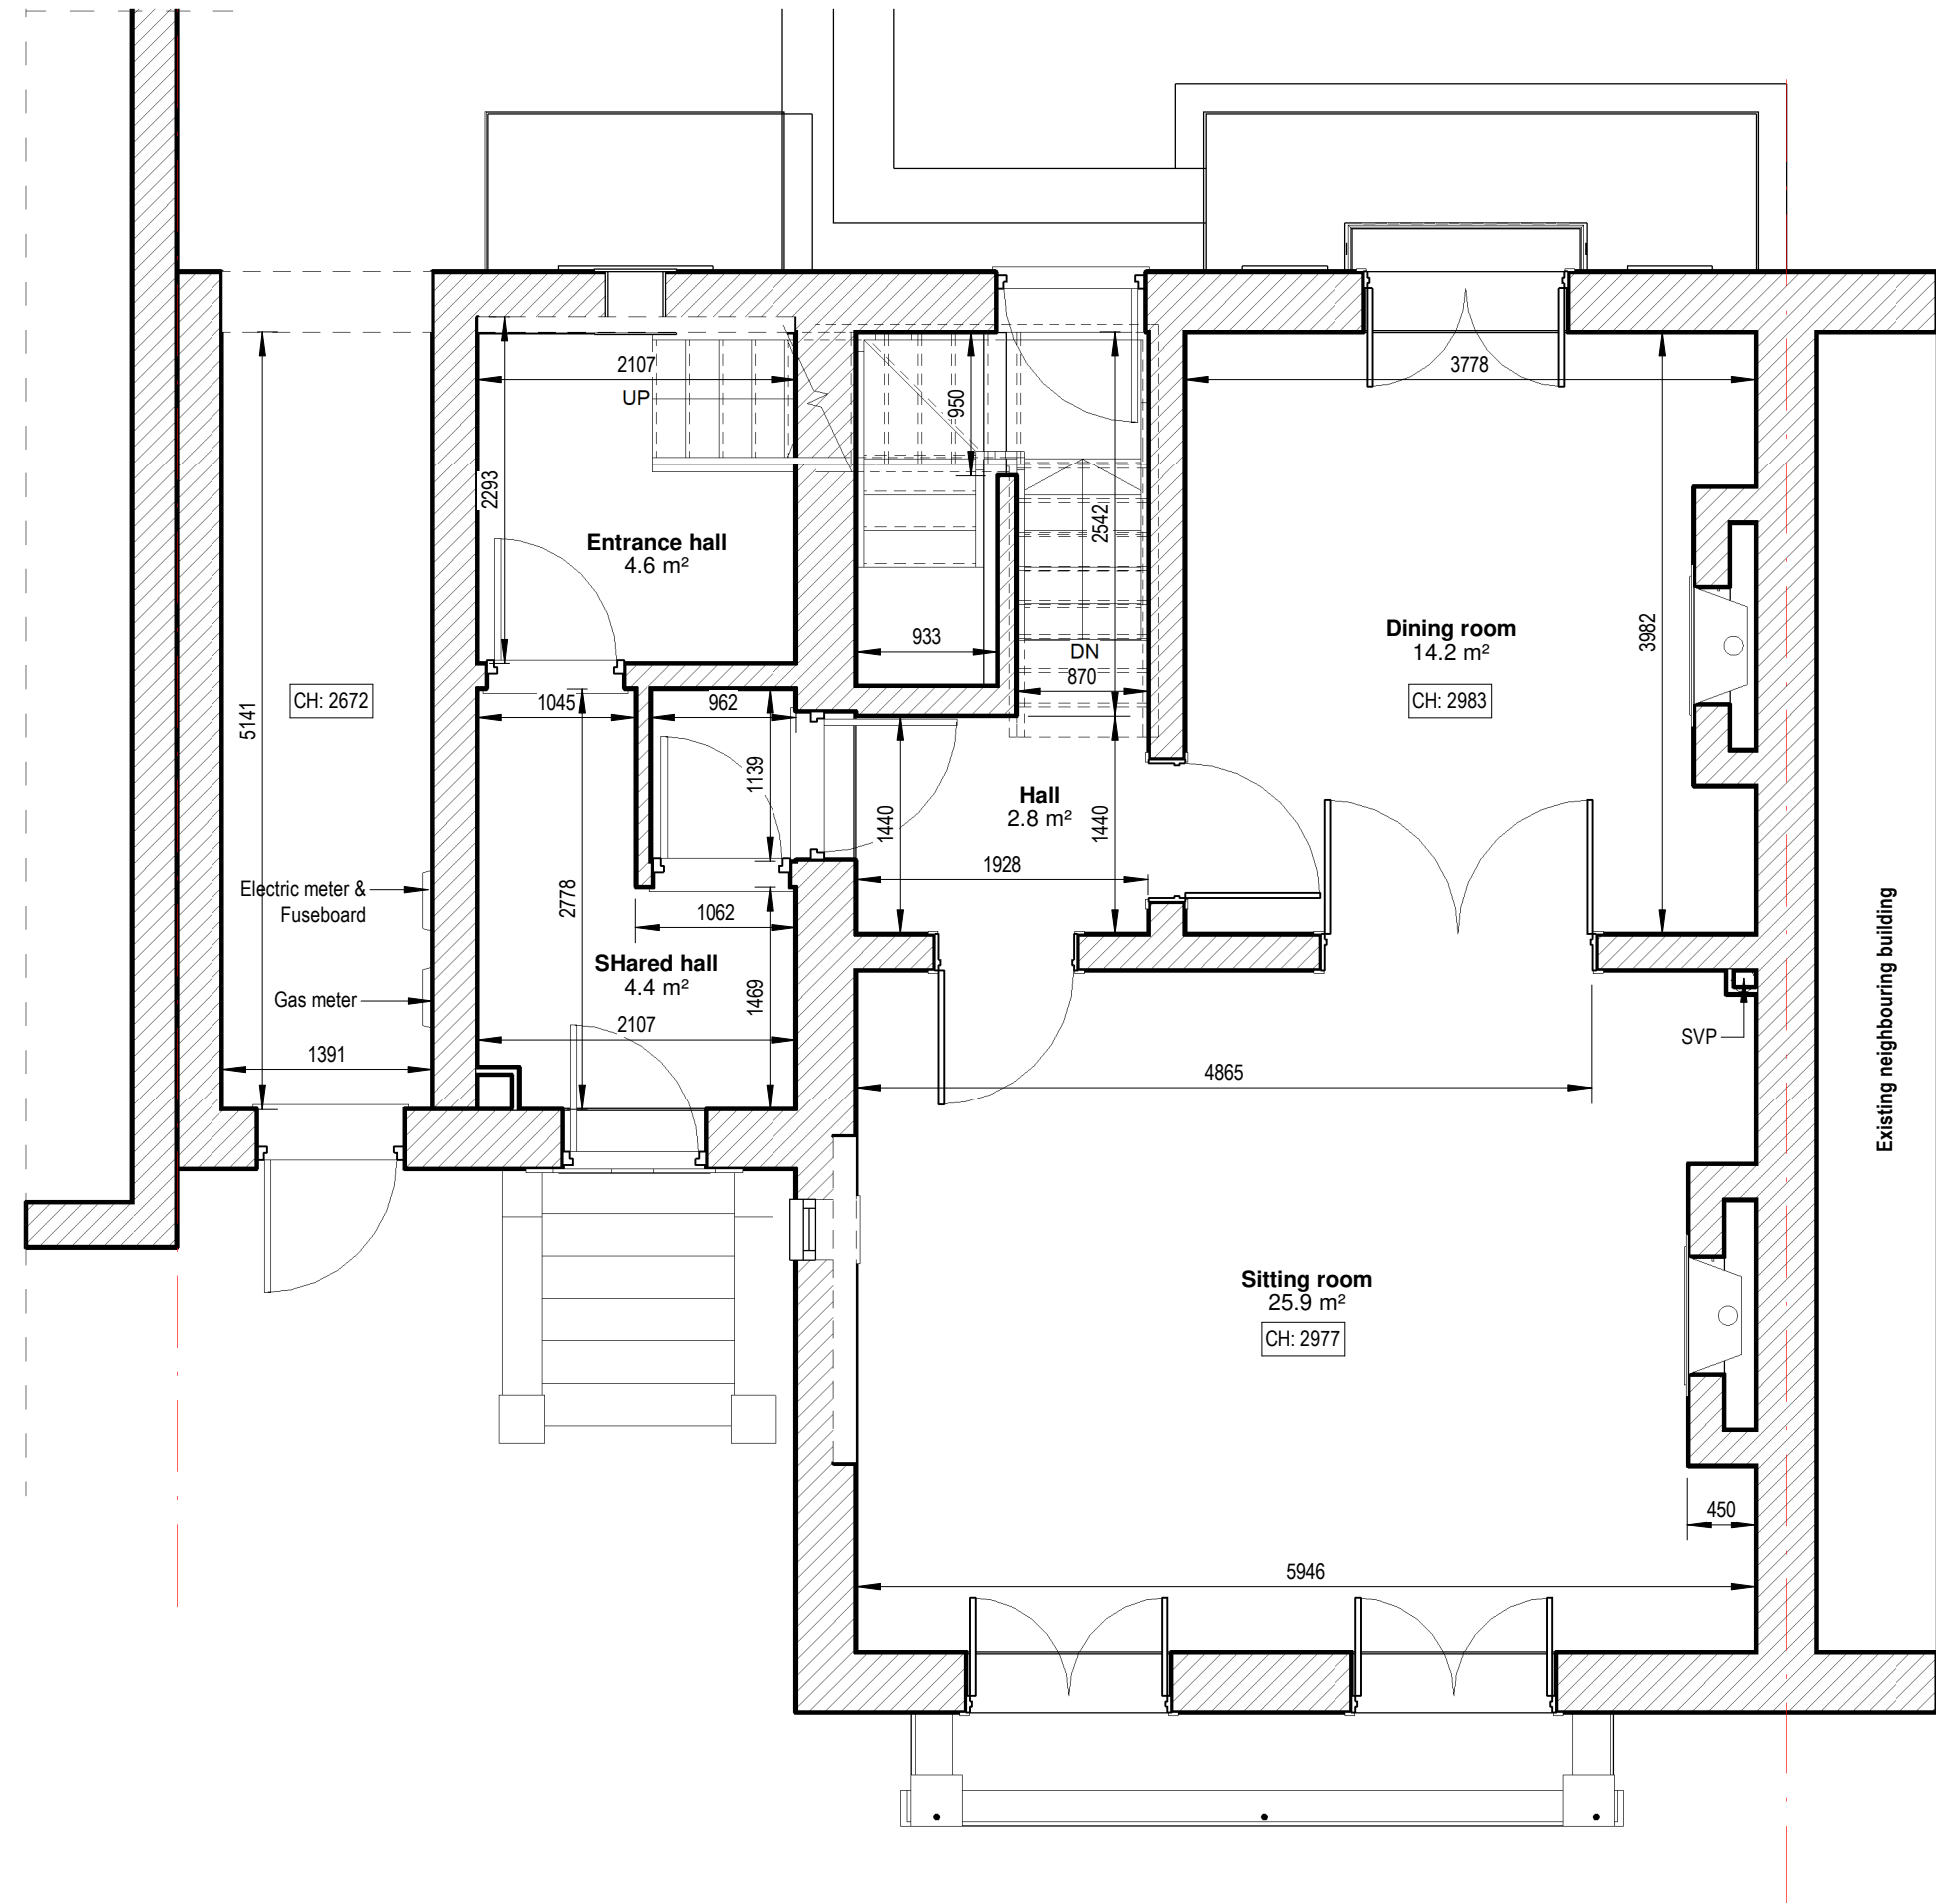

② EX_01. Ground floor plan
1 : 50

THIS DRAWING IS SUBJECT TO COPYRIGHT & REMAINS THE PROPERTY OF DESIGN WORK STUDIOS. IT MUST NOT BE RE-PRODUCED EITHER PARTIALLY OR FULLY, WITHOUT THE WRITTEN CONSENT OF DESIGN WORK STUDIOS.
DRAWING SCALES ARE FOR INDICATION ONLY AND SHOULD NOT BE USED TO ACCURATELY DEPICT ACTUAL OR DESIGNED CONDITIONS.
© 2020 DESIGN WORK STUDIOS. ALL RIGHTS RESERVED.

[illegible]

STATUS	
--------	--

Planning

CLIENT	Tom & Sophie Lapage-Norris
ADDRESS	Flat 2, 25 Eldon Square, READING, Berkshire, RG1 4DP



Design Work
Studios Ltd.

59A Peach Street
Wokingham
RG40 1XP

info@designworkstudios.co.uk
www.designworkstudios.co.uk

DRAWING BY	DDA
CHECKED BY	PT
SCALE	1 : 50 @ A2
DATE	20.10.2020

DWG # **1396-00EX GA1** REVISION

TITLE
Lower floor and Ground floor plan
Existing