


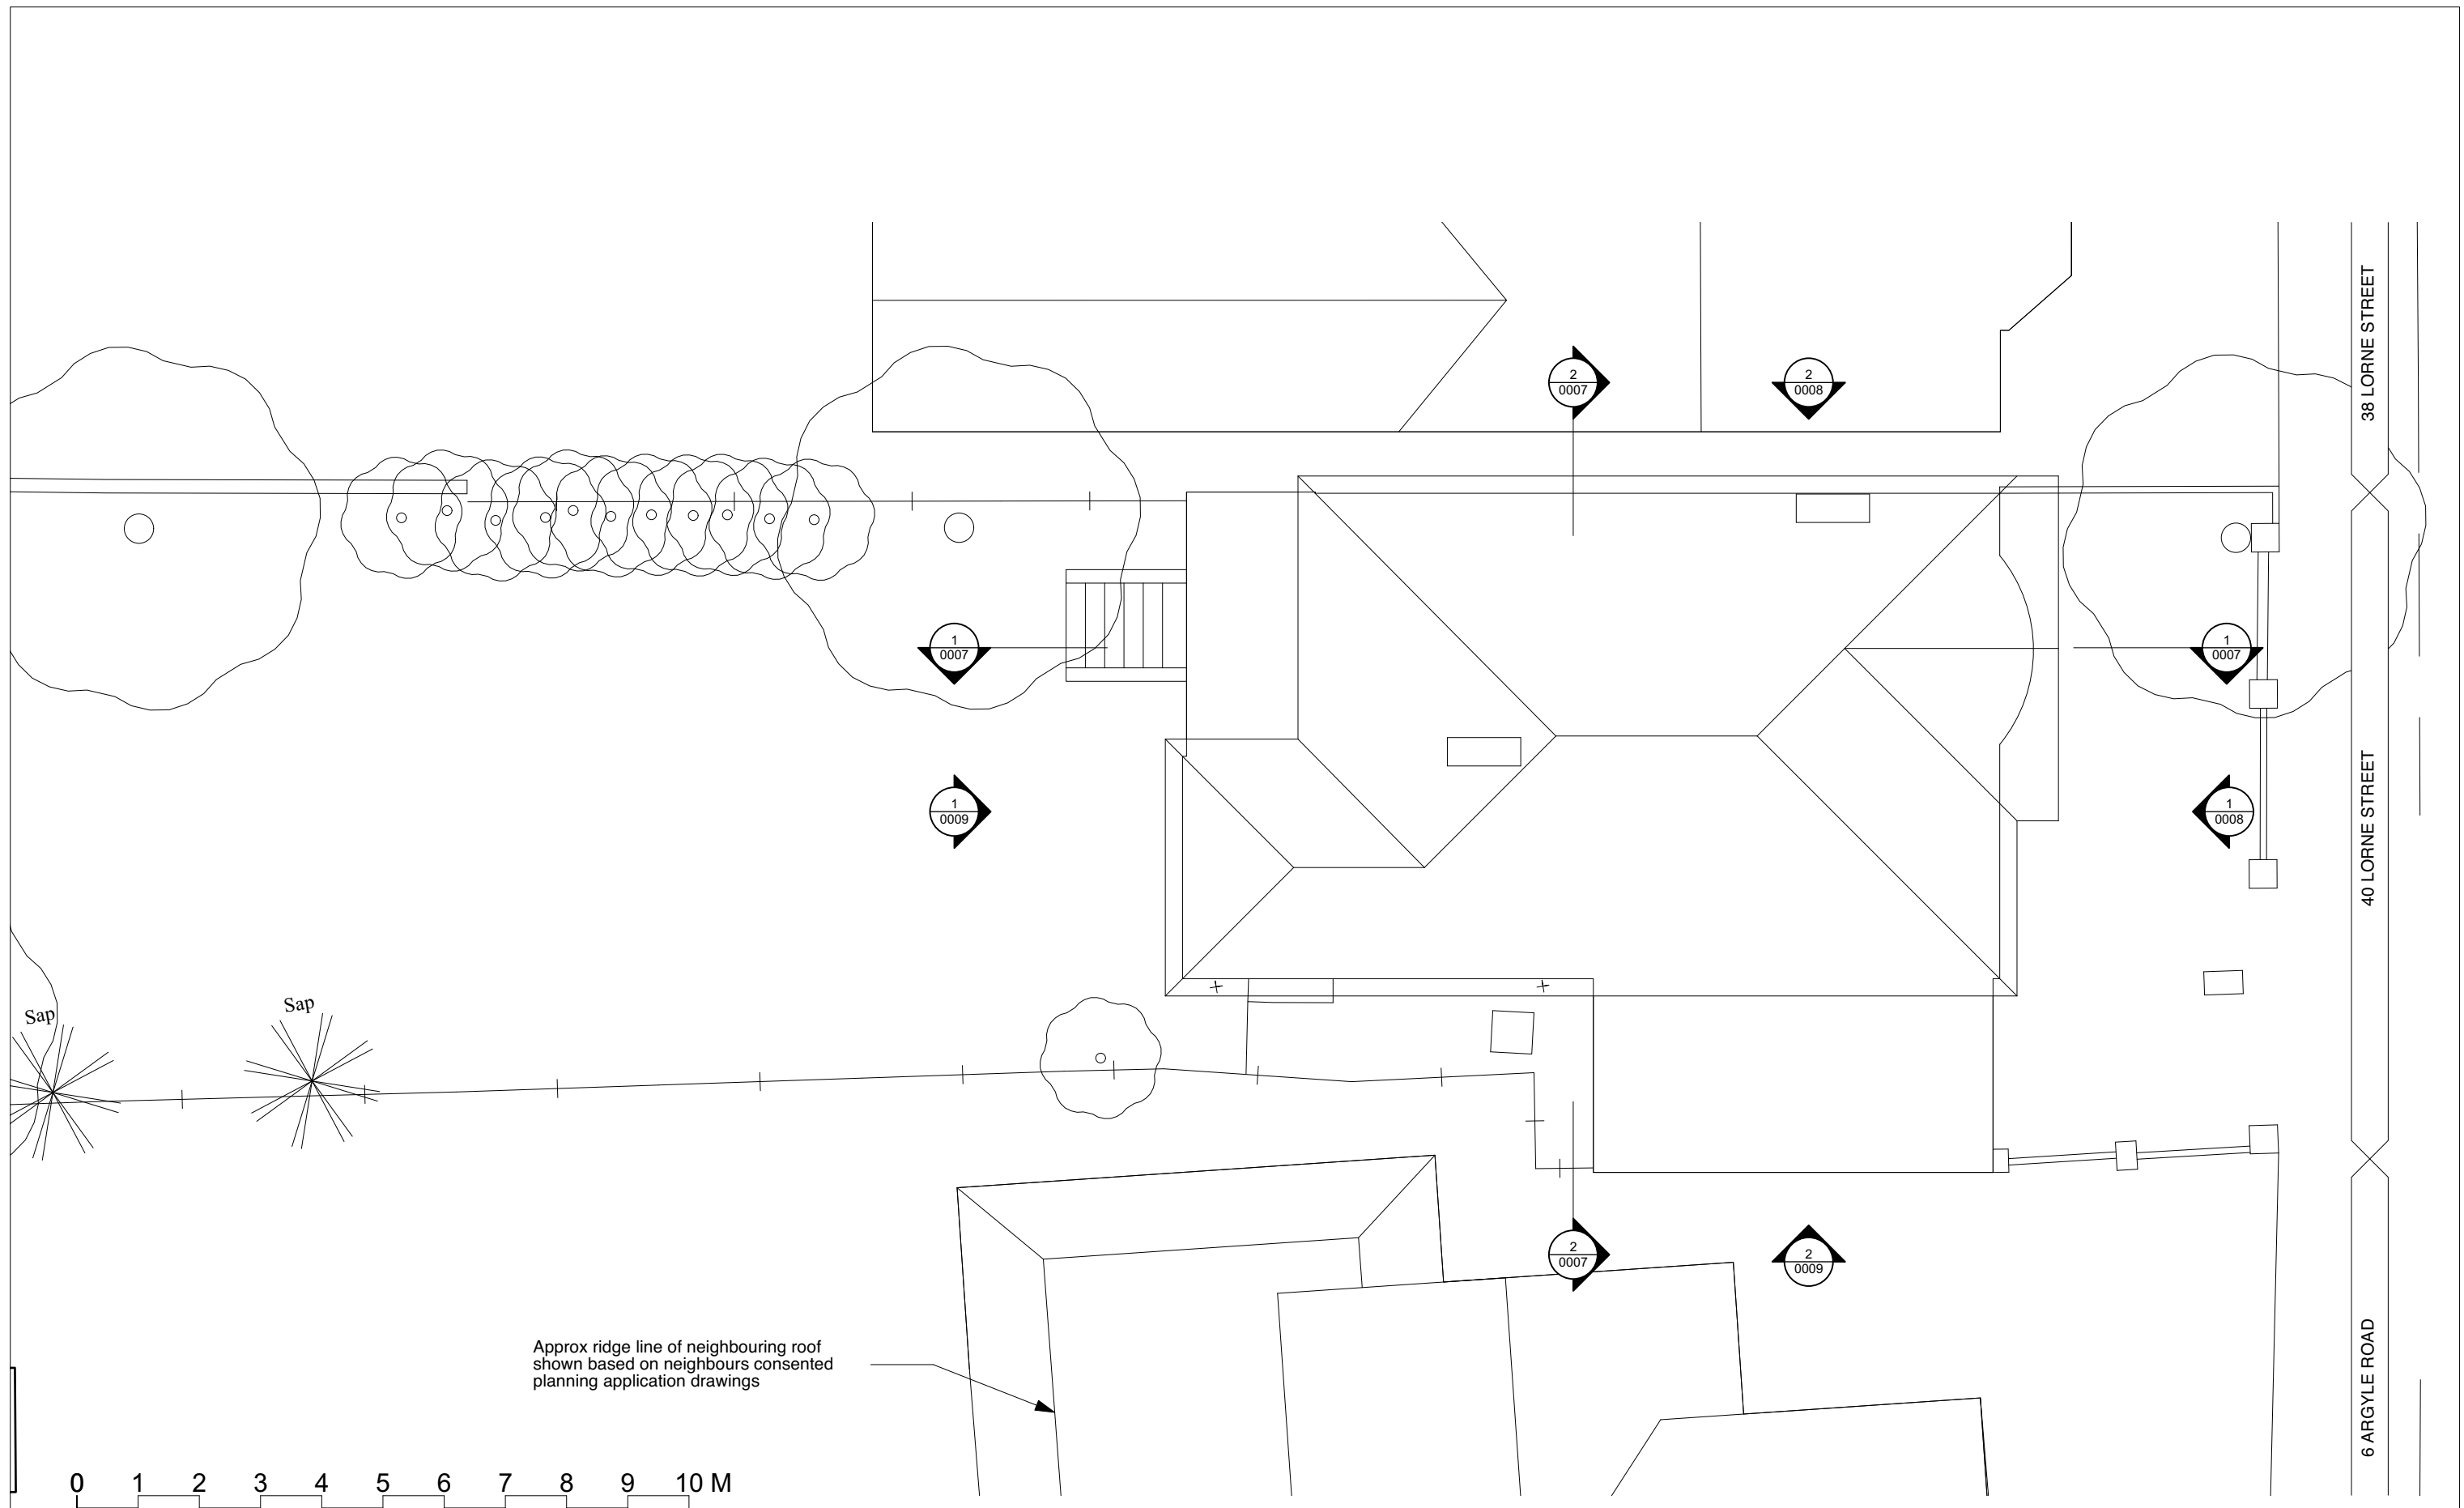

KEY PLAN 	NOTES		Operational & Maintenance Residual Risk Management (COM 2015)	OEB Architects Ltd Unit 51A, Regent Studios, 8 Andrews Road, E8 4QN office@oebarchitects.co.uk 0784571 3691	TITLE Existing Roof Plan			
	Do not scale from these drawings. Figured dimensions only are to be used. This drawing is based in dimensional survey information provided by others. The architect cannot accept responsibility for the accuracy of this survey information. All critical dimensions are to be checked on site before work proceeds. If in doubt ask.							
	All dimensions are shown in metric							
	All drawings are to be read in conjunction with all other relevant consultants and / or specialists drawings or documents. Inconsistencies, errors and omissions found within or between OEB Architects Ltd. documents (and also in relation to other consultants/specialists documents) are to be notified immediately to OEB Architects Ltd							
				PROJECT		JOE NUMBER	DRAWING NUMBER	STAGE / REVISION
				40 Lorne Street Rear Extension Reading, RG1 7YN		034	0006	2
2 Planning		09/07/2021				STATUS		SCALE 1:100
1 Pre-application advice		19/05/2021				Planning		
REV	REVISION NOTE	DATE	CLIENT	Giles and Abigail McKean		ISSUE DATE	DRAWN BY	CHECKED BY
						19/05/2021	TB	DE