




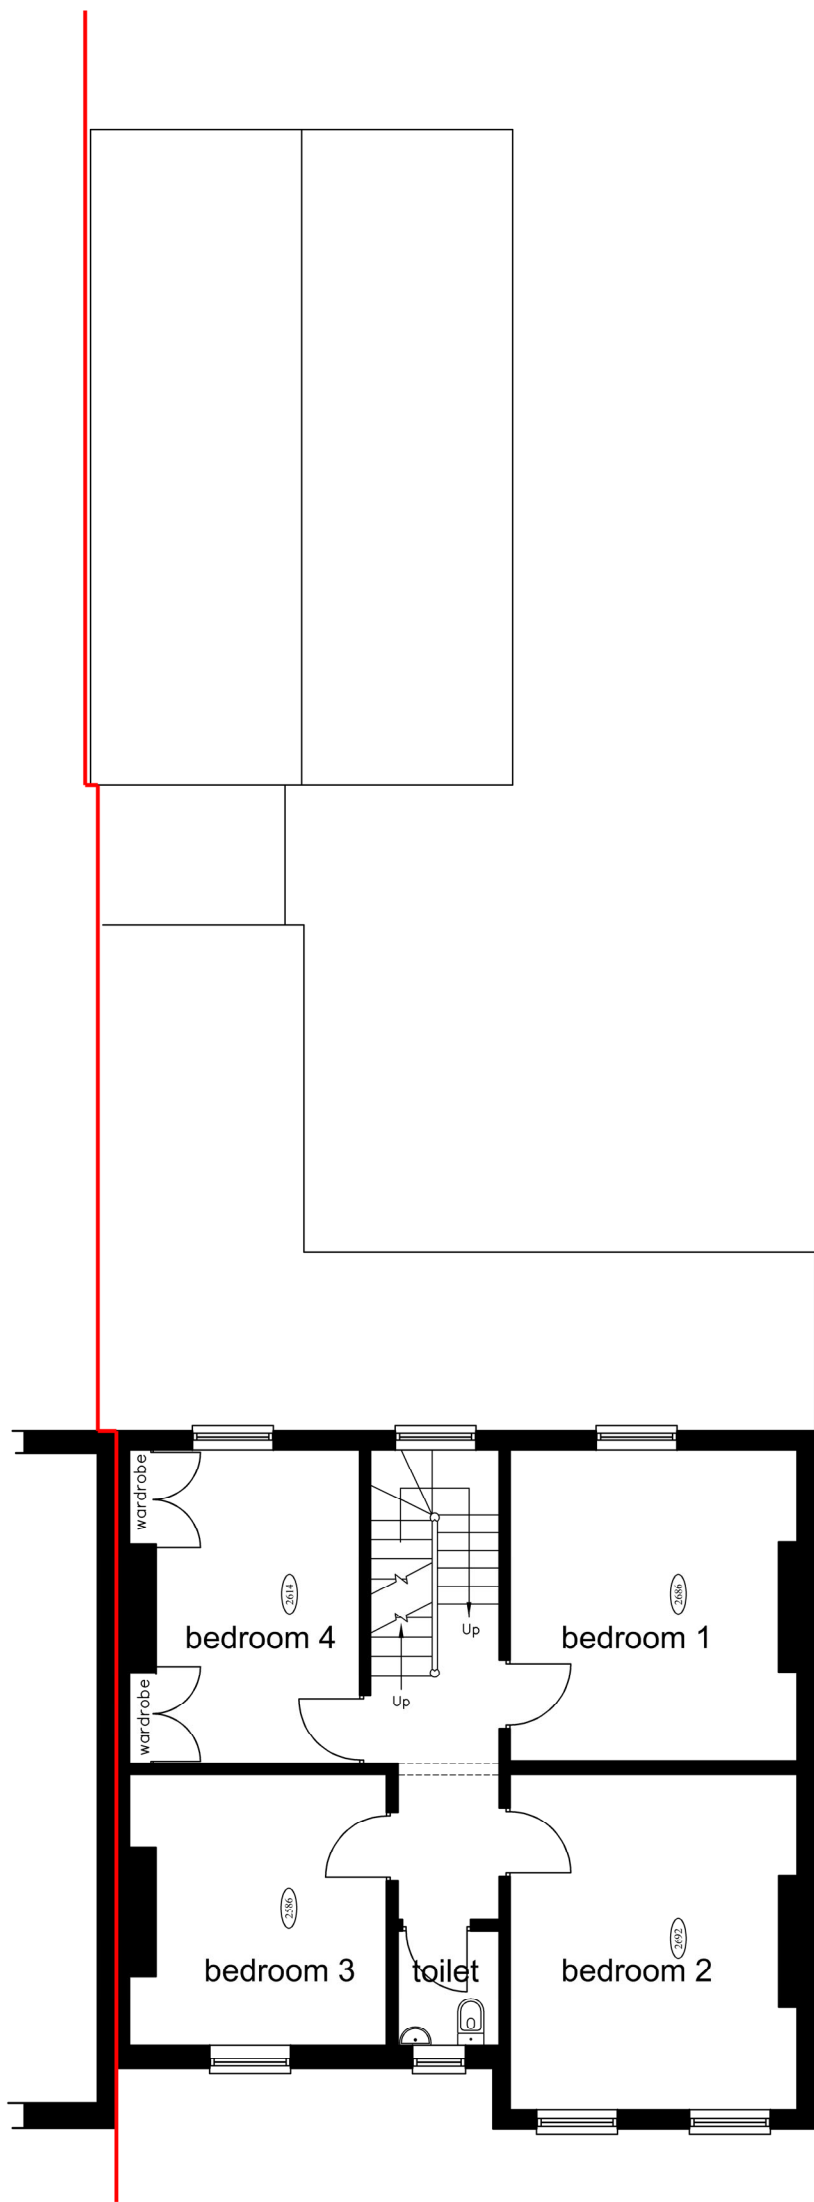

Existing First Floor Plan

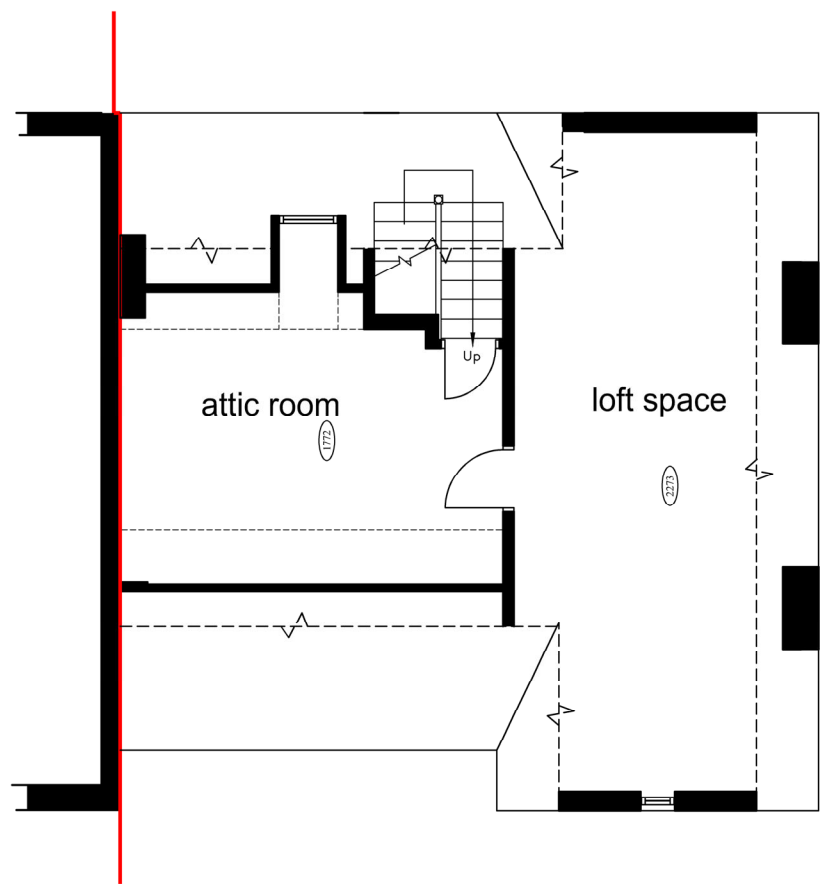

Existing Second Floor Plan

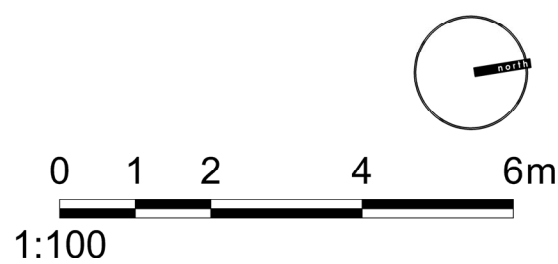

	busbyK architect 9 Regatta Villas, Henley-on-Thames, RG9 1BE tel: 01491 598100 info@busbykarchitect.com www.busbykarchitect.com	
	2 HOWARD STREET, READING	
	Existing First & Second Floor Plans	
	Job No 21015GRA	Dwg No P05
Scale 1:100 @A3		Jul 2021