


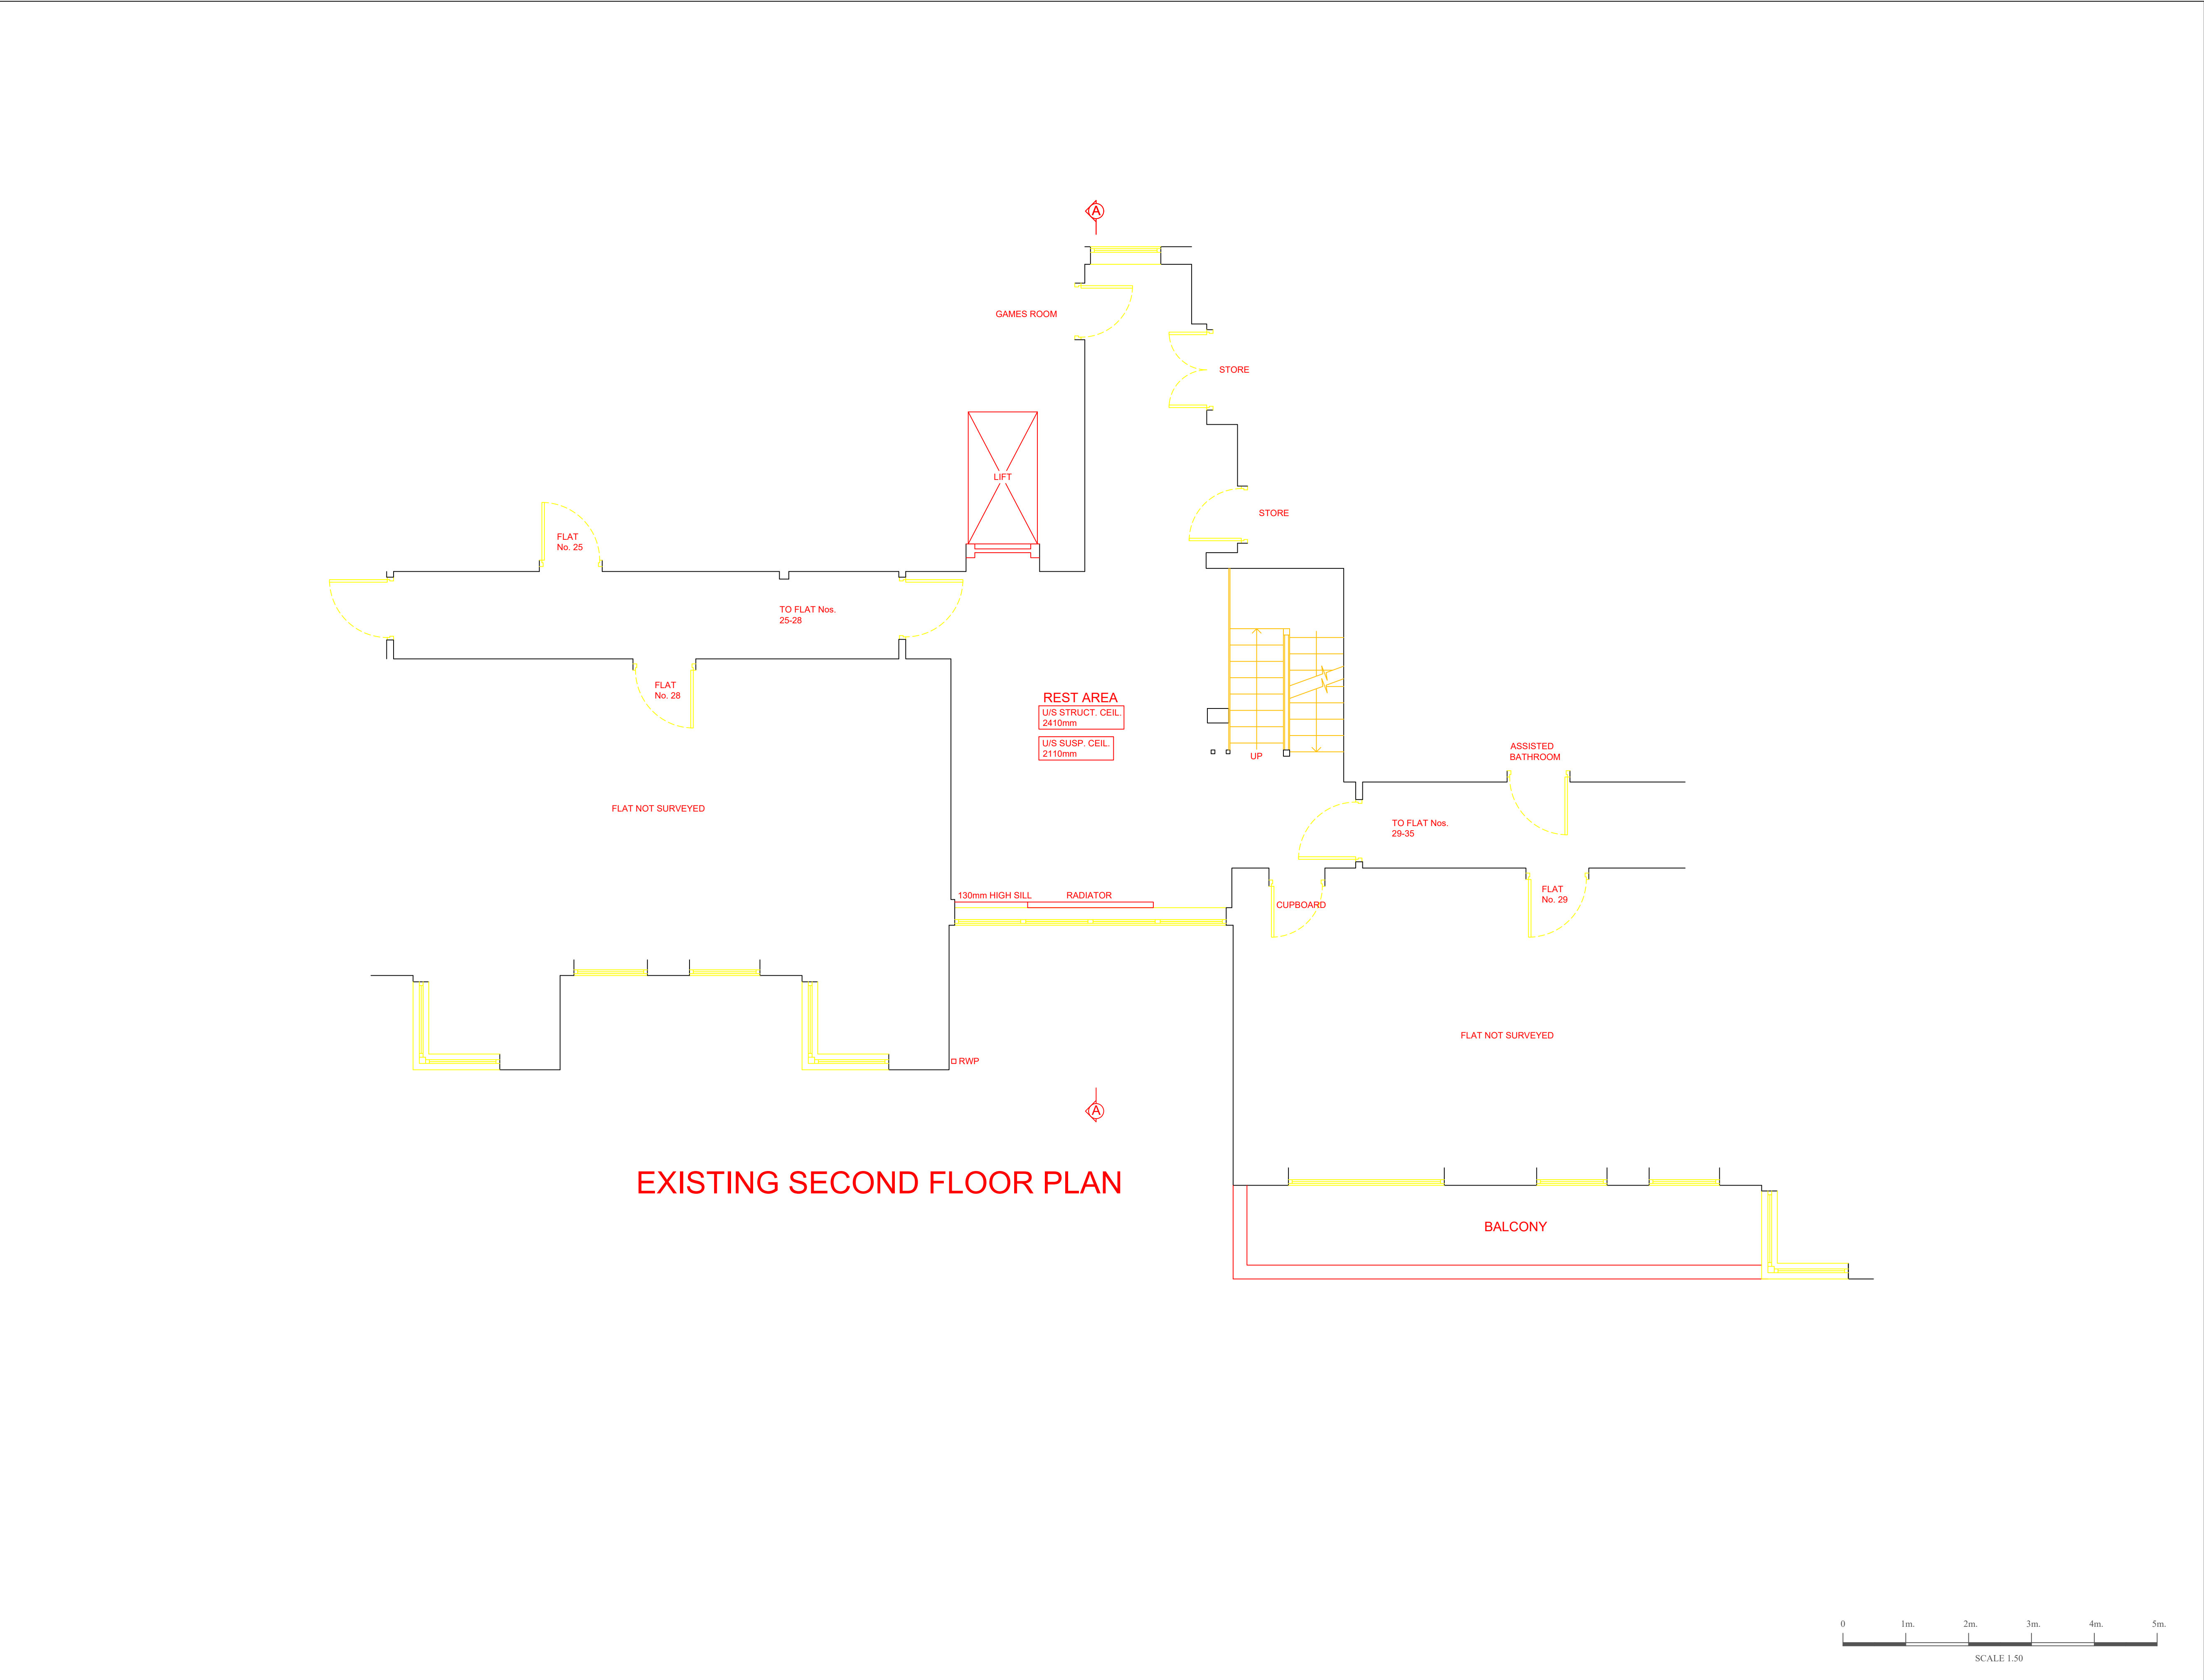

1: All errors and omissions should be reported to the Surveyor.
2: This Drawing is the Copyright of John Rowan & Partners.
3: Do not scale from drawing.

REV	INITIAL	DATE	DESCRIPTION
A	-	00/00/00	-

--



Craven House, 40 Uxbridge Road, Ealing, London, W5 2BS
Tel: 0208 567 6995 Email: jrp@jrp.co.uk Website: www.jrp.co.uk

CLIENT
A2 DOMINION

PROJECT
CHARLES CLORE COURT 139 APPLEFORD ROAD READING RG30 3NT

TITLE
PROPOSED LIFT INSTALLATION EXISTING SECOND FLOOR PLAN

DATE DEC. 2021	DRAWN NC/CB
SCALE 1:50 @ A1	CHECKED -
DRAWING No. 1228-11	REVISION B