




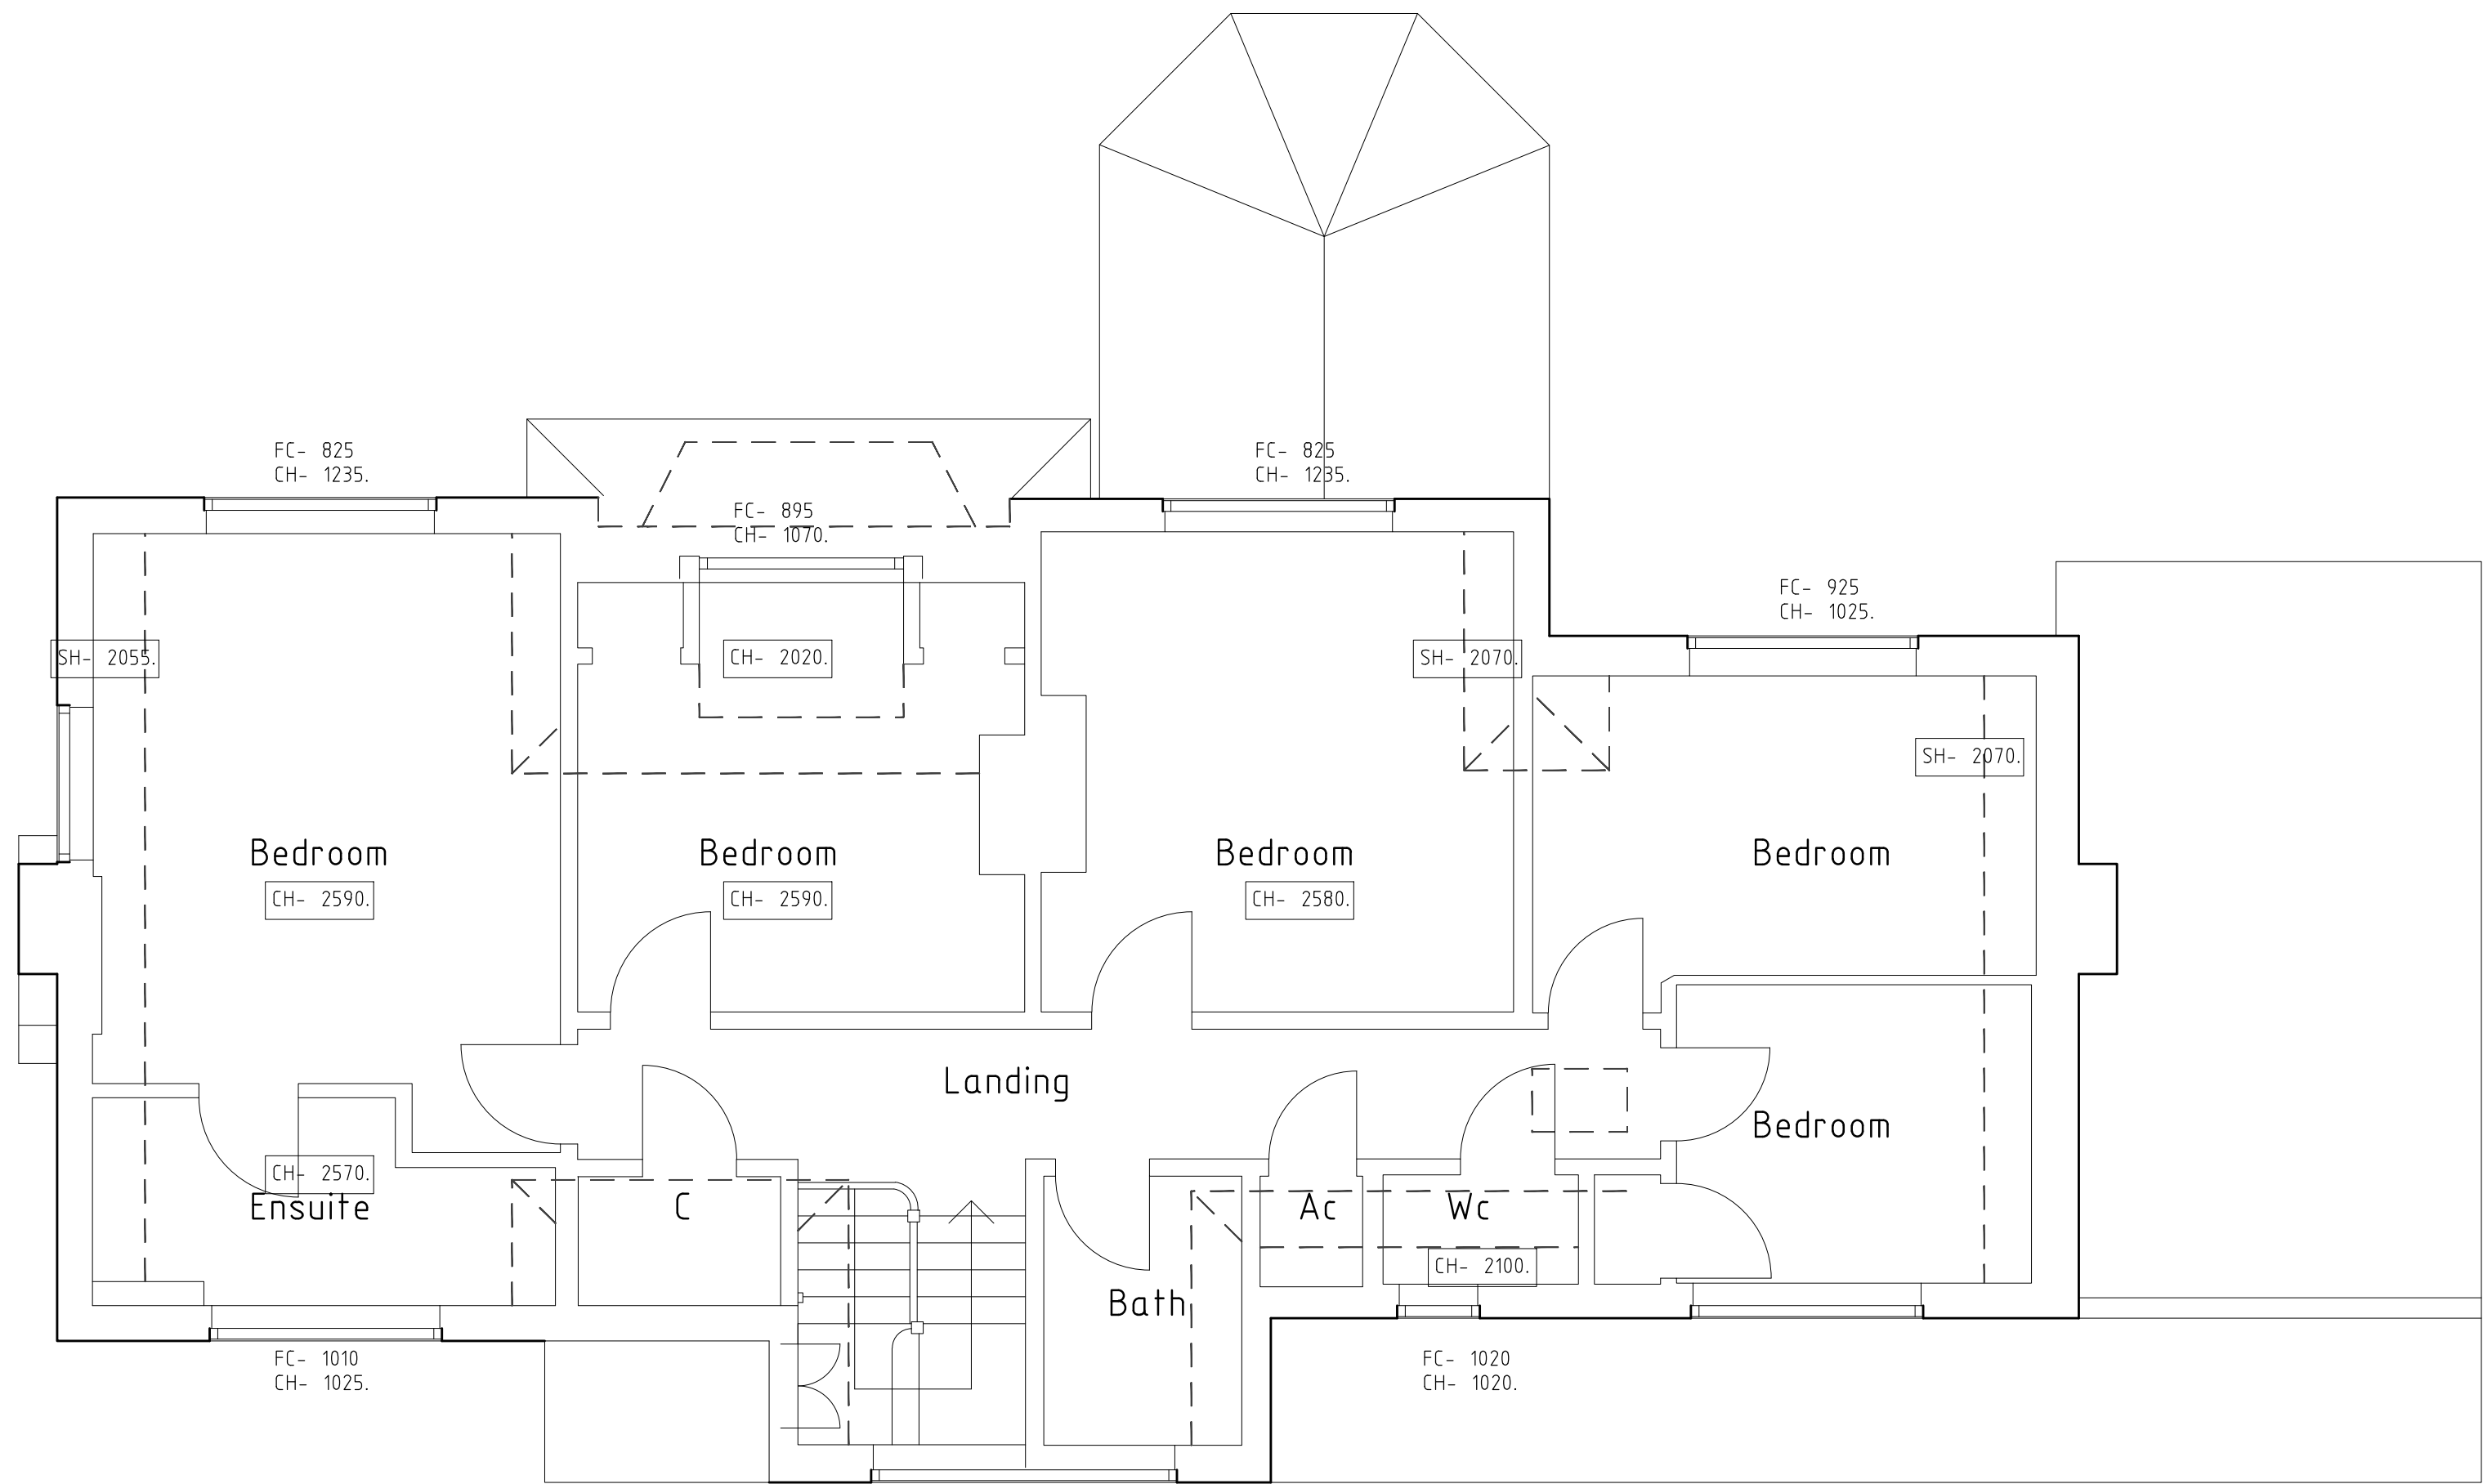

First Floor Plan 1 :50

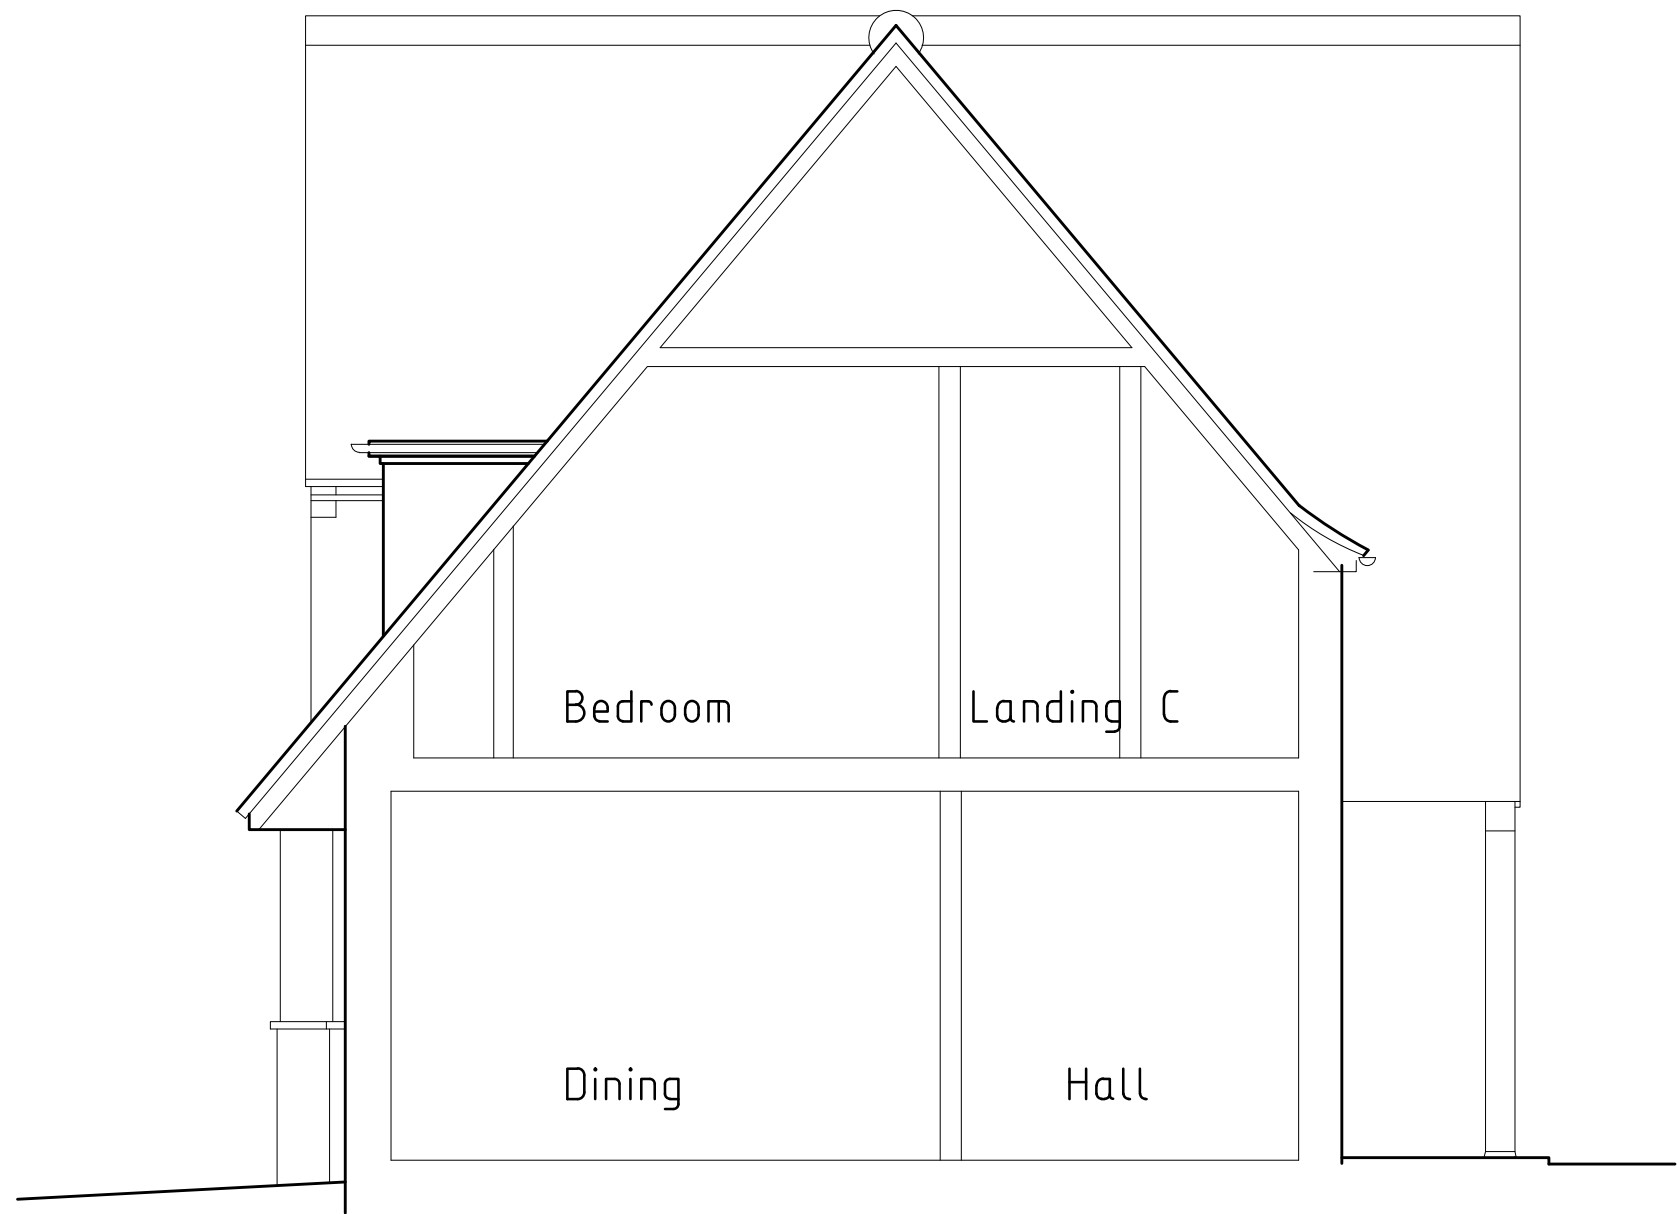

Typical Section 1 :50

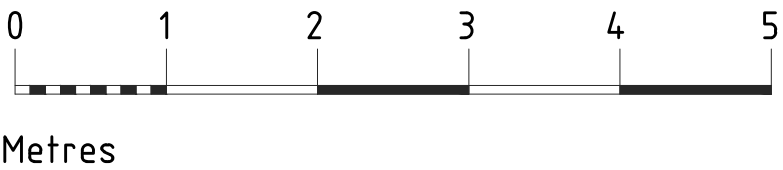

Date	Revision
© copyright	
Client	Mr & Mrs M Baynes
Job Title	35 Woodcote Road, Caversham RG4 7BB.
Drawing Title	Survey As Existing First Floor Plan
Scale	1 : 50
Date	Oct 2020
Drawn by	JRB
Drawing No.	S/20/ 02
Rev.	-