
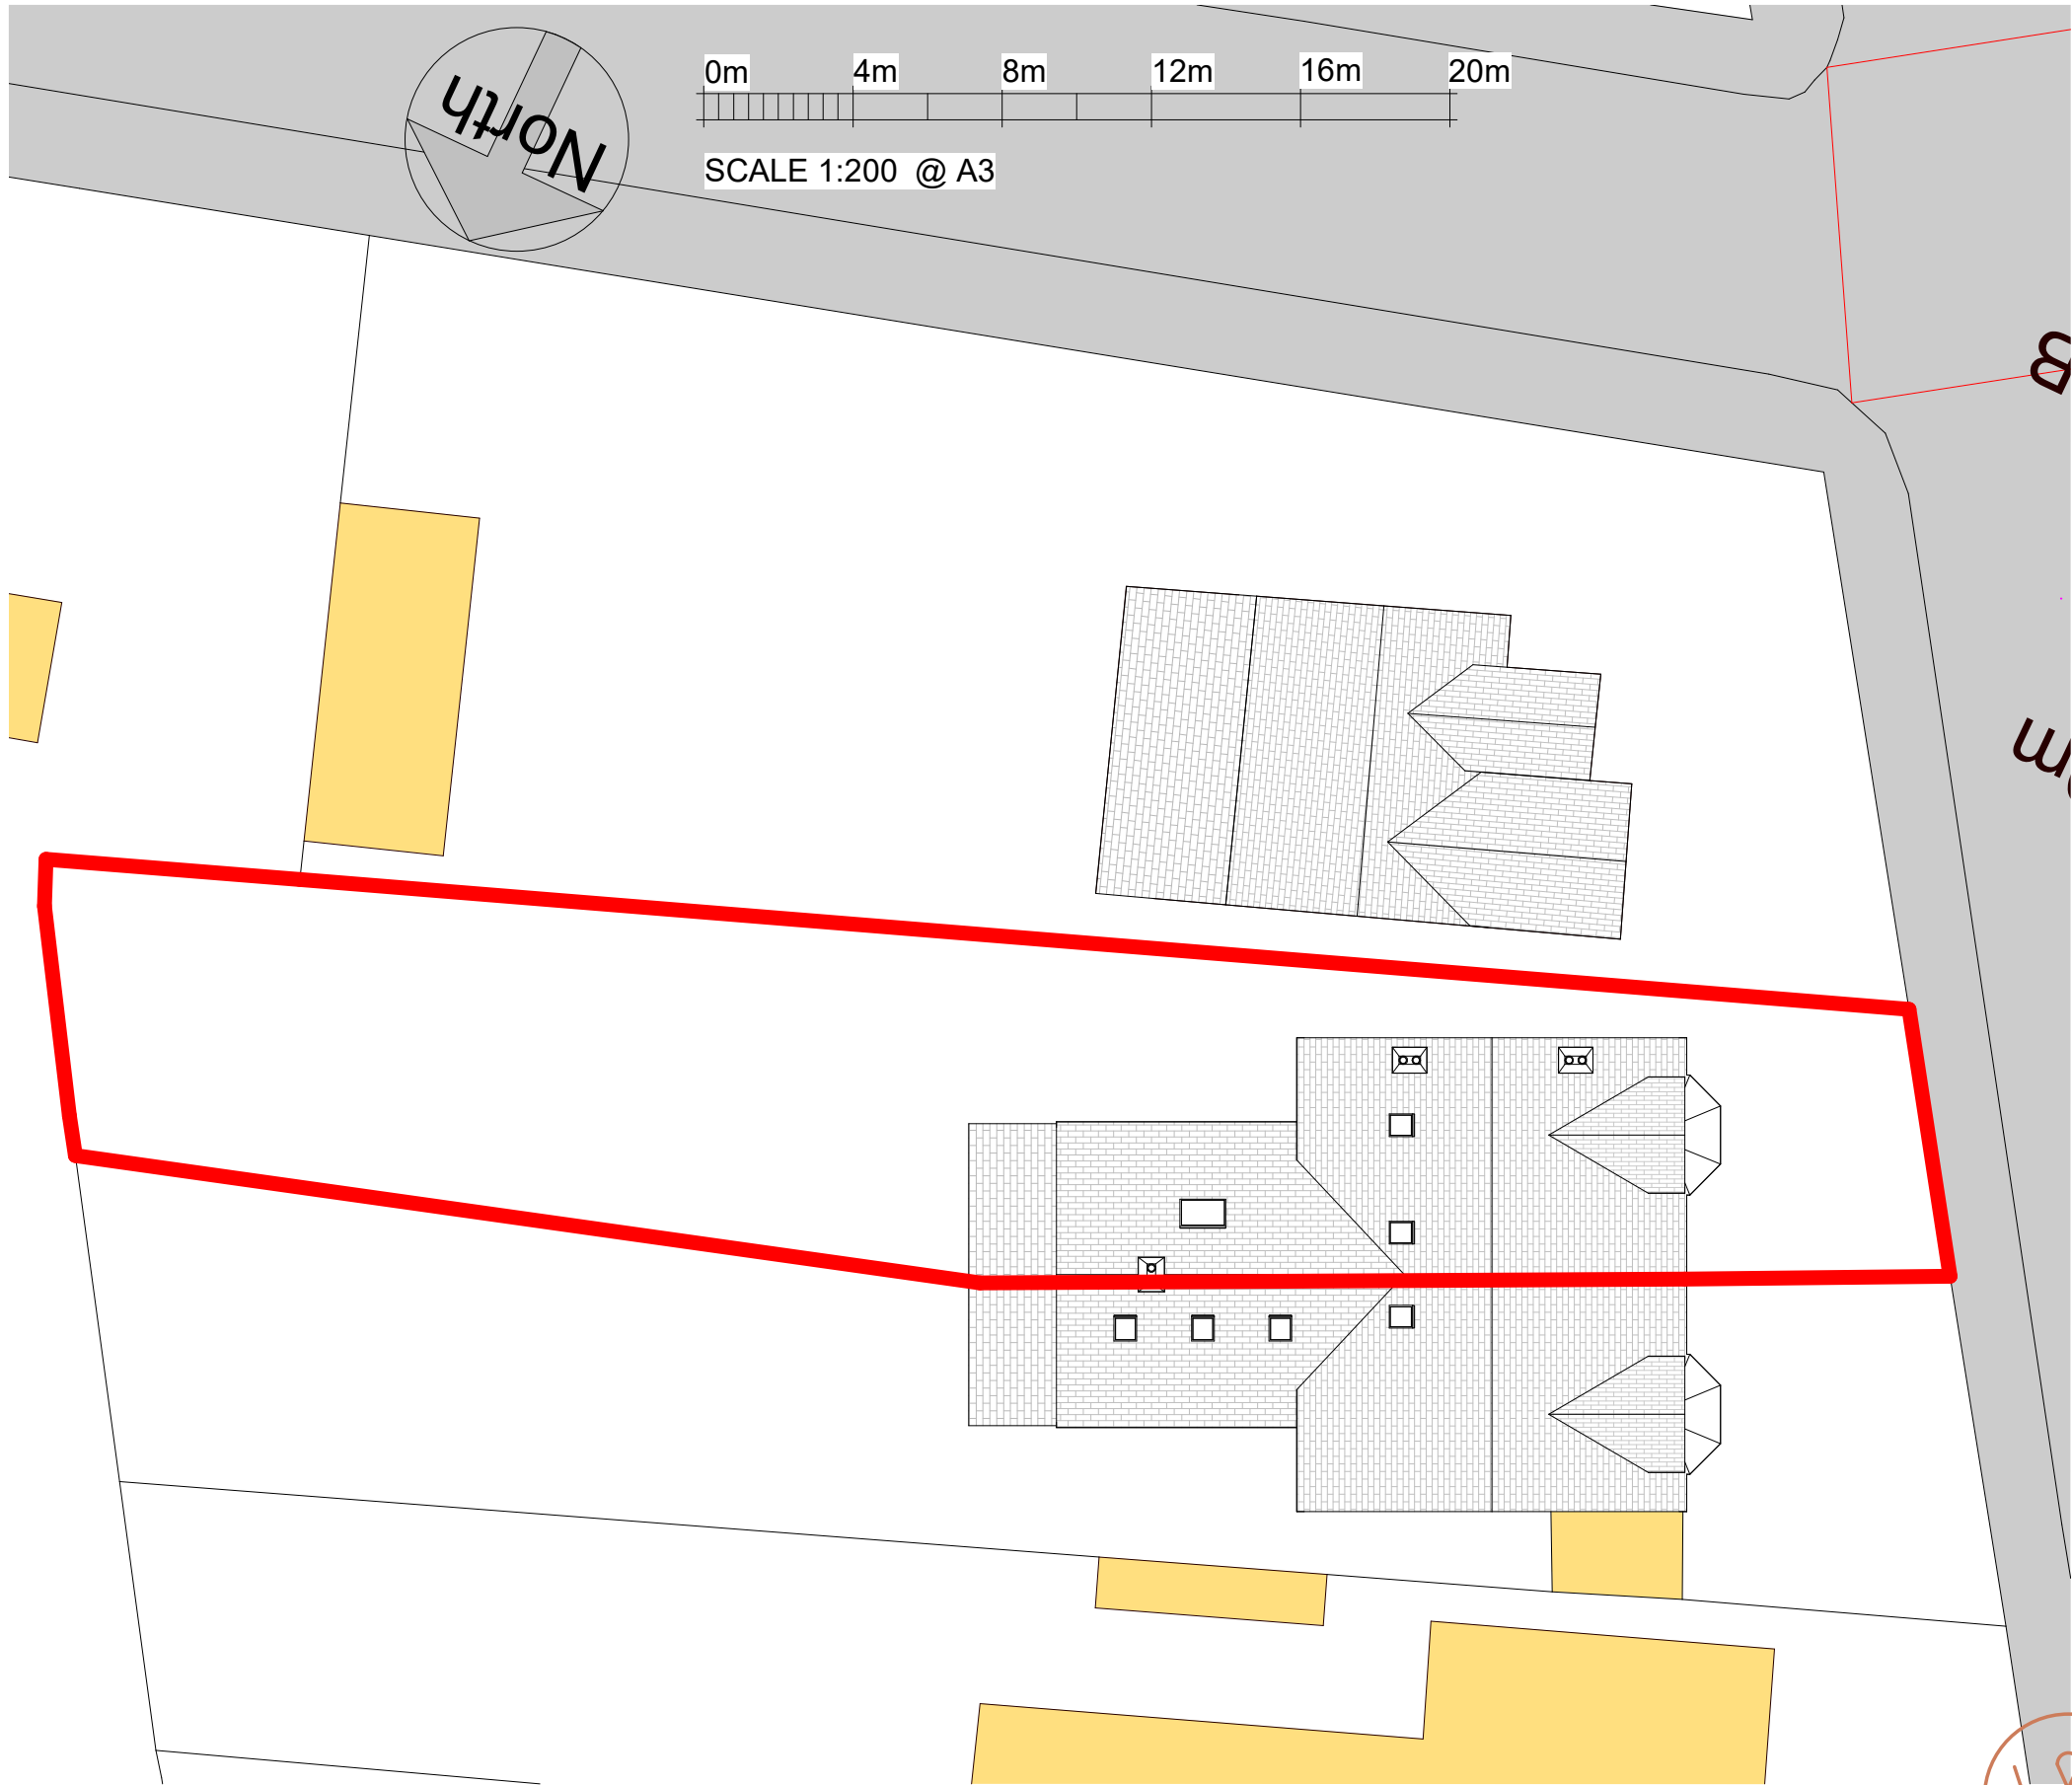


SCALE 1:1250 @ A3

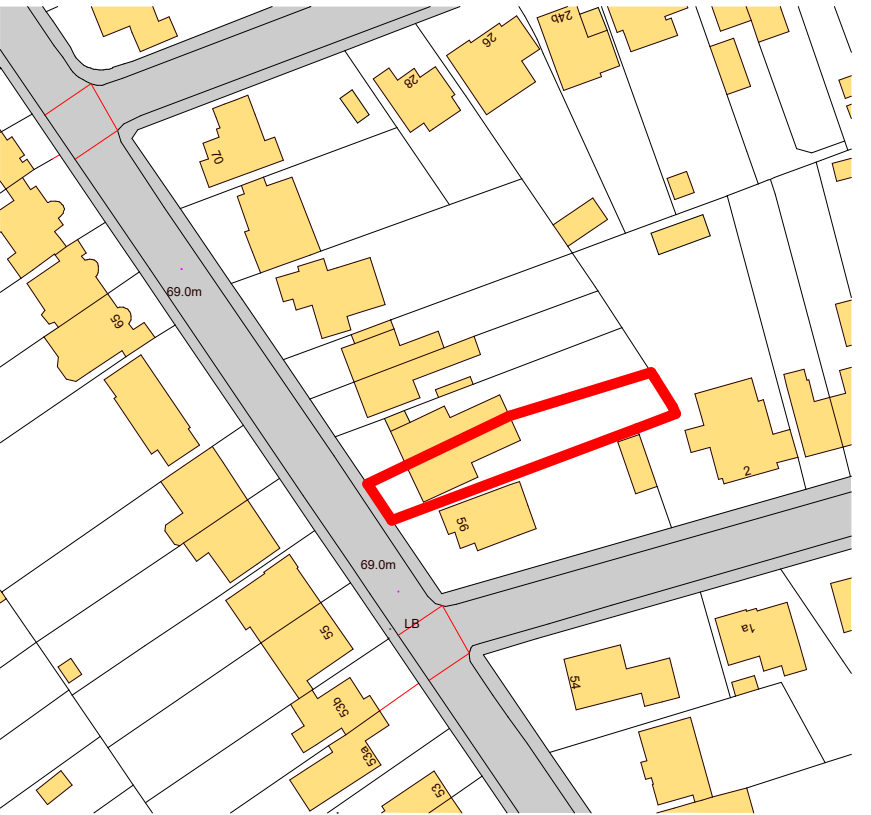

Ordnance Survey, (c) Crown Copyright 2021. All rights reserved. Licence number 100022432


**2 Location Plan**  
1 : 1250

**BUILDING REGULATIONS**

This drawing and design is for use solely in connection with the project described. The drawing and design is the property of Design Work Studios and must not be released, loaned or copied without written consent. All dimensions and setting out to be checked onsite before construction. Do not scale from the drawing. The drawing is to be read in conjunction with all other information relevant to the project. Any apparent discrepancy is to be brought to the attention of Design Work Studios.  
© Design Work Studios

| REV | AMENDMENT | BY | CHECK | DATE |
|-----|-----------|----|-------|------|
|-----|-----------|----|-------|------|

**1 Site Plan**  
1:200

 

CLIENT

Eef Verhaegen

PROJECT

58 Albert Road,  
Caversham, Reading,  
RG4 7PF

**Design Work  
Studios Ltd.**

59A PEACH ST, WOKINGHAM,  
BERKSHIRE, RG40 1XP  
WWW.DESIGNWORKSTUDIOS.CO.UK  
INFO@DESIGNWORKSTUDIOS.CO.UK  
T.0118 357 0071

TITLE

Site Plan & Location  
Plan

DRAWING NUMBER

**1429\_ EX-OS**

REV