


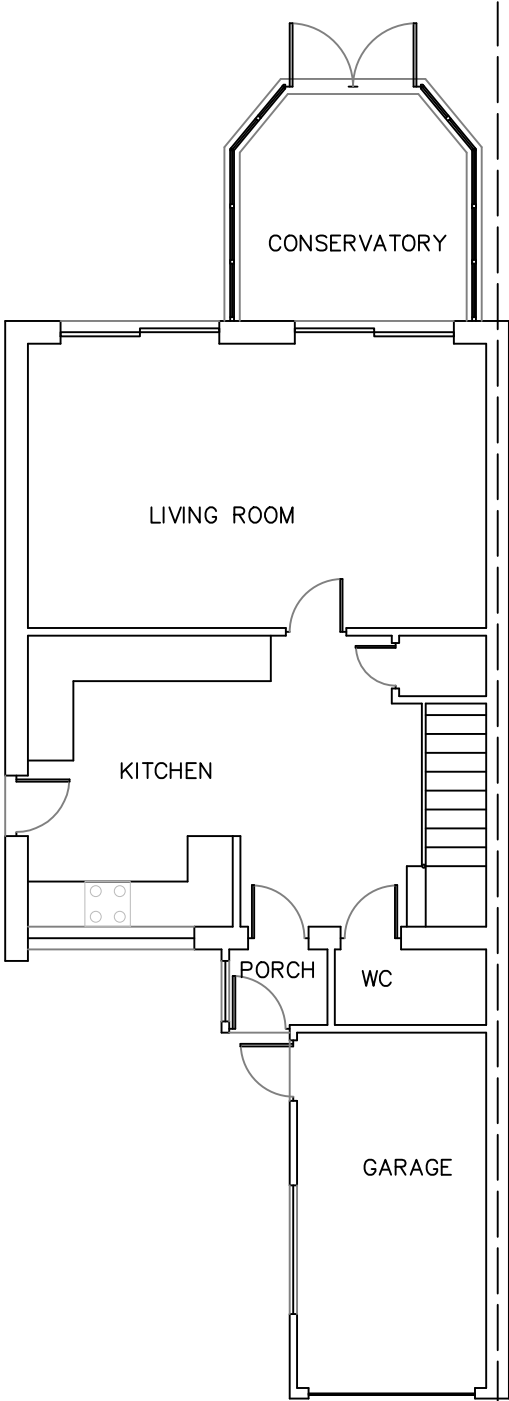


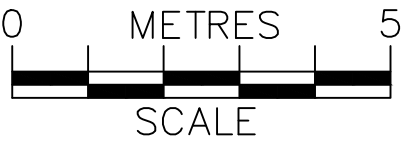


EXISTING GROUND FLOOR PLAN

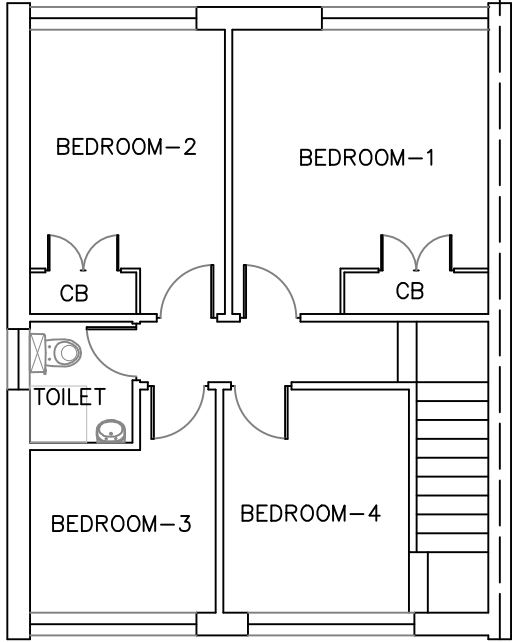

EXISTING FIRST FLOOR PLAN

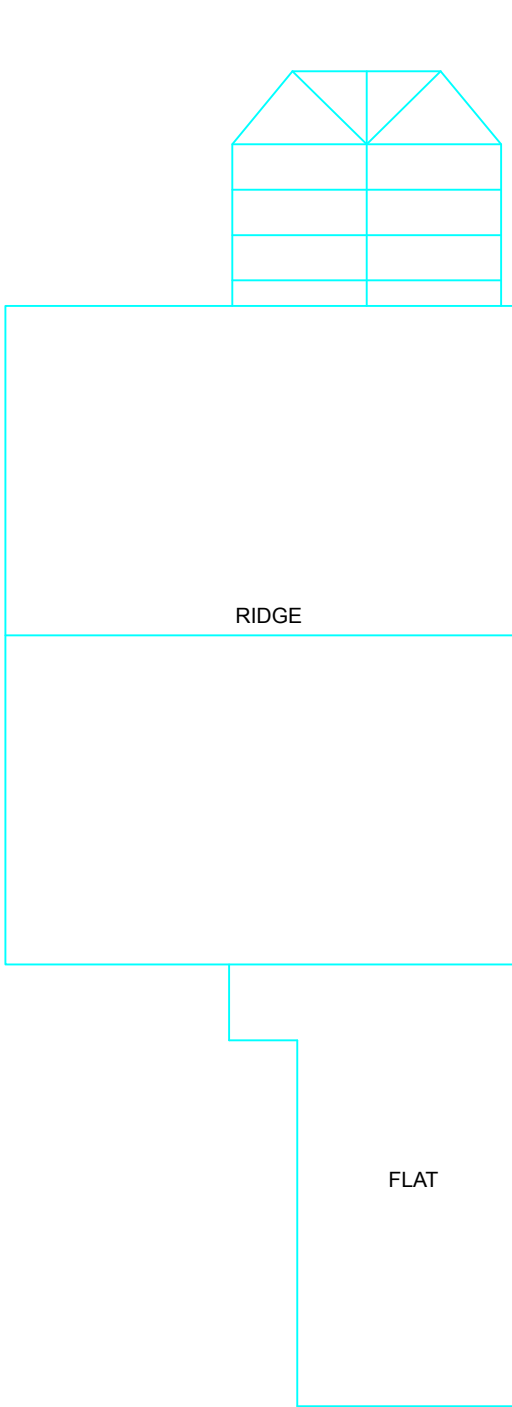

EXISTING ROOF PLAN

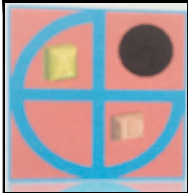

PROJECT:
PROPOSED GARAGE CONVERSION & DOUBLE STOREY SIDE EXTENSION

**3 Kimberley Close
Reading**

DRAWN BY:	P.S.
DATE:	05/10/2020
SCALE:	1:100@A3
FILENAME:	20056

DRAWING TITLE:	
EXISTING PLANS	
DRAWING NUMBER:	KC-02

ArchDezine Limited
archdeziner7@gmail.com