




NOTE:
ALL EQUIPMENT SHOWN IN
ORANGE TO BE REMOVED

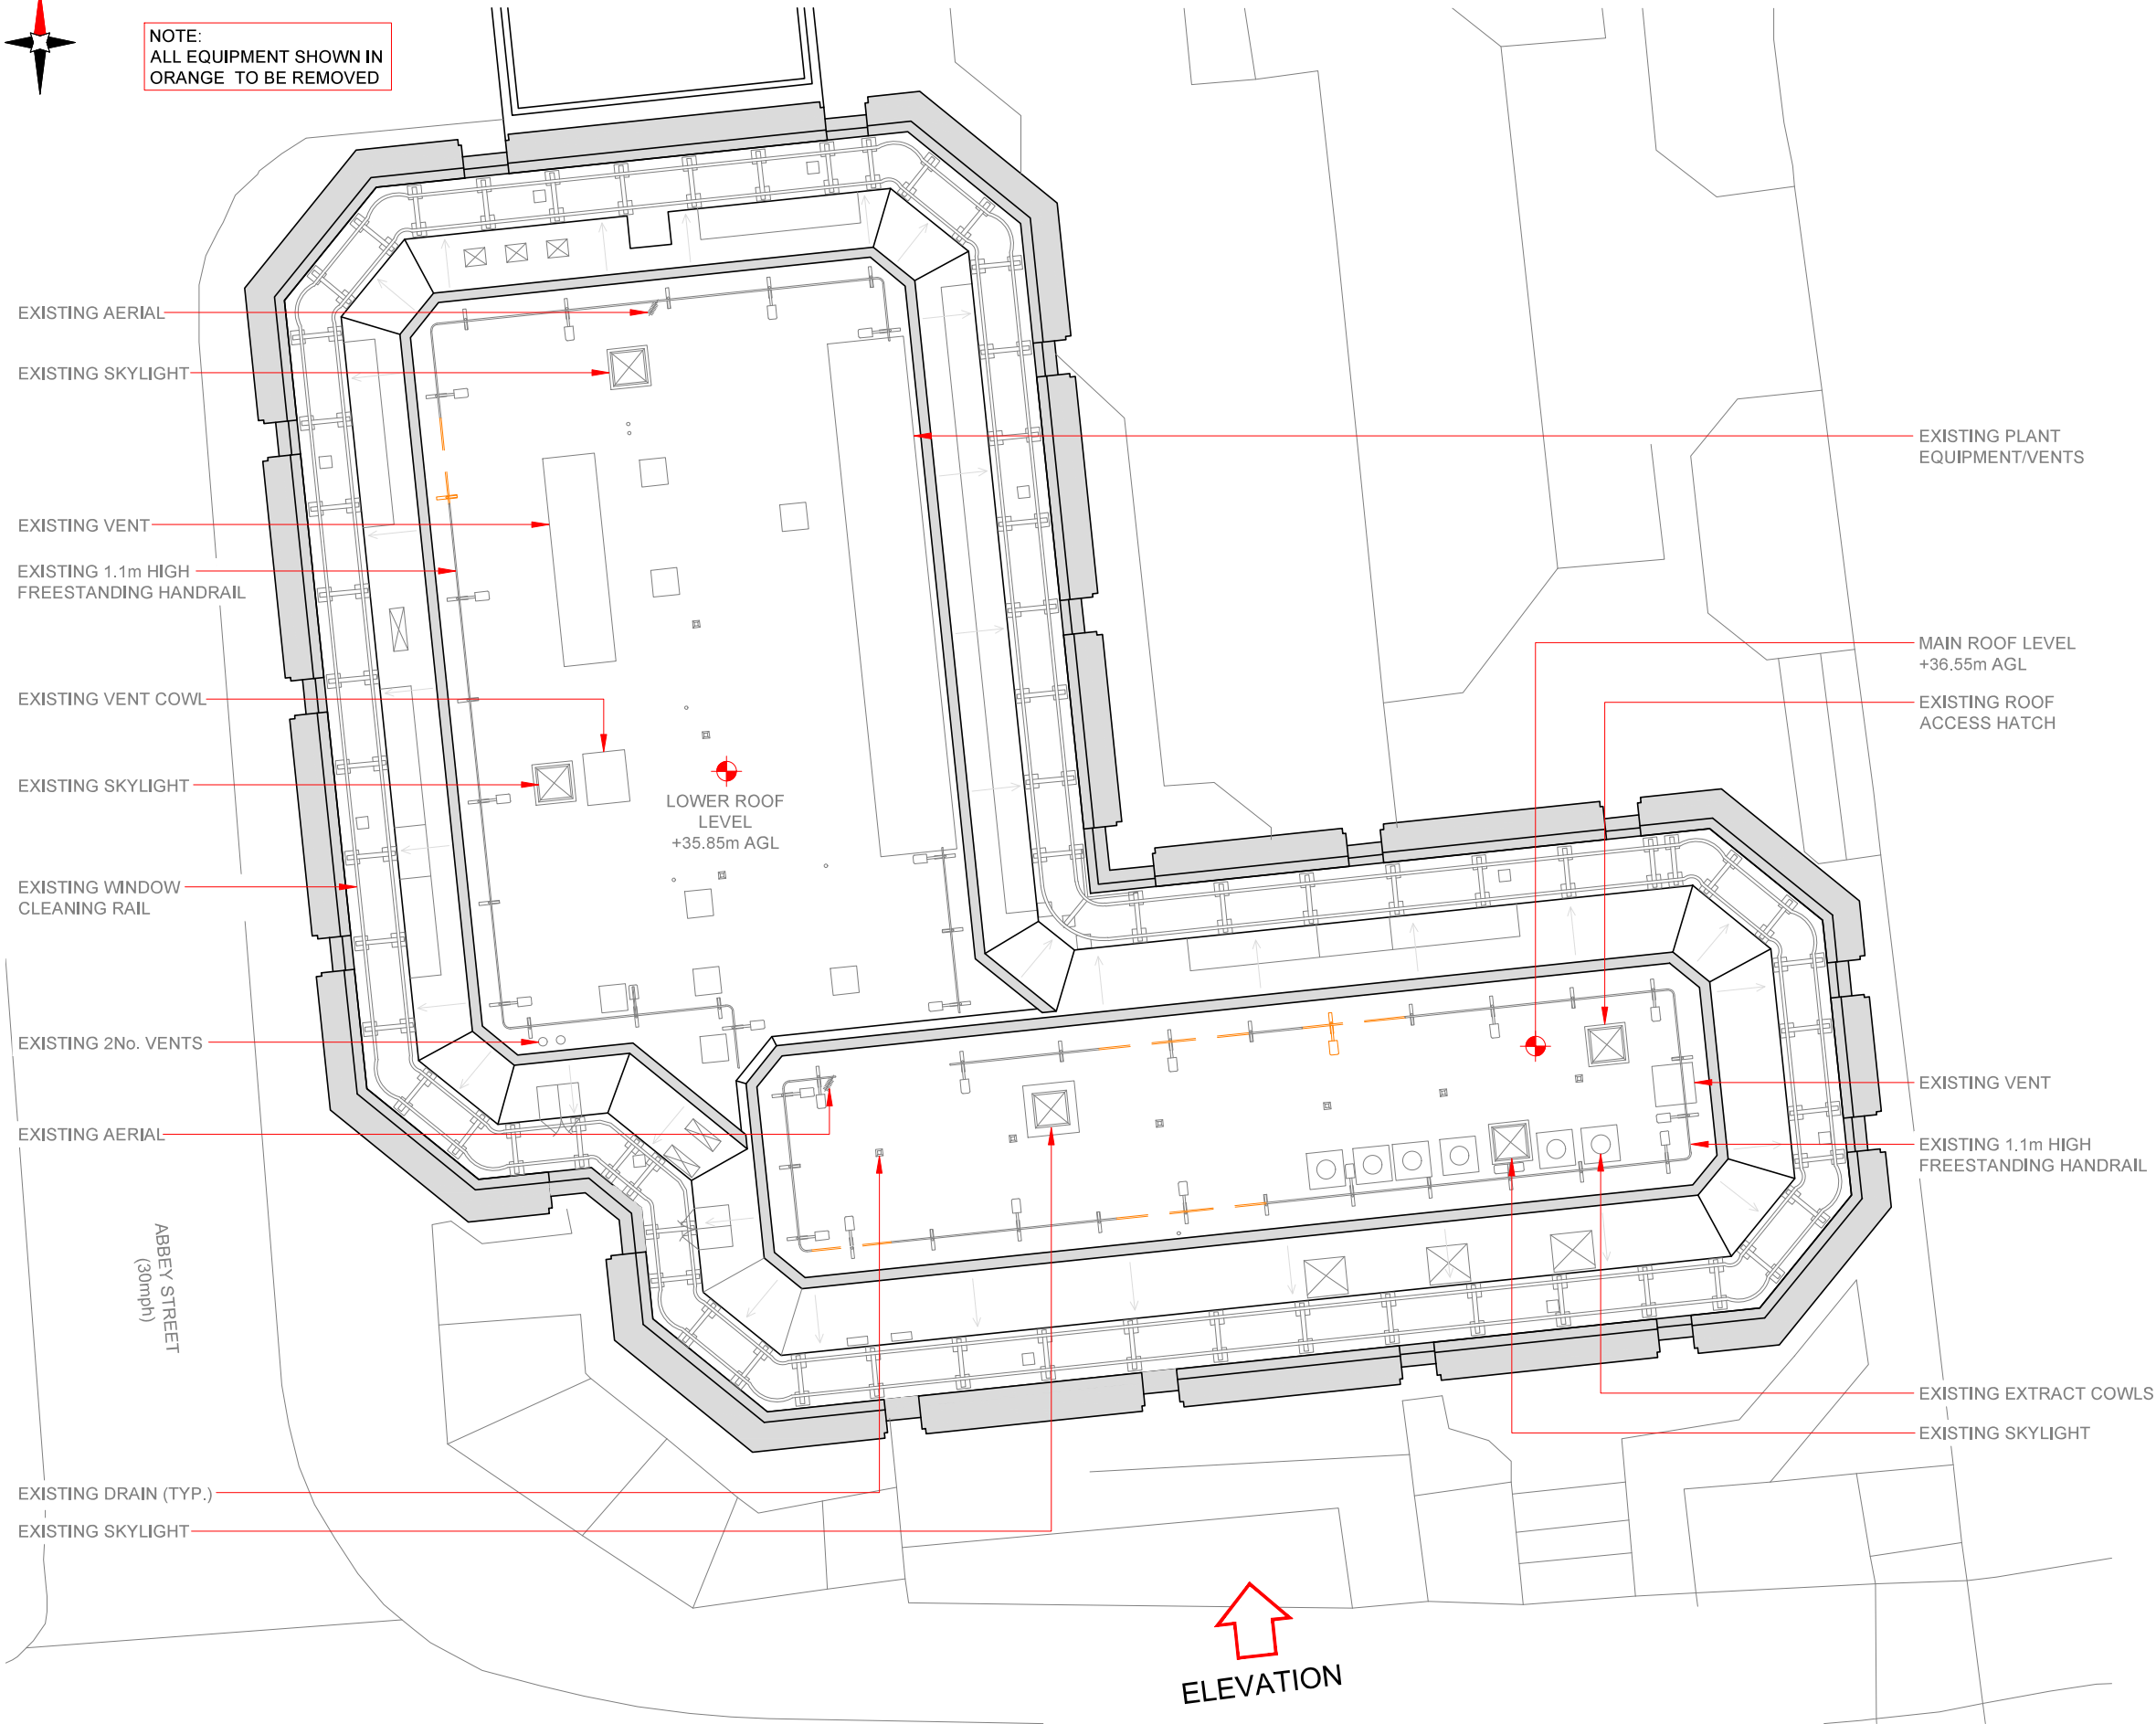

EXISTING SITE PLAN



- NOTES:
1. ALL DIMENSIONS IN MM UNLESS OTHERWISE NOTED.

Master:	MBNL / EE / H3G:	Project:	Purpose of Issue:	Issue:
M001	MBNL	NTQ	GA	A
Date:	17/09/2021	Revision / Upgrade Description:		
Drawn:	D. Izzett	First Issue - Site nomination dated: 05/12/2020		
Checked:	A. Bailey			
Approved:	F. Dejene			



Hutchison 3G UK Limited
Star House, 20 Grenfell Road
Maidenhead, SL6 1EH
Tel: 01628 769 000
Fax: 01628 769 001
H3G Base Station Information Line
0845 6043000
Available 8am-6pm Monday to Friday



Hatfield Business Park
Hatfield
Hertfordshire
AL10 9BW
Tel: 01707 315000
Fax: 01707 319001



Mobile Broadband Network Limited
Sixth Floor, Thames Tower, Station Road, Reading, RG1 1LX

Design Consultant & Principal Contractor:



WALDON TELECOM
PHOENIX HOUSE
PYRFORD ROAD
WEST BYFLEET
SURREY
KT14 6RA
TEL : 01932 411011
FAX : 01932 411012

Site Name:
ABBAY GARDENS

Site ID:
1590949

Address:
4 ABBEY STREET
READING
BERKSHIRE
RG1 3BA

Title:
100 EXISTING SITE PLAN

Project:
NTQ

Purpose of Issue:
GENERAL ARRANGEMENT

EE Cell ID:	MBNL Cell ID:	3UK Cell ID:
97562	RDG129	N/A

Master Drawing No:	Issue:
15909049_RDG129_97562_NA_M001	A