






Front Elevation 1 :100

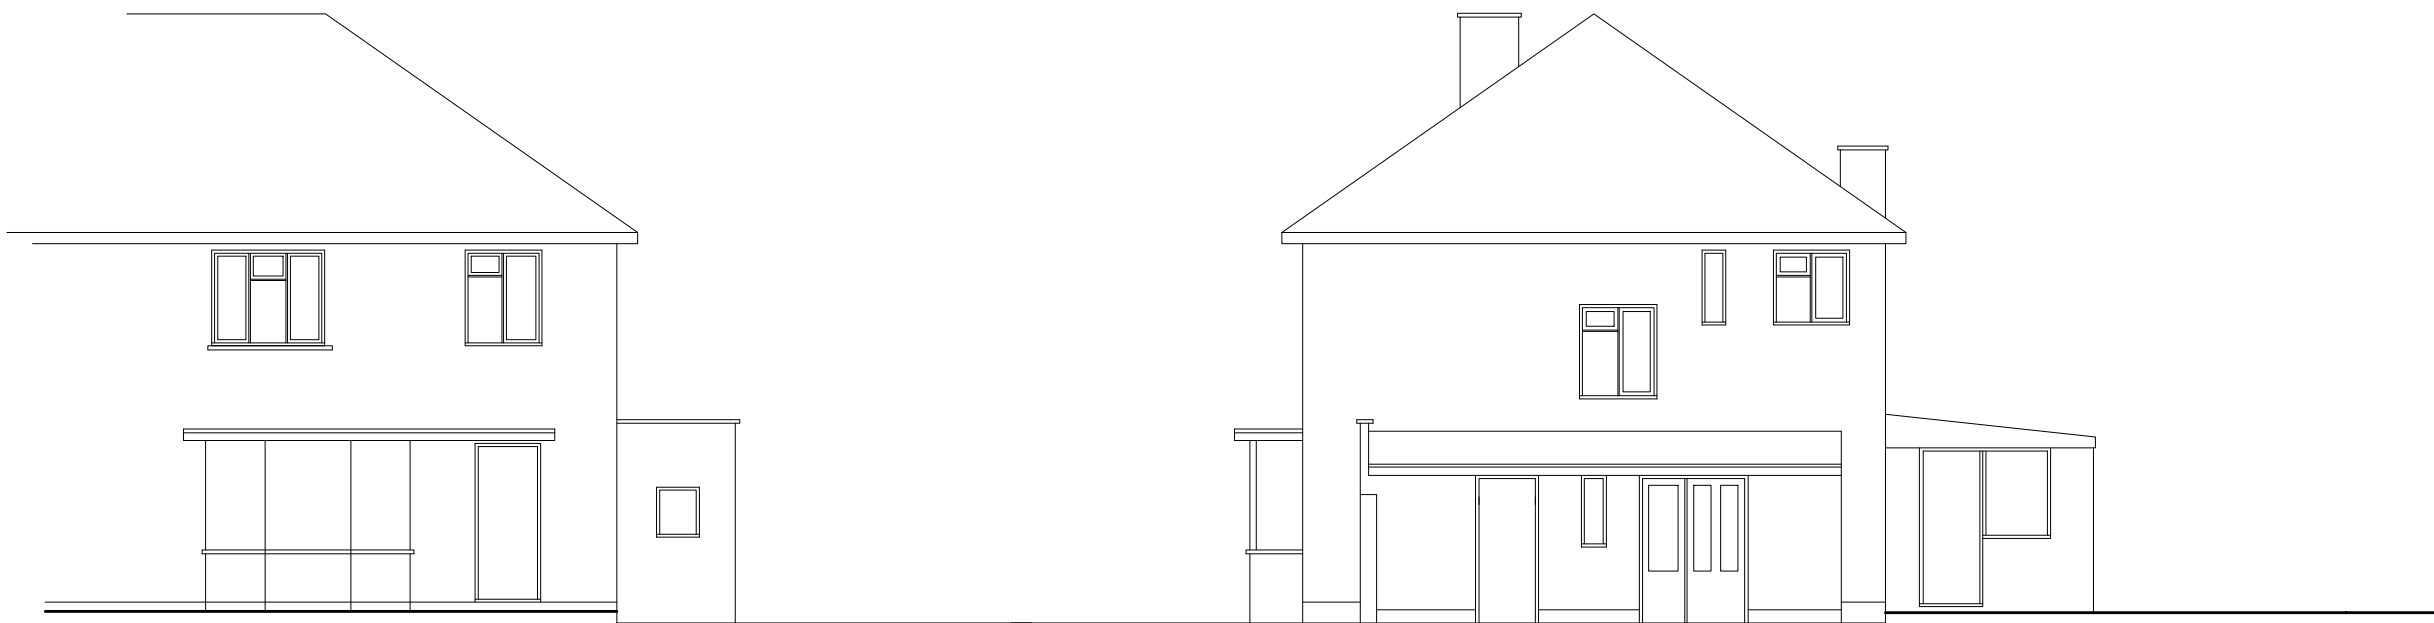


Side Elevation 1 :100

 



Rear Elevation 1 :100

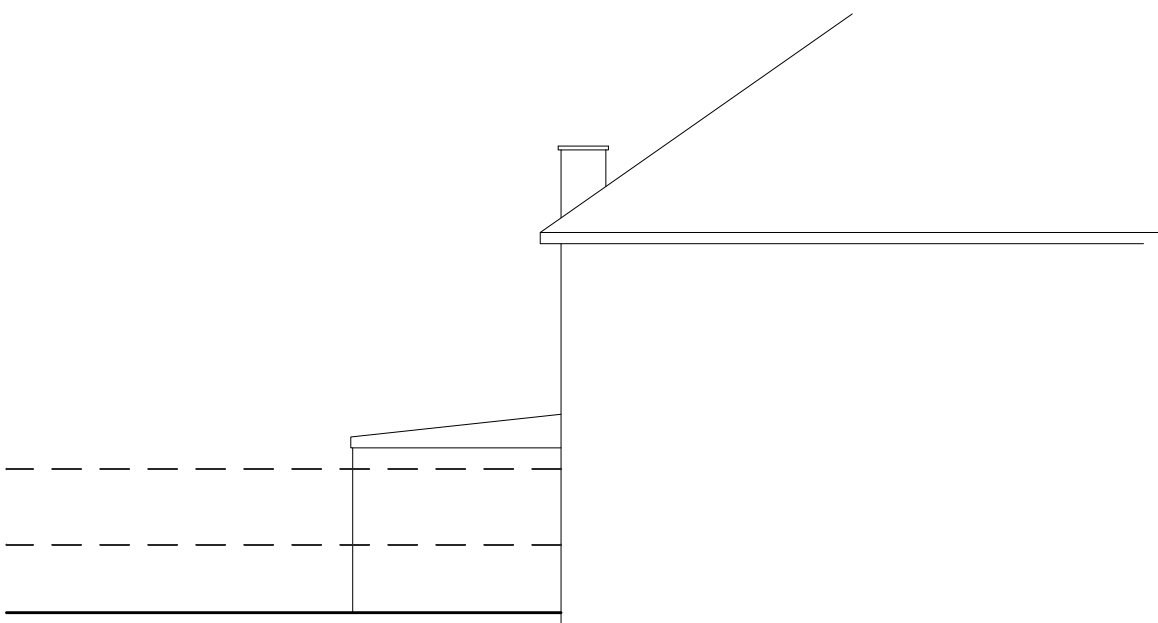

Side Elevation 1 :100

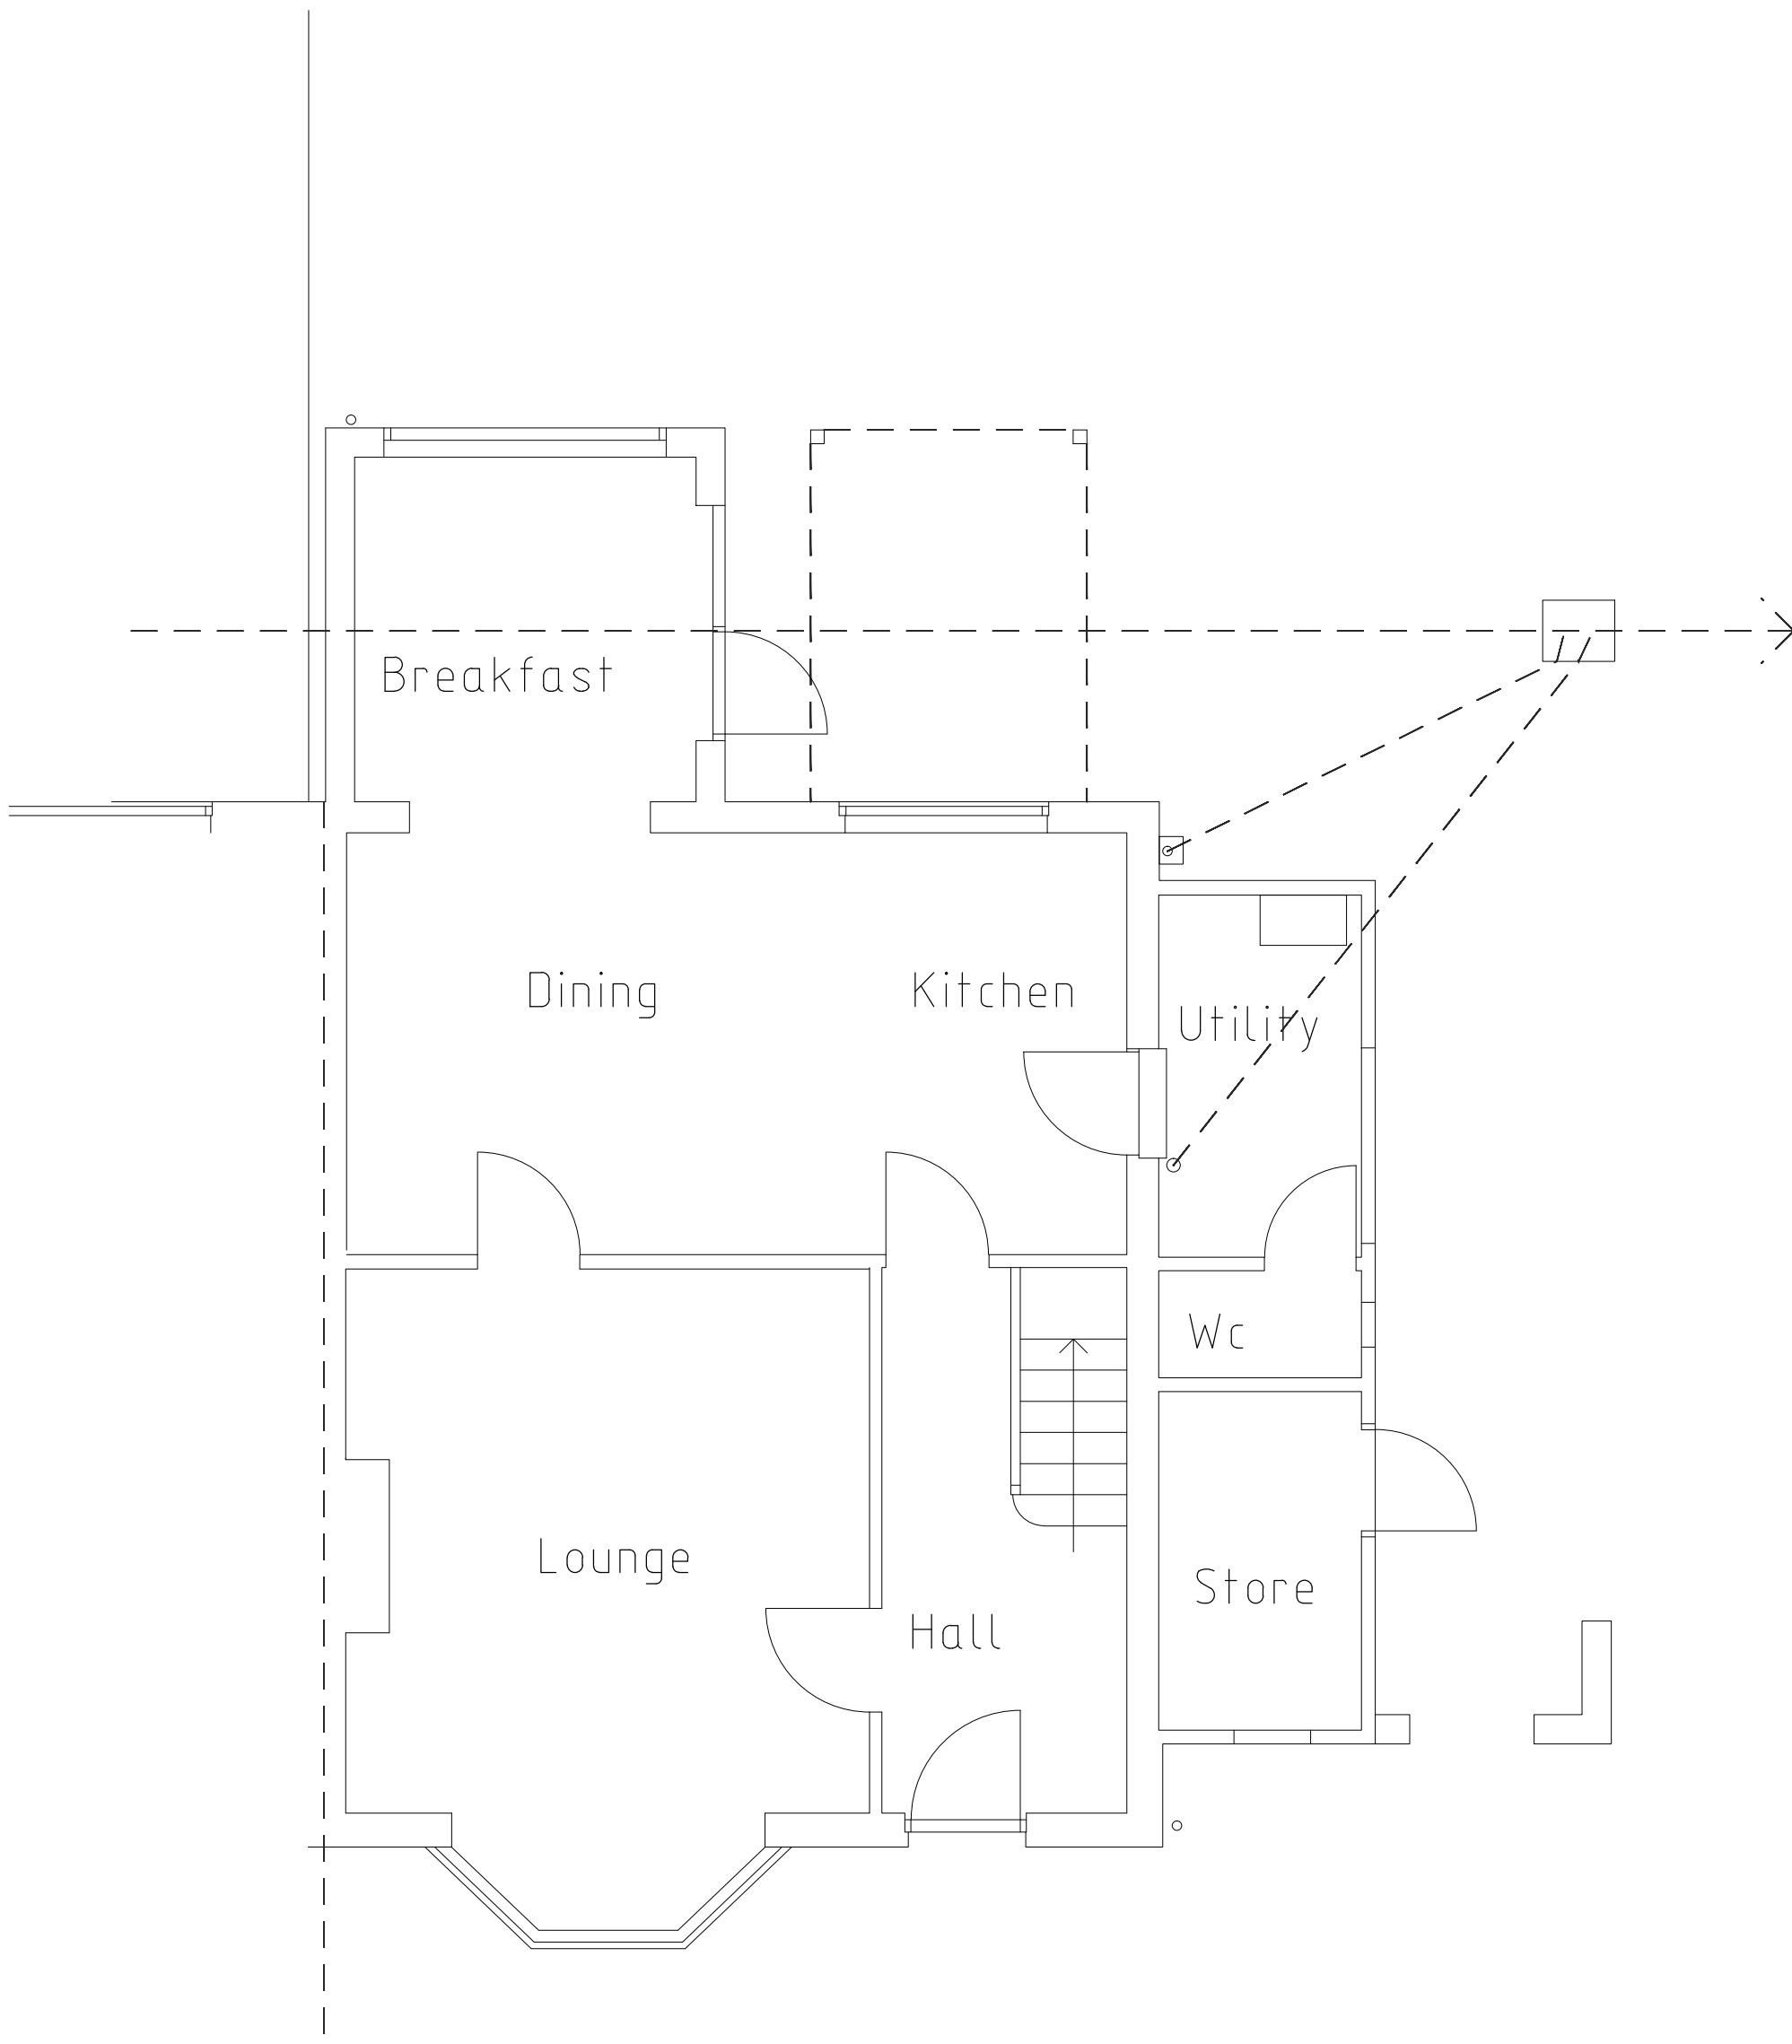

Ground Floor Plan 1 :50

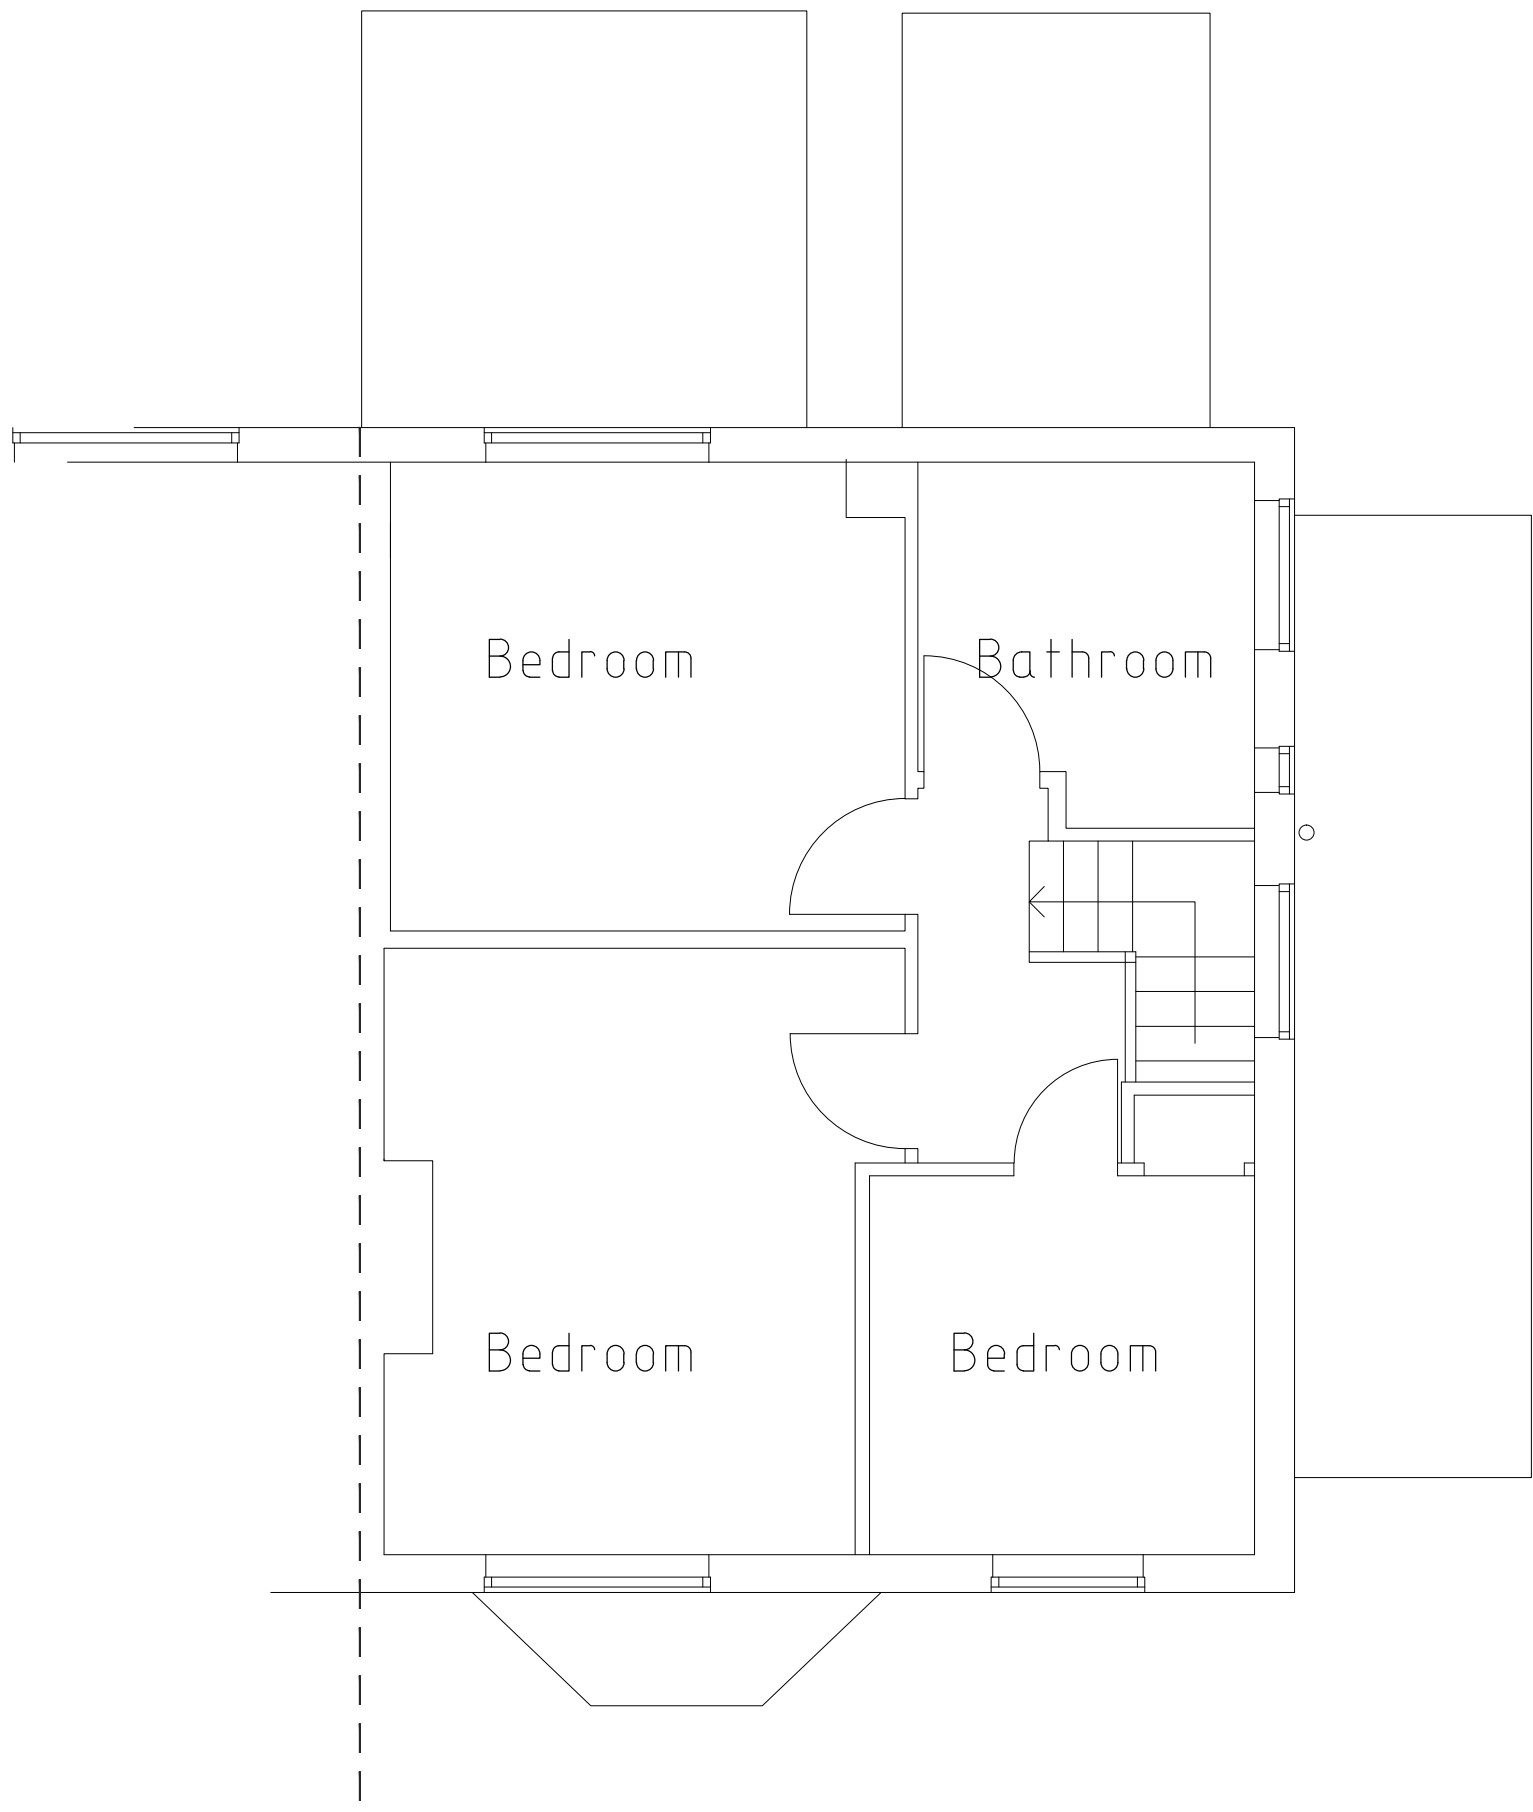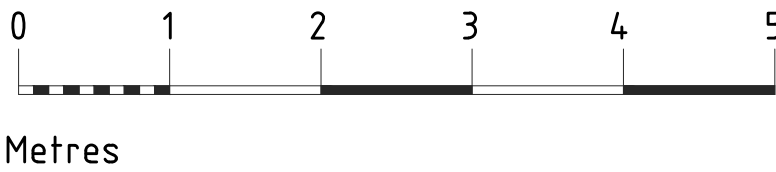

First Floor Plan 1 :50

A	20-6-21	Further info added	
	Date	Revision	
© copyright			
Client			
Mr & Mrs T Benham			
Job Title			
14 Brayford Road, Reading RG2 8LT.			
Drawing Title			
As Existing Plans & Elevations			
Scale AS @ A1			
Date June 2021		Drawn by JRB	
Drawing No. S/21/ 10			Rev. A