




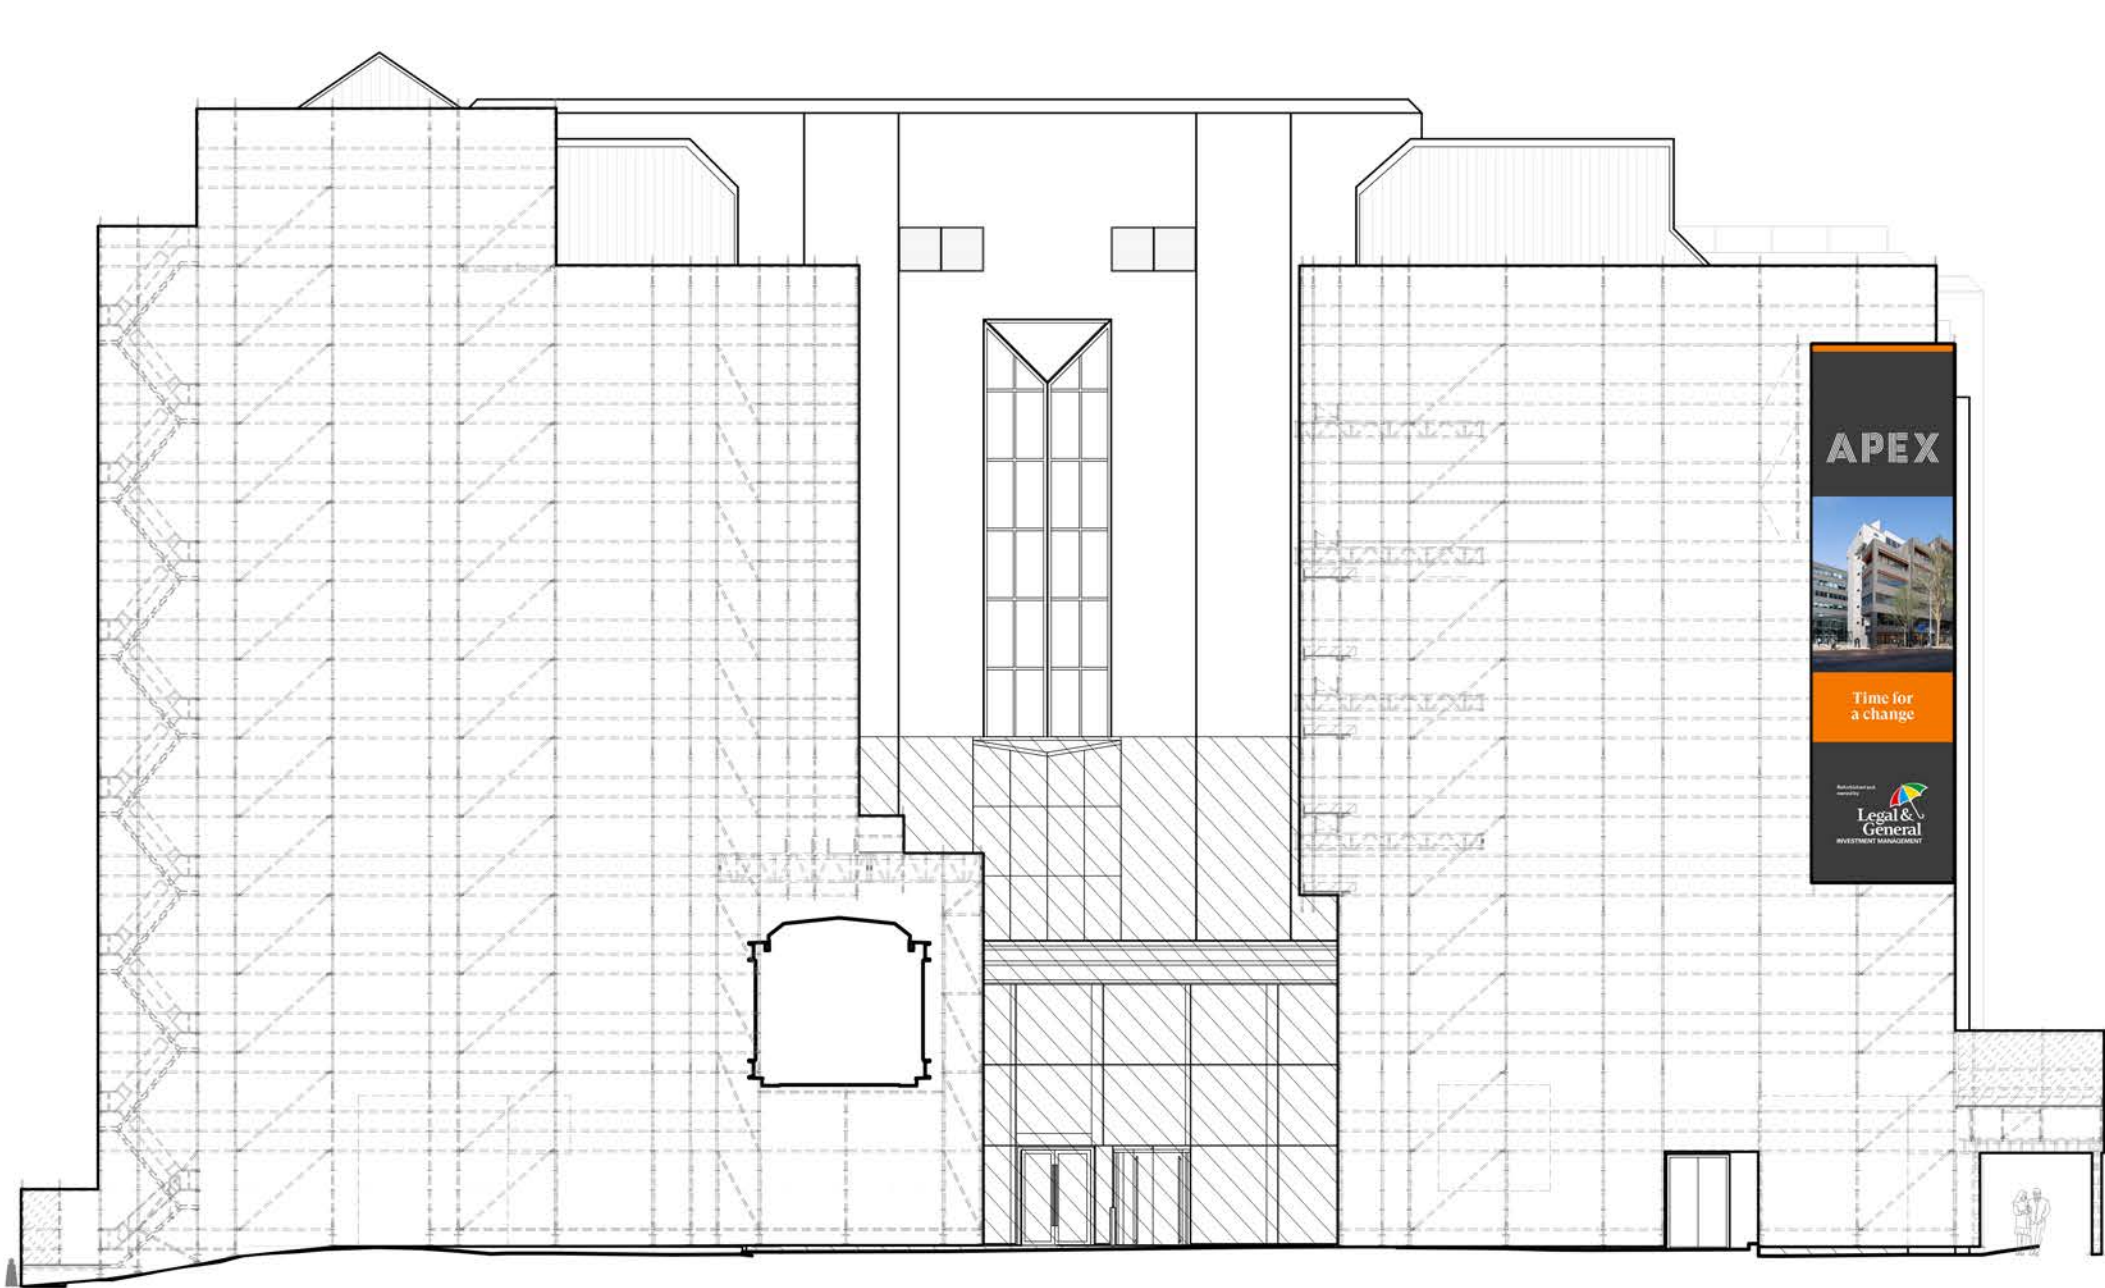

East Elevation

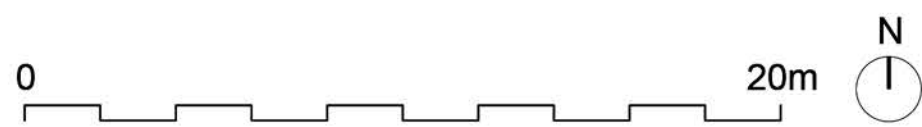

West Elevation

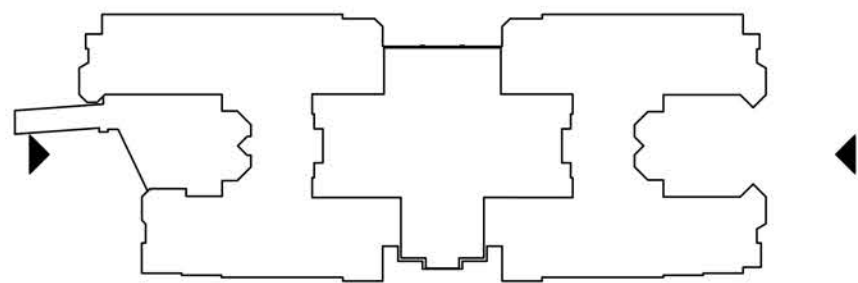

DO NOT SCALE FROM THIS DRAWING. ALL CONSTRUCTION INFORMATION SHOULD BE TAKEN FROM FIGURED DIMENSIONS ONLY.
DETAILS AND SIZES SHOWN ARE INDICATIVE ONLY AND ARE SUBJECT TO CONFIRMATION BY THE RELEVANT SUB CONTRACTOR.
IT IS THE CONTRACTOR'S RESPONSIBILITY TO CHECK ALL DIMENSIONS ON SITE.
ANY DISCREPANCY IS TO BE REPORTED TO THE ARCHITECTS FOR CLARIFICATION.
THE ARCHITECT TAKES NO RESPONSIBILITY FOR MISTAKES MADE BY OTHERS IN THE RE-USE OF THIS AUTOCAD / ELECTRONIC FILE.
ANY INFORMATION ISSUED BY THE ARCHITECTS IN DIGITAL FORMAT IS COPYRIGHT AND ISSUED SOLELY FOR THE ADDRESSEE AND FOR THE PROJECT TITLED. FULL ORIGINAL RECORD COPIES OF ANY DOCUMENTATION ISSUED ARE KEPT AT THE ARCHITECTS OFFICES.
© COPYRIGHT SUTTONCA LTD.

PROJECT SPECIFIC NOTES.
TEXT SIZE AFA 1.5.
LAYER: TITLE SHEET

Rev	Description	Date	Drawn by	Checked by
1				
2				
3				
4				
5				
6				
7				
8				
9				
10				

Rev	Description	Date	Drawn by	Checked by
1				
2				
3				
4				
5				
6				
7				
8				
9				
10				

suttonca				
76 Charlotte Street, London W1T 4GS, T.02076364508 E. studio@suttonca.co.uk				
Apex, Reading Proposed East and West Elevations				
Scale	1:200 @ A1	Drawn by	Checked by	Job No.
Date	Aug 2021	RM	CS	1332
				Dwg No.
				0372
				Rev.
				/
				Stage
				PLANNING