




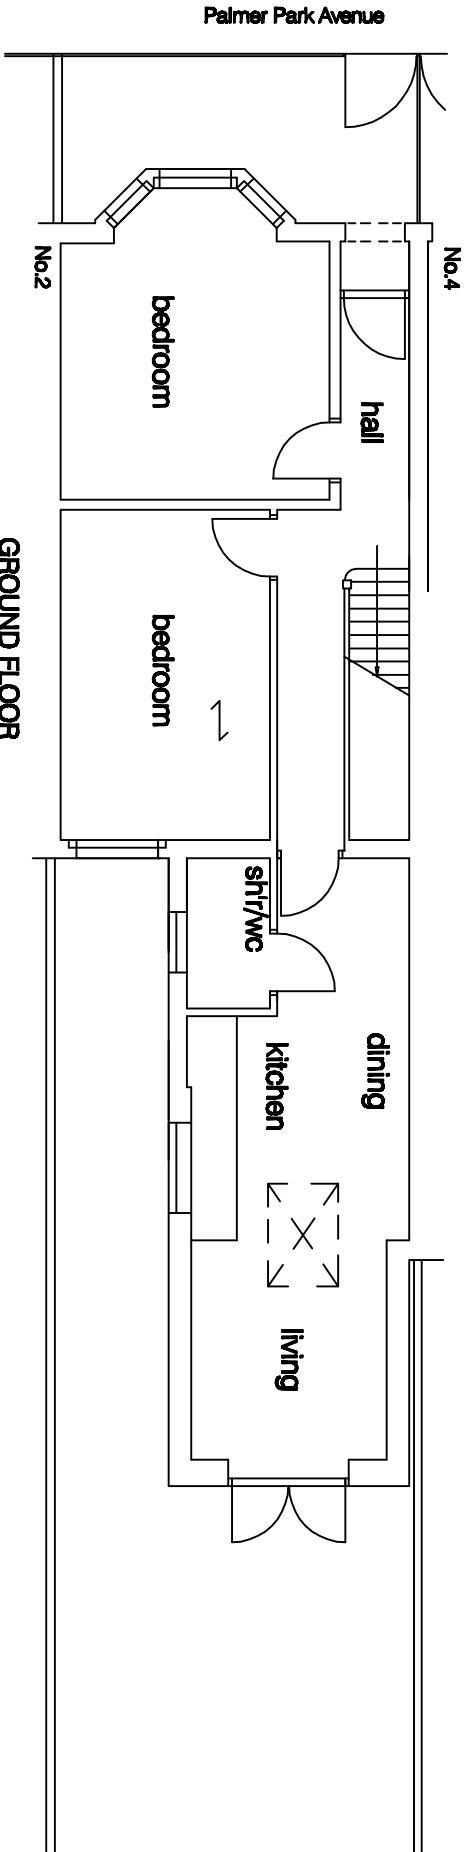

GROUND FLOOR

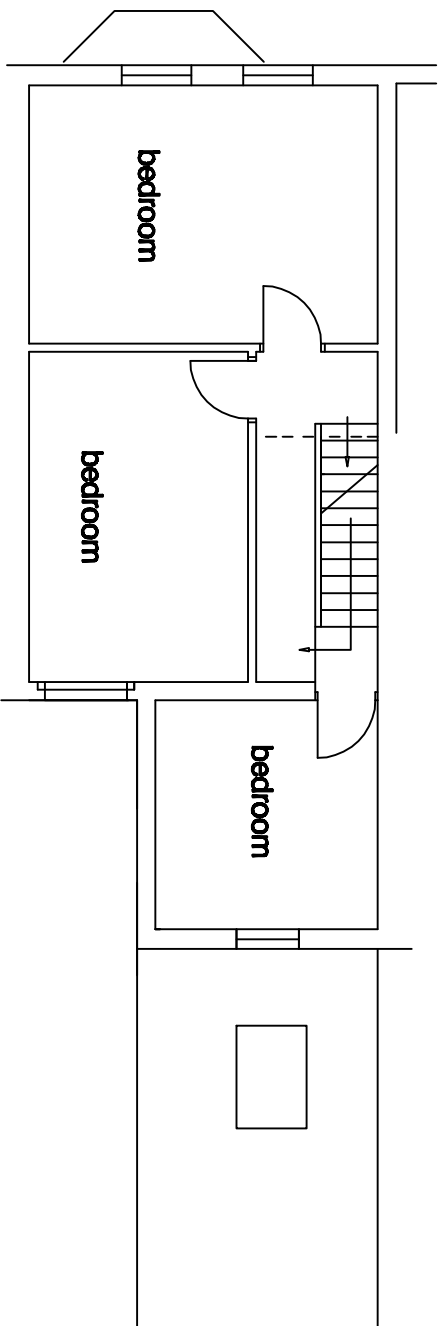

FIRST FLOOR

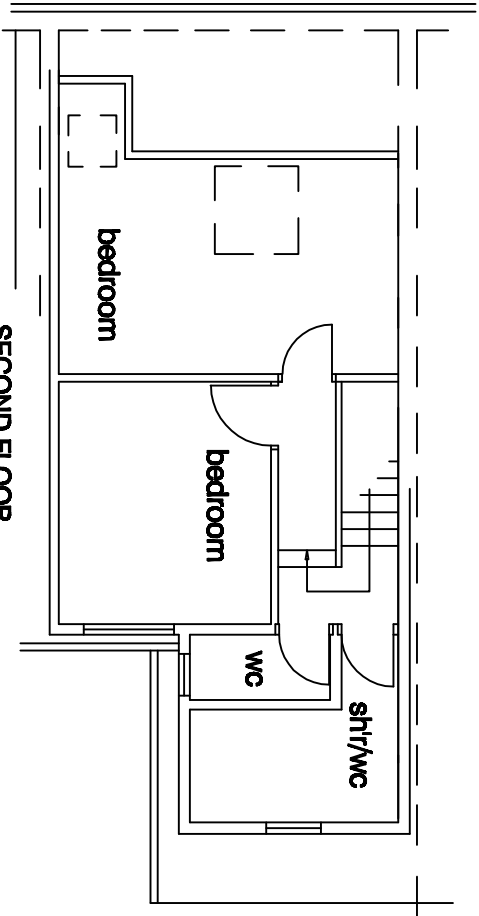

SECOND FLOOR



project
for
title

3 Palmer Park Avenue
Reading, Berkshire
Mr I Mustaq
1:100 Existing Floor Plans

Drawing no:

901 / 30 /

M D Howlett
architectural consultant

11 Prospect Street, Caversham, Reading
Berkshire RG4 8JB; Tel/Fax: (0118) 947 7117
Email: pmaarc@globalnet.co.uk

Date: July 2021

0 1 2 metres (1:100 on A3)