




E-01 Existing South Elevation 01 1:100

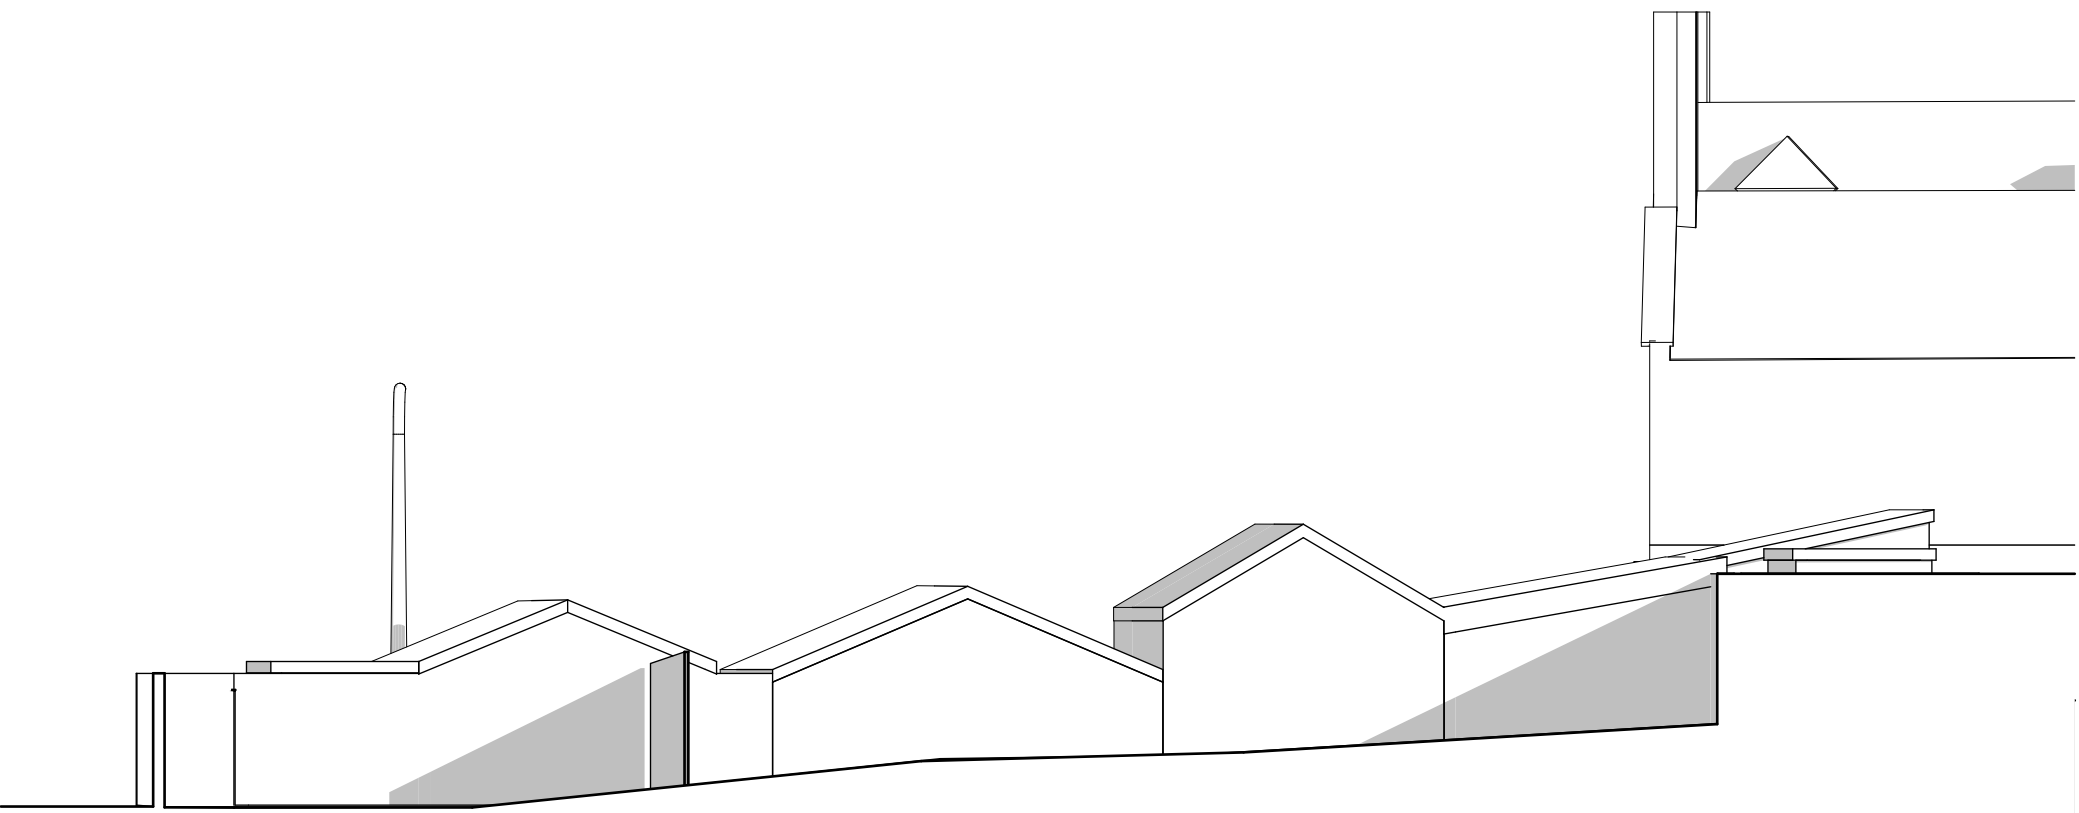

E-04 Existing West Elevation 04 1:100

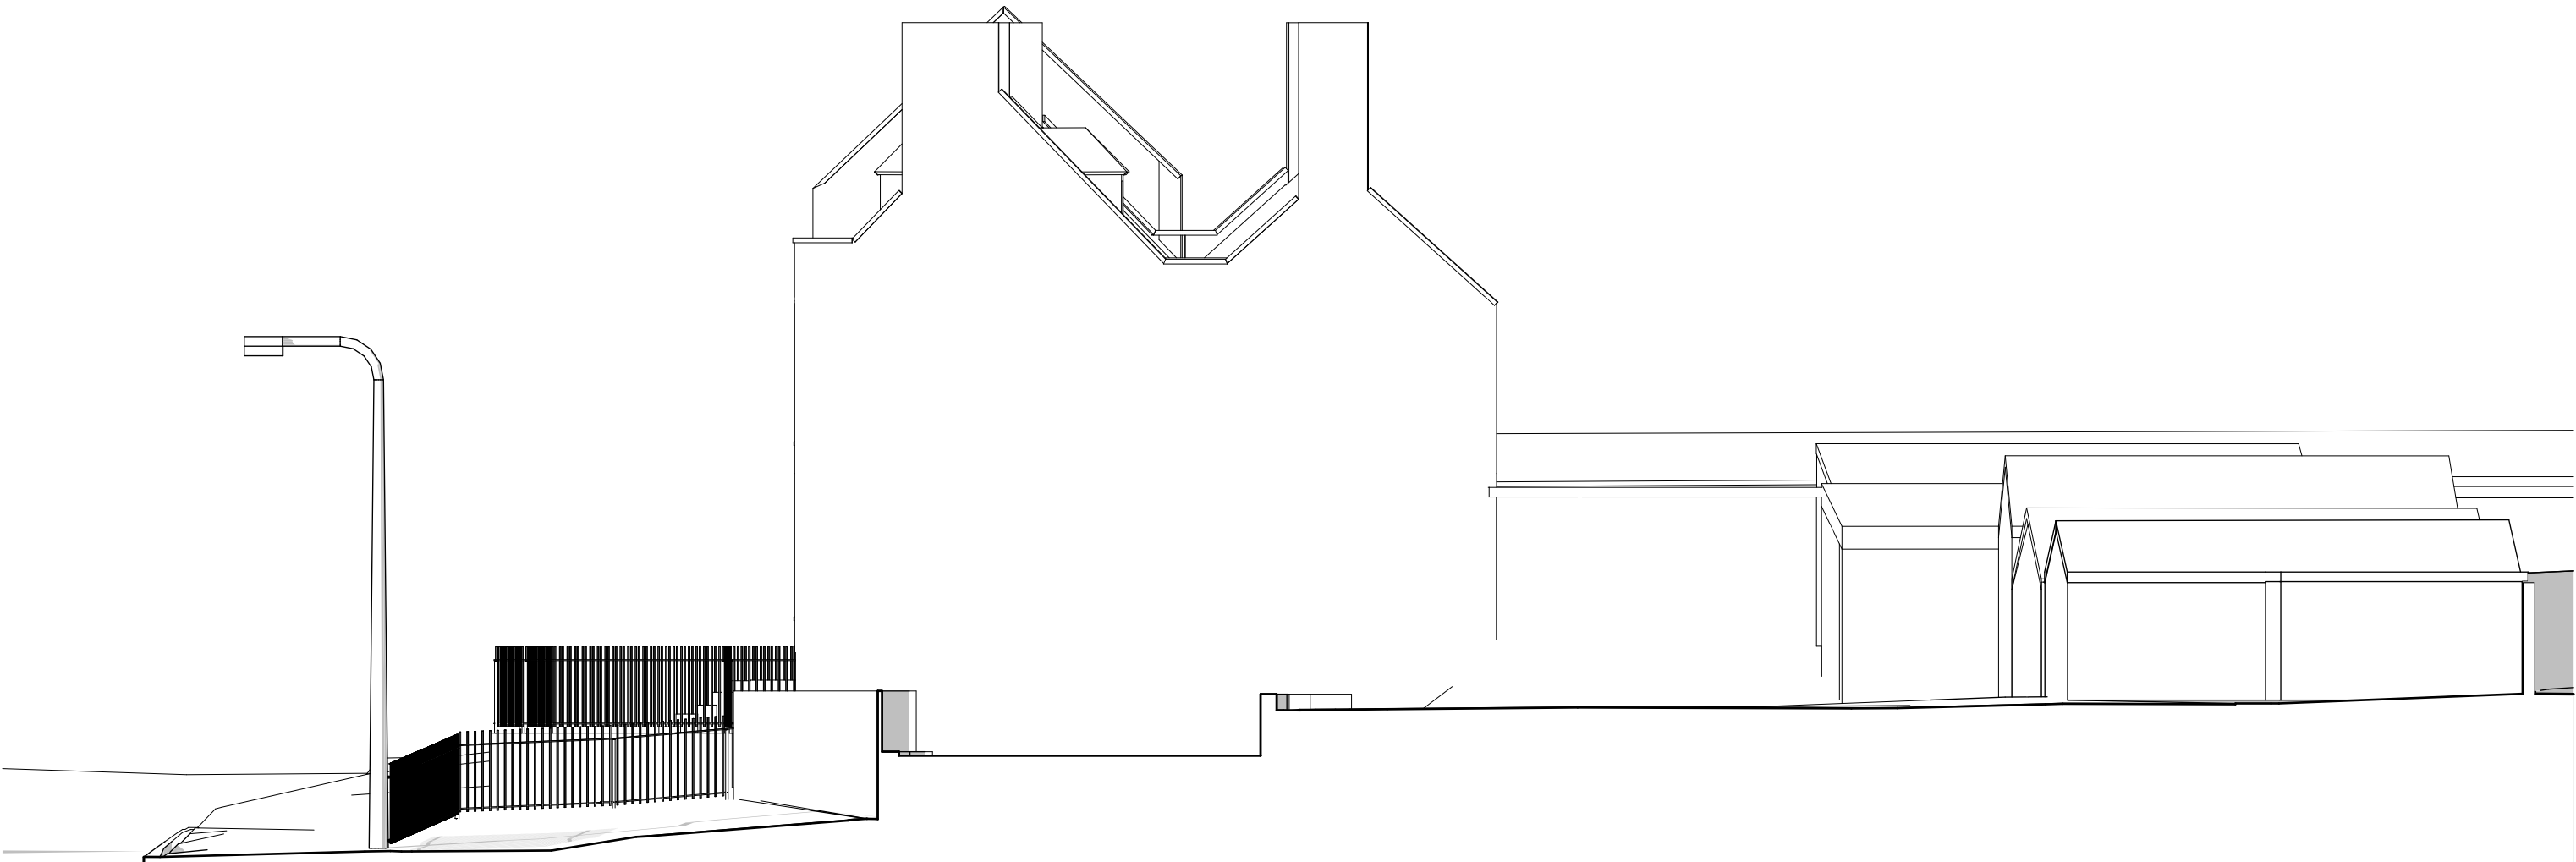


E-03 Existing North Elevation 03 1:100

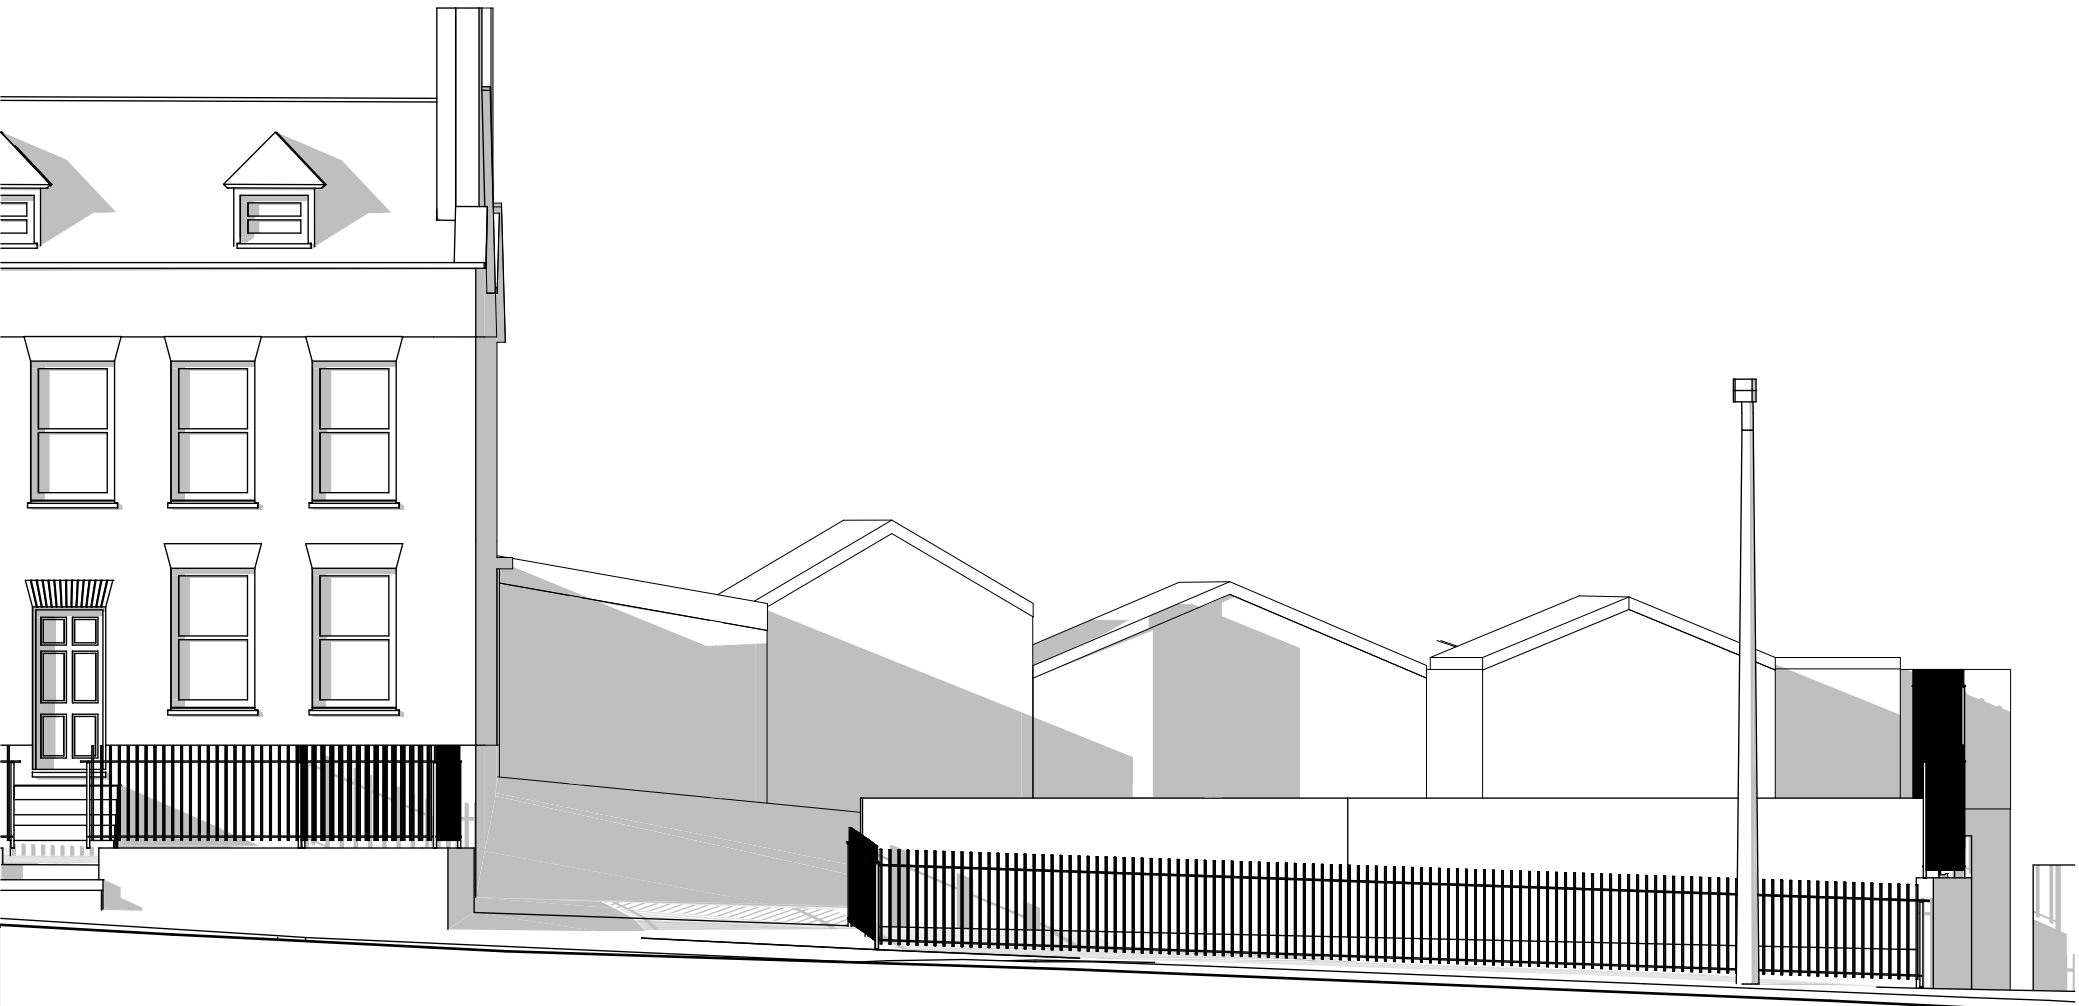

E-02 Existing East Elevation 02 1:100



E-01 Proposed South Elevation 01 1:100

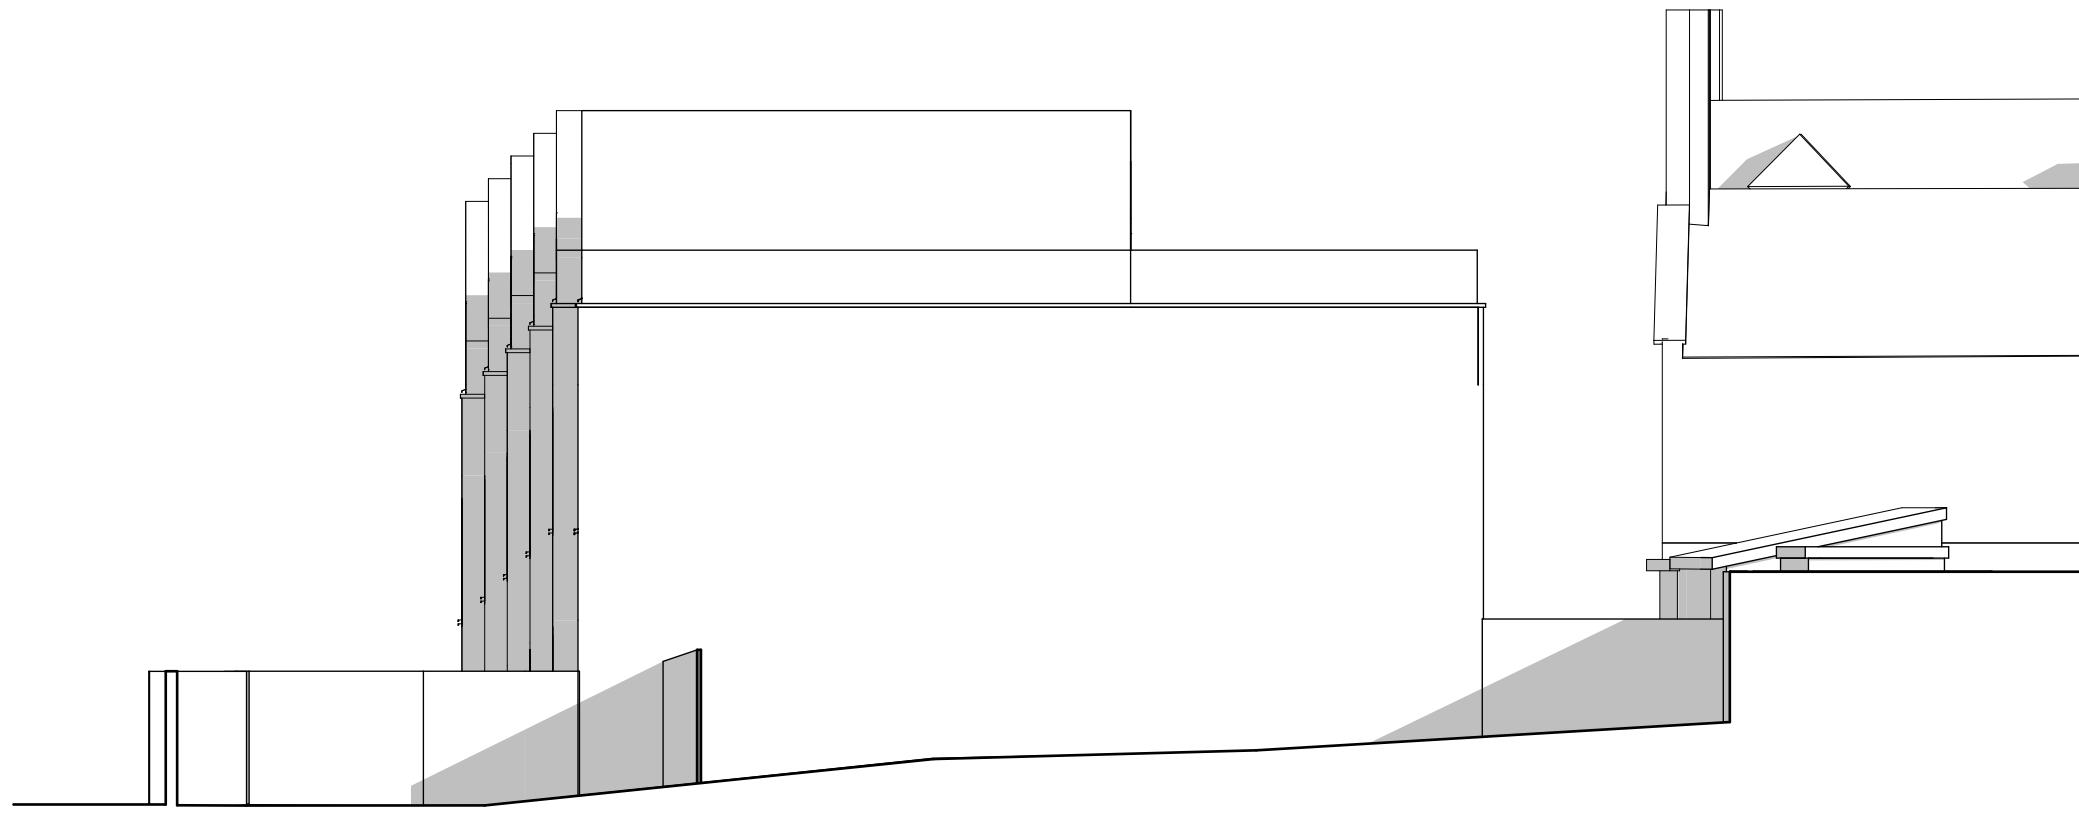

E-04 Proposed West Elevation 04 1:100



E-03 Proposed North Elevation 03 1:100



E-02 Proposed East Elevation 02 1:100

NOTES ORIGINAL A1

THIS DRAWING IS PREPARED FOR PLANNING SUBMISSION ONLY

THIS DRAWING IS BASED ON OS INFORMATION ONLY

THE PROPOSAL IS SUBJECT TO PLANNING, BUILDING CONTROL, DETAILED DESIGN, CDM, LEGAL INVESTIGATIONS, SURVEY, ETC.

NO STRUCTURAL SURVEY OR ADVICE HAS BEEN USED IN THE COMPILATION OF THESE DRAWINGS.

AREAS SHOWN ARE APPROXIMATE, AND SUBJECT TO DETAILED DESIGN.

NOT FOR CONSTRUCTION

©COPYRIGHT HIVES ARCHITECTS

0 1 2 5
1:100 SCALE 1:100

Revision
11/06/21 P2 CHANGES TO BIN STORE; SWIFT BRICKS ADDED;
FENCE ADDED; SCREEN ADDED TO HOUSE 6; WINDOW ADDED
TO HOUSE 1; VEGETATION INCREASED IN ACCESS ROAD; LOW
BRICK WALLS ADDED TO FRONT GARDENS; SOUTH-FACING
WINDOWS REPLACED ON FIRST FLOOR OF HOUSES 2-5

Client
Mr Nigel Flawn

Job title
40-48 Mount Pleasant

Drawing title
Existing and Proposed Elevations

Scale as Drawing Size
1:100 @A1

Drawn
GP

Checked
HW

Status
Planning Application

HIVES ARCHITECTS
SINCE 1934

Hives Architects LLP
John Adams House
29 Castle Street
Reading
RG1 7SB
0118 958 7331
admin@hivesarchitects.co.uk

Project
2787 014P2

Drawing

Revision