
 


Notes.

- DO NOT SCALE FROM THIS DRAWINGS
- SETTING OUT & ALL MEASUREMENT
SHOULD BE TAKEN ON SITE

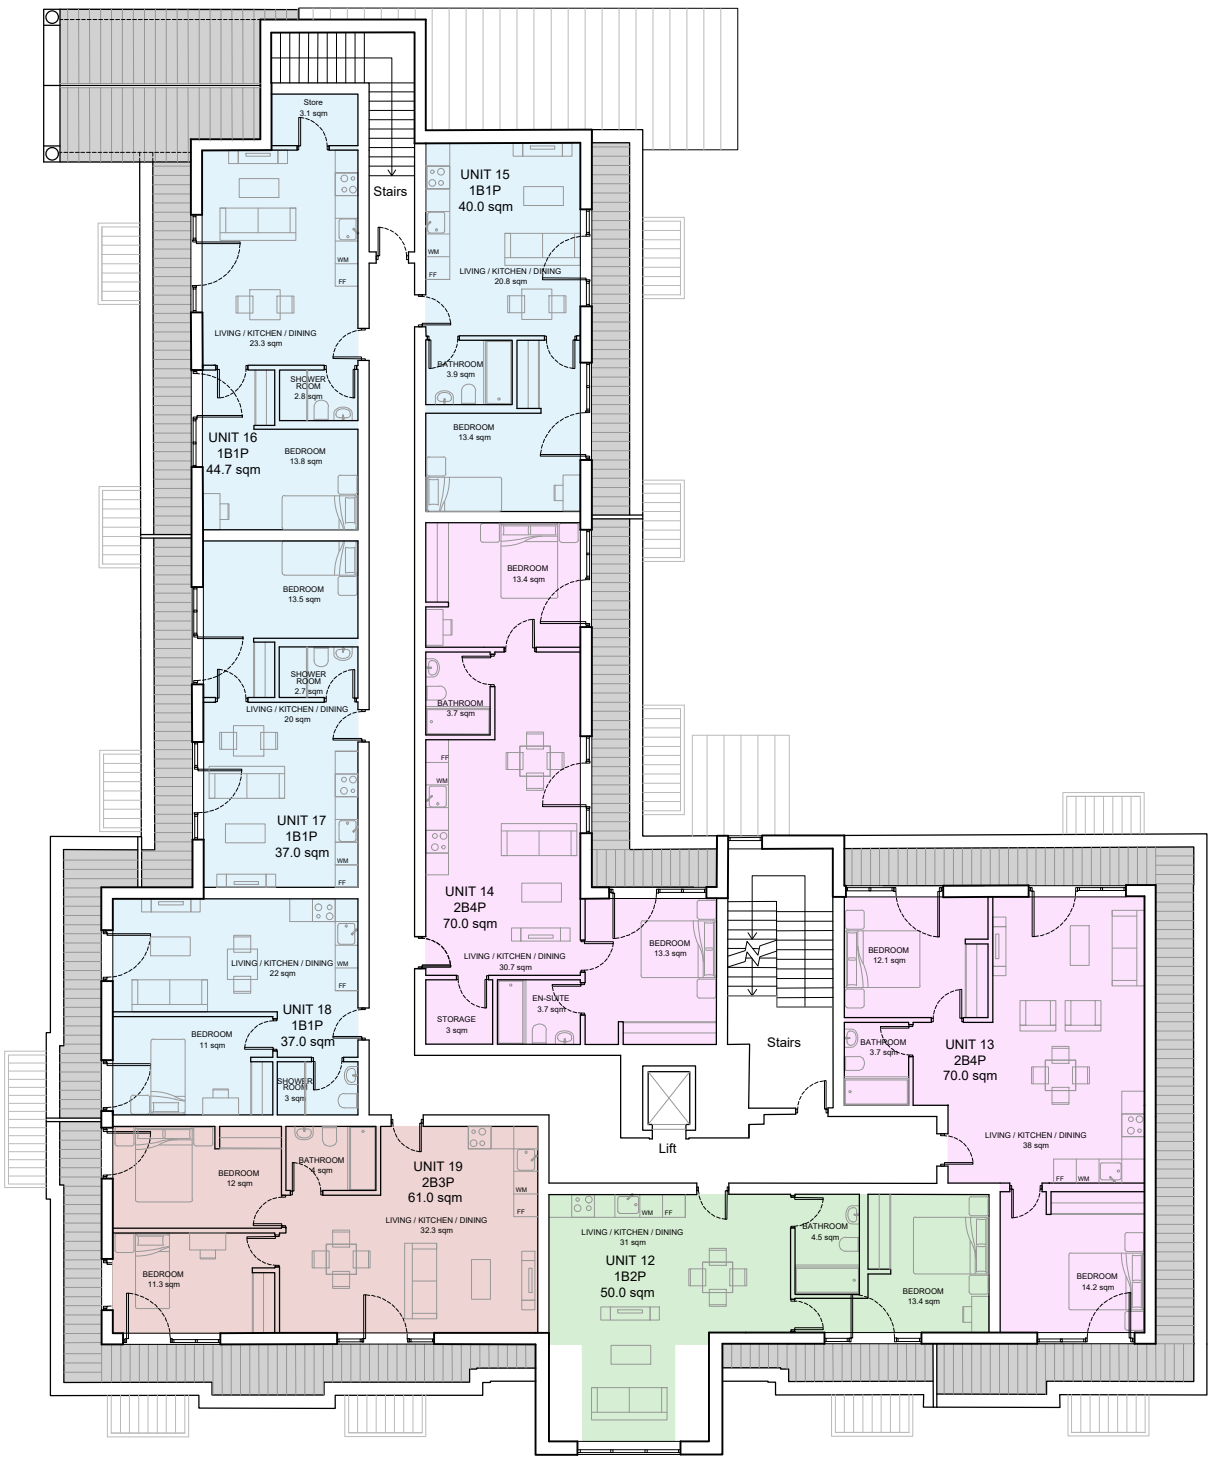

PROPOSED THIRD FLOOR

Client.
BURLEIGH ESTATES

Project.
**Alexander House, 205-207 King's Rd,
Reading RG1 4LS**

Title.
PROPOSED THIRD FLOOR PLAN

Project Initial.	Date.	
AHR	23 Sep 2021	
Drawing Number.	Revision.	
AHR_PA2 105	0	
Drawing Scale.	Drawn.	Checked.
1:200 @ A3	IF	A

