


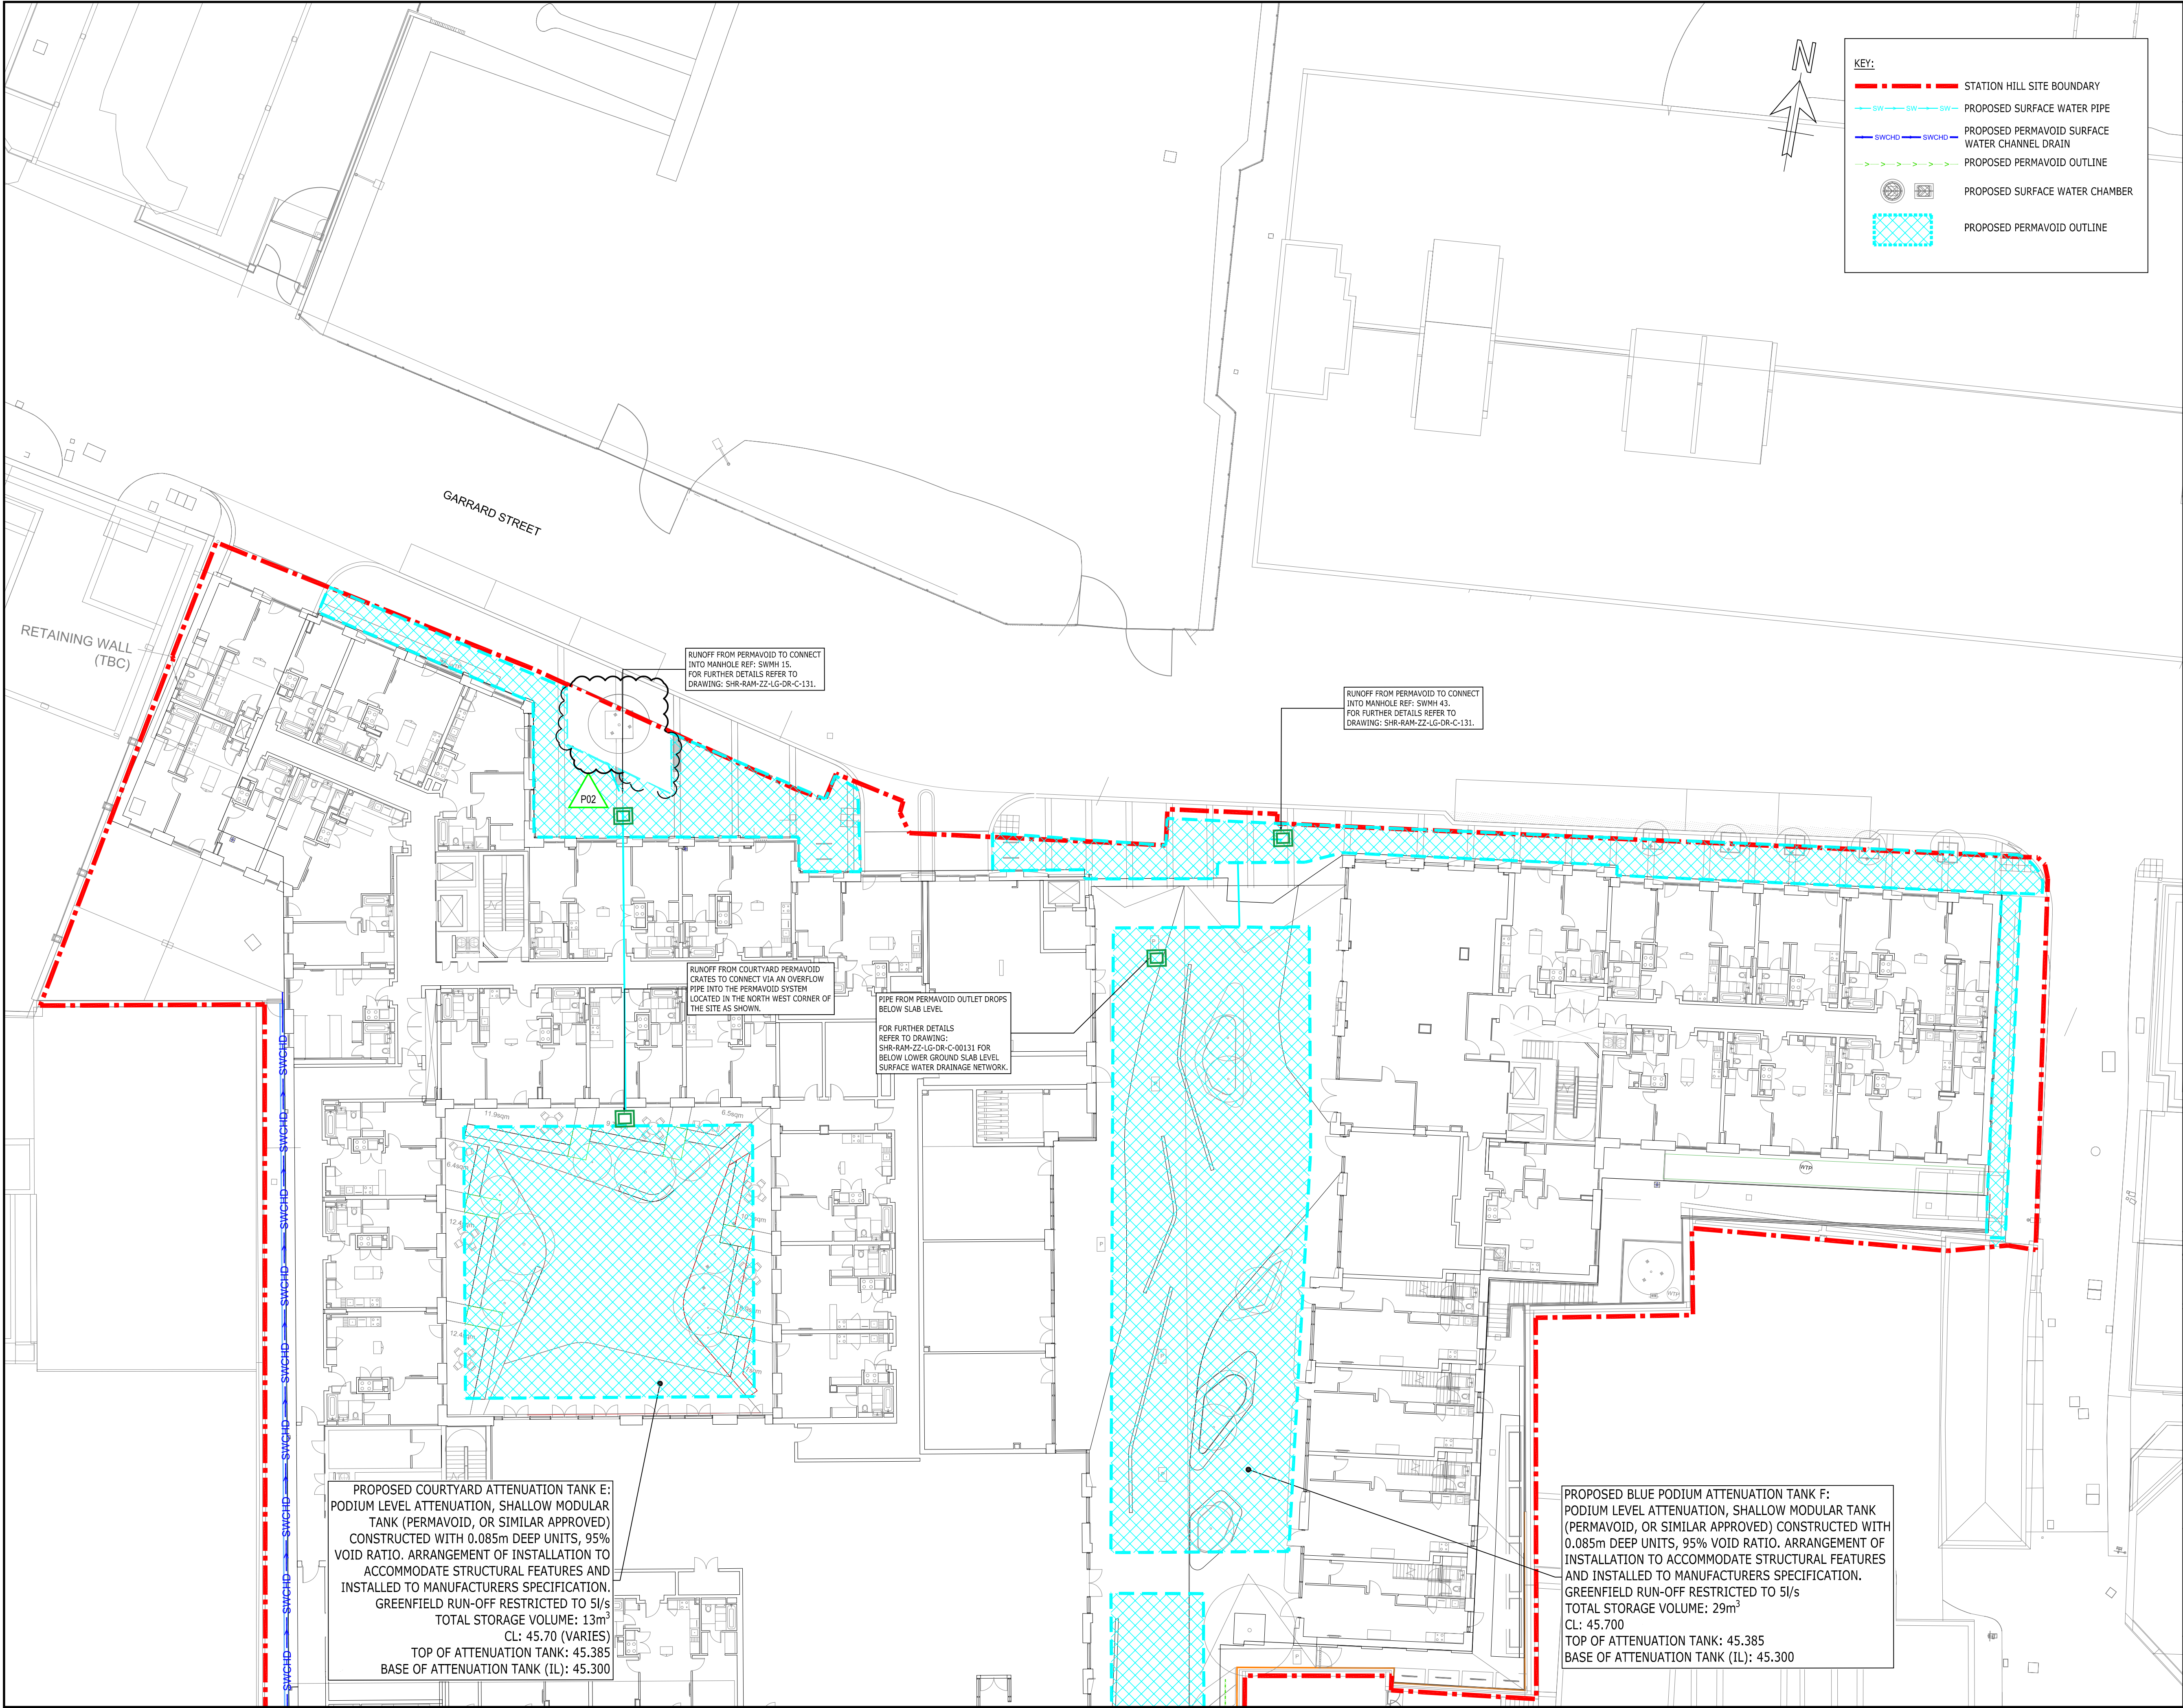


KEY:

- STATION HILL SITE BOUNDARY
- PROPOSED SURFACE WATER PIPE
- PROPOSED PERMAVOID SURFACE WATER CHANNEL DRAIN
- PROPOSED PERMAVOID OUTLINE
- PROPOSED SURFACE WATER CHAMBER
- PROPOSED PERMAVOID OUTLINE

COPYRIGHT RAMBOLL UK LIMITED. ALL RIGHTS RESERVED. THIS DOCUMENT IS ISSUED FOR THE PARTY WHO COMMISSIONED IT AND FOR THE SPECIFIC PURPOSE CONNECTED WITH THE PROJECT ONLY. IT SHOULD NOT BE RELIED UPON BY ANY OTHER PARTY OR USED FOR ANY OTHER PURPOSE. RAMBOLL ACCEPTS NO RESPONSIBILITY OR LIABILITY WHICH MAY ARISE FROM RELIANCE OR USE OF THIS DOCUMENT OR THE DATA CONTAINED HEREIN BY ANY OTHER PARTY OR FOR ANY OTHER PURPOSE.

- Notes
- THIS DRAWING IS NOT TO BE SCALED.
 - THIS DRAWING IS TO BE READ IN CONJUNCTION WITH ALL RELEVANT ARCHITECTURAL, STRUCTURAL AND M&E DRAWINGS.
 - THIS IS NOT AN INSTALLATION DRAWING NOR A CO-ORDINATION DRAWING.
 - THIS DRAWING IS BASED ON,
 - PLOWMAN CRAVEN UNDERGROUND SERVICES SURVEY '40652-01T-01', REVISION A, DATED 13.11.2018.
 - ARCHITECTURAL LAYOUT: SHR-CRL-BE-GF-DR-A-810-322, REV P04 DATED 14.09.2020.
 - WHERE PROPOSED DRAINAGE IS SHOWN EXITING THE BUILDING, THE PIPE INVERT LEVEL AND GRADIENTS AT THESE LOCATIONS HAVE BEEN DESIGNED BASED ON THE AVAILABLE INFORMATION.
 - THE UNDERCOVER CAR PARK AREAS ARE NOT PROVIDED WITH POSITIVE DRAINAGE, EXCEPT FOR THE PROPOSED CAR WASHING BAY. REFER TO FOUL WATER DRAINAGE LAYOUTS.
 - THE PROPOSED BELOW GROUND DRAINAGE DESIGN IS SUBJECT TO ONGOING DISCUSSIONS WITH THAMES WATER TO AGREE THE PROPOSED OUTFALL LOCATIONS, AND THAMES WATER APPROVAL.
 - PRE-DEVELOPMENT ENQUIRY HAS BEEN SUBMITTED TO THAMES WATER TO CONFIRM THE CAPACITY OF EXISTING SEWER.
 - PRESENCE AND SIZE OF EXISTING DOWNPIPES SERVING ADJOINING SITE TO BE CONFIRMED. DEDICATED DRAINAGE TO BE INSTALLED AS REQUIRED. TYPICAL ARRANGEMENT SHOWN.
 - FOR OTHER DRAINAGE LAYOUTS REFER TO RAMBOLL DRAWINGS:
 - SHR-RAM-ZZ-LG-DR-C-000120
 - SHR-RAM-ZZ-LG-DR-C-000121
 - SHR-RAM-ZZ-LG-DR-C-000130
 - SHR-RAM-ZZ-LG-DR-C-000131
 - SHR-RAM-ZZ-GF-DR-C-000132

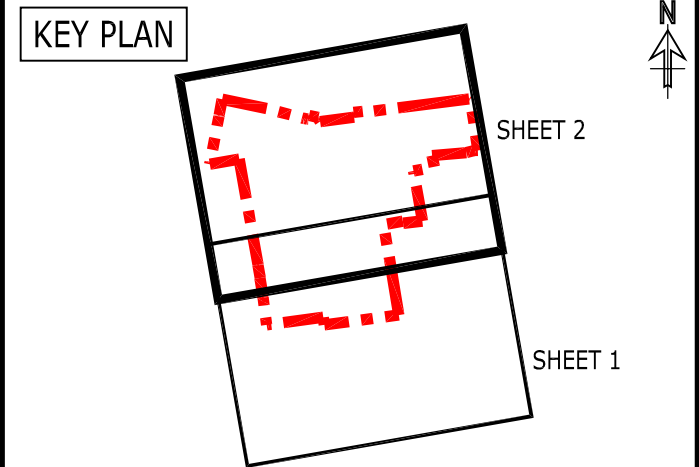

P02	PLANNING ISSUE	23.02	MES	GC
		2021	GC	
P01	PLANNING ISSUE	22.09	MES	GC
		2020	MS	
Rev	Description	Date	By	App
			Chk	

PRELIMINARY

STATION HILL
READING



tel 020 7631 5291 london@ramboll.co.uk
www.ramboll.co.uk

**BLOCK E & F
PROPOSED SURFACE WATER
PERMAVOID LAYOUT
SHEET 2 OF 2**

Project No:	Scale (@A1):	Drawn:	Date:
1620004716	1:200	MES	SEP 2020
Drawing No:	Rev:		
SHR -RAM-ZZ-GF-DR-C-000133	P02		