

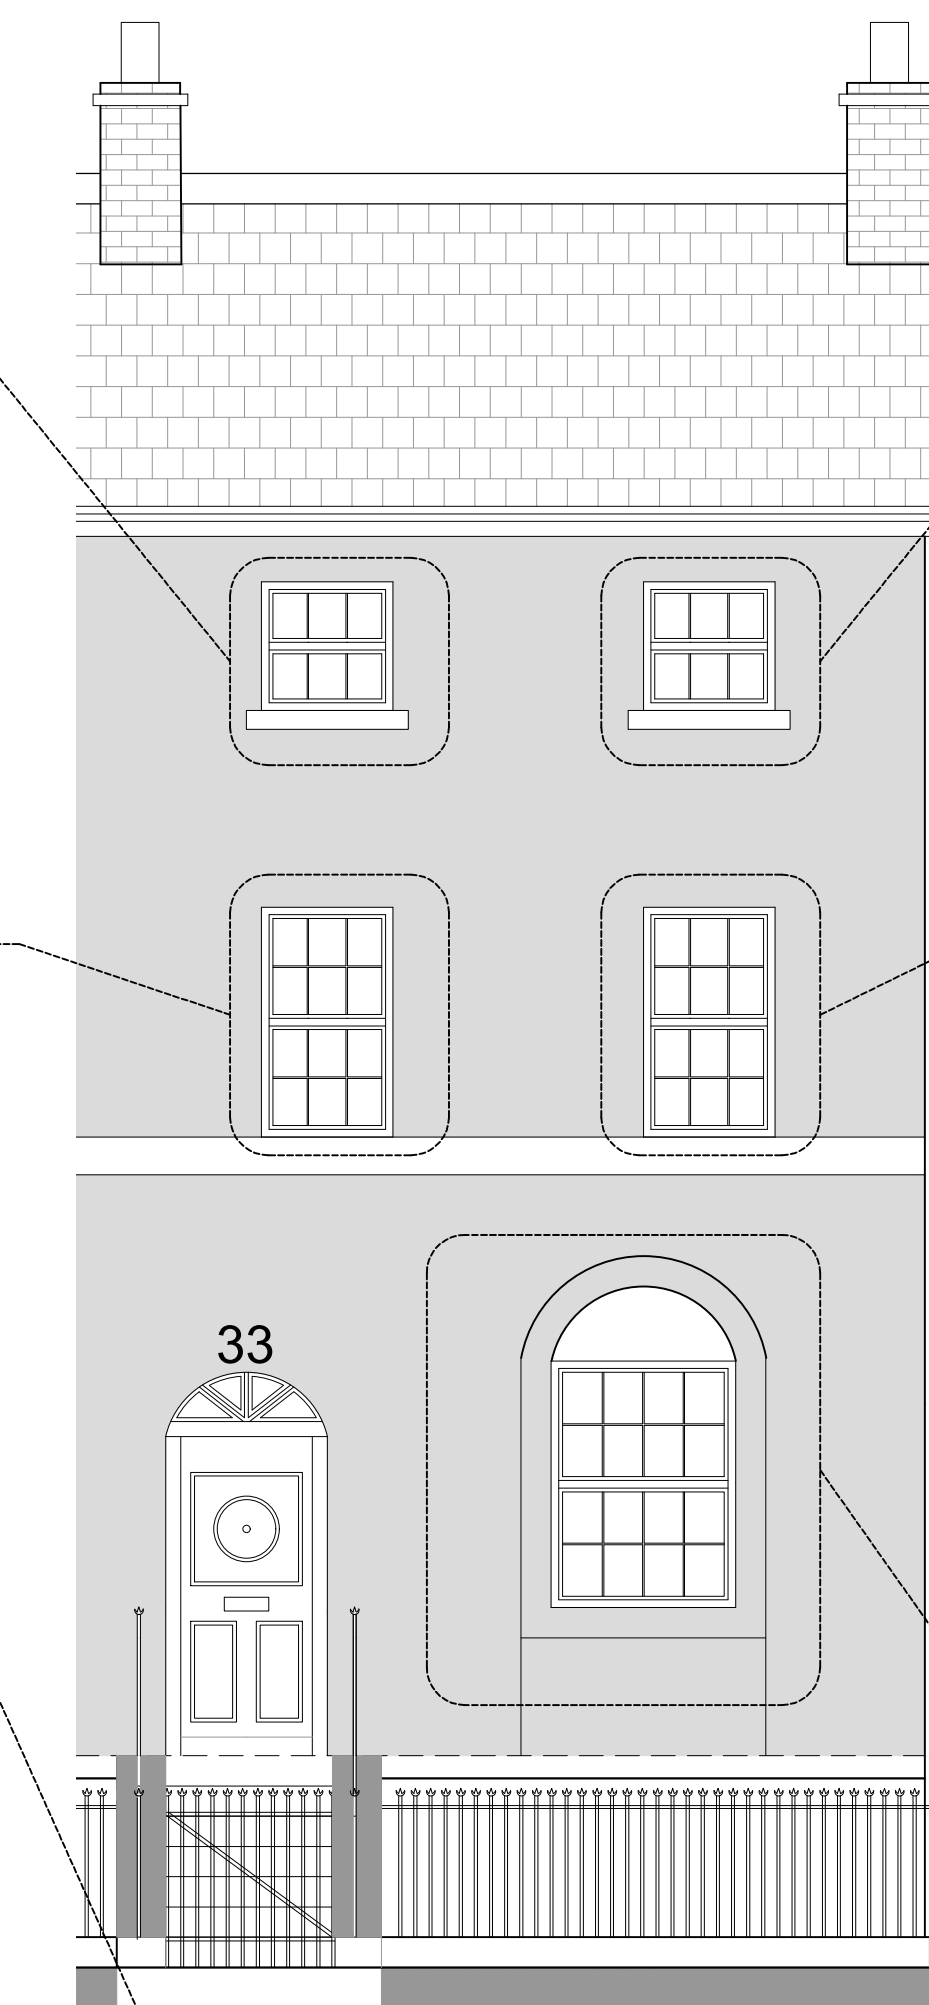
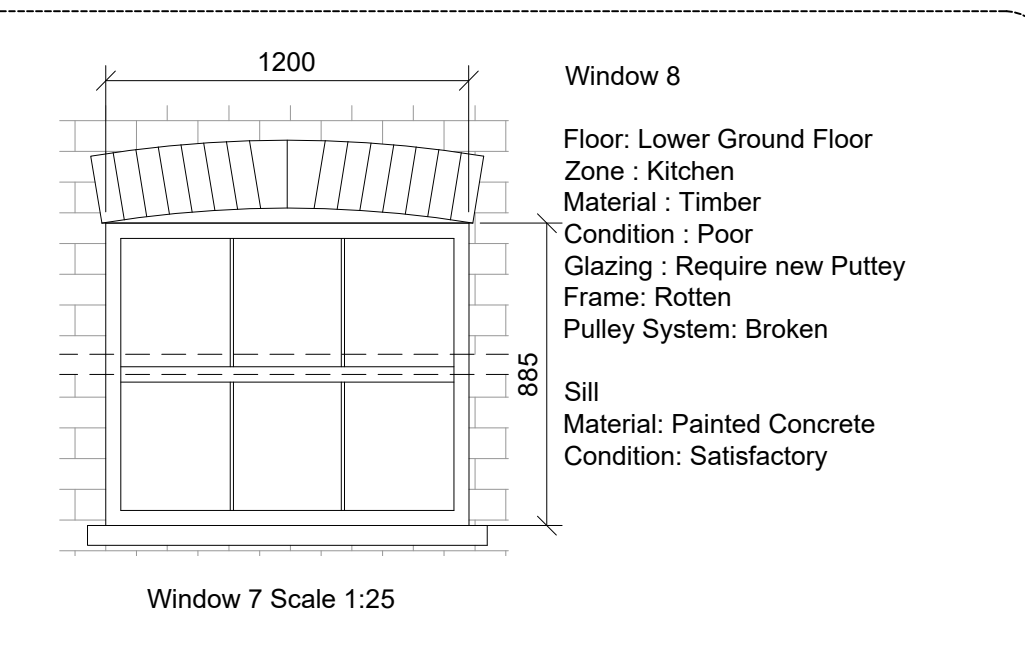
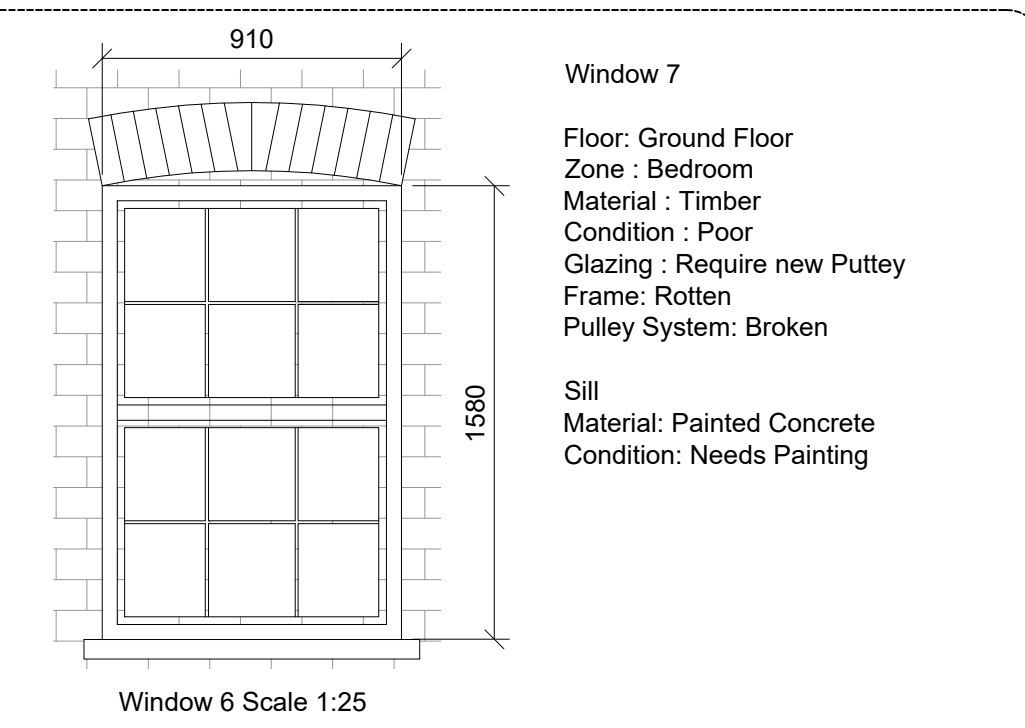
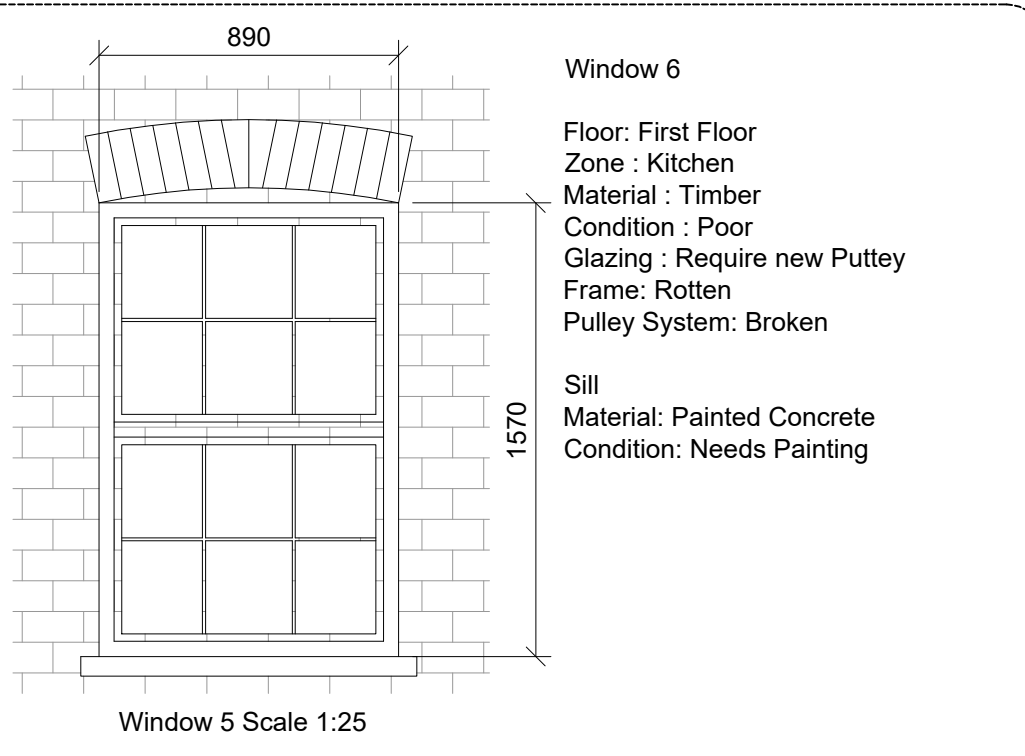
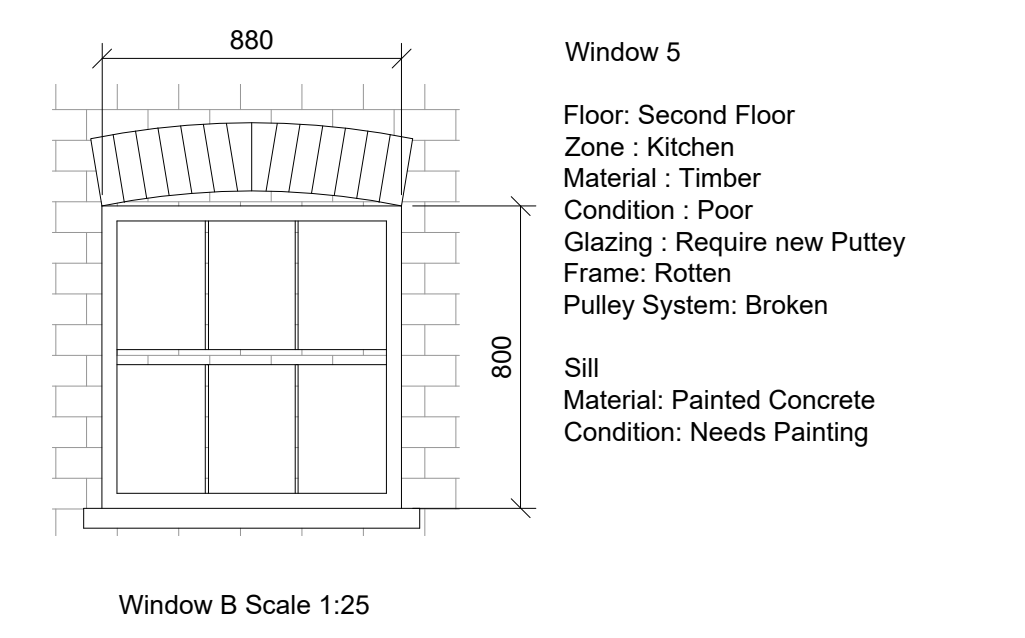
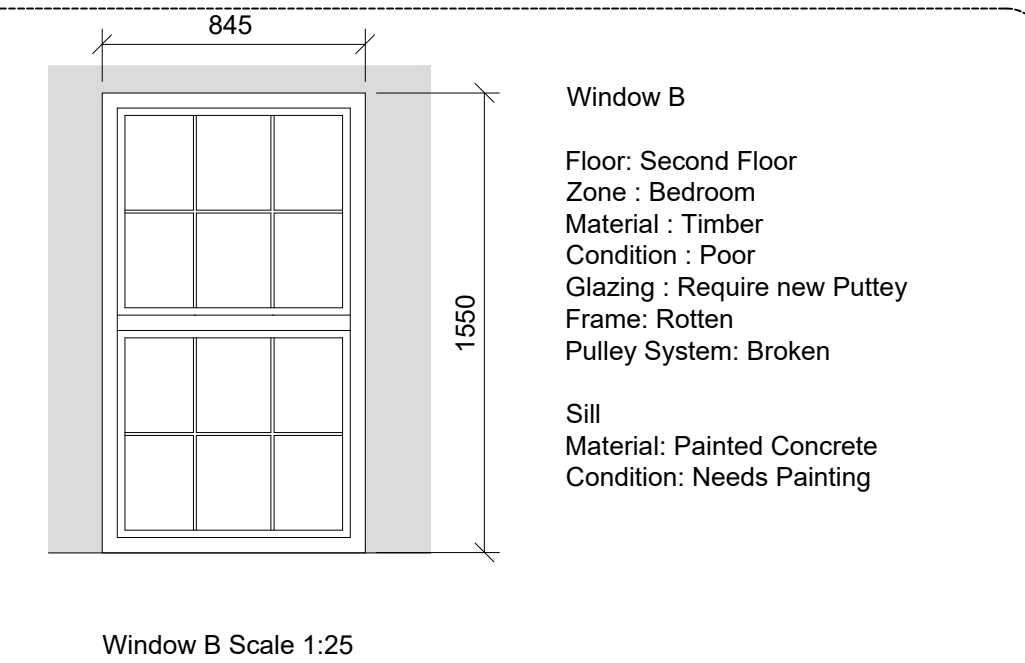


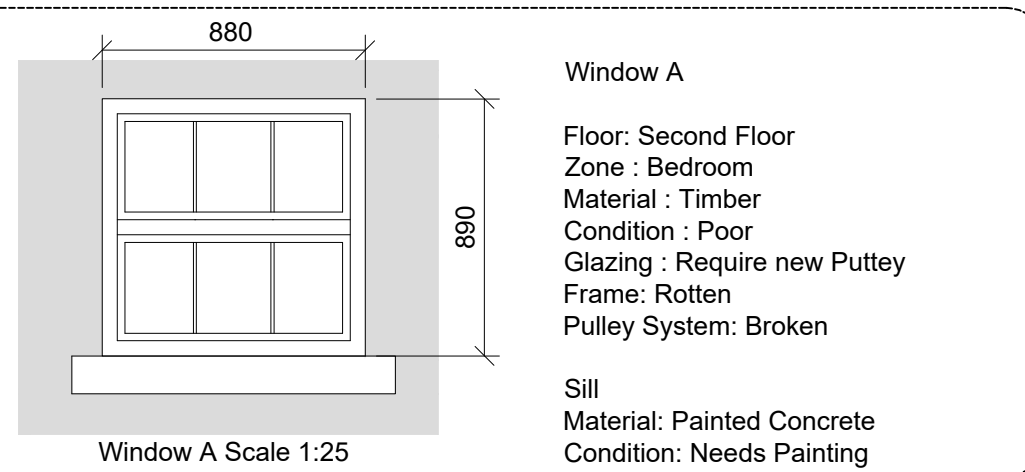

Existing Front Elevation
Scale 1:50

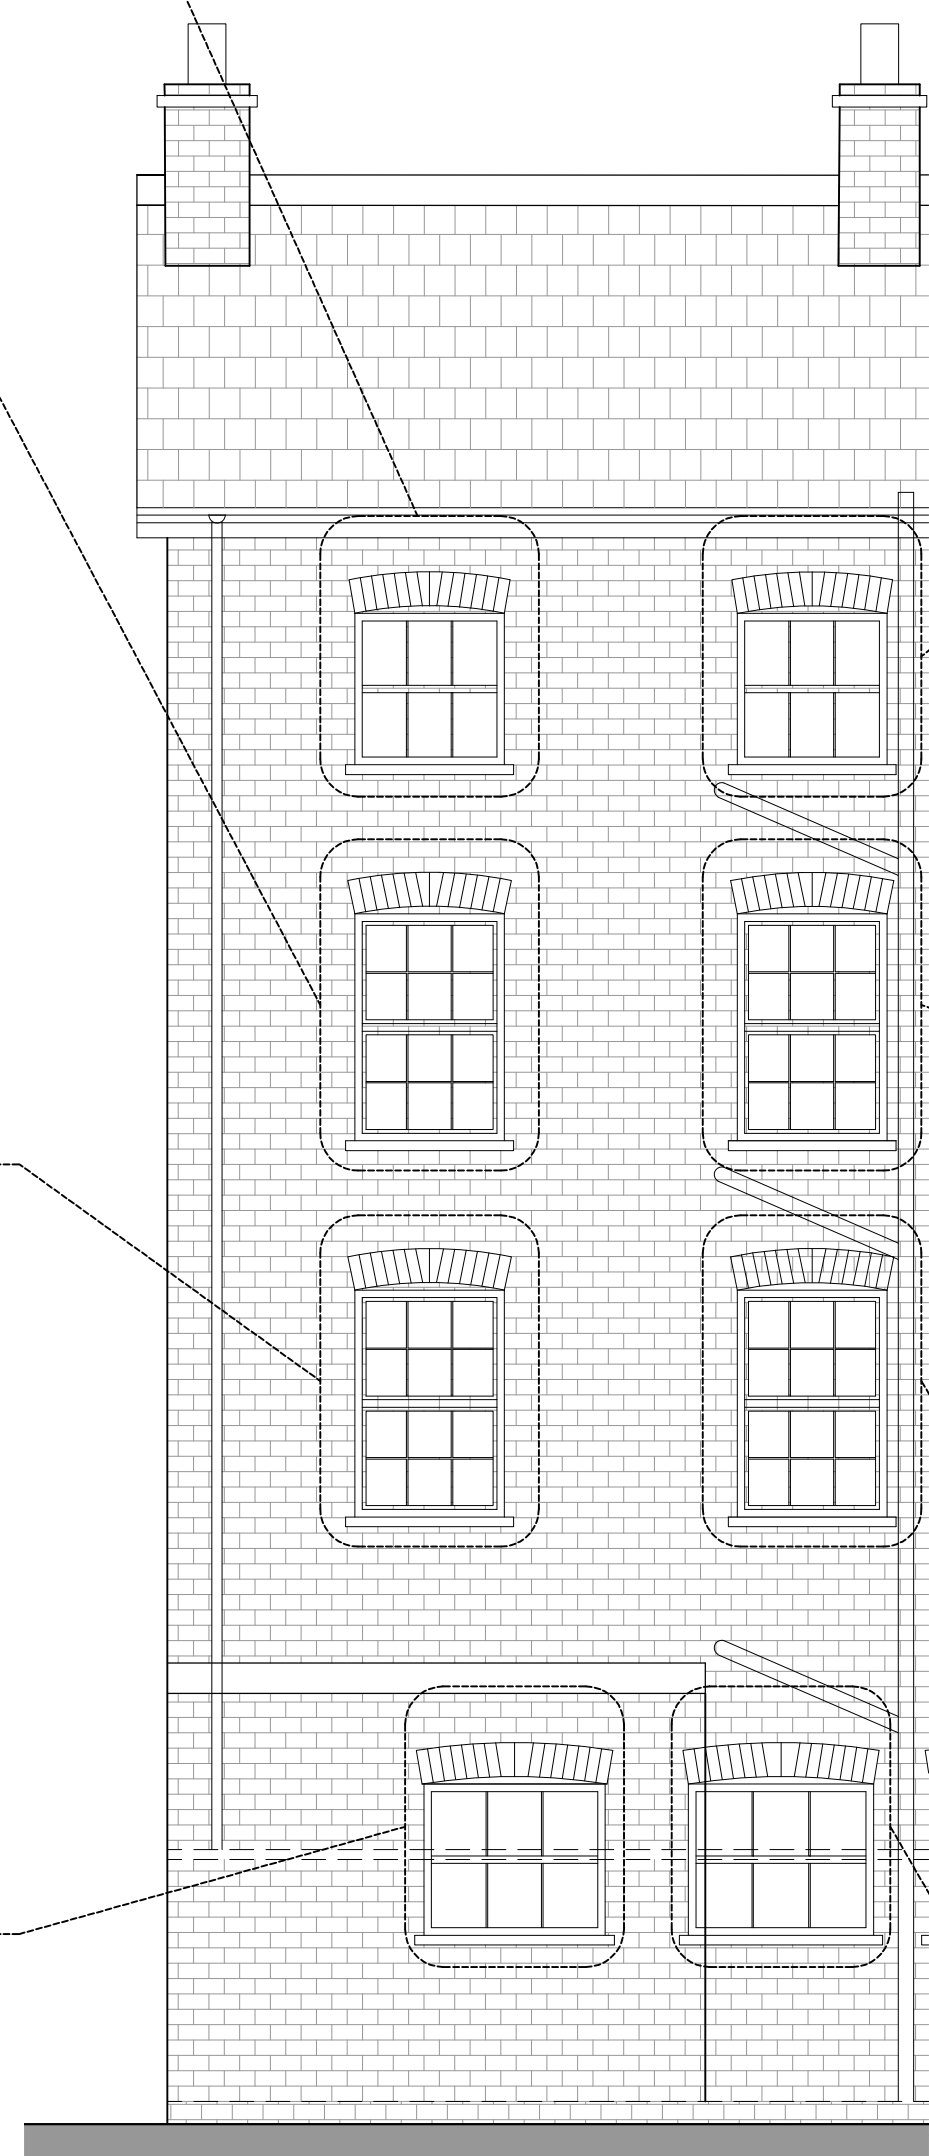

Existing Rear Elevation
Scale 1:50

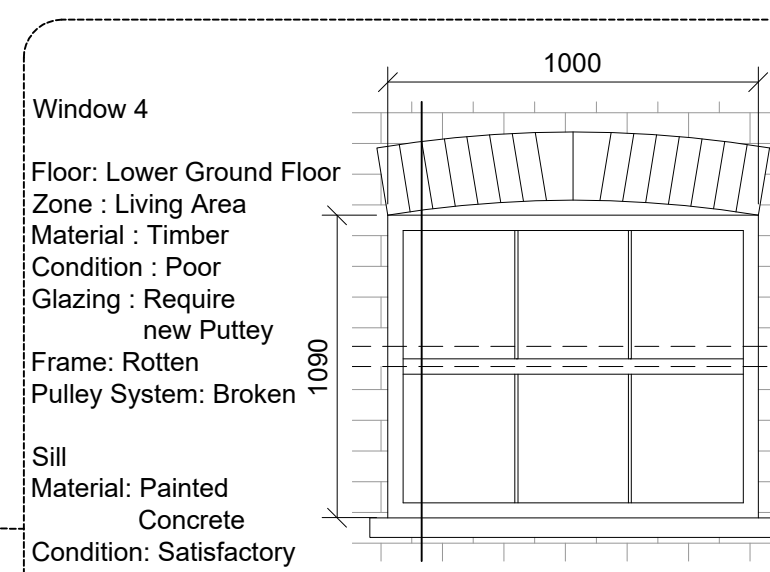
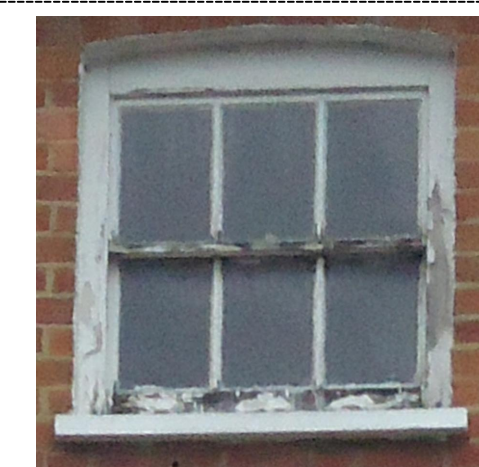
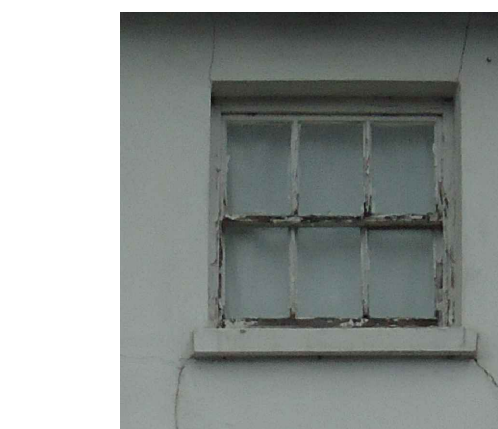
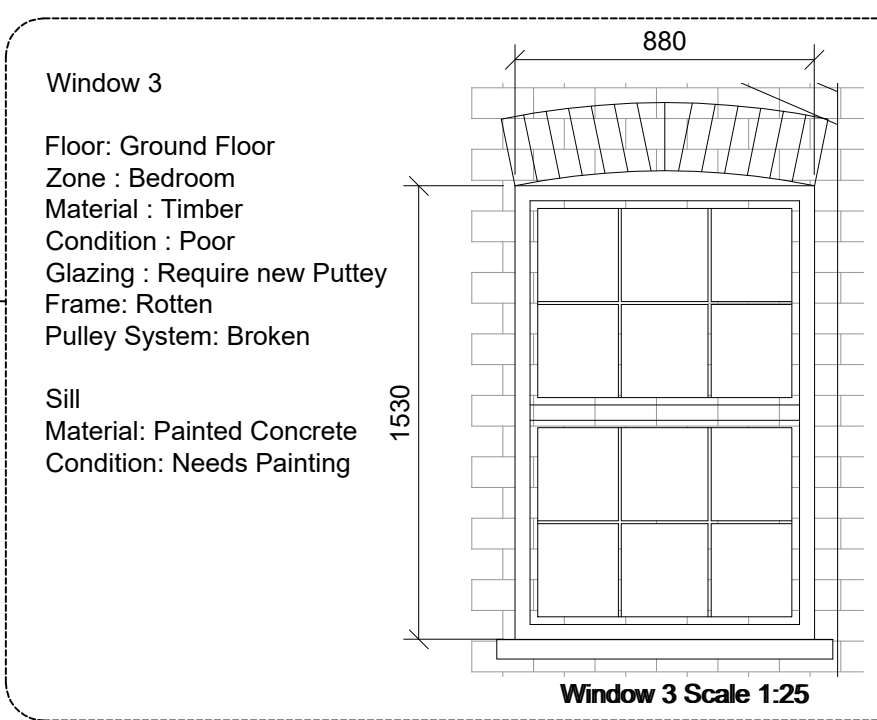
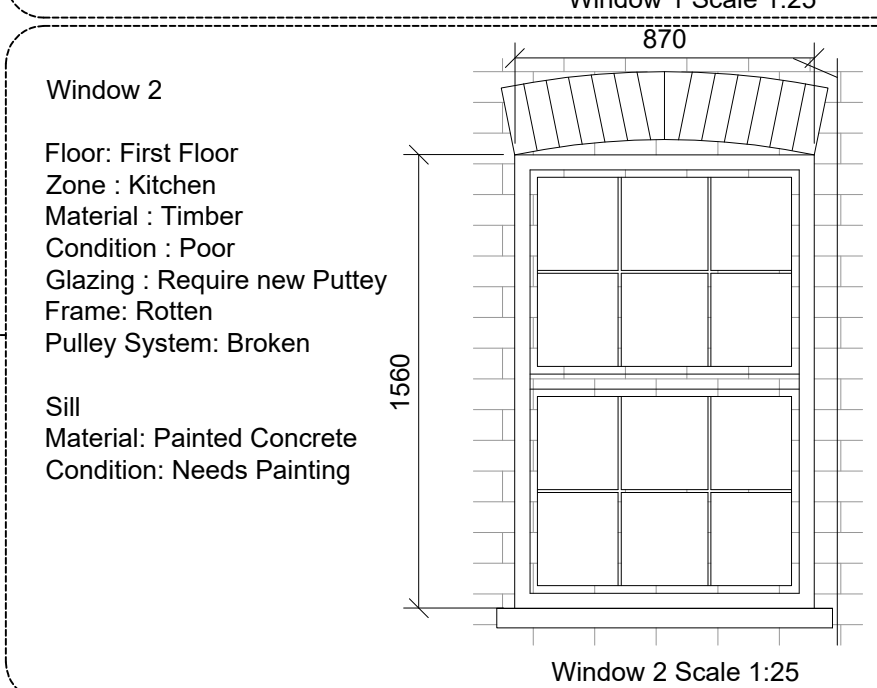
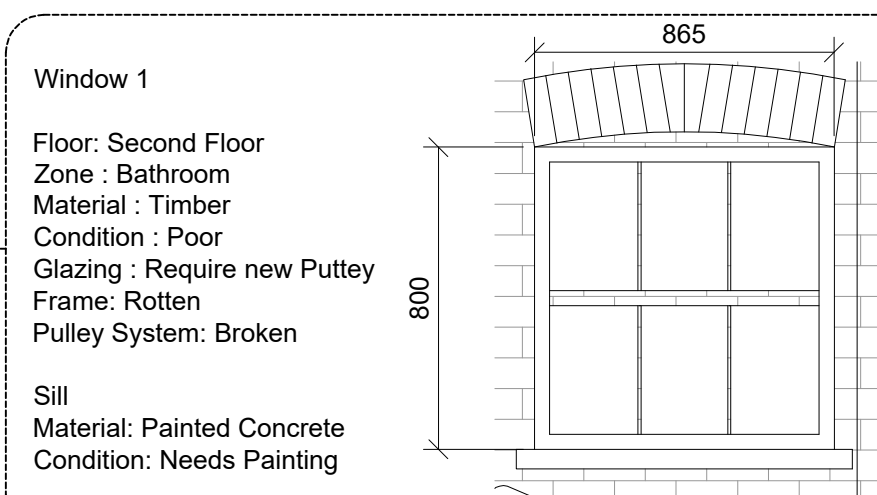
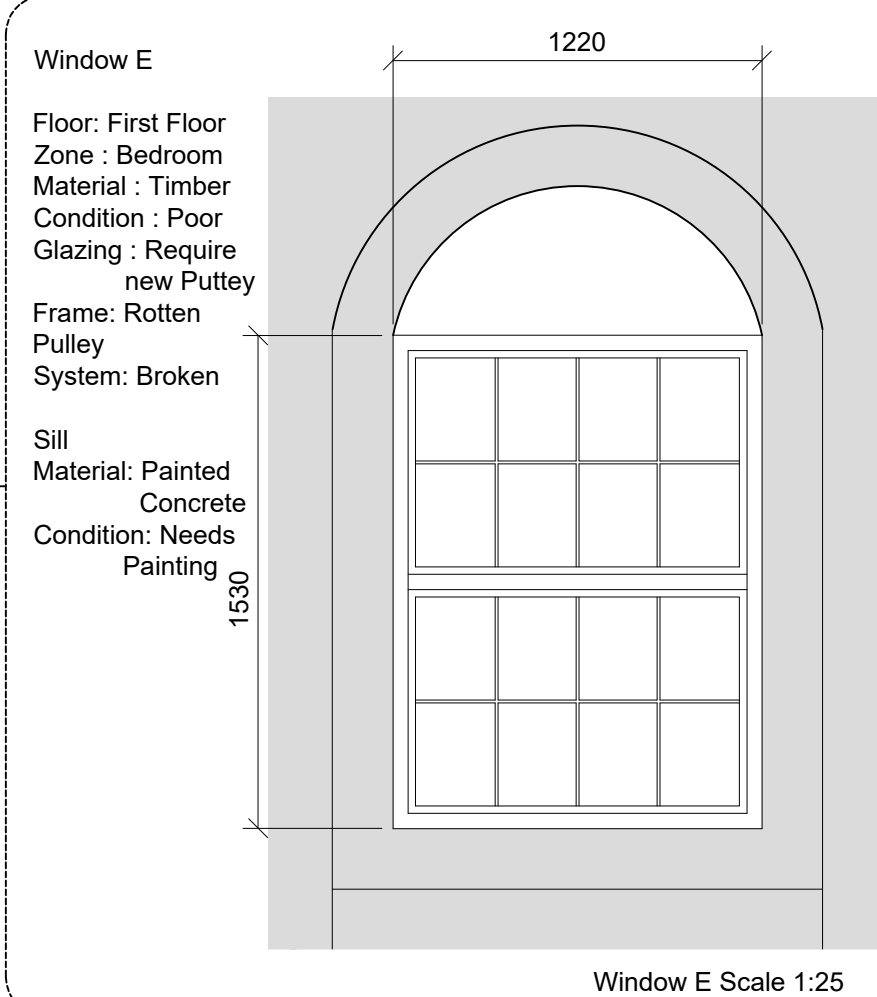
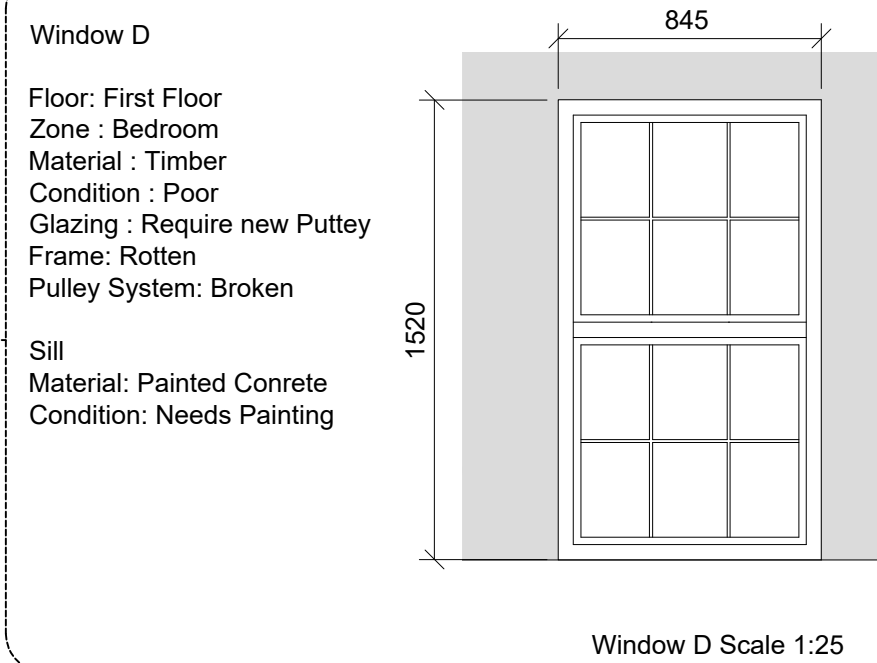
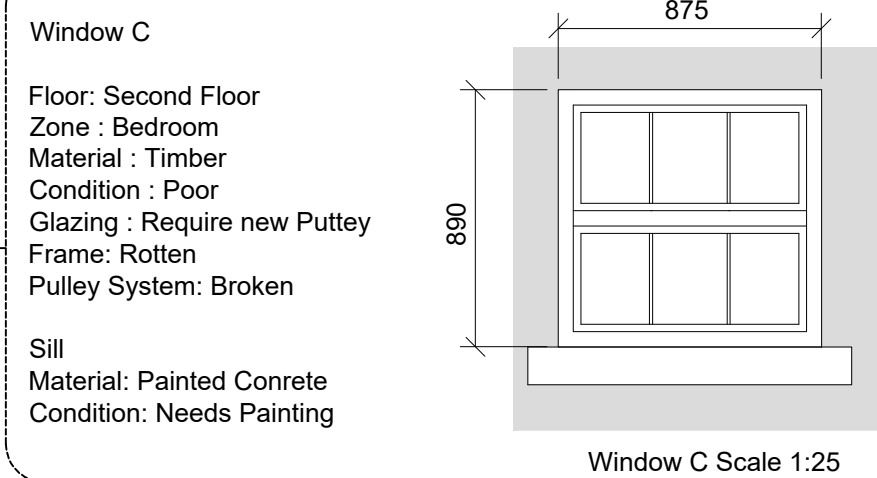


Photo of 33 Front Elevation



Photo of 33 Rear Elevation

A	16 02 21	JA	GS	JA	ISSUED FOR WINDOW SCHEDULE
REV	DATE	DRN	CHKD	APPD	DESCRIPTION
DRAWING STATUS					

For Approval



E: info@bluebirdengineering.co.uk
T: 0118 9583 551 F: 0118 9583 563
A: 110 London Street, Reading, RG1 4SJ

CLIENT Mr Dhillon/Agaram Properties Ltd

PROJECT	33 Christchurch Road Reading
---------	---------------------------------

TITLE	Existing Window Schedule
-------	--------------------------

DRAWN JA	DATE Feb 21	SCALE As Shown
DRG NO A-1530		REV A

© BLUEBIRD ENGINEERING LTD 2013

