


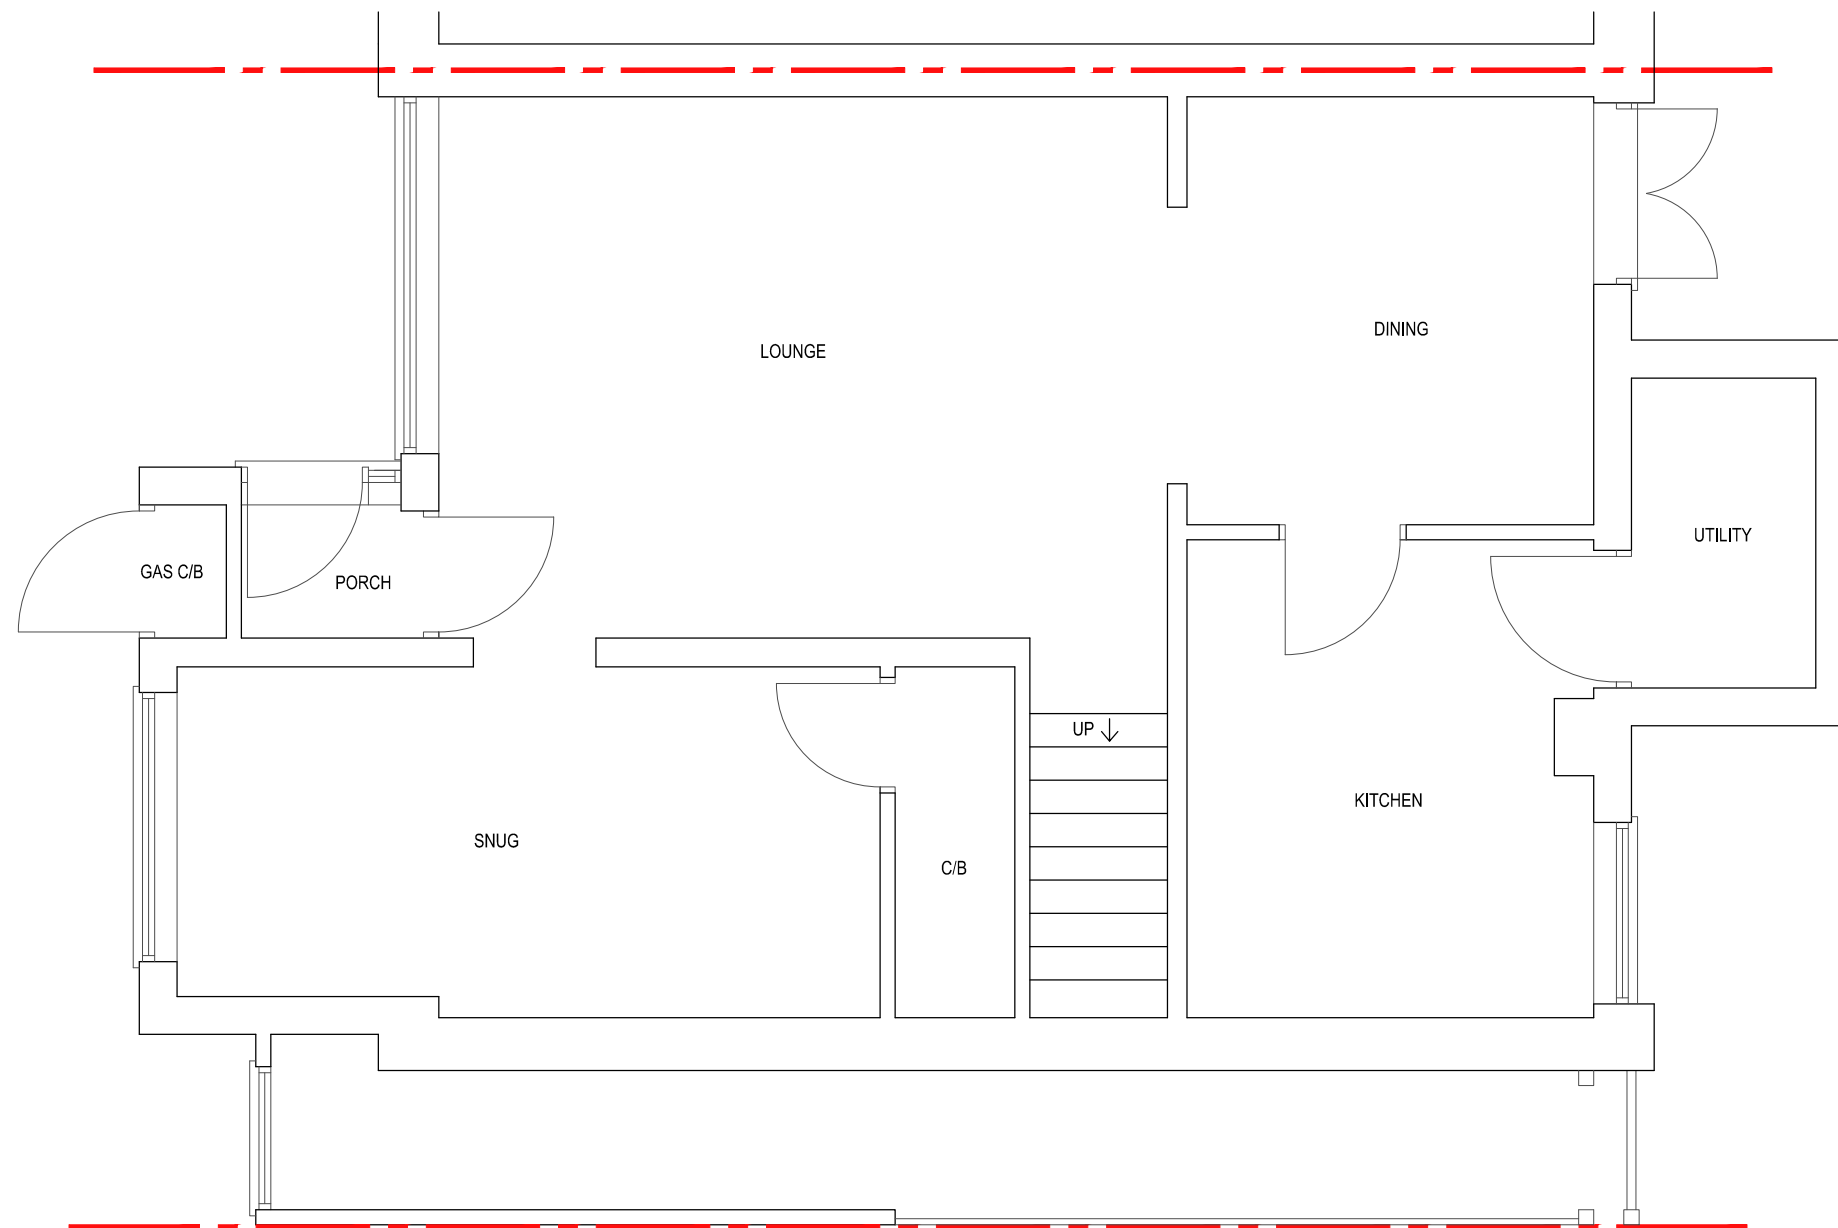

EXISTING GROUND FLOOR PLAN



PROJECT: 34 HARLECH AVENUE READING RG4 6RN	DRAWING TITLE: EXISTING GROUND FLOOR PLAN		CREATIVE DESIGN & STRUCTURE	UNIT 1, HENSON HOUSE, NEWTOWN ROAD HENLEY-ON-THAMES, RG9 1HG TEL: 01491411922	DRAWN: ER	DRAWING NO. 27821-01	REV.
					SCALE: 1:50 @ A3		
					DATE: AUGUST 2021		
					STATUS: PLANNING		