






EXISTING SIDE ELEVATION A

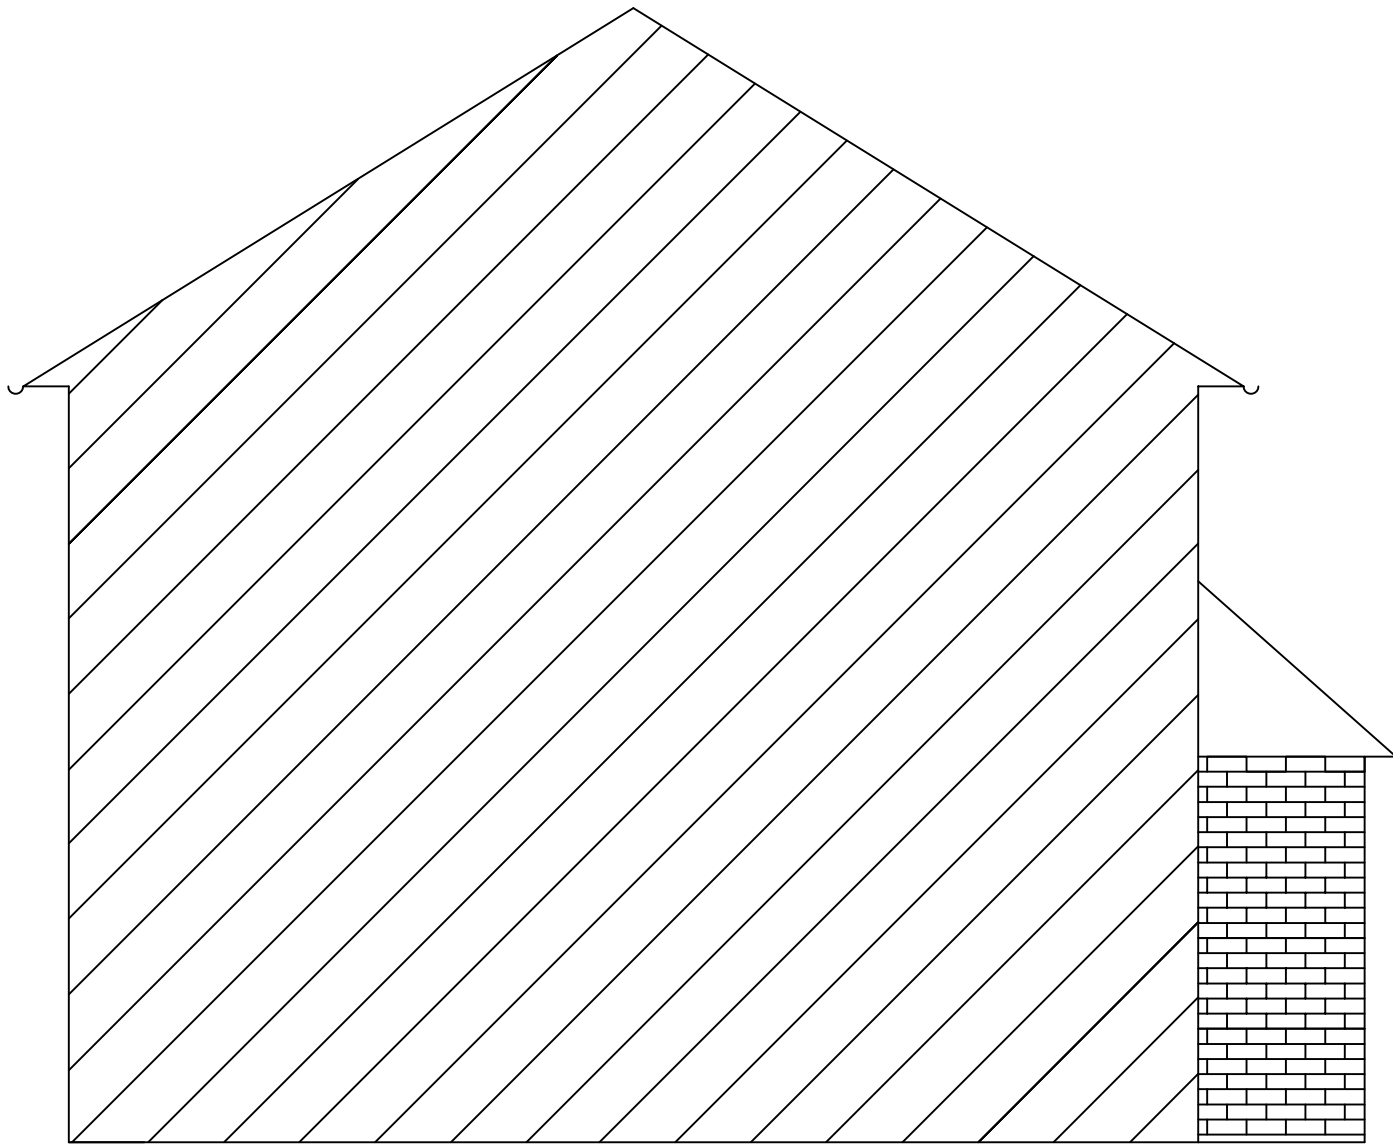

EXISTING SIDE ELEVATION B

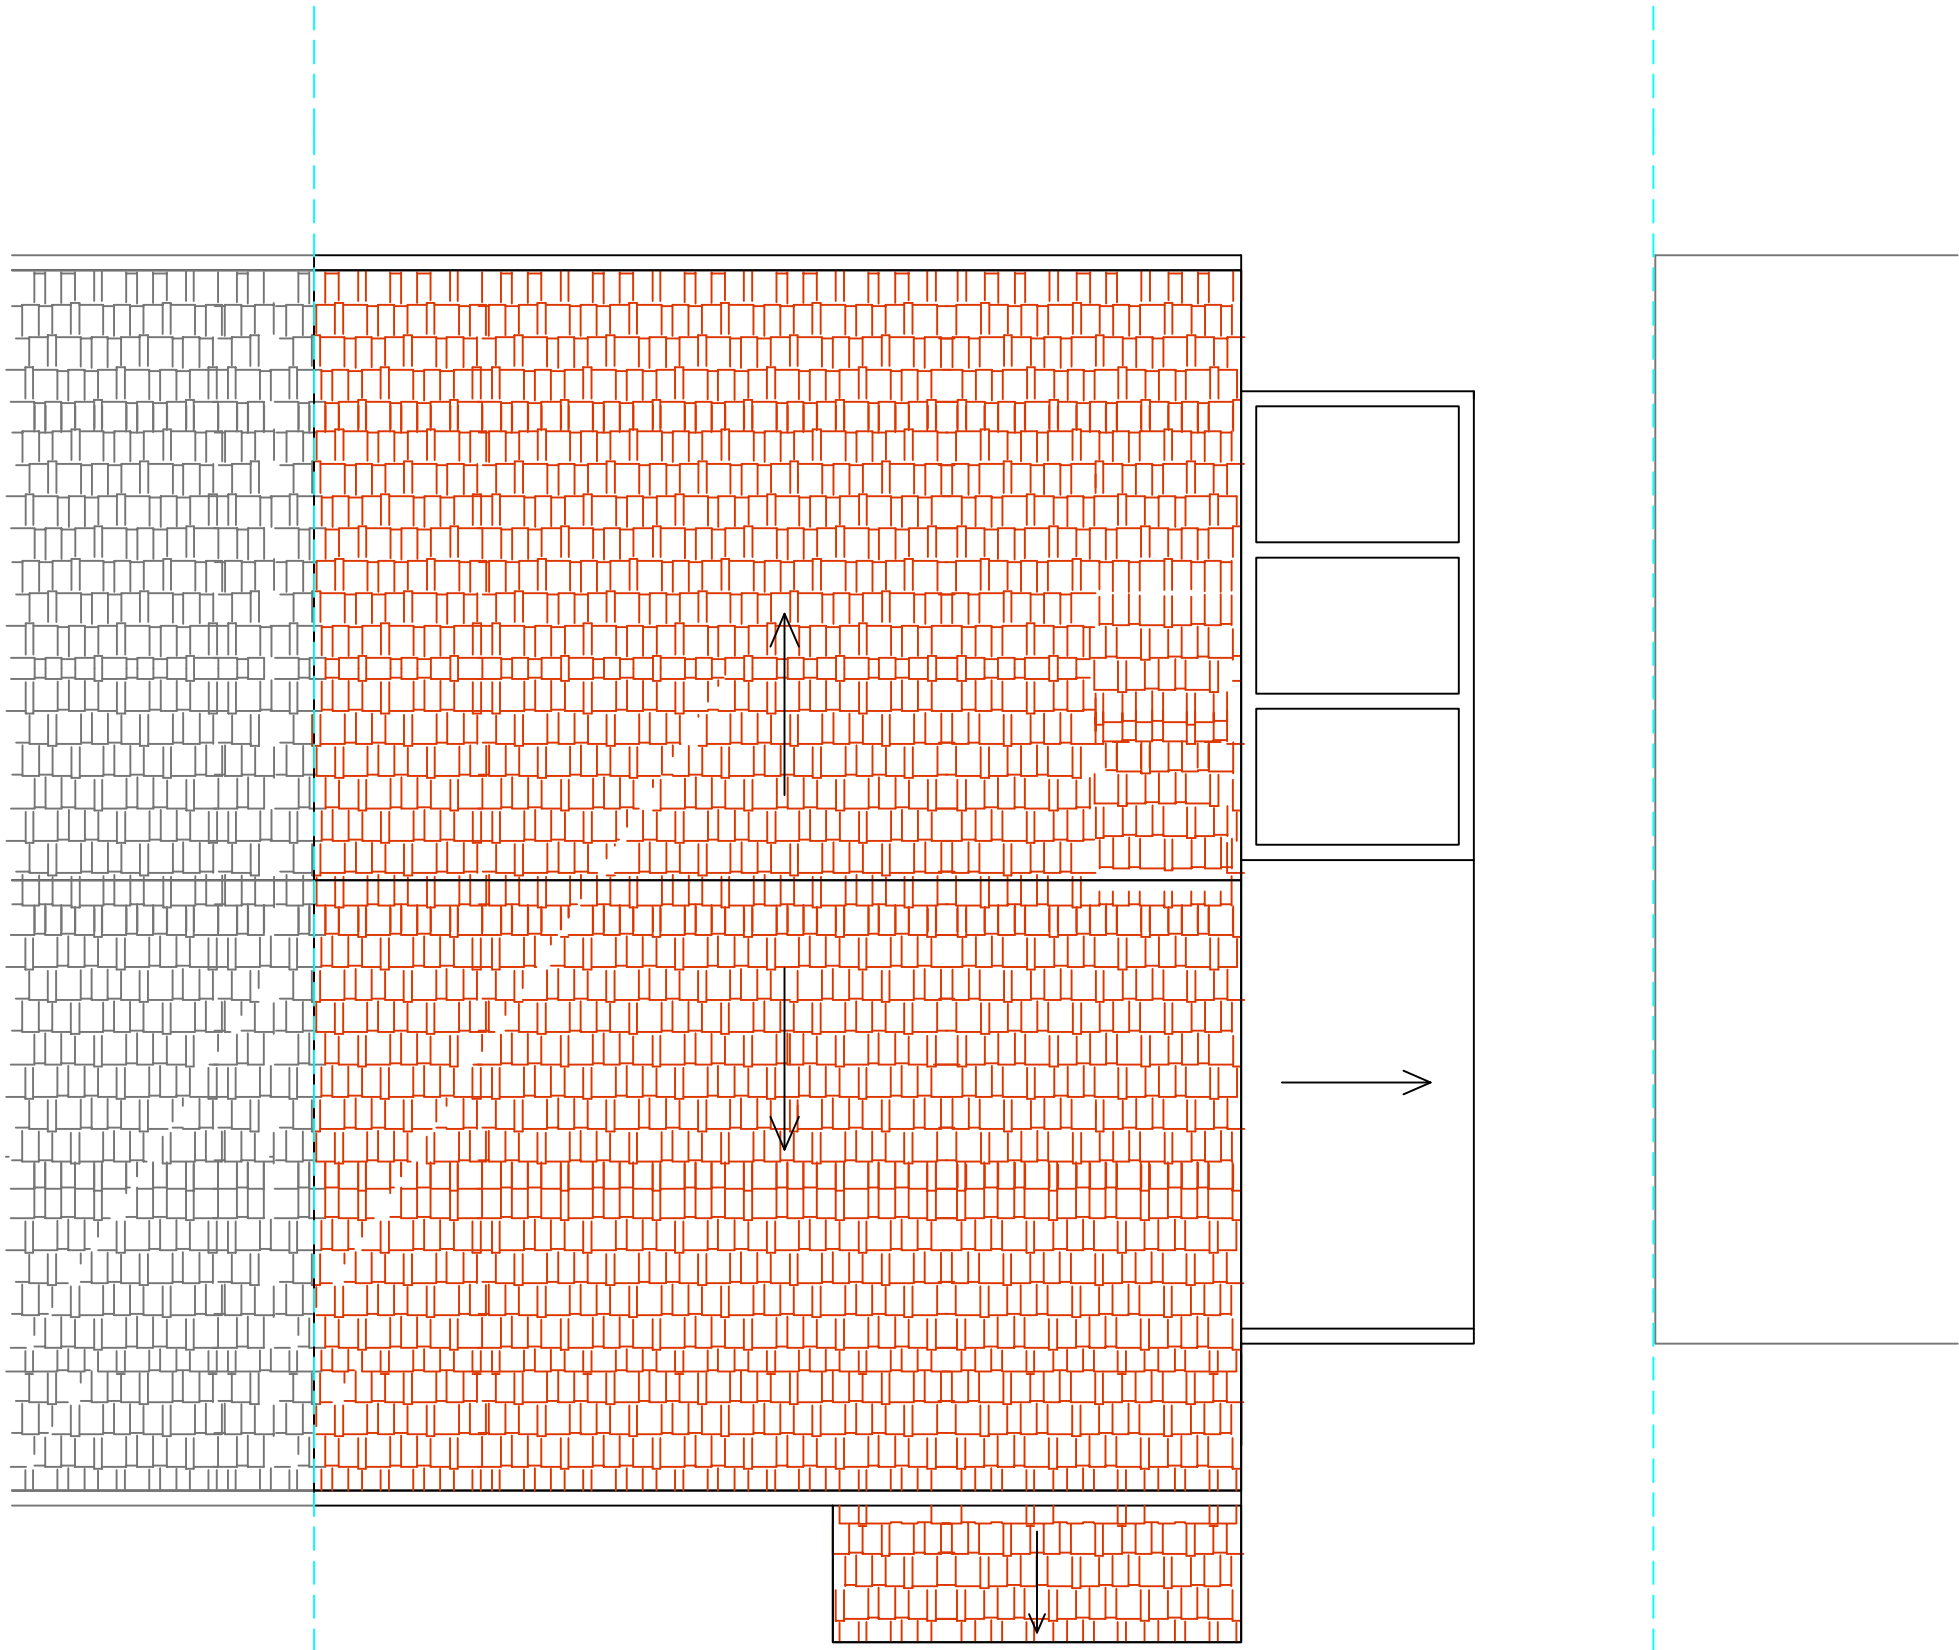

EXISTING ROOF FLOOR

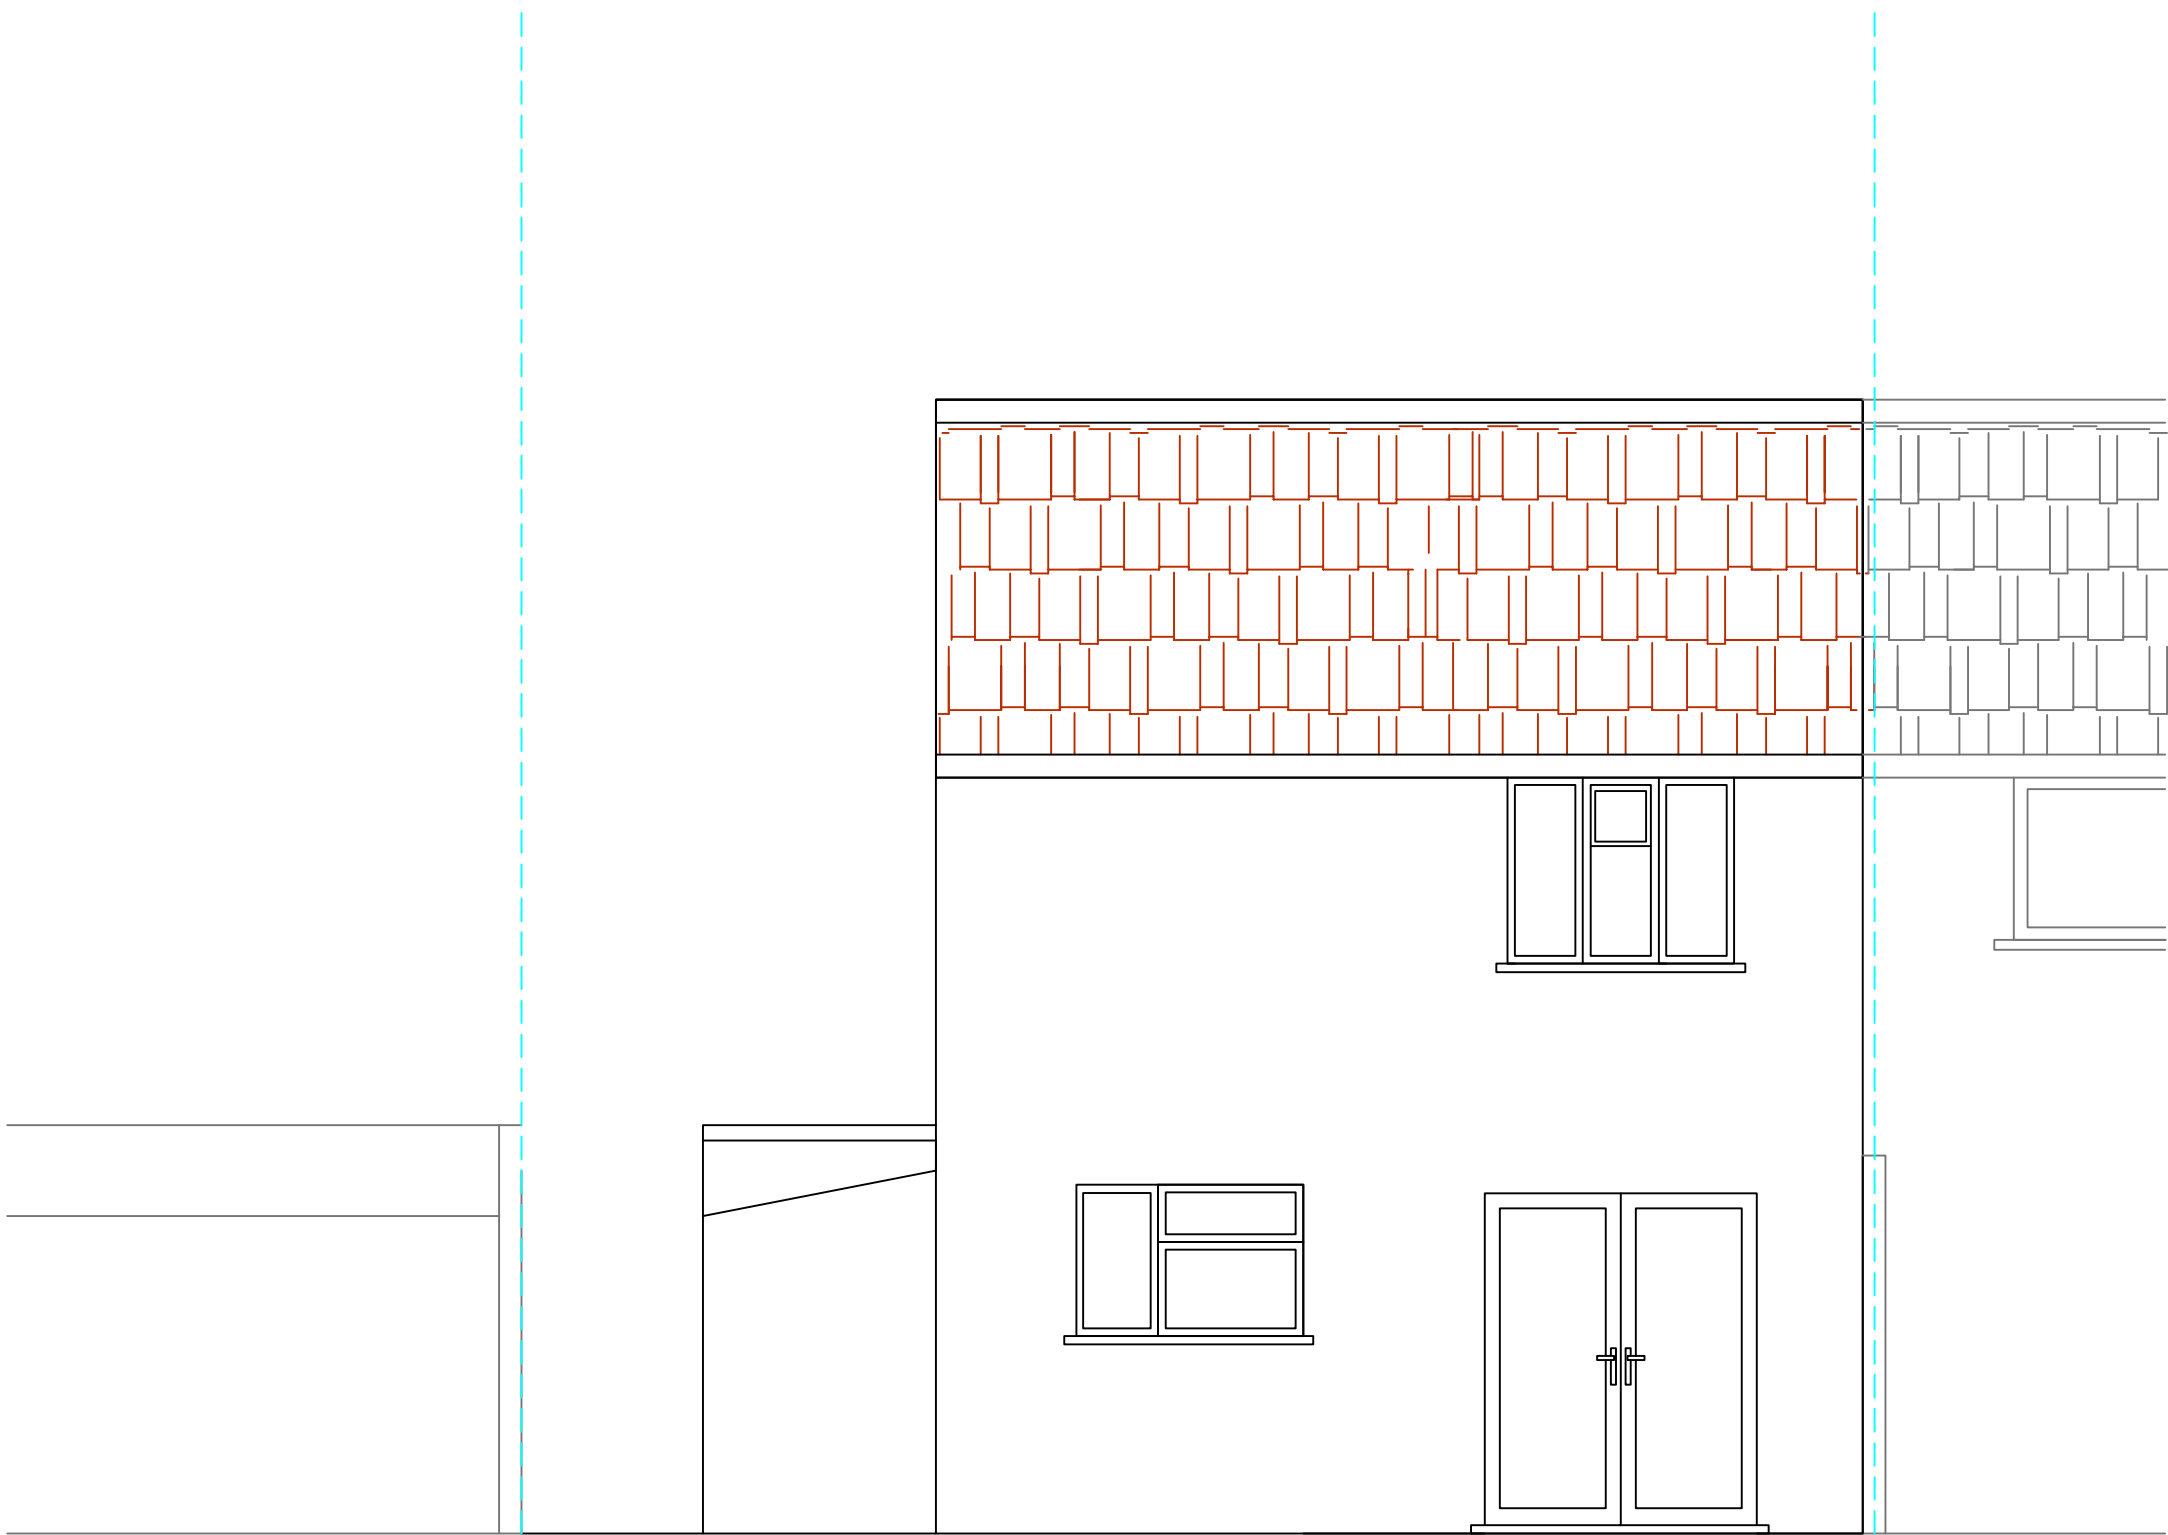

EXISTING REAR ELEVATION



EXISTING FRONT ELEVATION

NOTES:
1) All proposed materials used for construction of the rear extension to match existing

Scale 1:50

P1 EF 22.06.2021 APPROVAL ISSUE

Rev.	Tech	Date	Description



E&F
ENGINEERING

Client
Gurdeep Singh Mutar

Project Title
73 Spencer Road
Reading
RG2 8TP

Drawing Title
EXISTING PLANS & ELEVATIONS

Purpose of Issue
Information ☐ Preliminary ☒ Approval ☐ Tender ☐ Construction ☐ Record Copy ☐

First Issue Date	Scale	Drawn
22.06.2021	AS SHOWN @ A1 SIZE	EF

Drawing Number	Rev.
000402-EX001	P1