
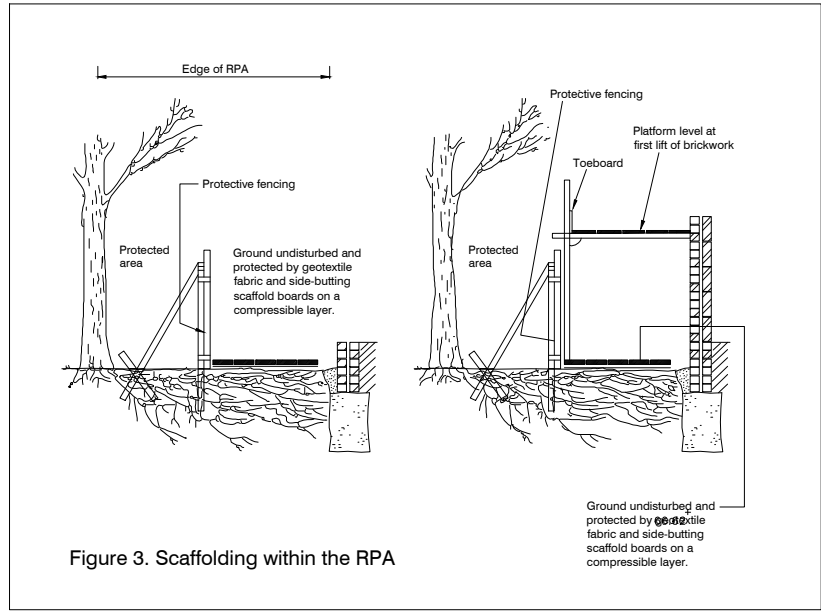



Tree Protection Fencing

Provide tubular scaffold framed fencing where shown, being 2.3m in height and faced with weldmesh. All in accordance with BS 5837: 2012.

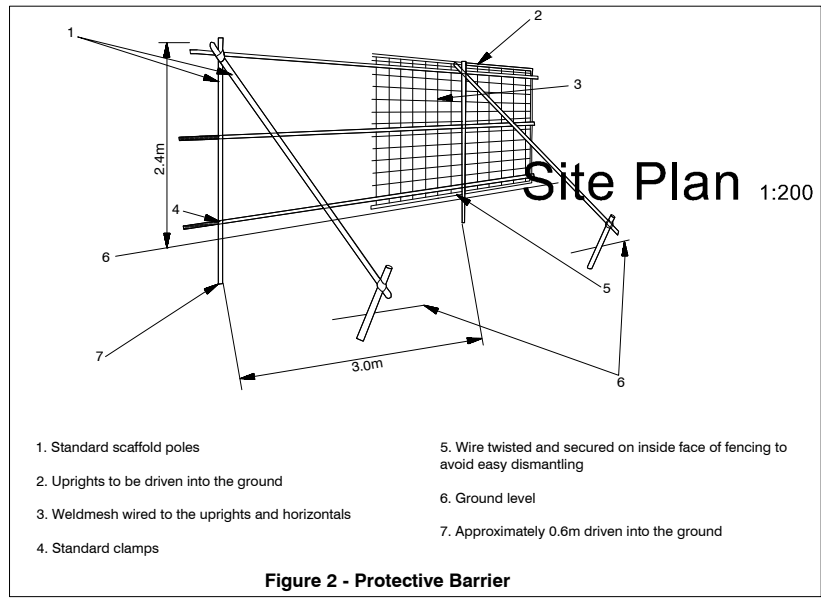

NOTES
Root protection areas (RPA's), enclosed by default temporary protective fencing, as detailed below and to be agreed with the local planning Authority (LPA), shall:

1. Be protected throughout the development process, as specified and detailed in BS 5837:2012 Section 6.2, Fig 2
2. Be erected prior to any construction, demolition or excavation works and remain in place for the duration of the project.
3. Preclude any delivery of site accommodation and or materials and or plant machinery.
4. Preclude all construction related activity, with the sole exception of specified arboricultural works and any other works carried out under supervision that has been agreed by all parties, and:
5. Preclude the storage of all development related materials and substances including fuel, oils, additives, cement and or any other deleterious substances.
6. Any incursions into RPA's must be by prior arrangement, following consultation with the LPA.

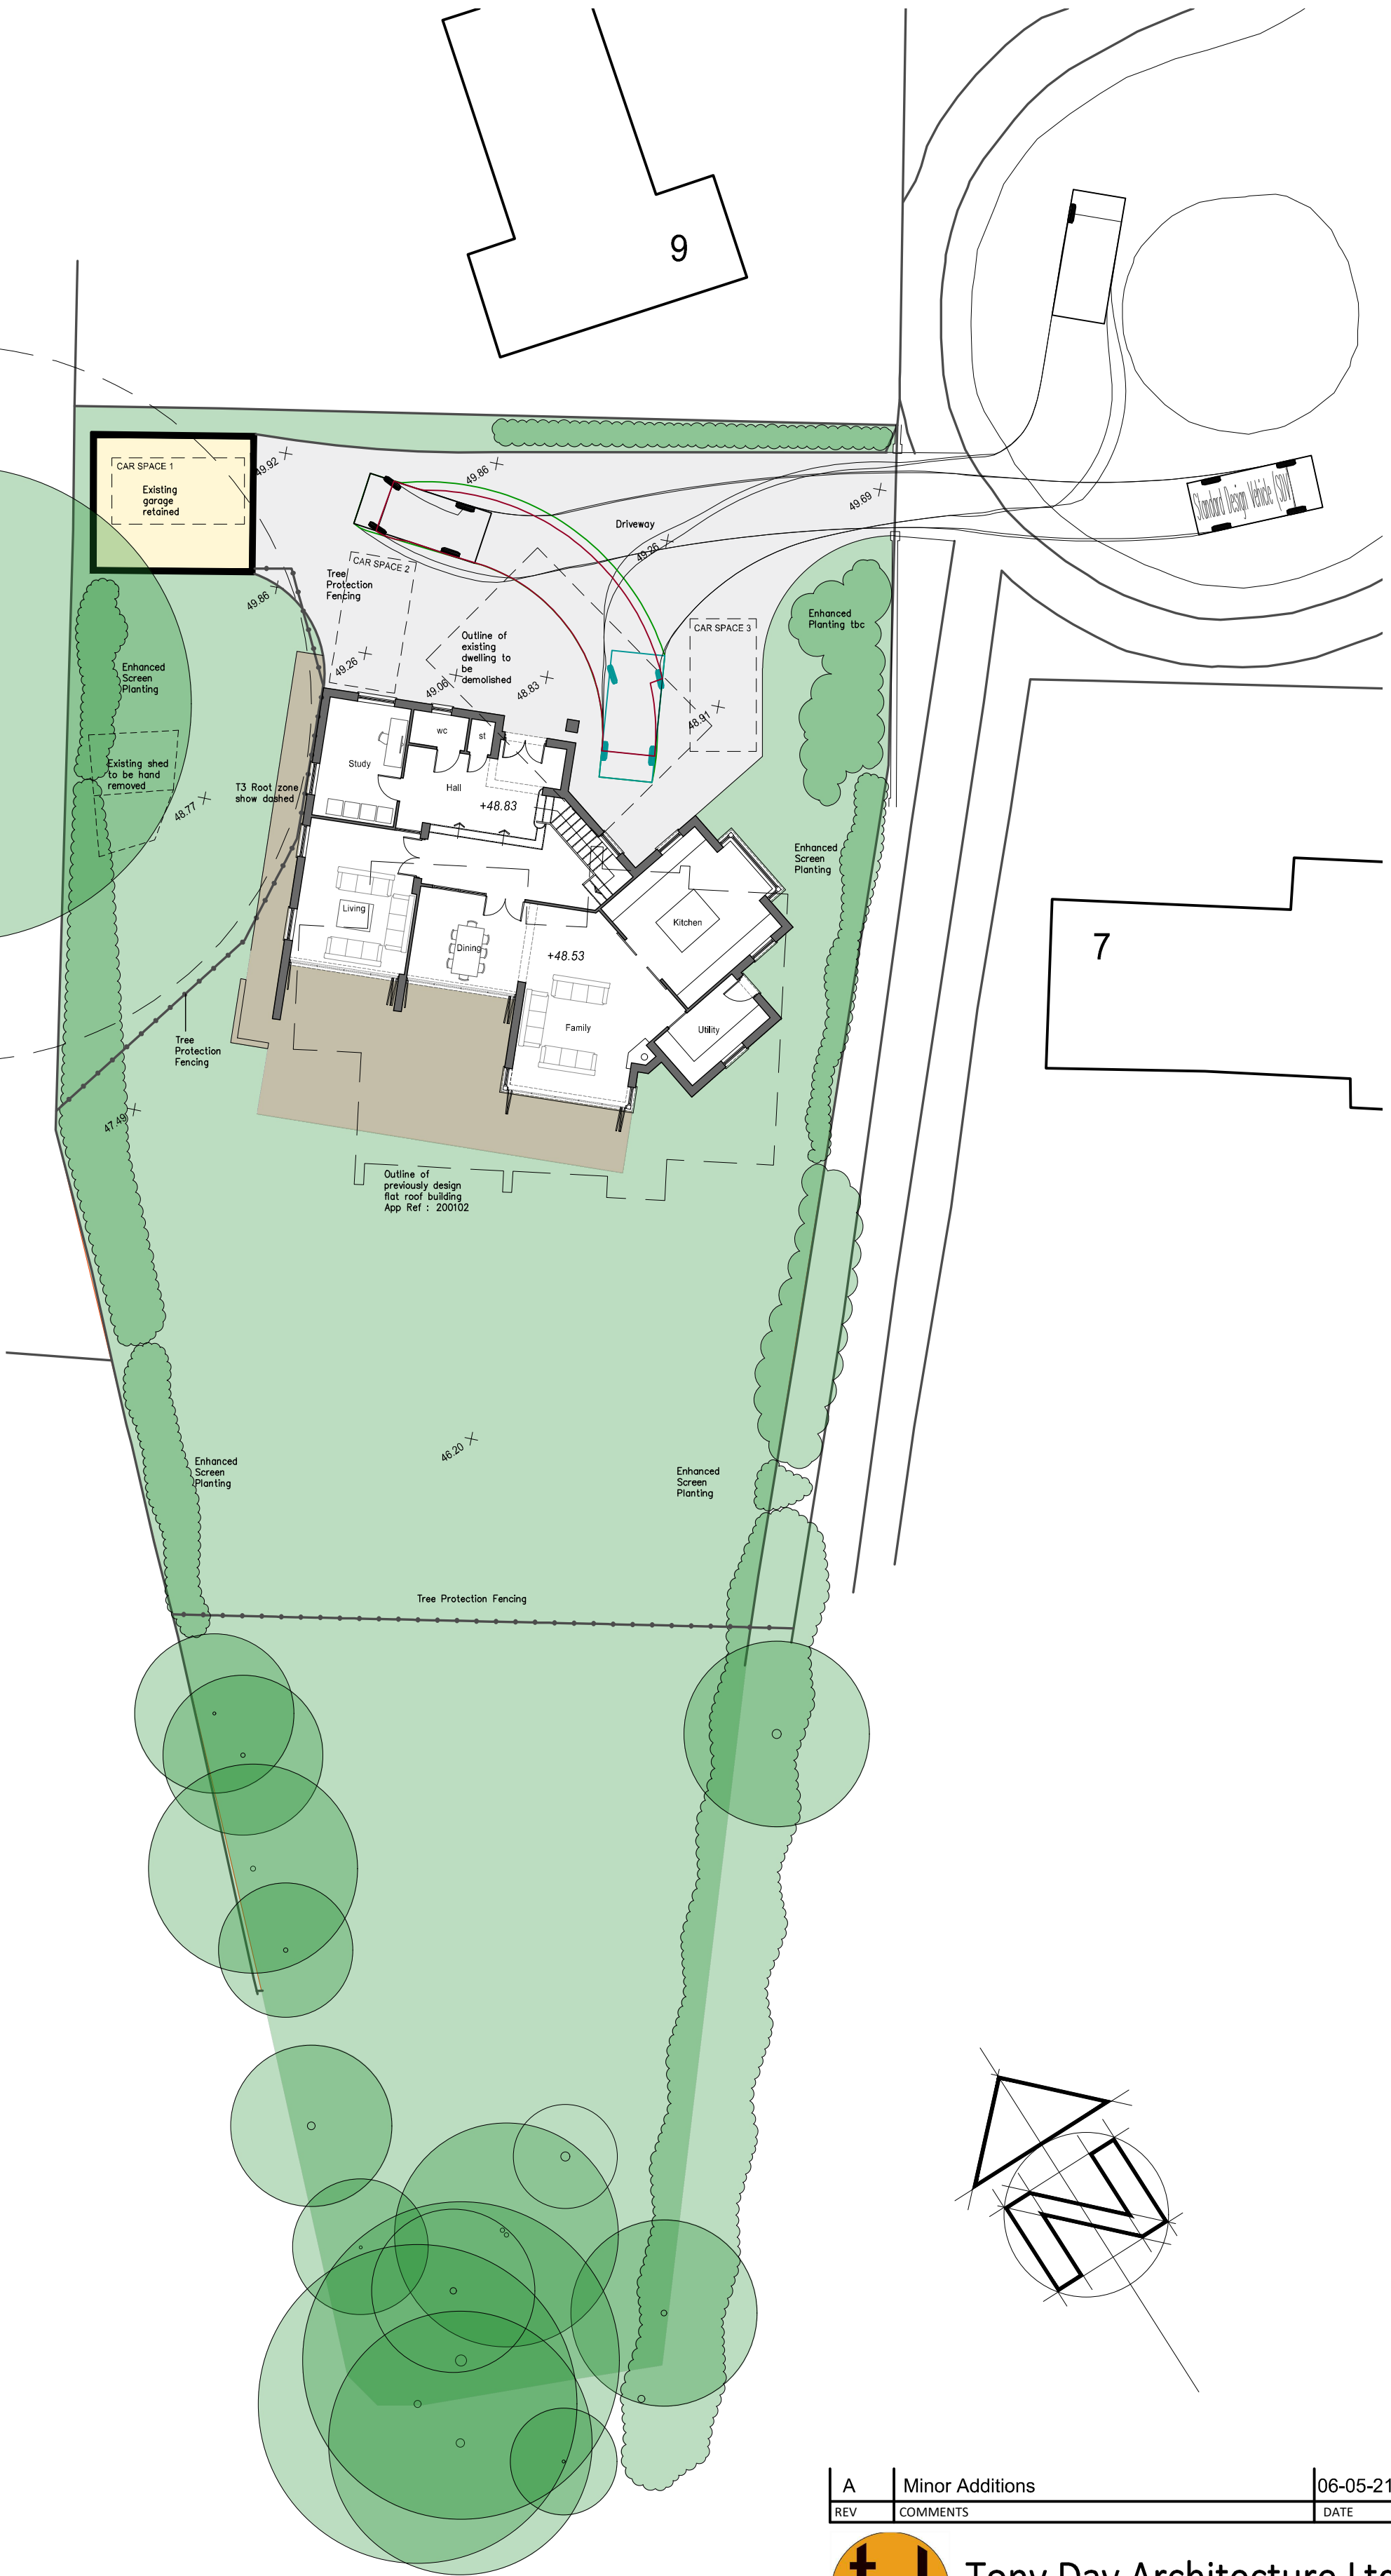

A	Minor Additions	06-05-21
REV	COMMENTS	DATE

td Tony Day Architecture Ltd
Planning • Design • Architecture
www.tonydayarchitecture.co.uk info@tonydayarchitecture.co.uk

CLIENT Mr H. Moallemi
PROJECT 8 Kelmscott Close, Caversham, Reading, Berkshire

DRAWING PROPOSED SITE PLAN

SCALE 1:100 @ A2 DRAWN P Bonney NO 3648 / 305 REV A

DATE April 2021

Albany House
14 Shute End
Wokingham
RG40 1BJ
0118 380 5585