


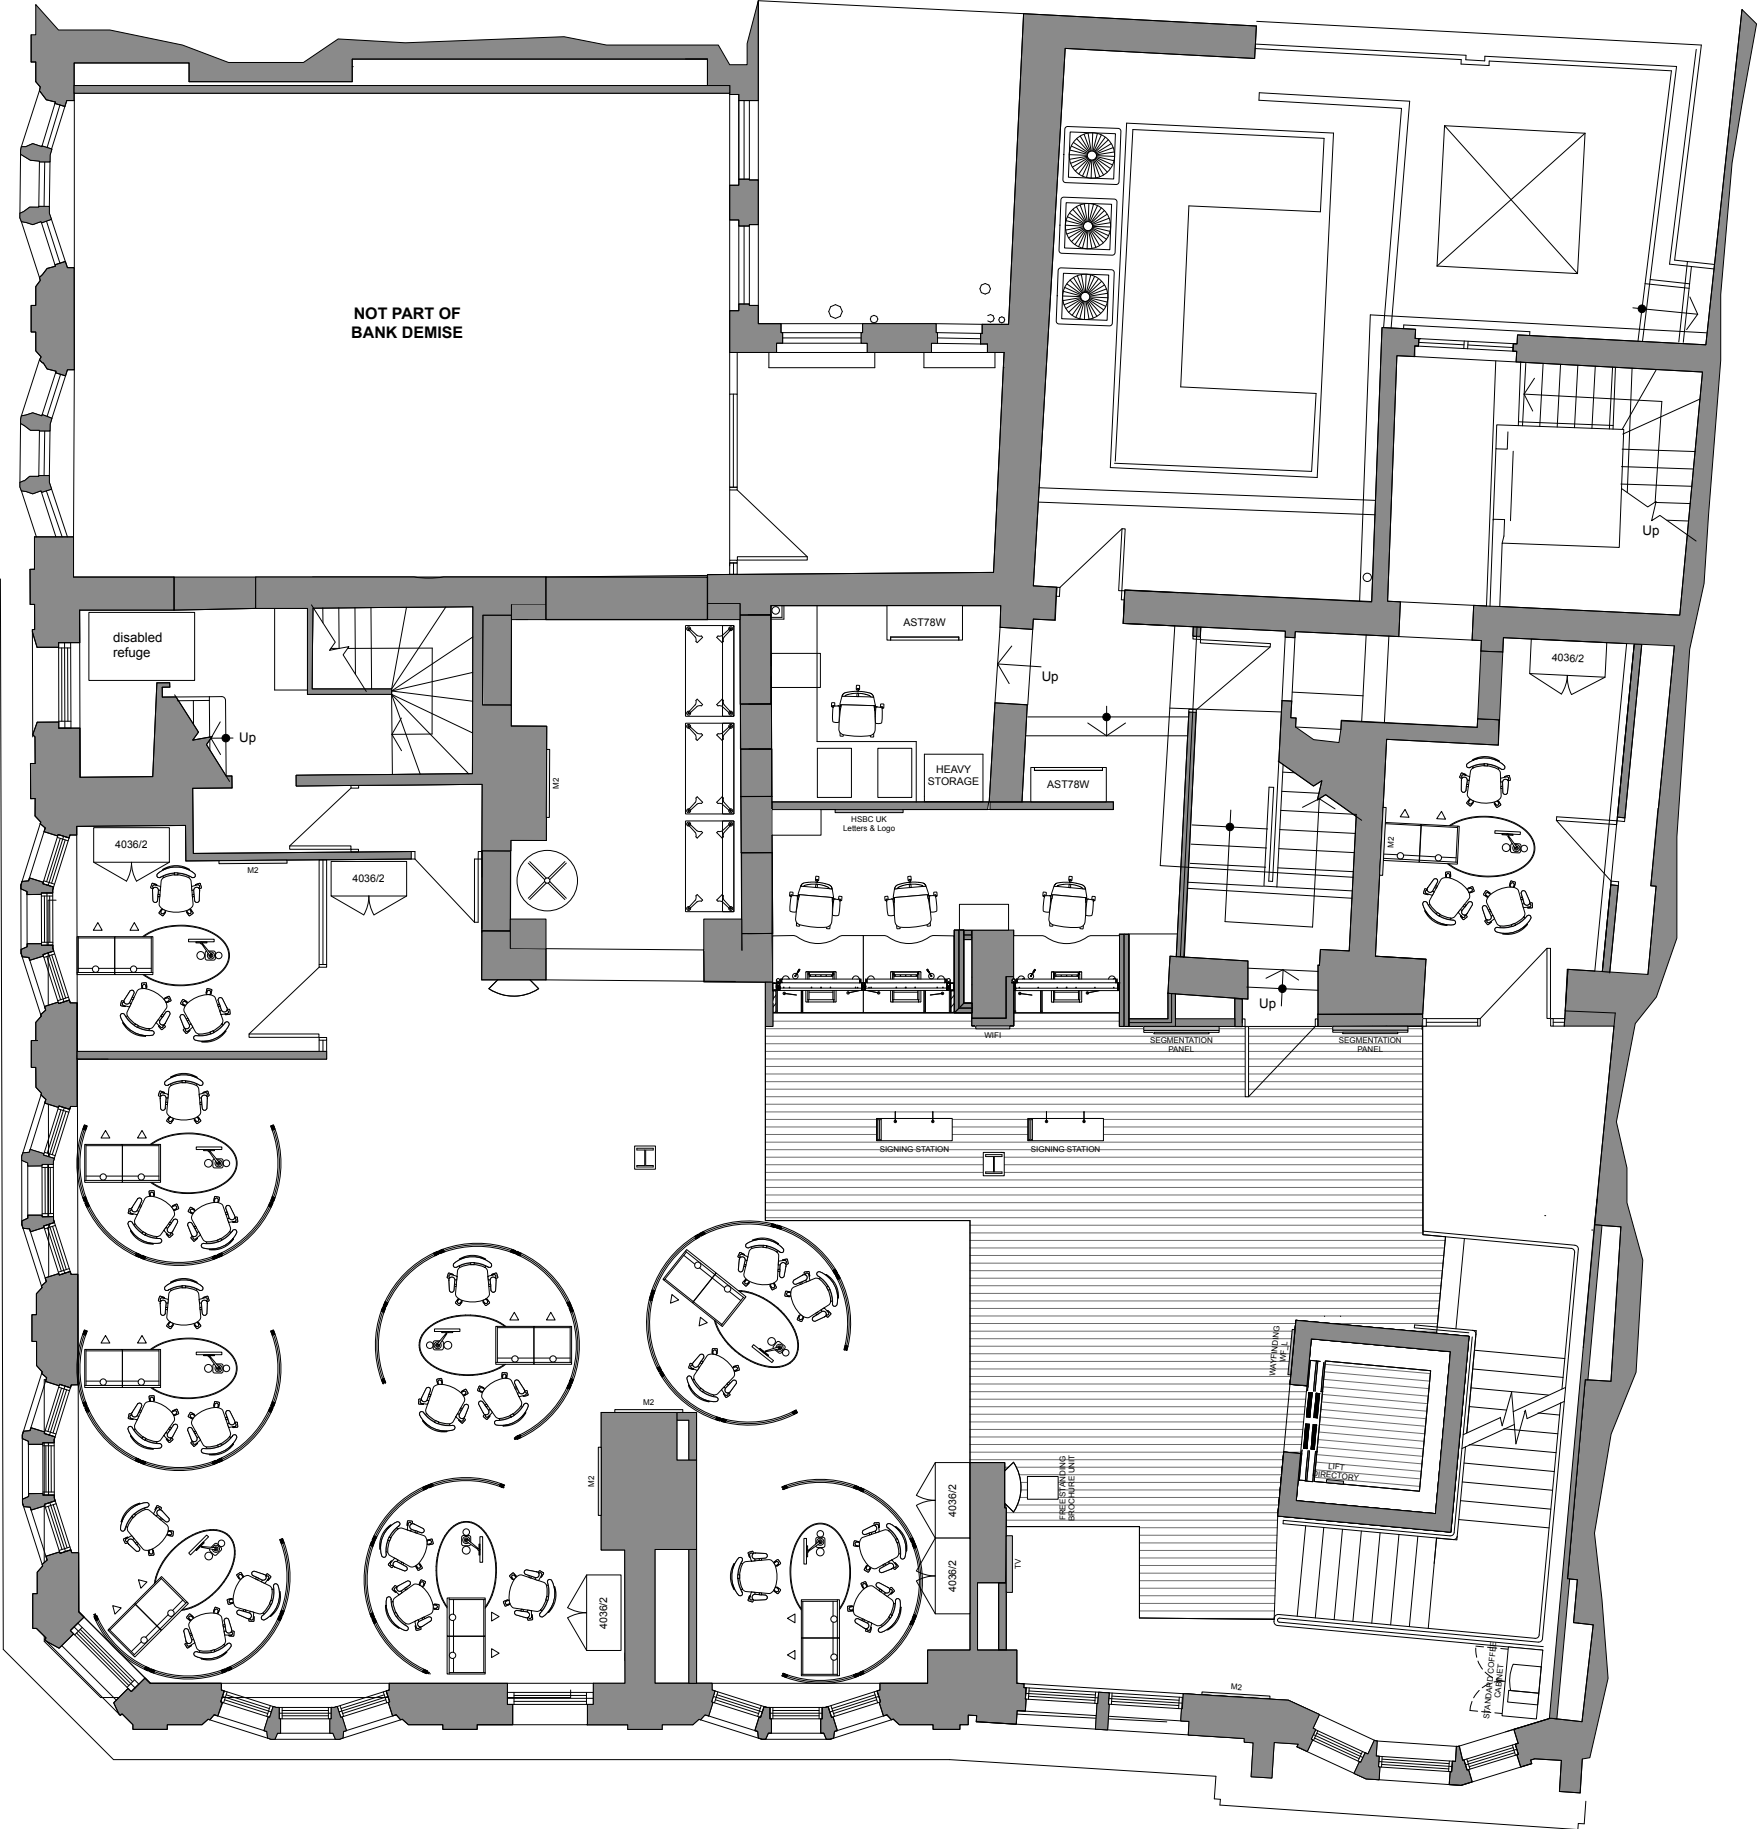

REVISION	BY	DATE	REVISION	BY	DATE
1			1		
2			2		
3			3		
4			4		
5			5		
6			6		
7			7		
8			8		
9			9		
10			10		

CONTRACTORS MUST CHECK ALL DIMENSIONS ON SITE. ONLY FIGURED DIMENSIONS ARE TO BE WORKED FROM. DISCREPANCIES MUST BE REPORTED TO THE ARCHITECT BEFORE PROCEEDING.

© THIS DRAWING IS COPYRIGHT

PUBLIC	
DRAWING	EXISTING FIRST FLOOR PLAN
DRAWING No.	20 071 PA 03
SCALE	1:100 @ A3 1:50 @ A1
DRAWN BY / OFFICE	JPR / DORCHESTER
REVISION	-

CLIENT
CORPORATE REAL ESTATE

PROJECT
HSBC READING
26 BROAD STREET, READING, RG1 2BU
PIN 4002

PLANNING APPLICATION

TB V10.2