



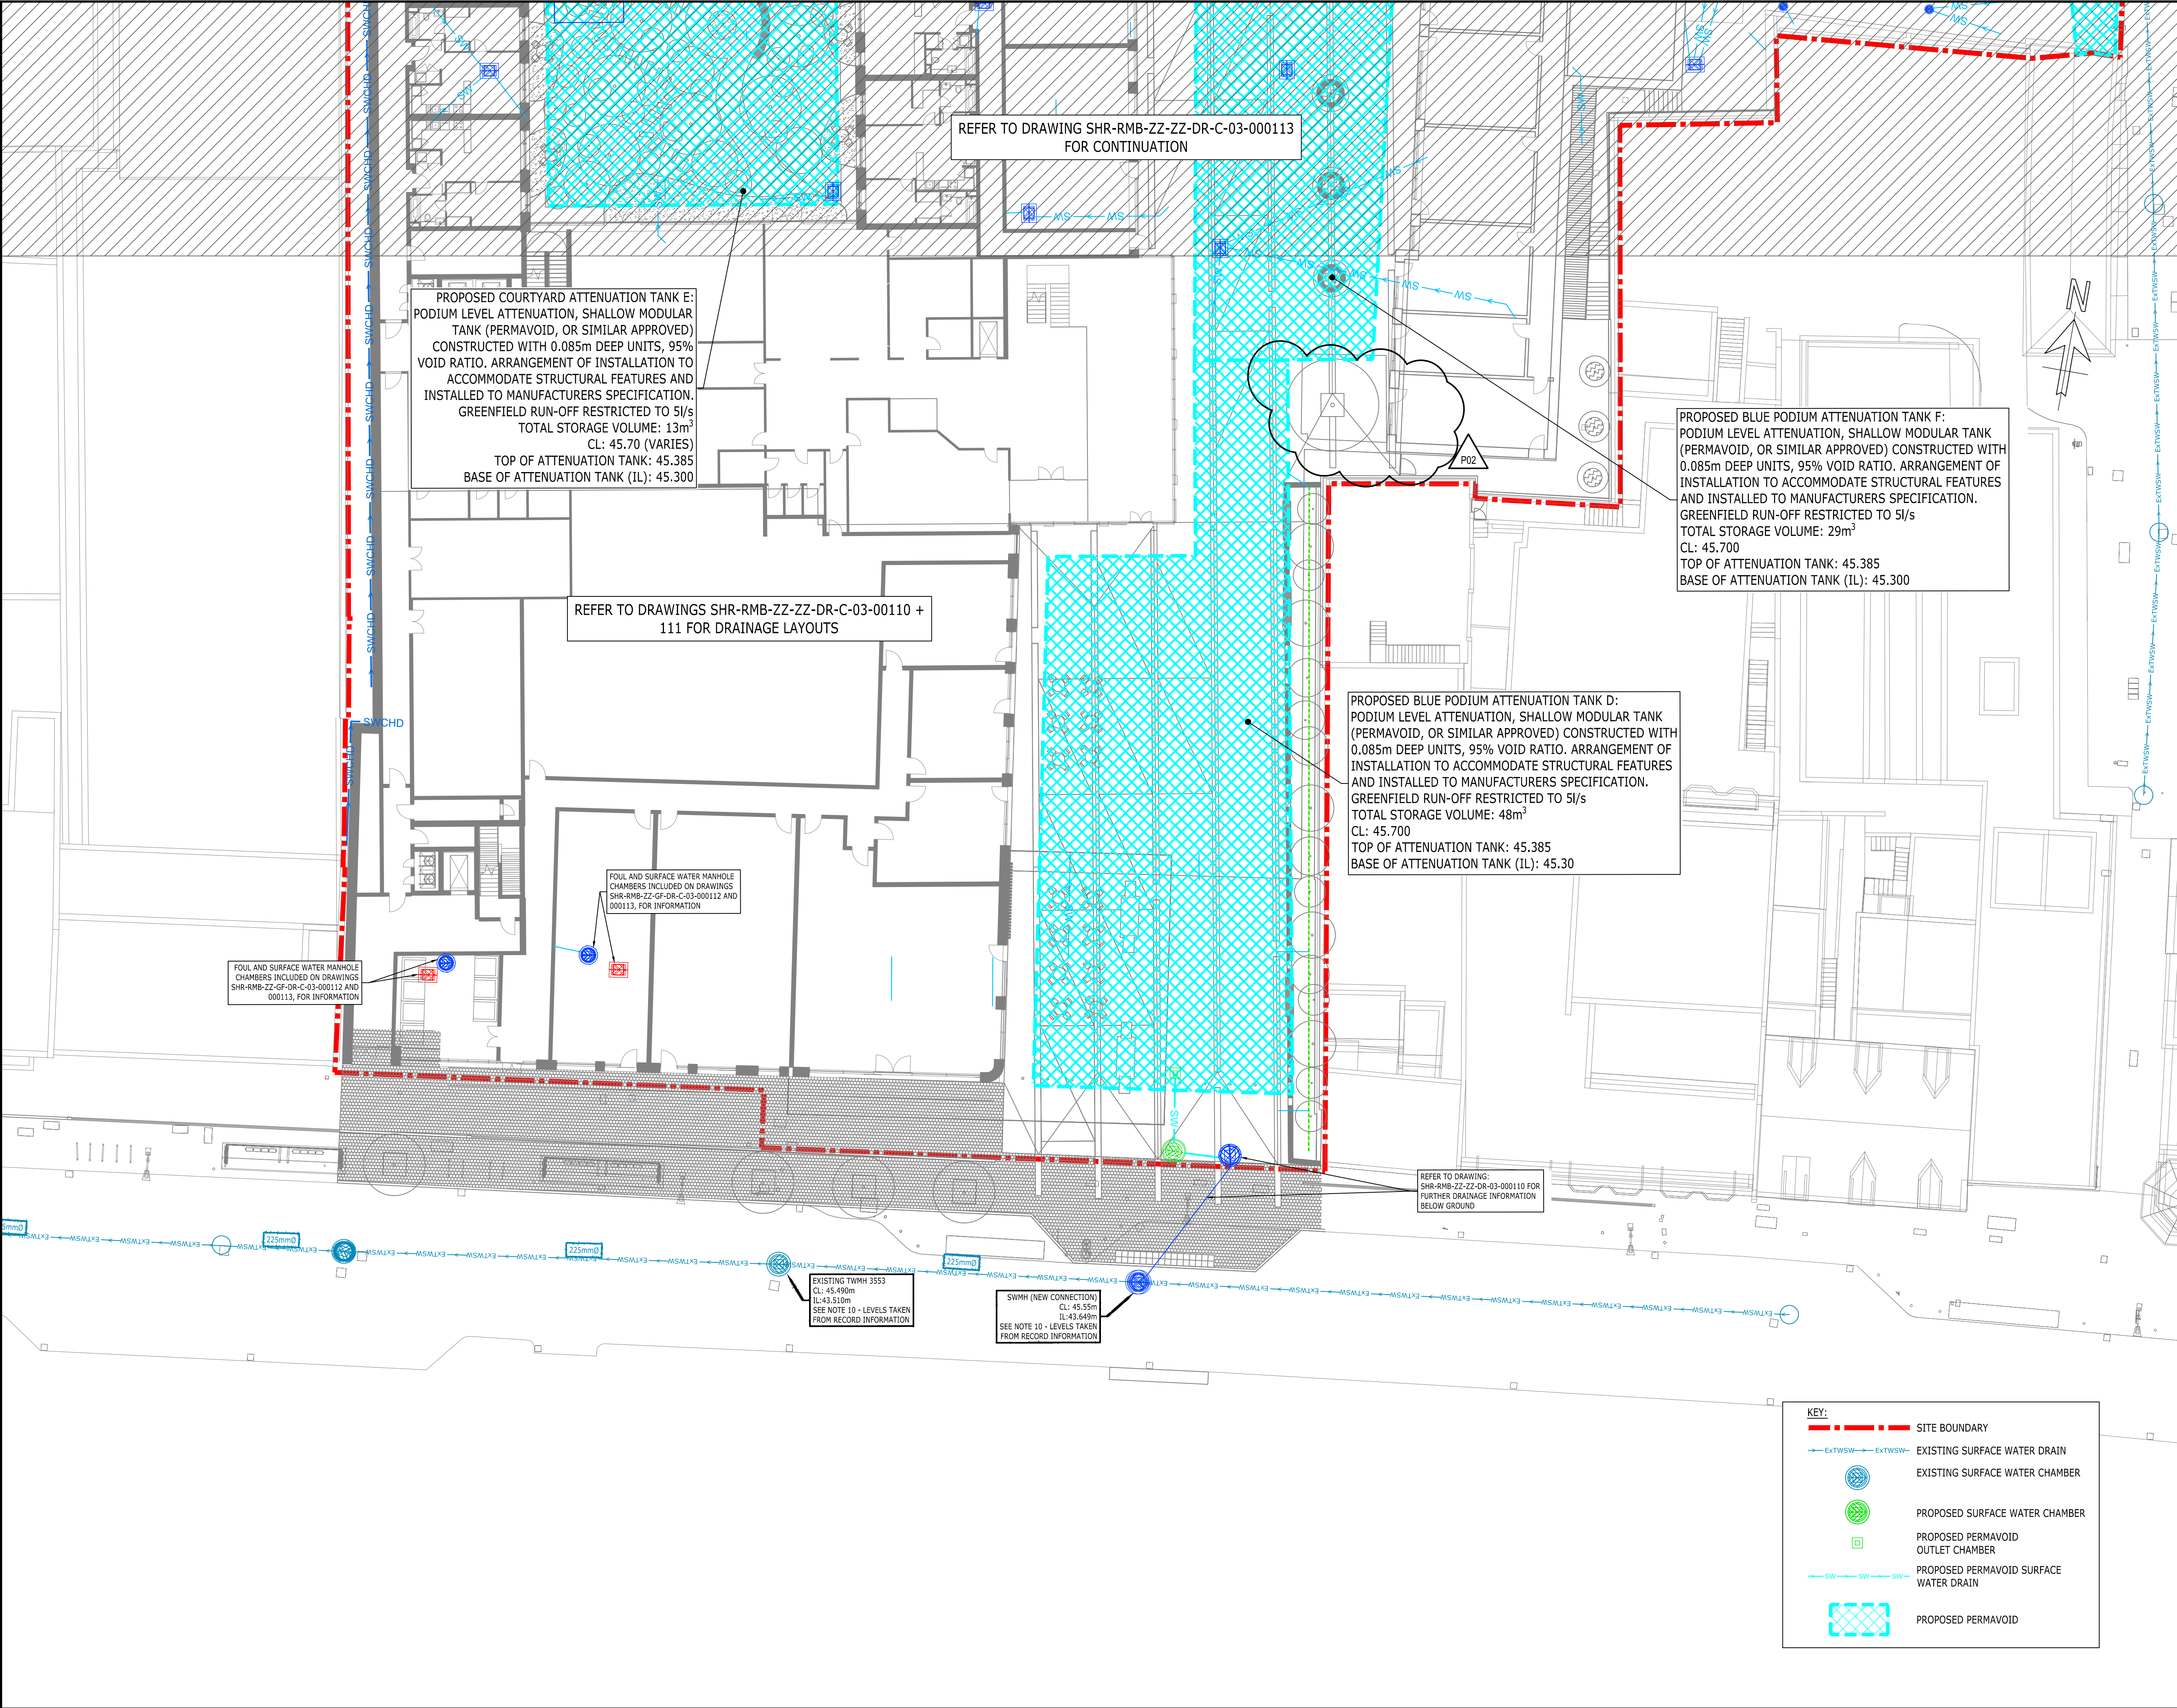

COPYRIGHT RAMBOLL UK LIMITED. ALL RIGHTS RESERVED. THIS DOCUMENT IS ISSUED FOR THE PARTY WHO COMMISSIONED IT AND FOR THE SPECIFIC PURPOSES CONNECTED WITH THE PROJECT ONLY. IT SHOULD NOT BE RELIED UPON BY ANY OTHER PARTY OR USED FOR ANY OTHER PURPOSE. RAMBOLL ACCEPTS NO RESPONSIBILITY OR LIABILITY WHICH MAY ARISE FROM RELIANCE OR USE OF THIS DOCUMENT OR THE DATA CONTAINED HEREIN BY ANY OTHER PARTY OR FOR ANY OTHER PURPOSE.

- Notes
1. THIS DRAWING IS TO BE READ IN CONJUNCTION WITH THE FOLLOWING DRAWINGS:
2. ALL RELEVANT STRUCTURAL AND M&E DRAWINGS.
3. THIS DRAWING IS TO BE READ IN CONJUNCTION WITH THE FOLLOWING DRAWINGS:
4. THIS DRAWING IS BASED ON THE FOLLOWING INFORMATION:
5. WHERE PROPOSED DRAINAGE IS SHOWN EXITING THE BUILDING, THE PIPE INVERT LEVEL AND GRADIENTS AT THESE LOCATIONS HAVE BEEN DESIGNED BASED ON THE AVAILABLE INFORMATION.
6. THE UNDERCOVER CAR PARK AREAS ARE NOT PROVIDED WITH POSITIVE DRAINAGE, EXCEPT FOR THE PROPOSED CAR WASHING BAY. REFER TO FOUL WATER DRAINAGE LAYOUTS.
7. THE PROPOSED BELOW GROUND DRAINAGE DESIGN IS SUBJECT TO ONGOING DISCUSSIONS WITH THAMES WATER TO AGREE THE PROPOSED OUTFALL LOCATIONS, AND THAMES WATER APPROVAL.
8. PRE-DEVELOPMENT ENQUIRY HAS BEEN SUBMITTED TO THAMES WATER TO CONFIRM THE CAPACITY OF EXISTING SEWER.
9. PRESENCE AND SIZE OF EXISTING DOWNPIPES SERVING ADJOINING SITE TO BE CONFIRMED. DEDICATED DRAINAGE TO BE INSTALLED AS REQUIRED. TYPICAL ARRANGEMENT SHOWN.
10. REFER TO RAMBOLL DRAWINGS:
SHR-RMB-ZZ-ZZ-DR-C-03-000101,
SHR-RMB-ZZ-ZZ-DR-C-03-000102,
SHR-RMB-ZZ-ZZ-DR-C-03-000110,
SHR-RMB-ZZ-ZZ-DR-C-03-000111,
SHR-RMB-ZZ-ZZ-DR-C-47-000401,
SHR-RMB-ZZ-ZZ-DR-C-47-000402,
SHR-RMB-ZZ-ZZ-DR-C-47-000403 AND
SHR-RMB-ZZ-ZZ-DR-C-47-000404 FOR DRAINAGE DETAILS
11. PROPOSED ATTENUATION TANK IS LOCATED BELOW PODIUM LEVEL. SUBJECT TO DESIGN BY OTHERS, CONNECTIONS MAY BE PROVIDED THROUGH RETAIL SPACES

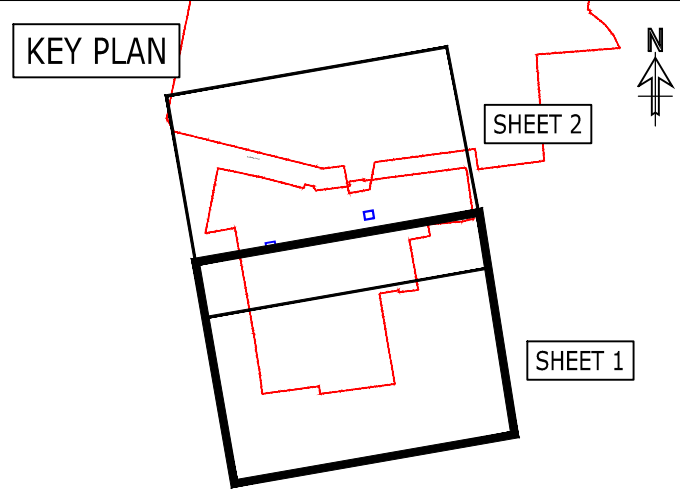

P03	ISSUED FOR INFORMATION LANDSCAPE LAYOUT UPDATED	20.07 2020	CS/MS LF	EK
P02	ISSUED FOR INFORMATION	22.04 2020	CS/MS LF	EK
P01	ISSUED FOR COMMENT TO CONTRACTOR	10.02 2020	LF PC	EK
Rev	Description	Date	By Chk	App

PRELIMINARY

STATION HILL
READING


tel 020 7631 5291 london@ramboll.co.uk
www.ramboll.co.uk

BLOCK E & F
PROPOSED SURFACE WATER
PERMAVOID LAYOUT
SHEET 1 OF 2

Project No:	Scale (@A1):	Drawn:	Date:
1620004716	1:200	CS	JULY 2019
Drawing No:	SHR-RMB-ZZ-GF-DR-C-03-000112		Rev:
			P03