



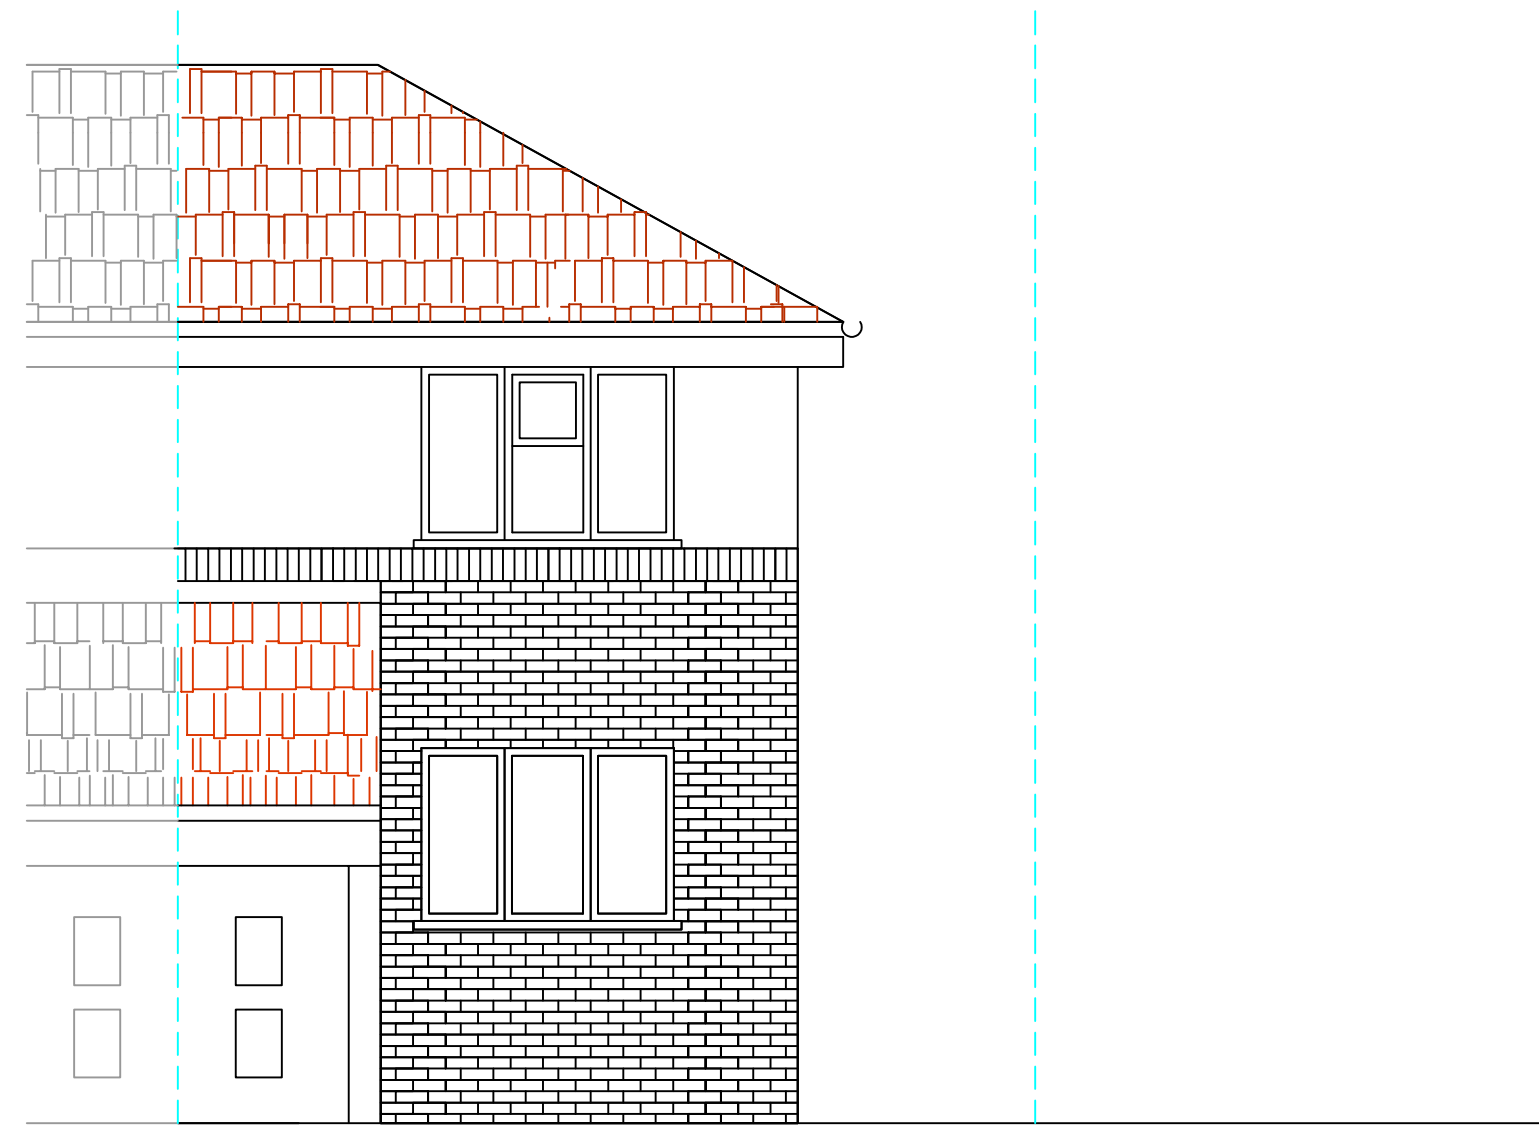


EXISTING REAR ELEVATION




EXISTING FRONT ELEVATION

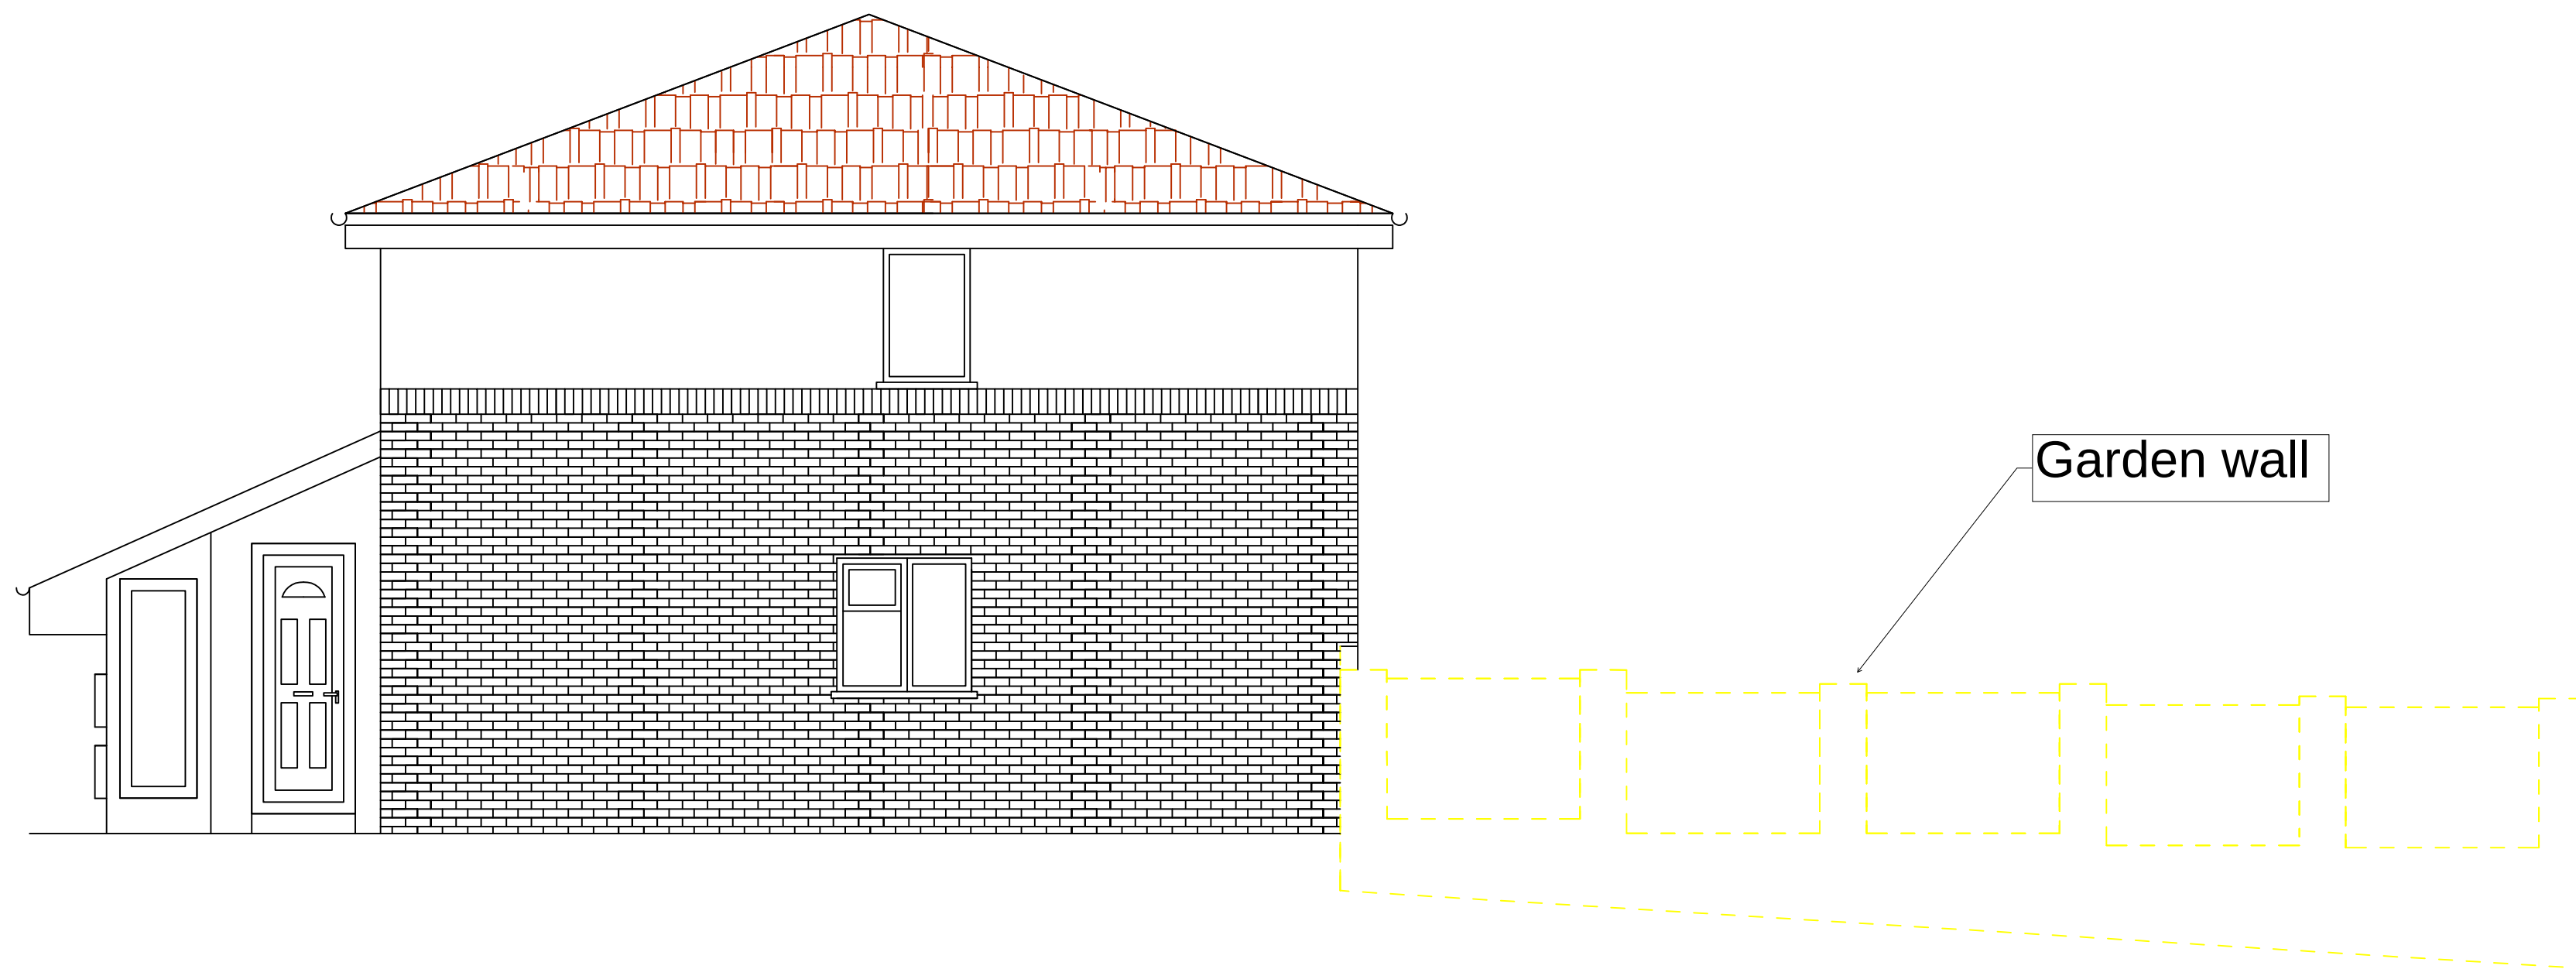

EXISTING SIDE ELEVATION

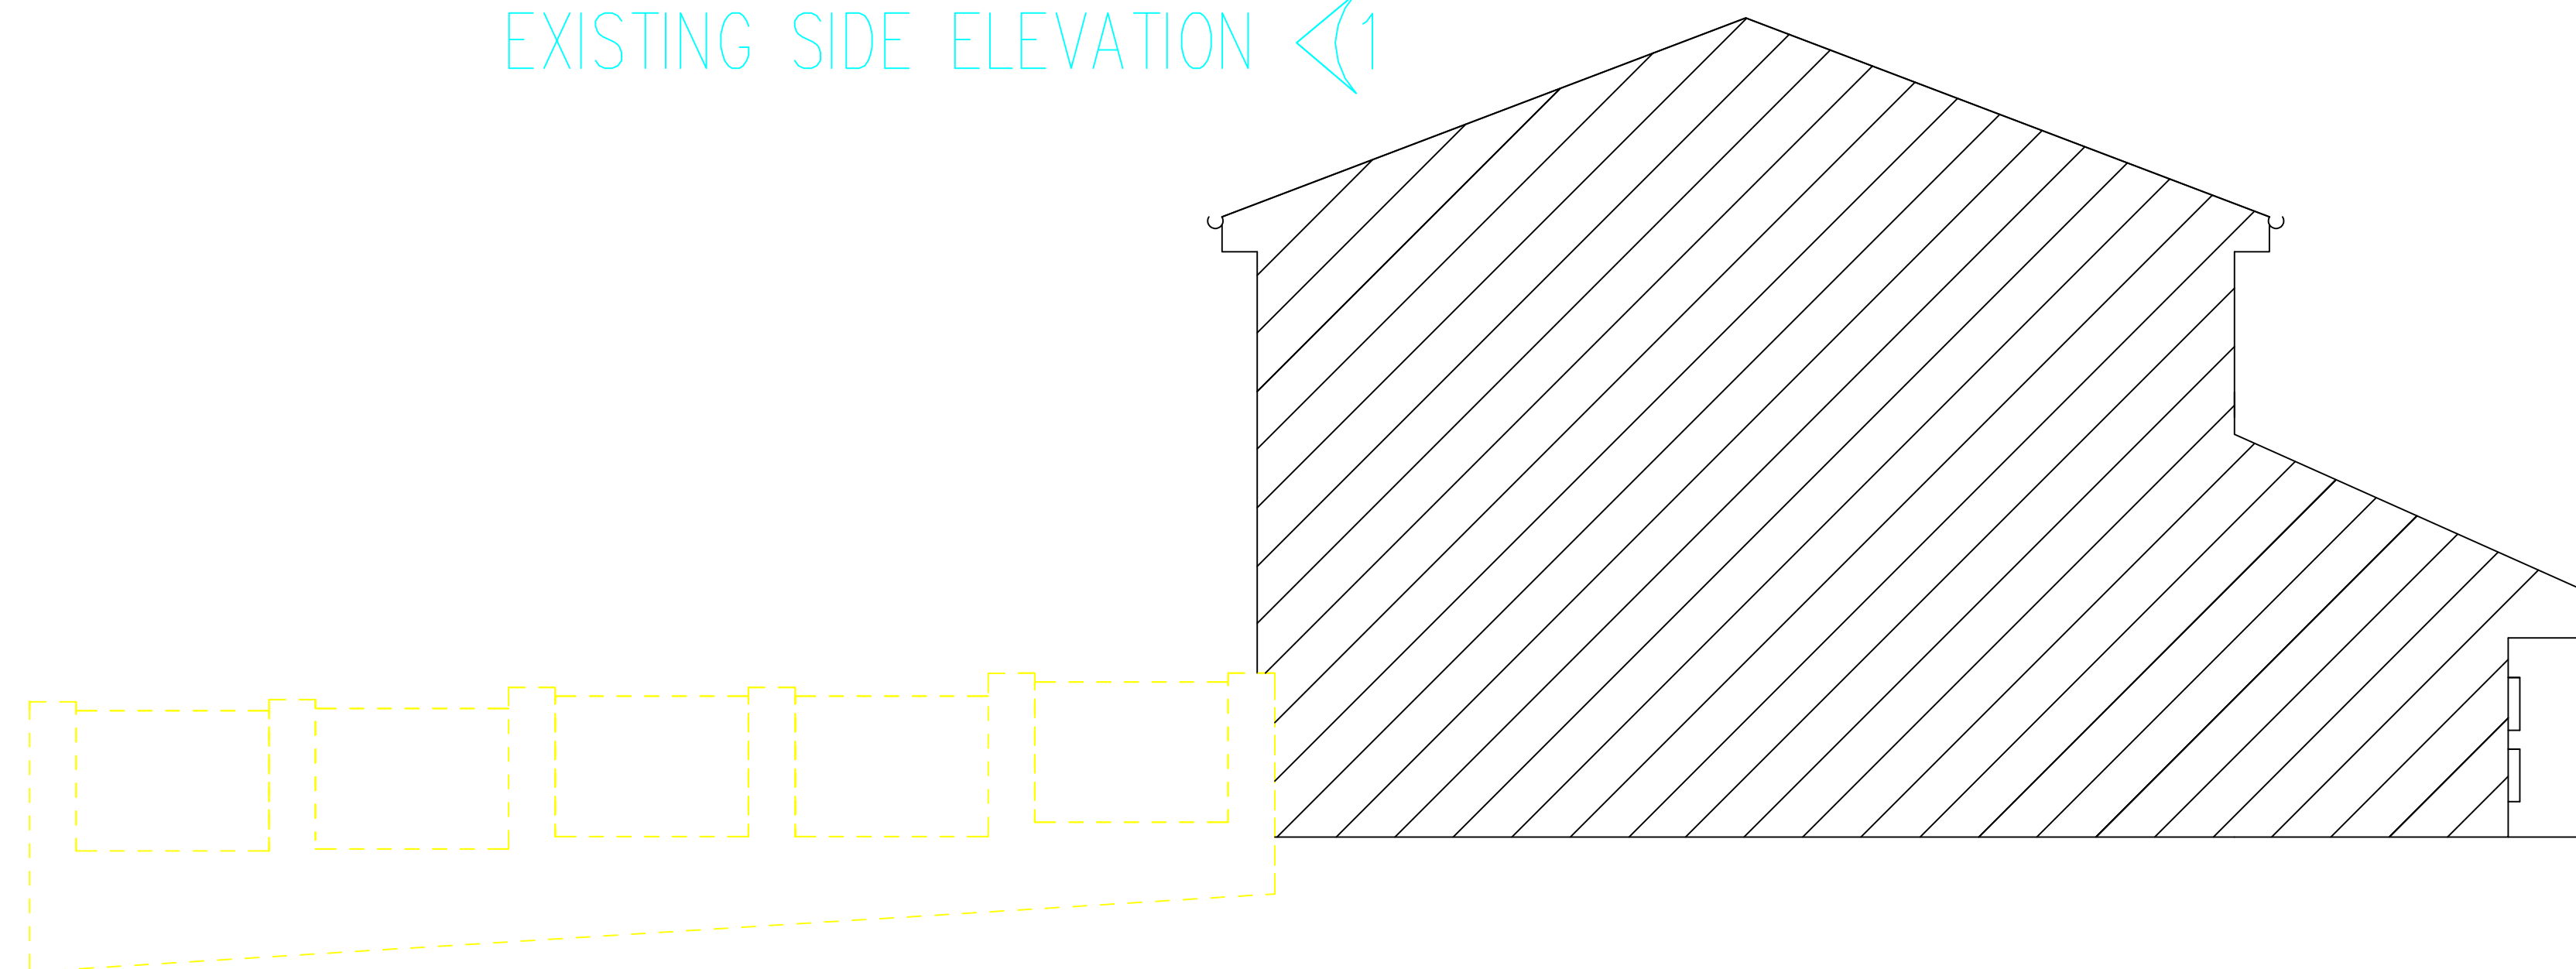


EXISTING SIDE ELEVATION

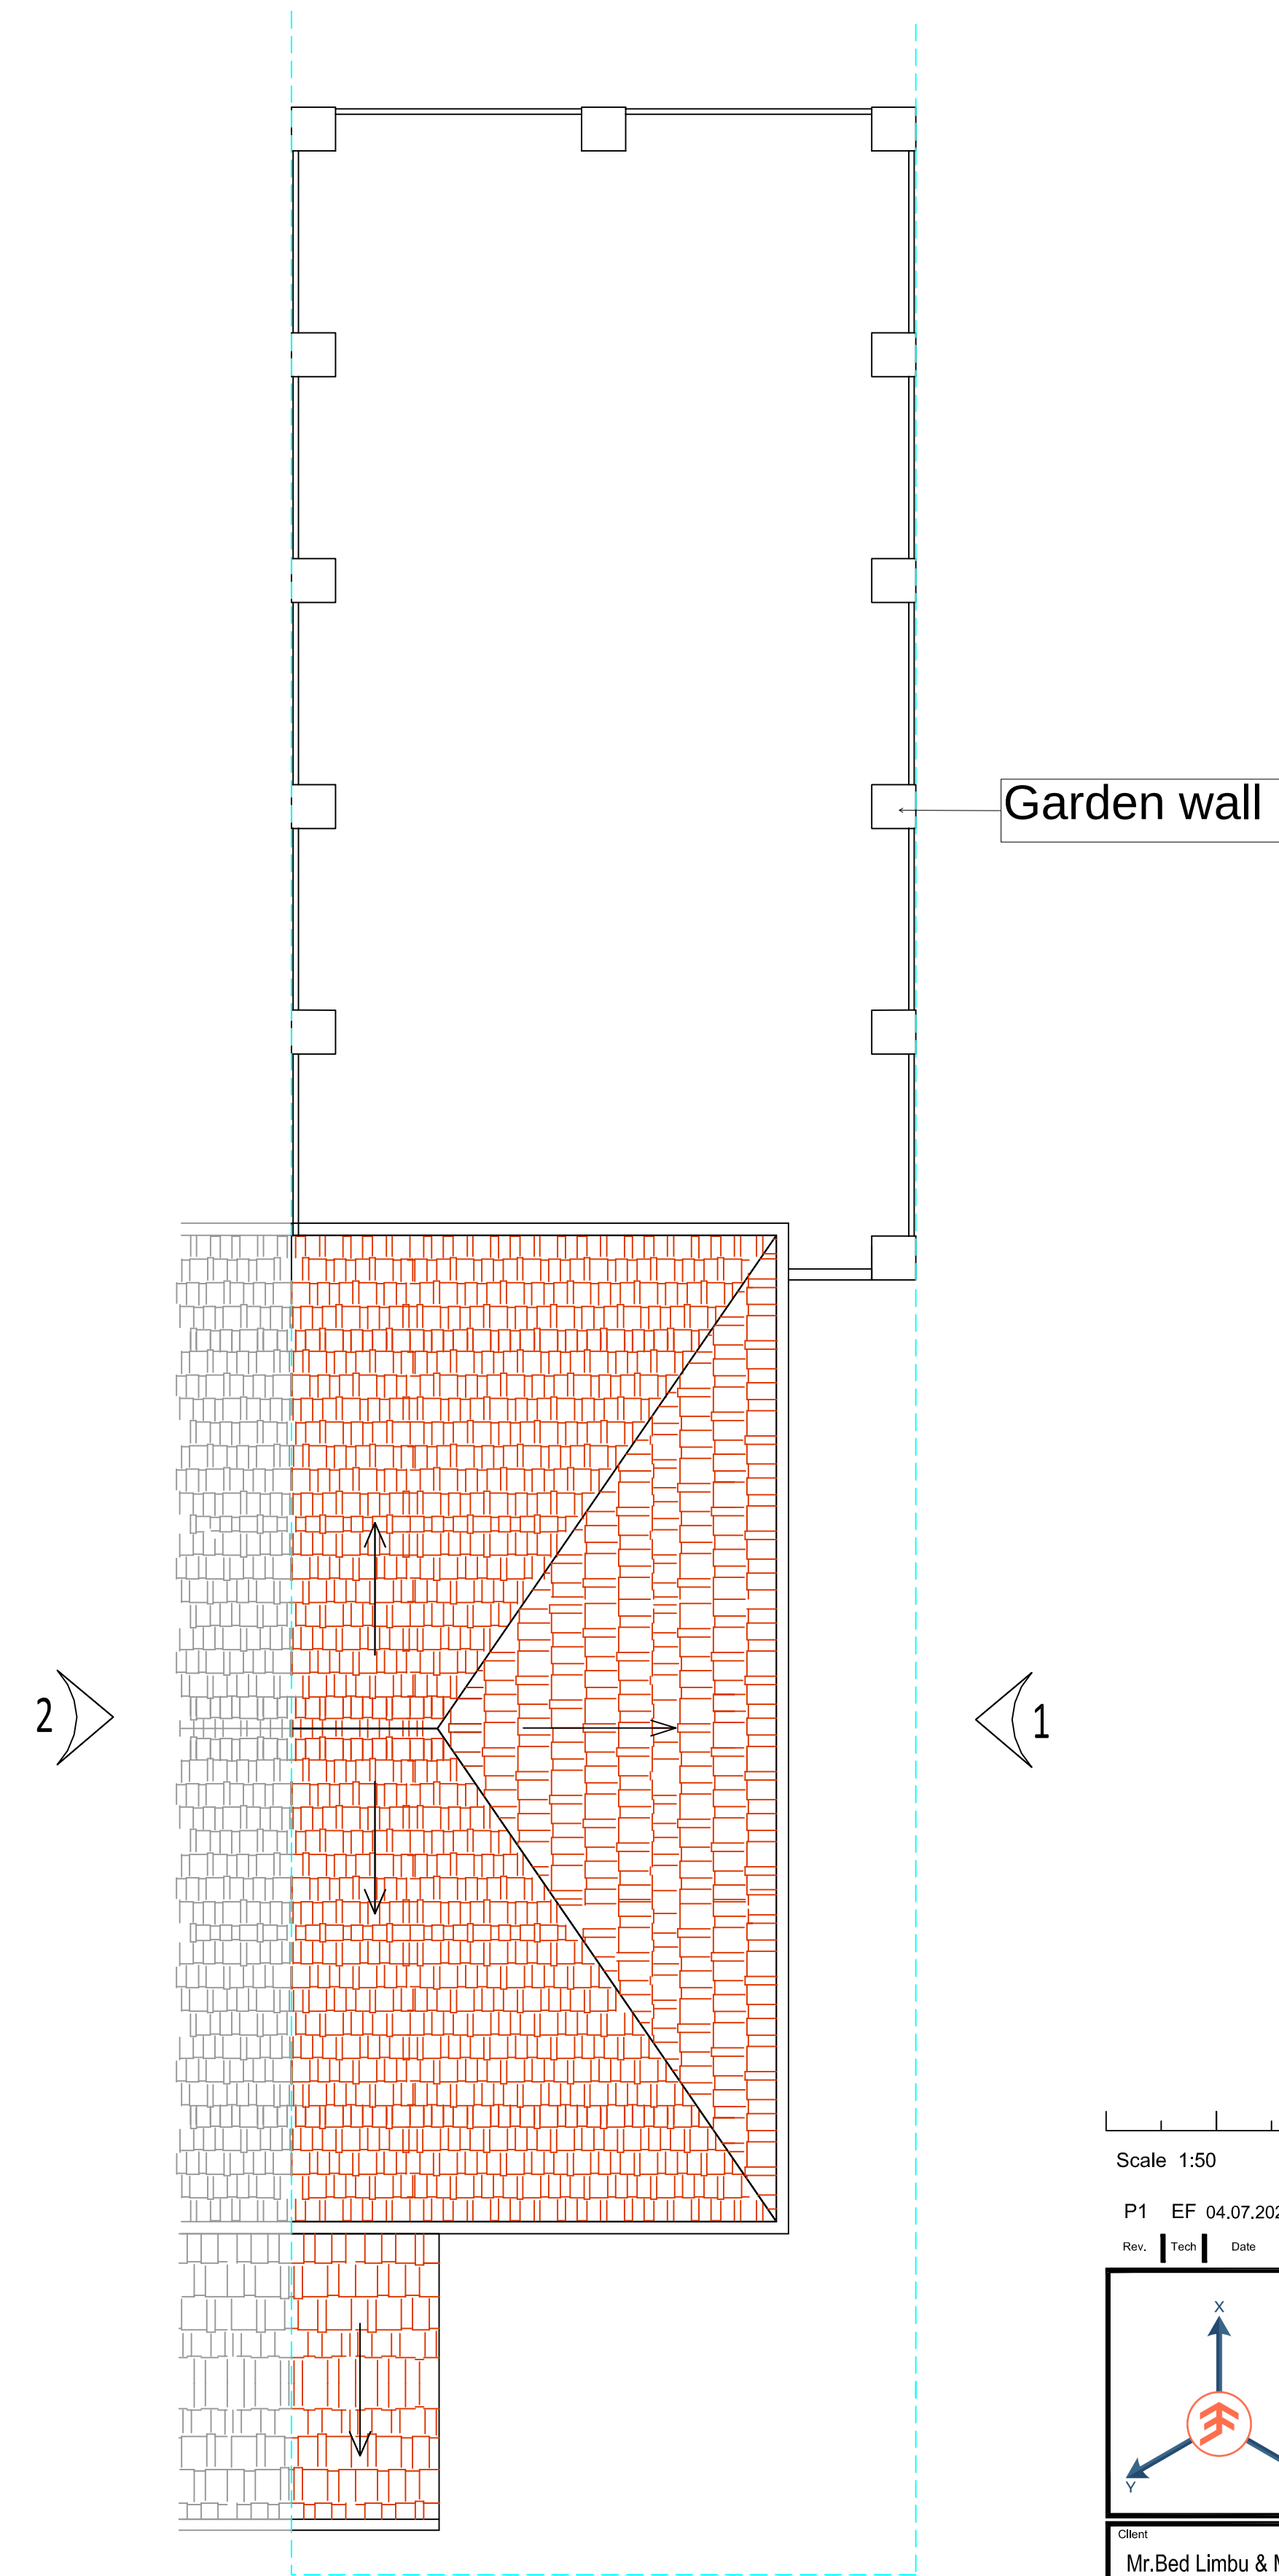

EXISTING ROOF PLAN

Scale 1:50

P1 EF 04.07.2021 APPROVAL ISSUE

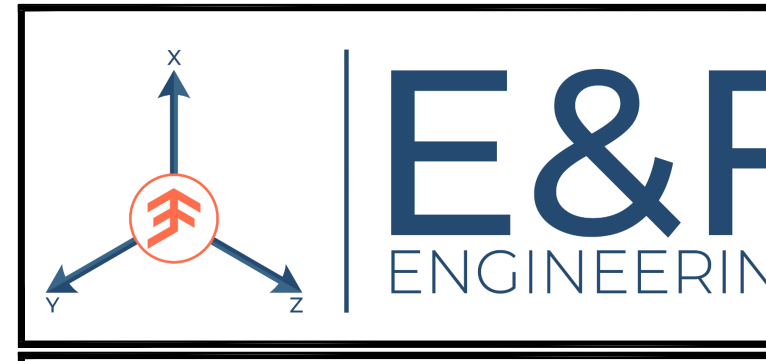

Client
Mr.Bed Limbu & Mrs. Maina Limbu

Project Title
29 August End,
Reading RG302JP

Drawing Title
EXISTING PLANS & ELEVATIONS

Purpose of Issue
Information ☐ Preliminary ☒ Approval ☐ Tender ☐ Construction ☐ Record Copy ☐

First Issue Date
04.07.2021

Scale
AS SHOWN @ A1 SIZE

Drawing Number
00413-EX001

Drawn
EF

Rev.
P1