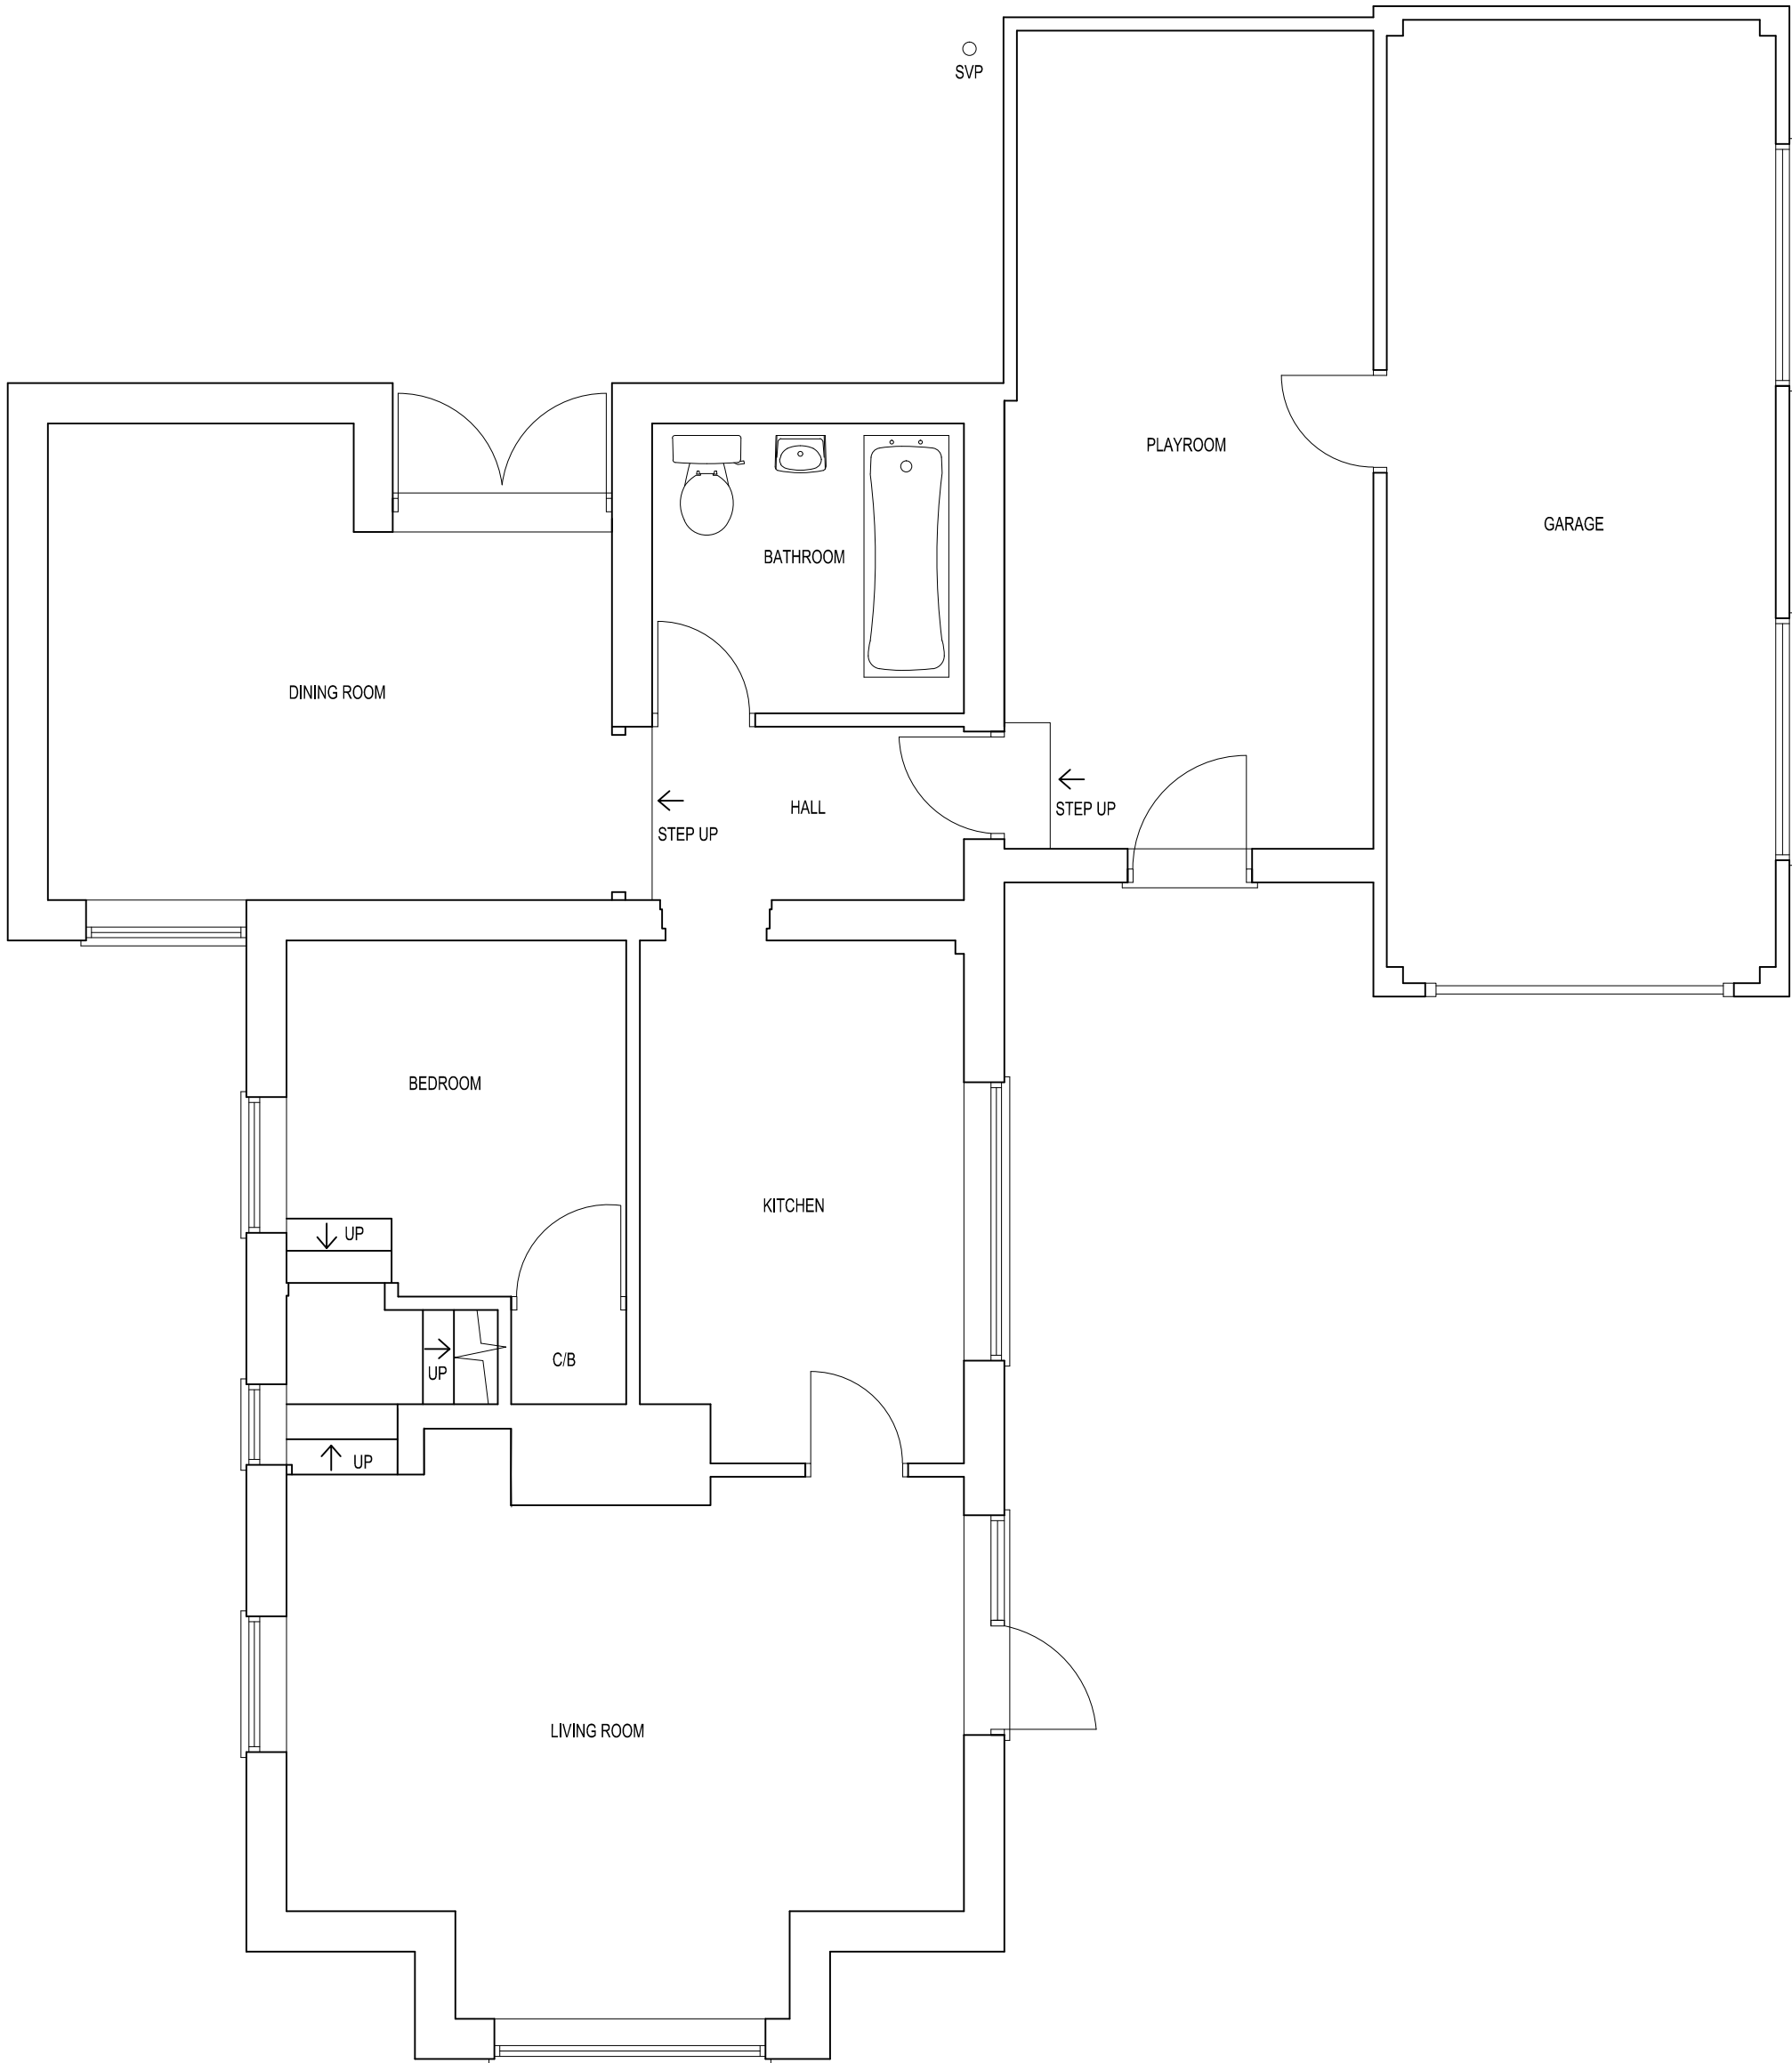


EXISTING GROUND FLOOR PLAN

PROJECT: 4 COPSE AVENUE CAVERSHAM RG4 6LX	DRAWING TITLE: EXISTING GROUND FLOOR PLAN		CREATIVE DESIGN & STRUCTURE	UNIT 1, HENSON HOUSE, NEWTOWN ROAD HENLEY-ON-THAMES, RG9 1HG TEL: 01491411922	DRAWN: ER	DRAWING NO. 12721-01	REV.
					SCALE: 1:50 @ A2		
					DATE: APRIL 2021		
					STATUS: PLANNING		