


Existing Fourth Floor Plan
1 : 200

Market Place

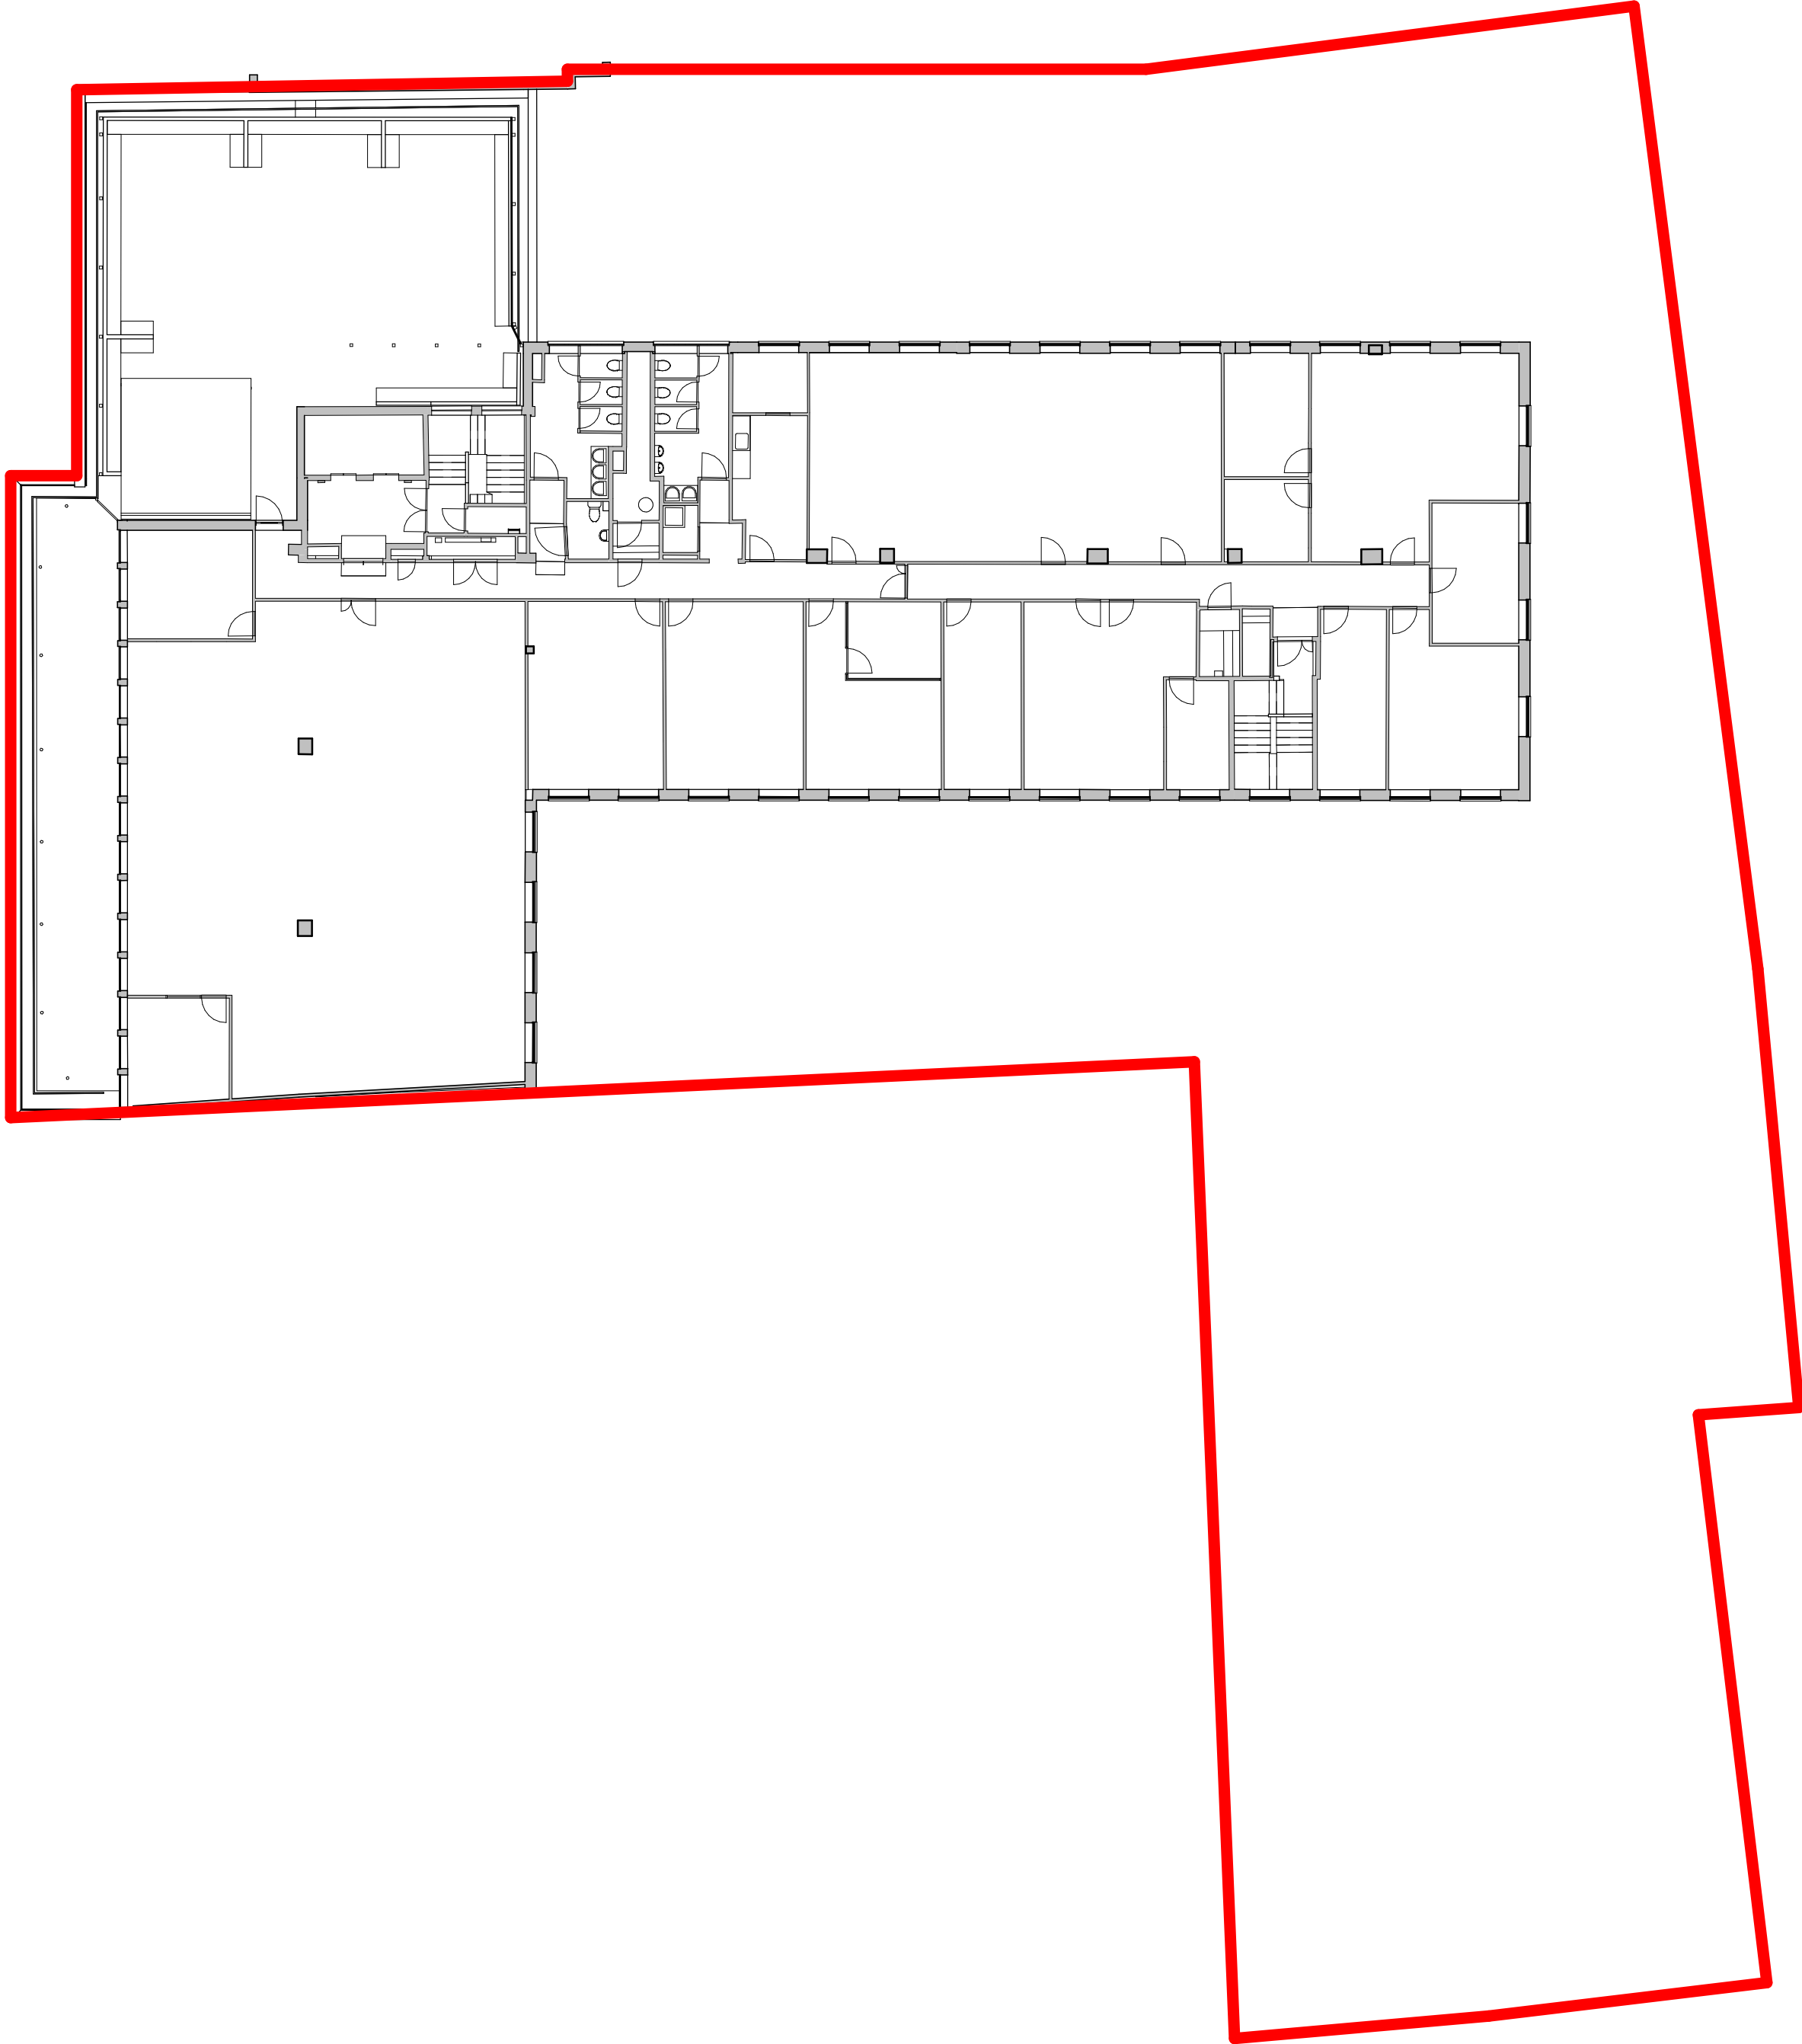


Abbey Square



Headoffice Interiors Ltd accepts no responsibility for any costs, losses or claims whatsoever arising from these drawings, specifications and related documents unless there is full compliance with the Client or any unauthorised user of the following:
1. All boundaries, dimensions and levels are to be checked on site before construction and any discrepancies reported to the Project Manager.
2. Partial Service: Any discrepancies with site or other information is to be advised to the Designer and direction and / or approval is to be sought before the implementation of the detail.
3. Block and site plans are reproduced under license from the Ordnance Survey.
4. Do not scale this drawing.
5. For the purpose of coordination, all relevant parties must check this information prior to implementation and report any discrepancies to headoffice3.
All the measurements are approximate and have to be checked on site. These diagrams are for reference purposes only. This is not a document valid for construction. The drawing is pending on structural calculations and product specifications.
Information contained on this drawing is the sole copyright of Headoffice Interiors Ltd and is not to be reproduced without their permission.

Notes

HO3 take no responsibility for the accuracy of the drawings which have been supplied by Barespace architects.

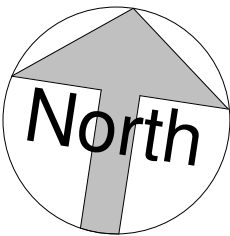

P1	Issued for PD Application	16.06.21	HT	CS
Rev	Description	Date	Issued by	Checked by



Cartelli House, 3 Hawthorn Park, Seacroft, Leeds. LS14 1PQ
Tel: 01132 577777
www.headoffice3.com

Project Address

6-8 Market Place
Reading
RG1 2EG

Client

BUSINESS ENVIRONMENT SOANEPOINT LIMITED

Status

PLANNING

Project

Market Place

Title

Existing Fourth Floor Plan

Scale at A1

1 : 200

Drawn

HT

Date

16/06/2021

Checked

CS

Drawing No.

P00004 - A(01)04-106

Revision

P1

16/06/2021 15:27:34