


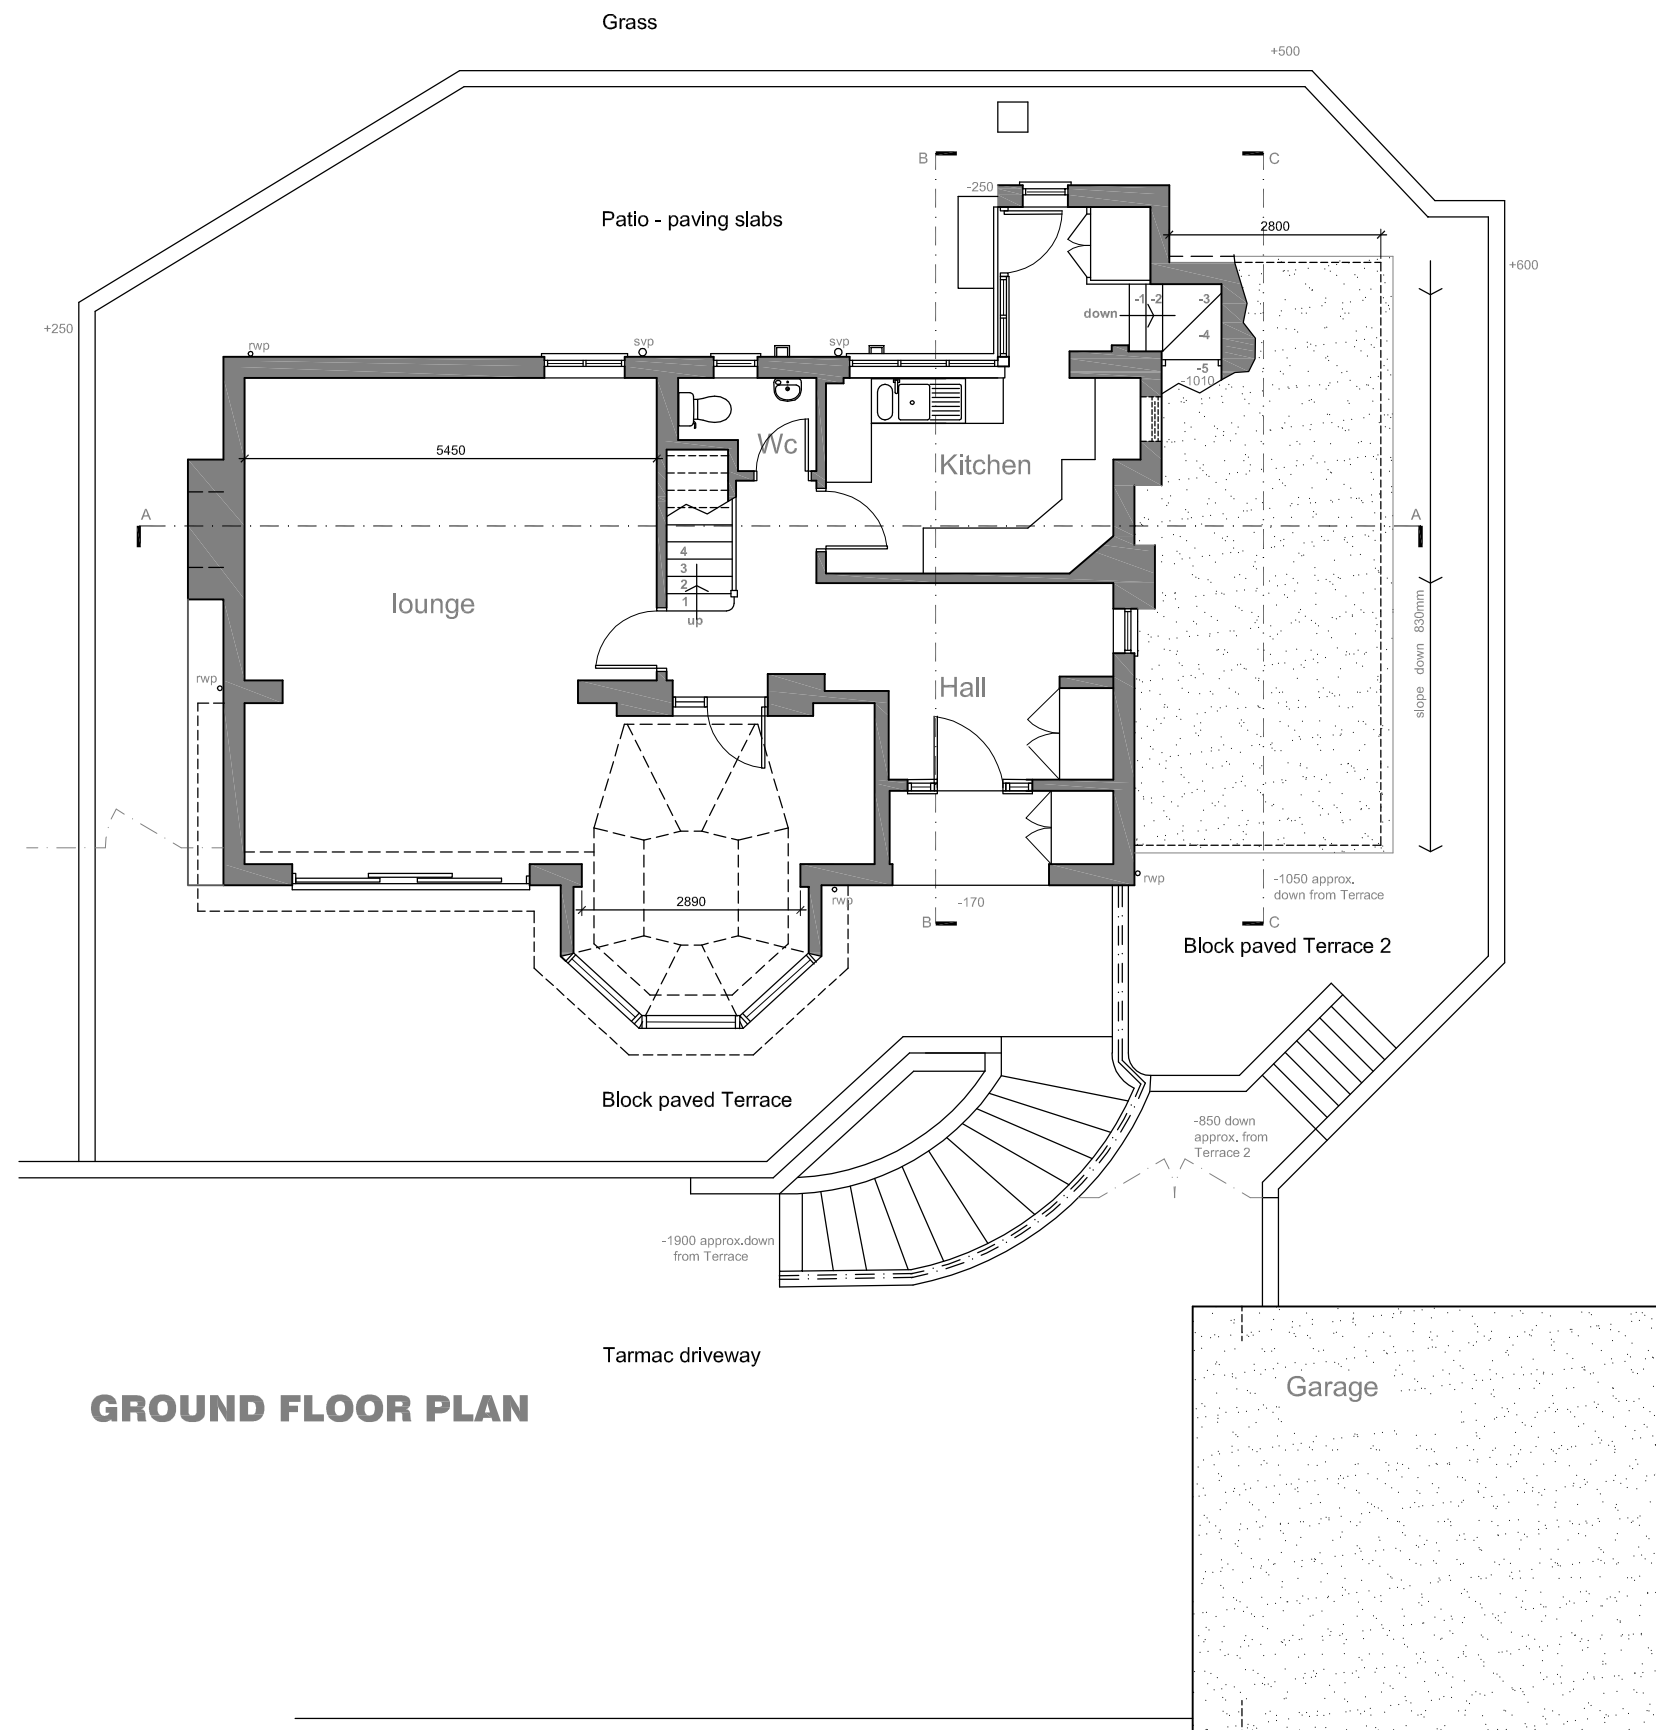


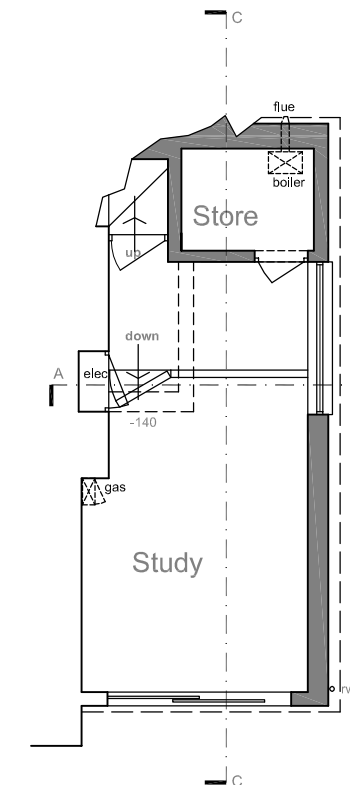


GROUND FLOOR PLAN

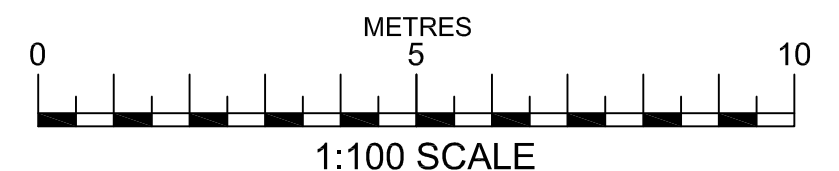

**STUDY PLAN/
LOWER GROUND FLOOR**

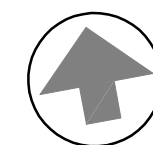

HAWKEDON DEVELOPMENTS

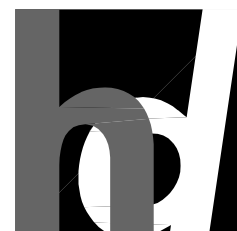

Oakwood House
14 High Tree Drive Earley
Reading Berkshire RG6 1EU
0118 935 3655

info@ihaltd.co.uk

Project
Proposed Extension & Alterations
at Summerhill, The Warren,
Caversham, Reading RG4 7TH

Client
Mr V Komathukattil

Title
Ground Floor & Study Plan as Existing

Revision

Drawn
AB

Scale
1:100 @ A3

Date
May 2021

Drawing No

H1504.02

Rev

All dimensions to be checked on site prior to the commencement of any construction. This drawing may not be reproduced in any part or form without the written consent of Hawkedon Developments Ltd.

ALL COPYRIGHTS RESERVED