




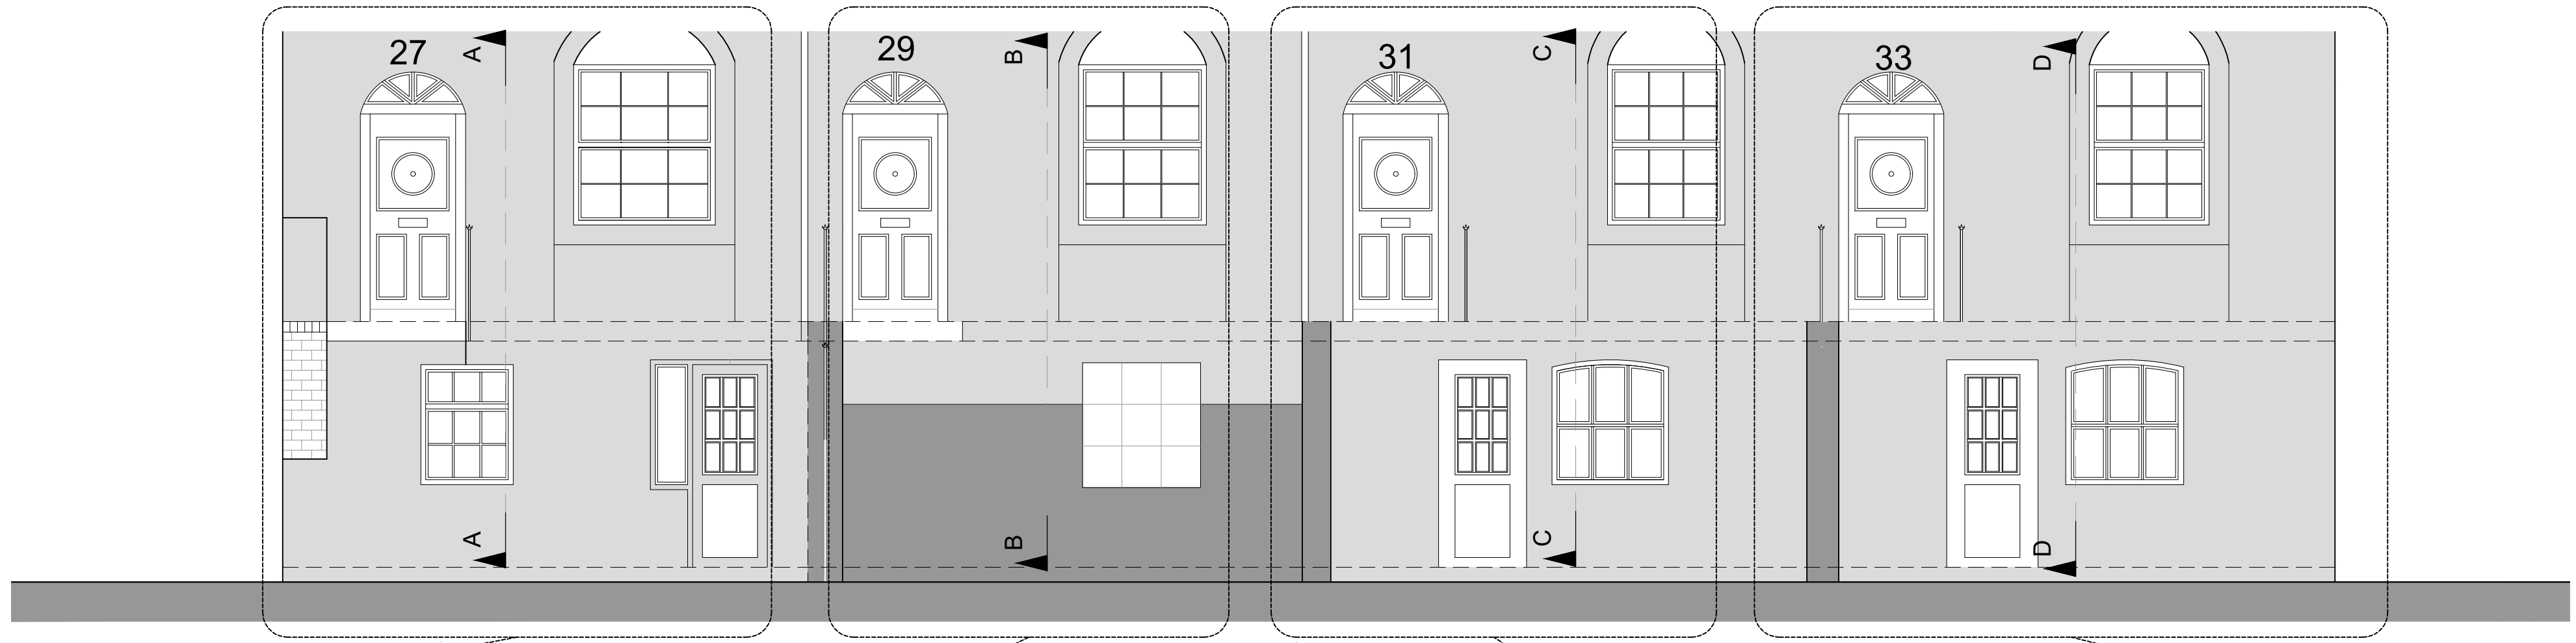


Existing Front Elevation
Scale 1:50

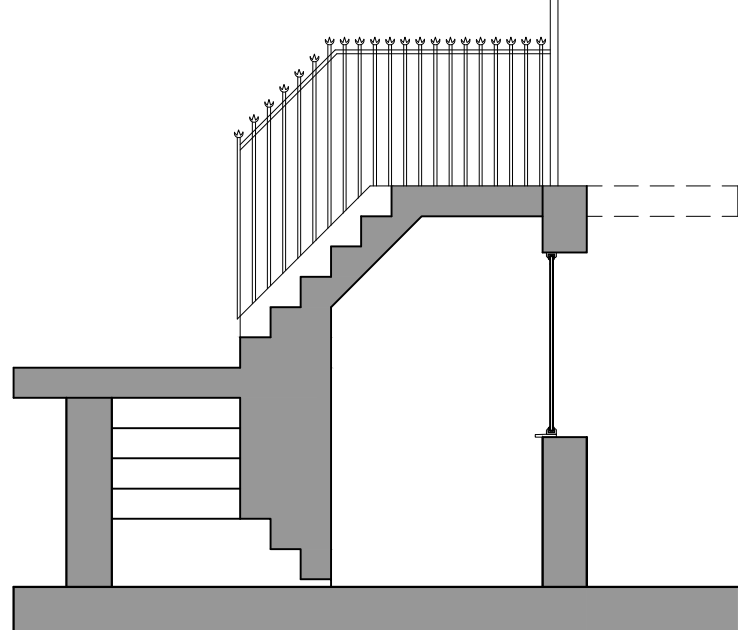


Existing Section A-A
Scale 1:50

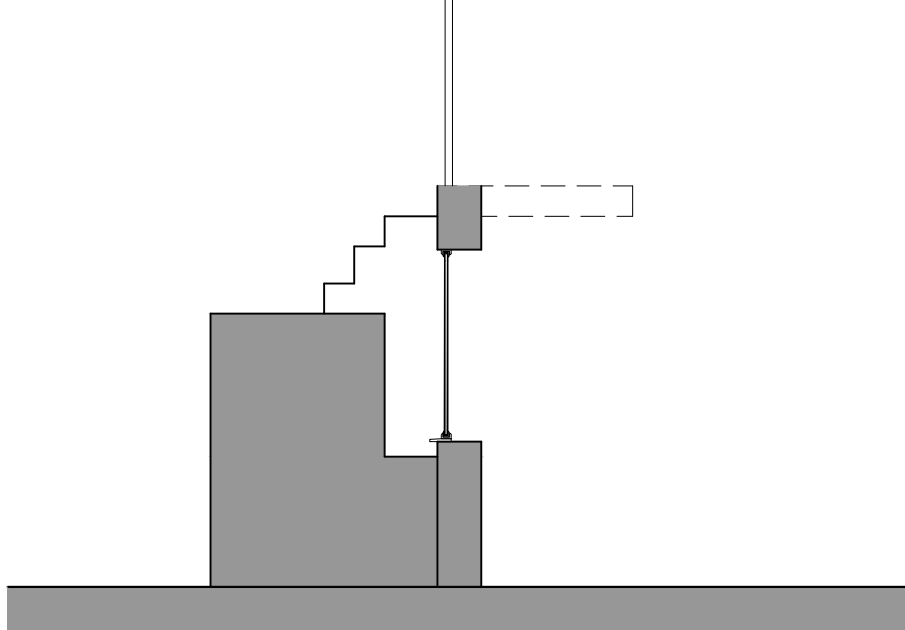

Existing Section B-B
Scale 1:50

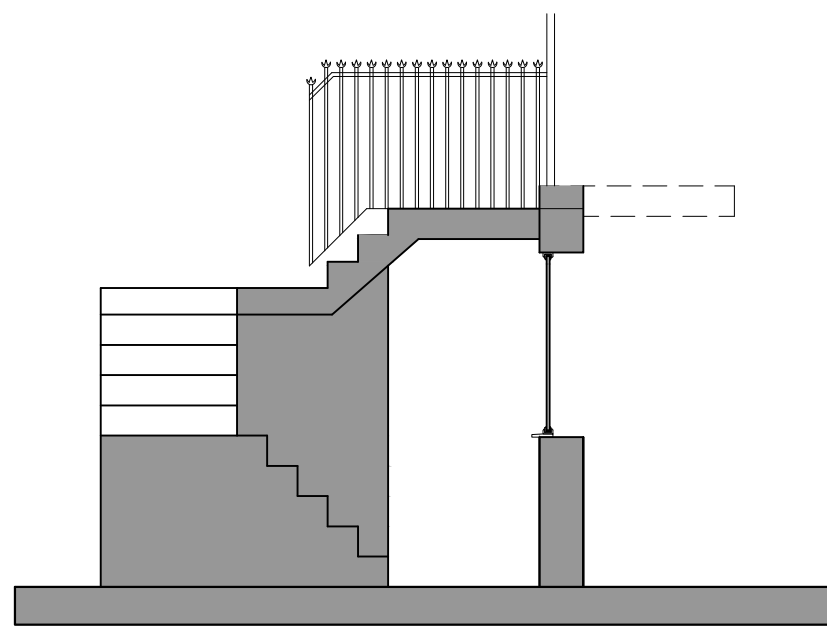


Existing Section C-C
Scale 1:50

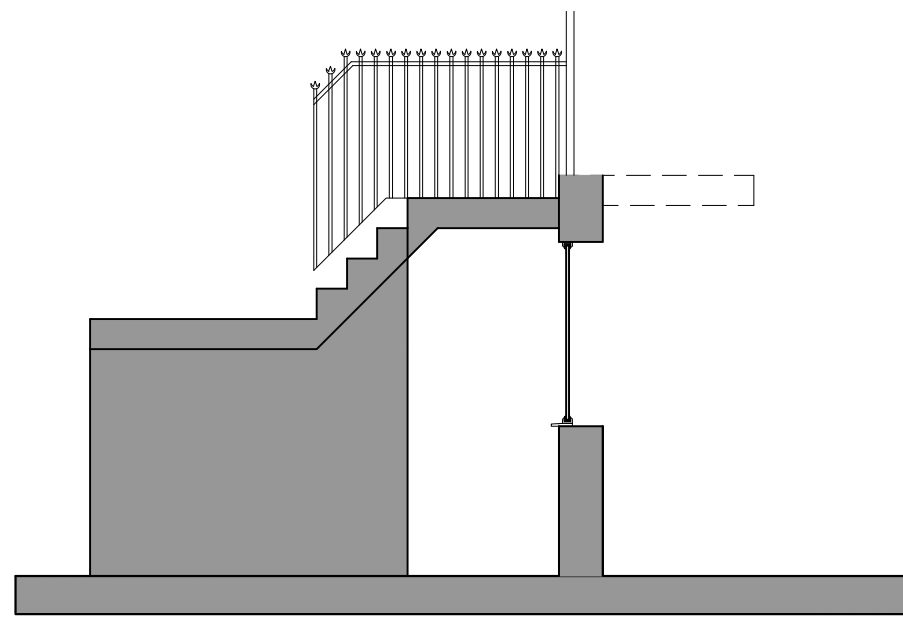

Existing Section D-D
Scale 1:50

Window A
Floor: Lower Ground Floor
Zone : Bedroom
Material : PVC
Condition : Good


Sill
Material: Painted Concrete
Condition: Satisfactory

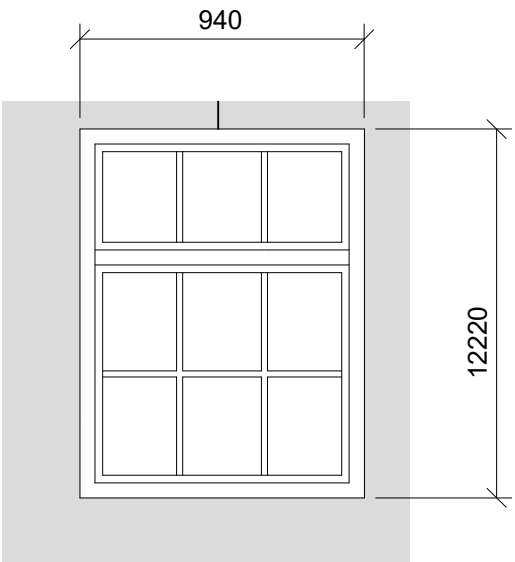

Window A Scale 1:25

Window B
Floor: Lower Ground Floor
Zone : Bedroom
Material : Timber
Condition : Poor
Glazing : Require new Putty
Frame: Rotten
Pulley System: Broken


Sill
Material: Painted Concrete
Condition: Needs Painting

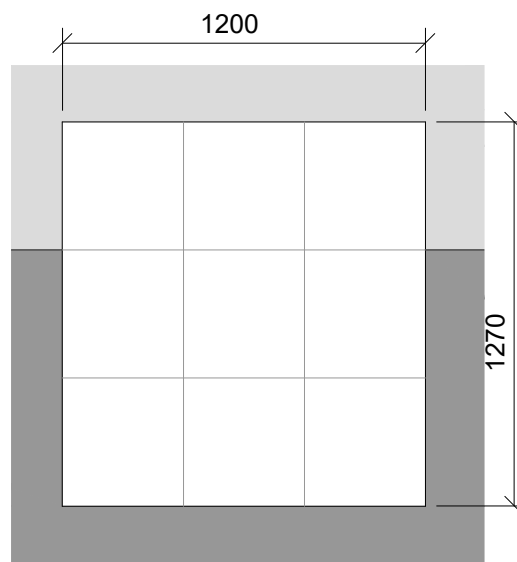

Window B Scale 1:25

Window C
Floor: Lower Ground Floor
Zone : Bedroom
Material : Timber
Condition : Poor
Glazing : Require new Putty
Frame: Rotten
Pulley System: Broken


Sill
Material: Painted Concrete
Condition: Needs Painting

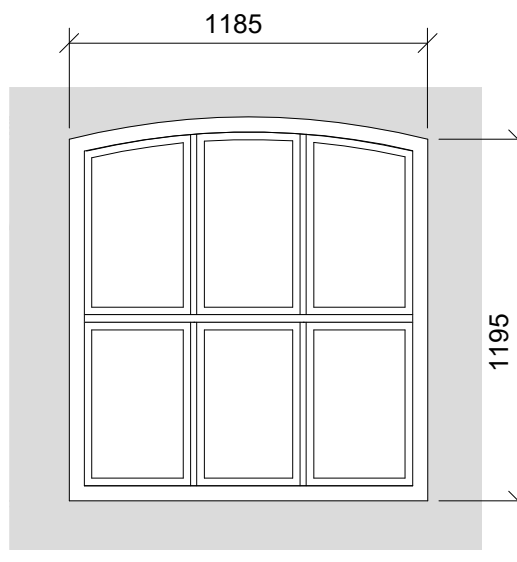

Window C Scale 1:25

Window D
Floor: Lower Ground Floor
Zone : Bedroom
Material : Timber
Condition : Poor
Glazing : Require new Putty
Frame: Rotten
Pulley System: Broken

Sill
Material: Painted Concrete
Condition: Needs Painting

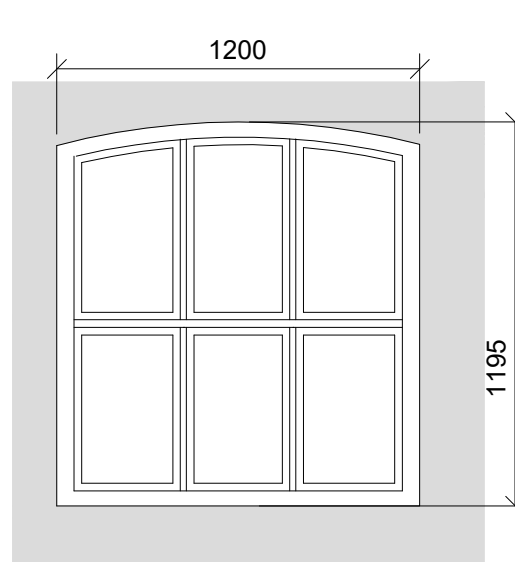

Window D Scale 1:25



View of 27 Lower Ground




View of 29 Lower Ground



View of 33 Lower Ground



View of 33 Lower Ground

 

A	16 02 21	JA	DA	JA	ISSUED FOR WINDOW SCHEDULE
REV	DATE	DRN	CHKD	APPD	DESCRIPTION

DRAWING STATUS

For Approval



E: info@bluebirdengineering.co.uk
T: 0118 9583 551 F: 0118 9583 563
A: 46 London Street, Reading, RG1 4SQ

CLIENT Mr Dhillon/Agaram Properties Ltd

PROJECT 27- 33 Christchurch Road
Reading

TITLE Existing Window Schedule
For Lower Ground Floor

DRAWN JA	DATE Feb 21	SCALE As Shown
-------------	----------------	-------------------

DRG NO A-1600	REV A
------------------	----------

© BLUEBIRD ENGINEERING LTD 2013