



NOTES

© SK Design Consultants - THIS DRAWING AND DESIGN REMAINS THE COPYRIGHT AND INTELLECTUAL PROPERTY OF SK CONSULTANTS AND SHALL NOT BE COPIED IN ANY FORMAT WITHOUT APPROVAL.


THIS DRAWING IS TO BE READ IN CONJUNCTION WITH ALL OTHER DRAWINGS AND DOCUMENTS PROVIDED. THE CONTRACTOR MUST CHECK ALL DIMENSIONS ON SITE BEFORE PLACING ORDERS FOR MATERIALS OR SHOP FABRICATIONS OR COMMENCING WORKS ON SITE. ANY DISCREPANCIES SHOULD BE NOTIFIED BEFORE PROCEEDING.

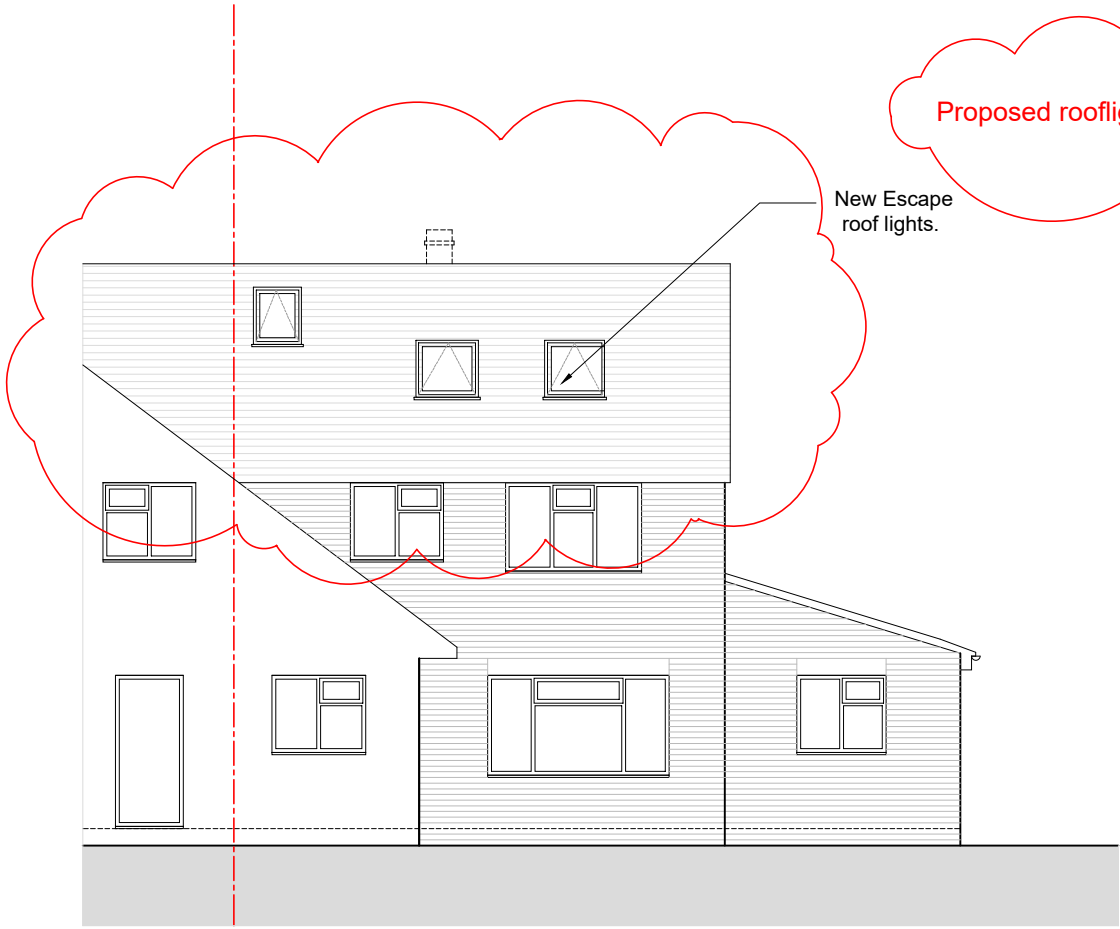


PROPOSED SOUTH ELEVATION
SCALE 1 : 100

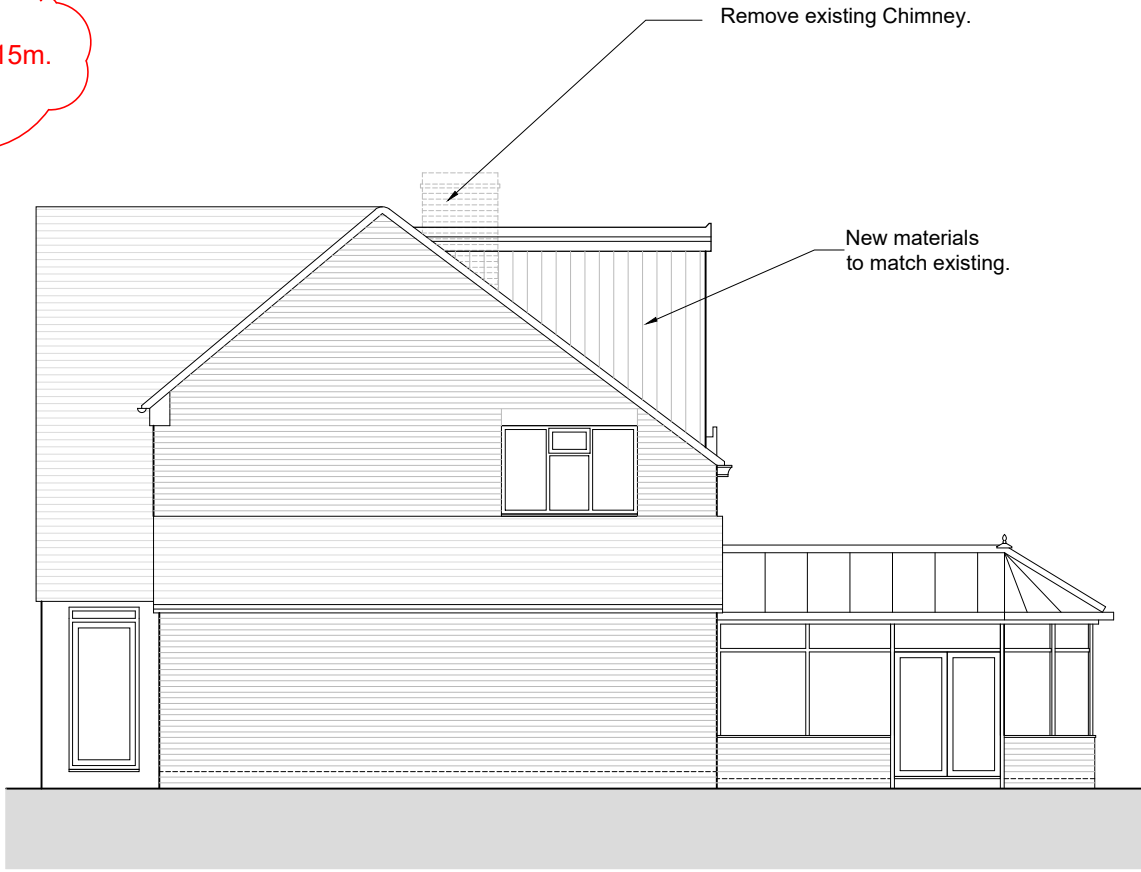

PROPOSED EAST ELEVATION
SCALE 1 : 100

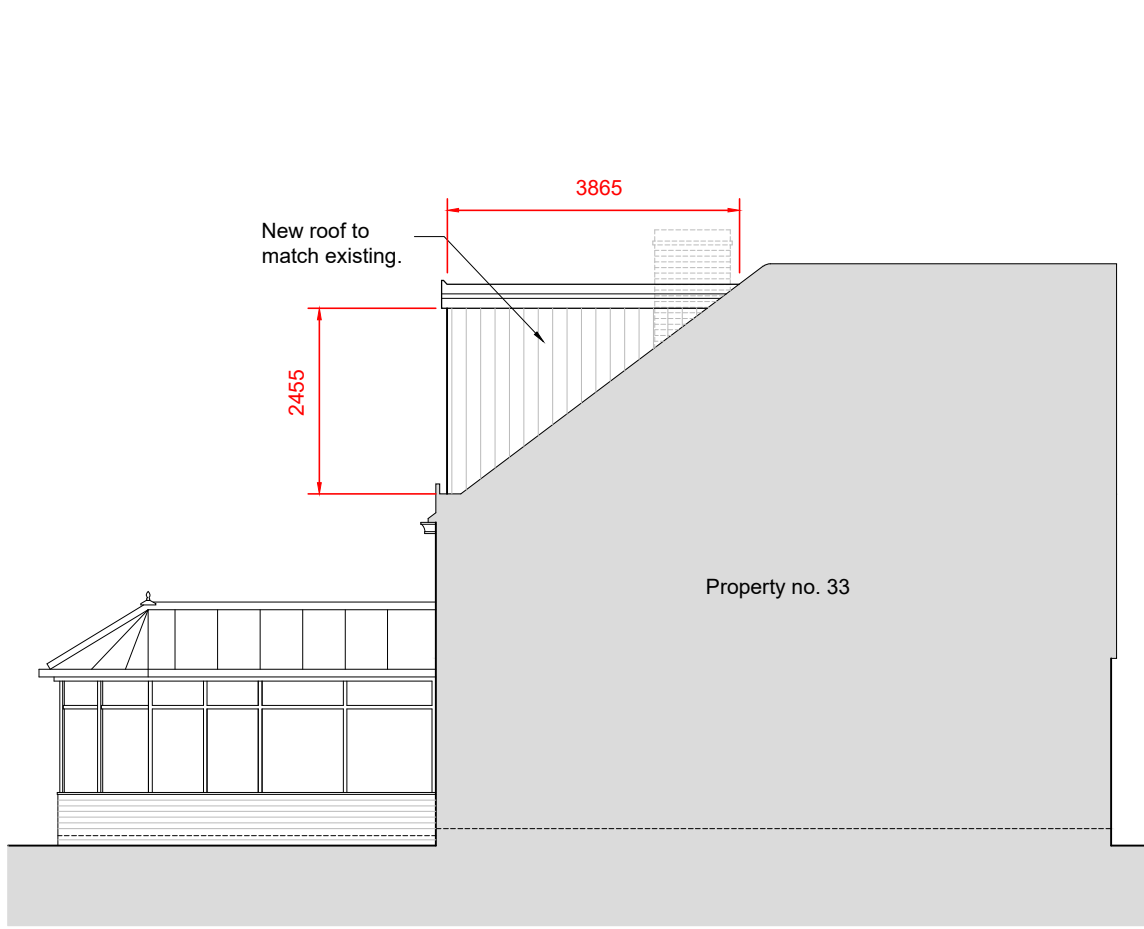


PROPOSED WEST ELEVATION
SCALE 1 : 100

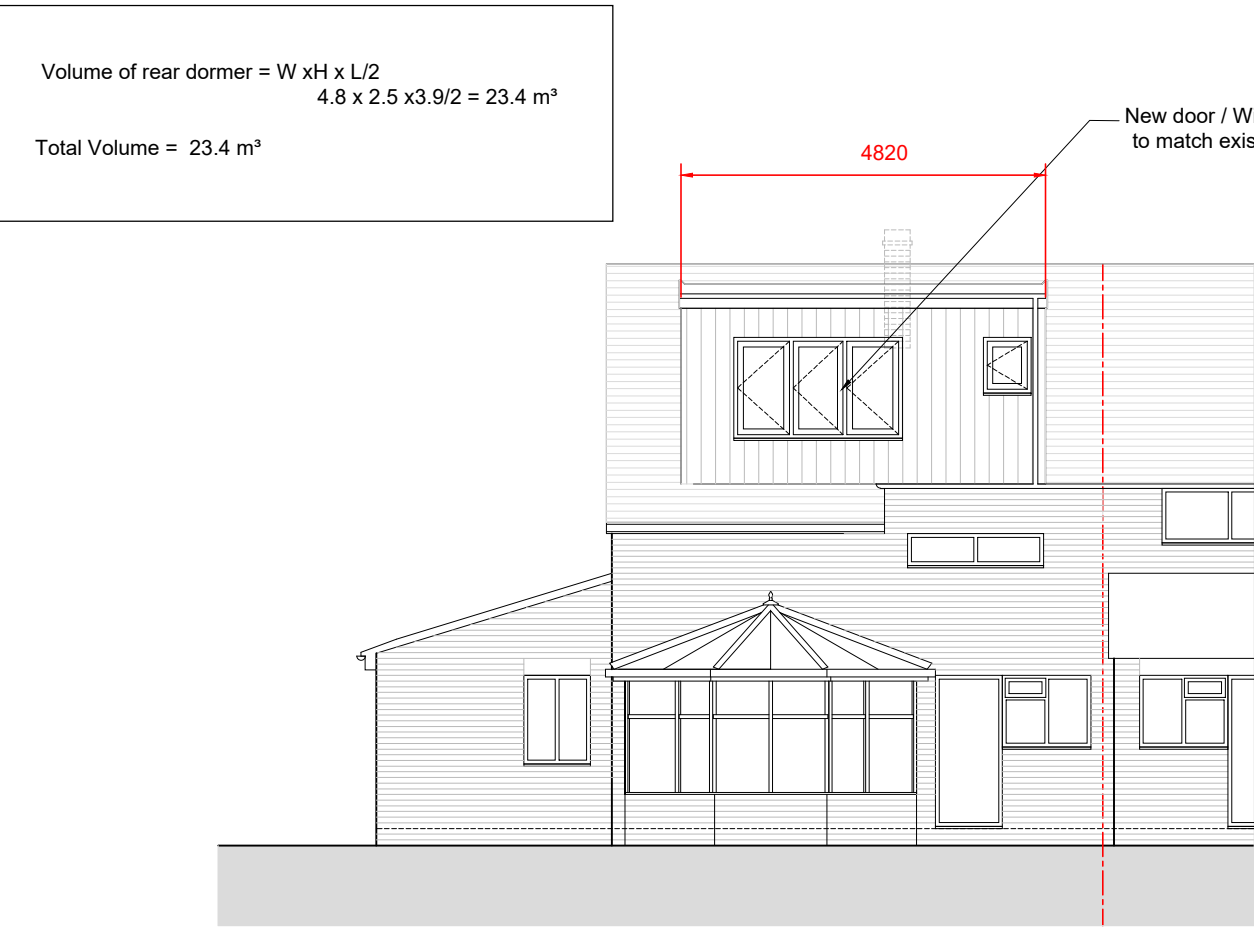


PROPOSED NORTH ELEVATION
SCALE 1 : 100


Volume of rear dormer = W xH x L/2
4.8 x 2.5 x3.9/2 = 23.4 m³
Total Volume = 23.4 m³

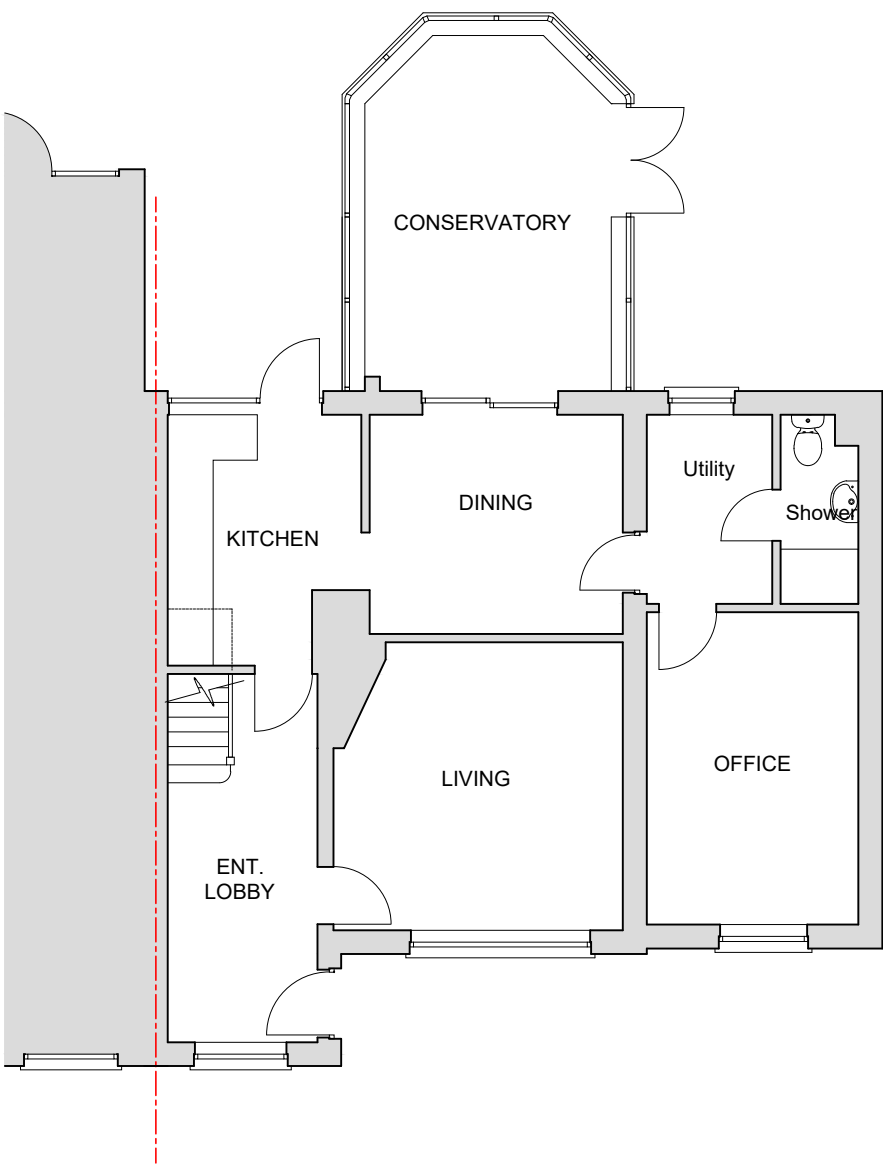

PROPOSED GROUND FLOOR PLAN
SCALE 1 : 100

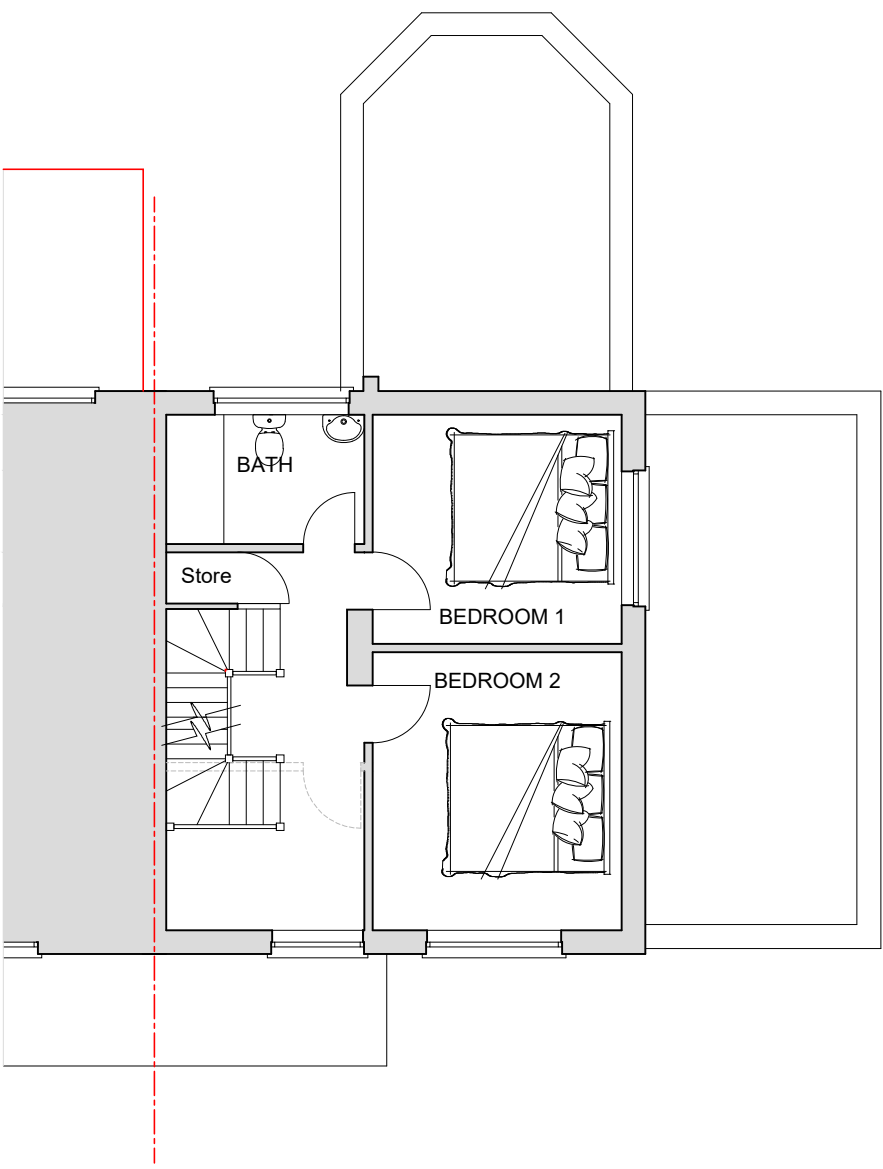

PROPOSED FIRST FLOOR PLAN
SCALE 1 : 100

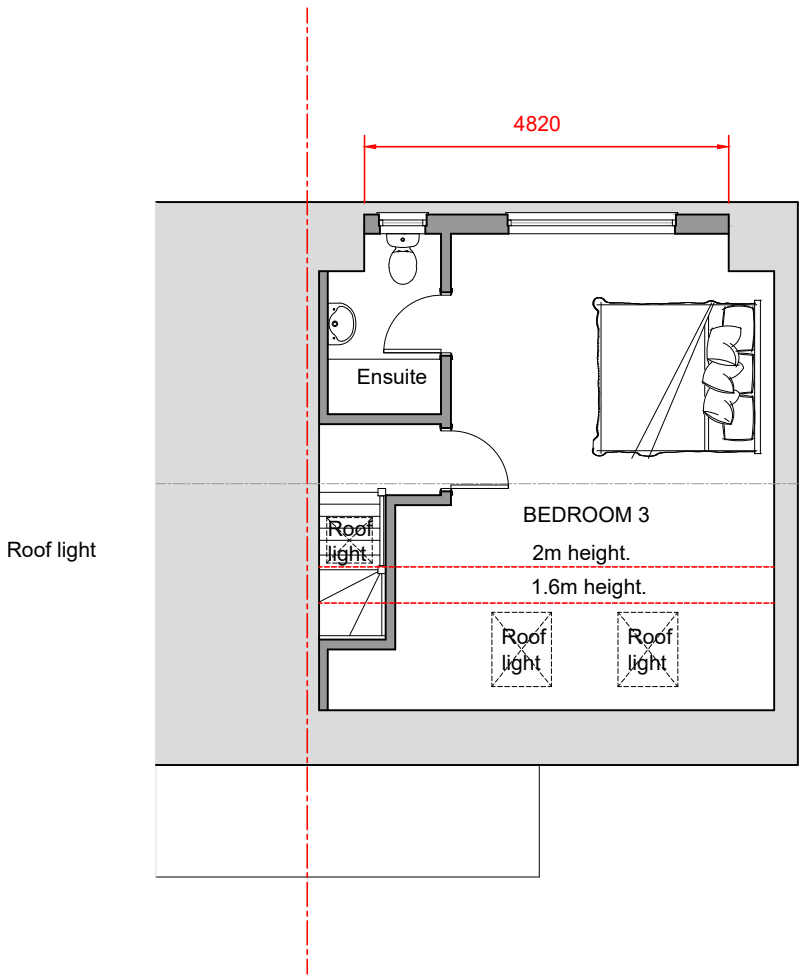

PROPOSED ROOF PLAN
SCALE 1 : 100

0m 5m

A AMENDED AS PER PLANNERS REVIEW 07/04/21 SK

SK Design Consultants
22 Netley close
Caversham
Reading RG4 6SR
Tel : 07821111602

Client:
Mrs SYLWIA OCHNICKA-BENTO

Project:
LOFT CONVERSION.

Location:
35 Brooksby Road, Tilehurst, Reading, Rg31 6LZ

Drawing Title:
PROPOSED PLANS AND ELEVATIONS

Date: FEB 2021	Sheet Size: A1	Drawn: SK
-------------------	-------------------	--------------

Drawing No: P1189A-03	Revision: A
---------------------------------	-----------------------