

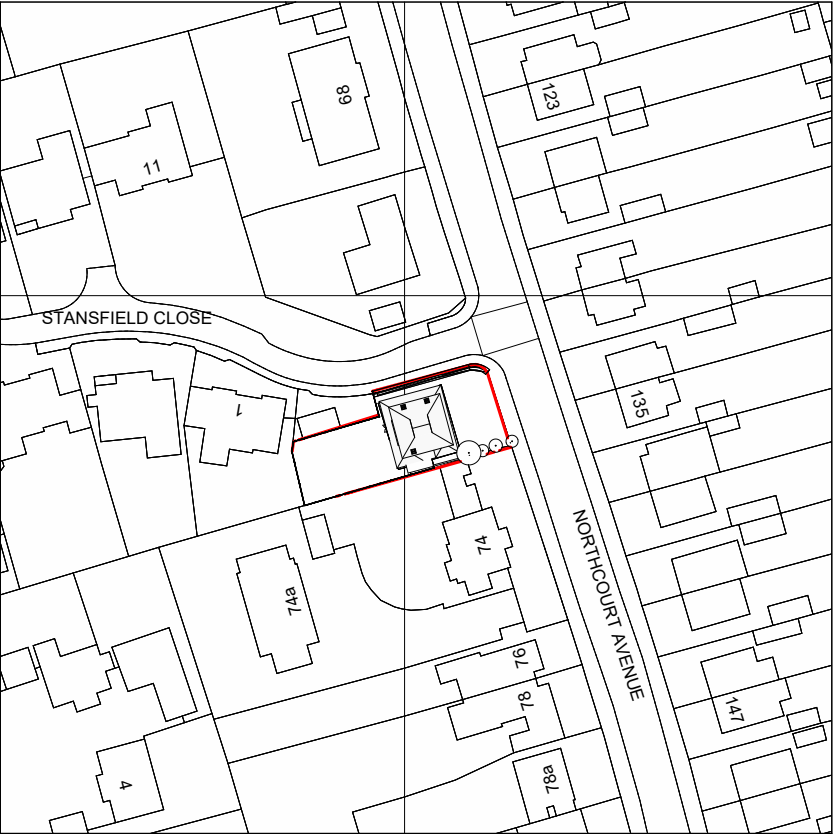




© Crown Copyright and database rights 2020 OS 100047474

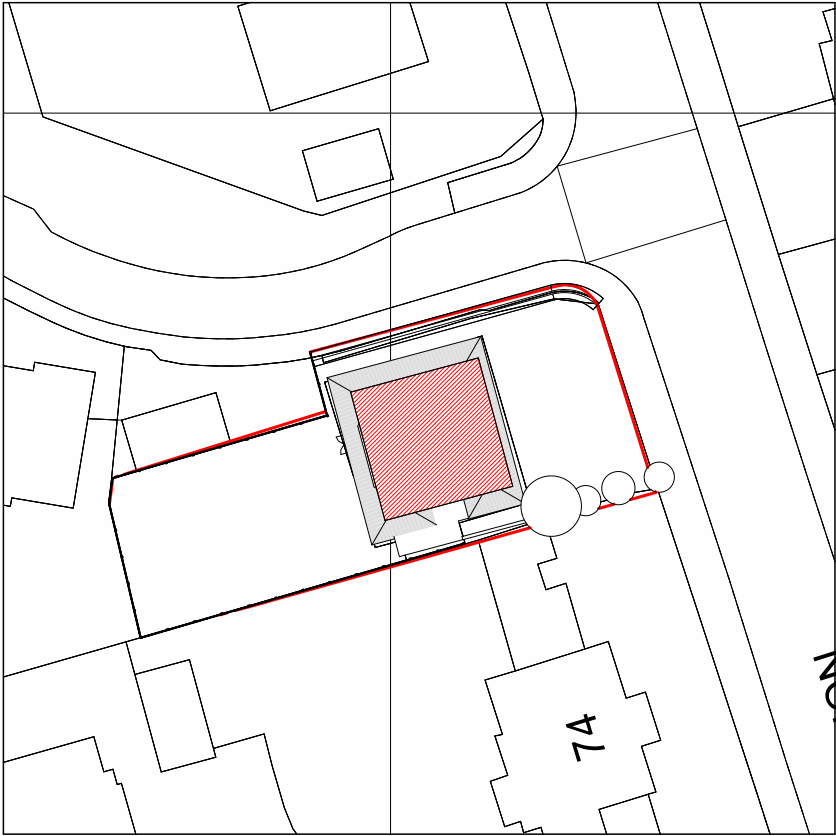



Location Plan
1 : 1250

 

Block Plan
1 : 500

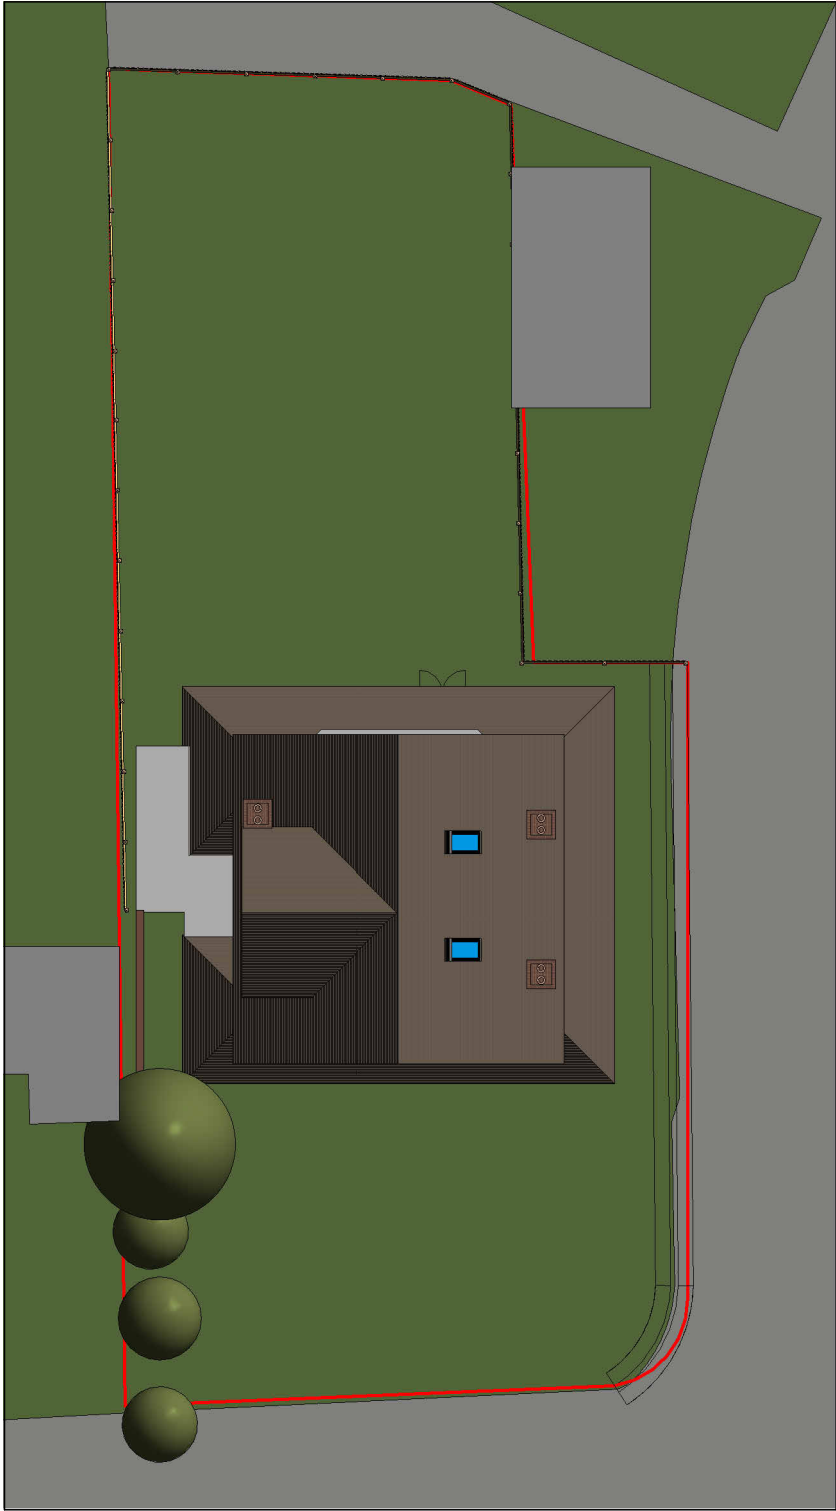 



Site Plan
1 : 200


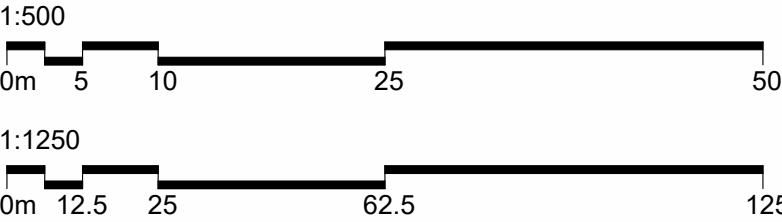
 



mAdt
Milligan Architecture
Design & Technology

Do not Scale.
Use figured dimensions only.
Subject to site survey and all necessary consents. All dimensions to be checked by user and any discrepancies, errors or omissions to be reported to mAdt before work commences.
This drawing is to be read in conjunction with all other relevant materials.



PROJECT	SCALE	DATE	CHECKED BY
72 Northcourt Avenue	As indicated	Oct 2020	mAdt
DRAWING TITLE	DRAWING NUMBER	DRAWN BY	REVISION NO.
Location and Block Plans	20.14 PL01	LM	

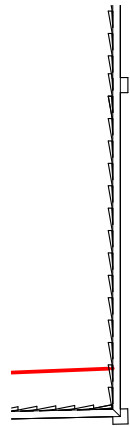 

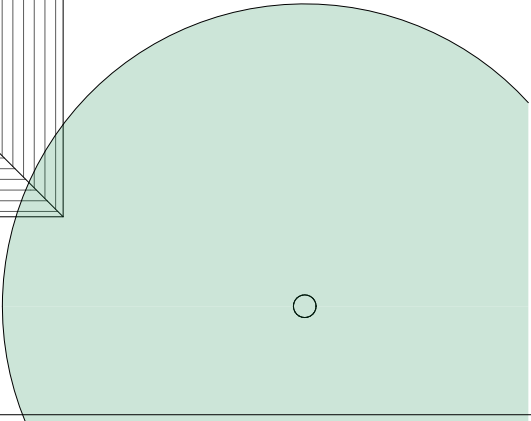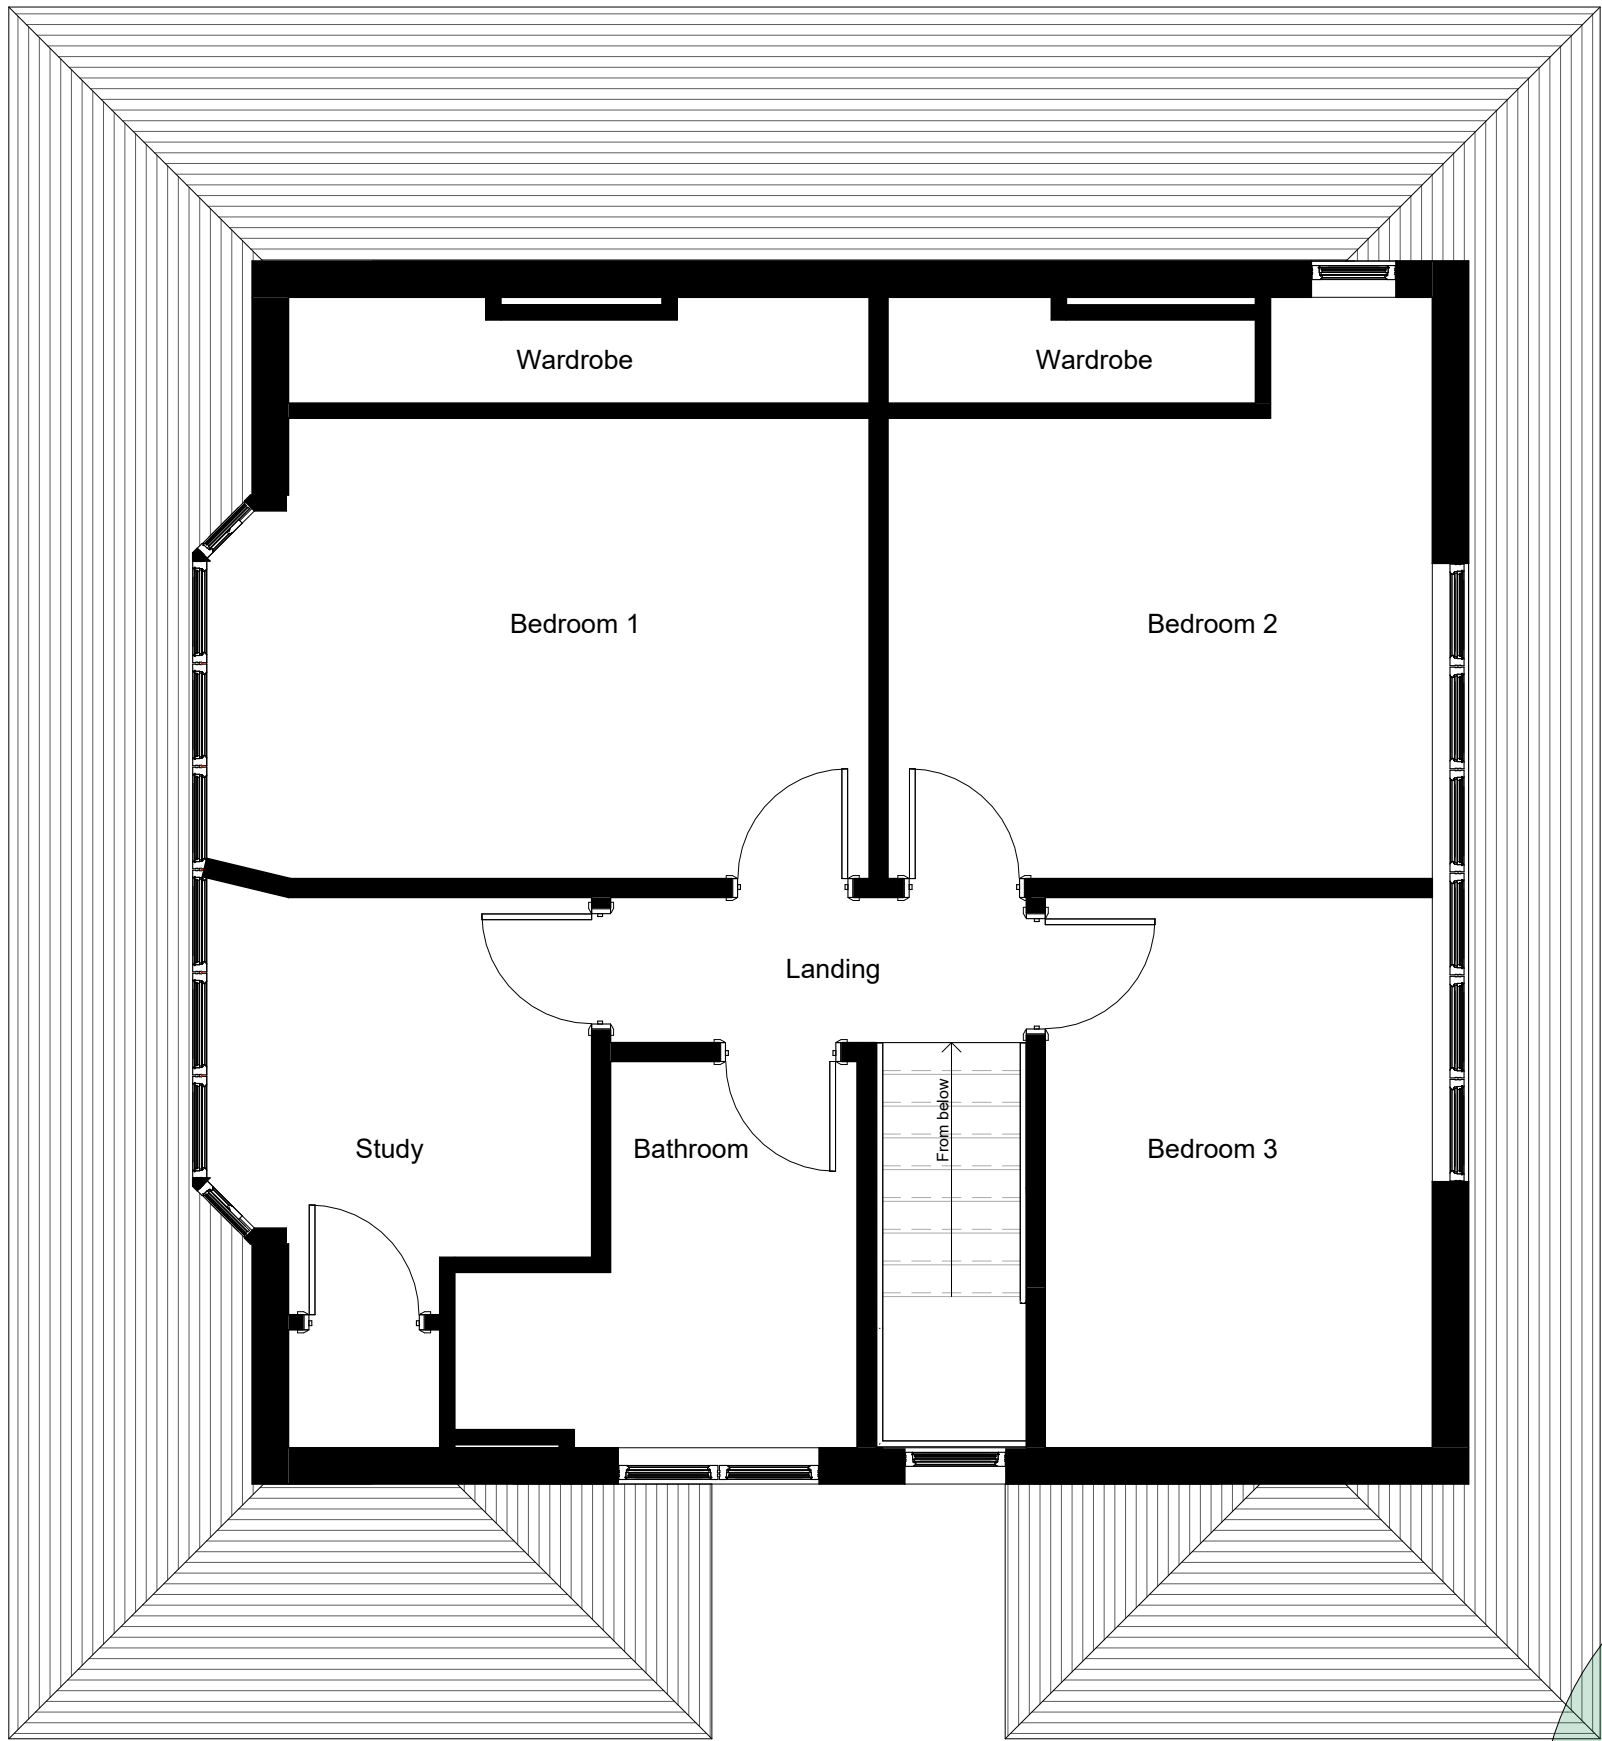
 


 



PROJECT	SCALE	DATE	CHECKED BY
72 Northcourt Avenue	1 : 50	Oct 2020	mAdt
DRAWING TITLE	DRAWING NUMBER	DRAWN BY	REVISION NO.
Existing East Elevation	20.14 PL04	LM	

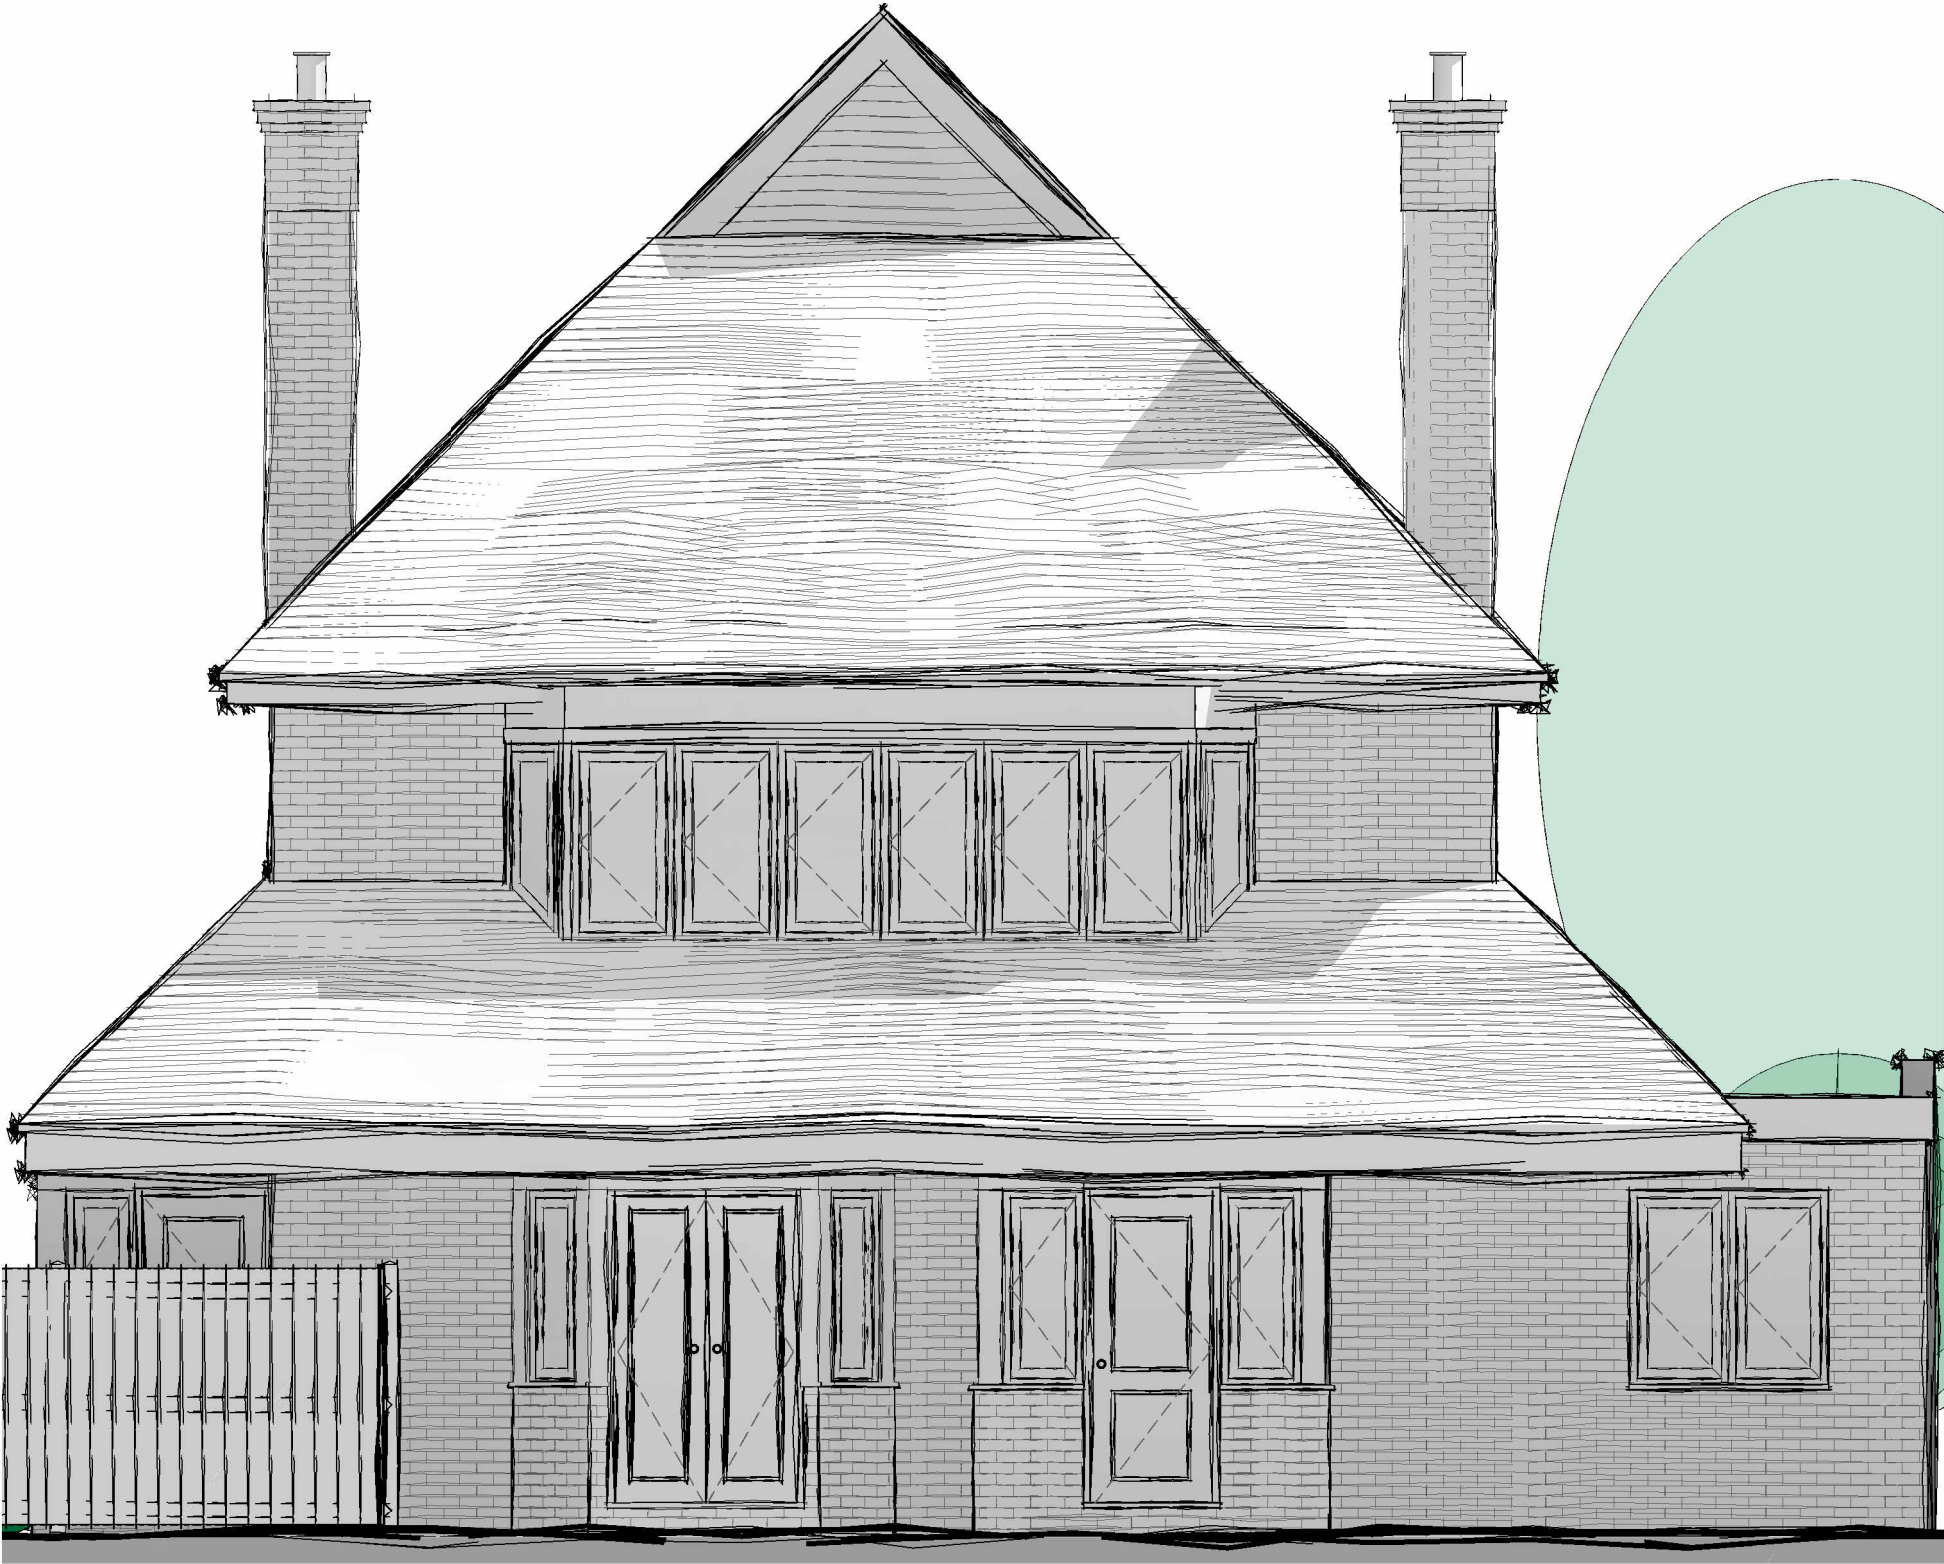 

PROJECT	SCALE	DATE	CHECKED BY
72 Northcourt Avenue	1 : 50	Oct 2020	mAdt
DRAWING TITLE	DRAWING NUMBER	DRAWN BY	REVISION NO.
Existing West Elevation	20.14 PL05	LM	

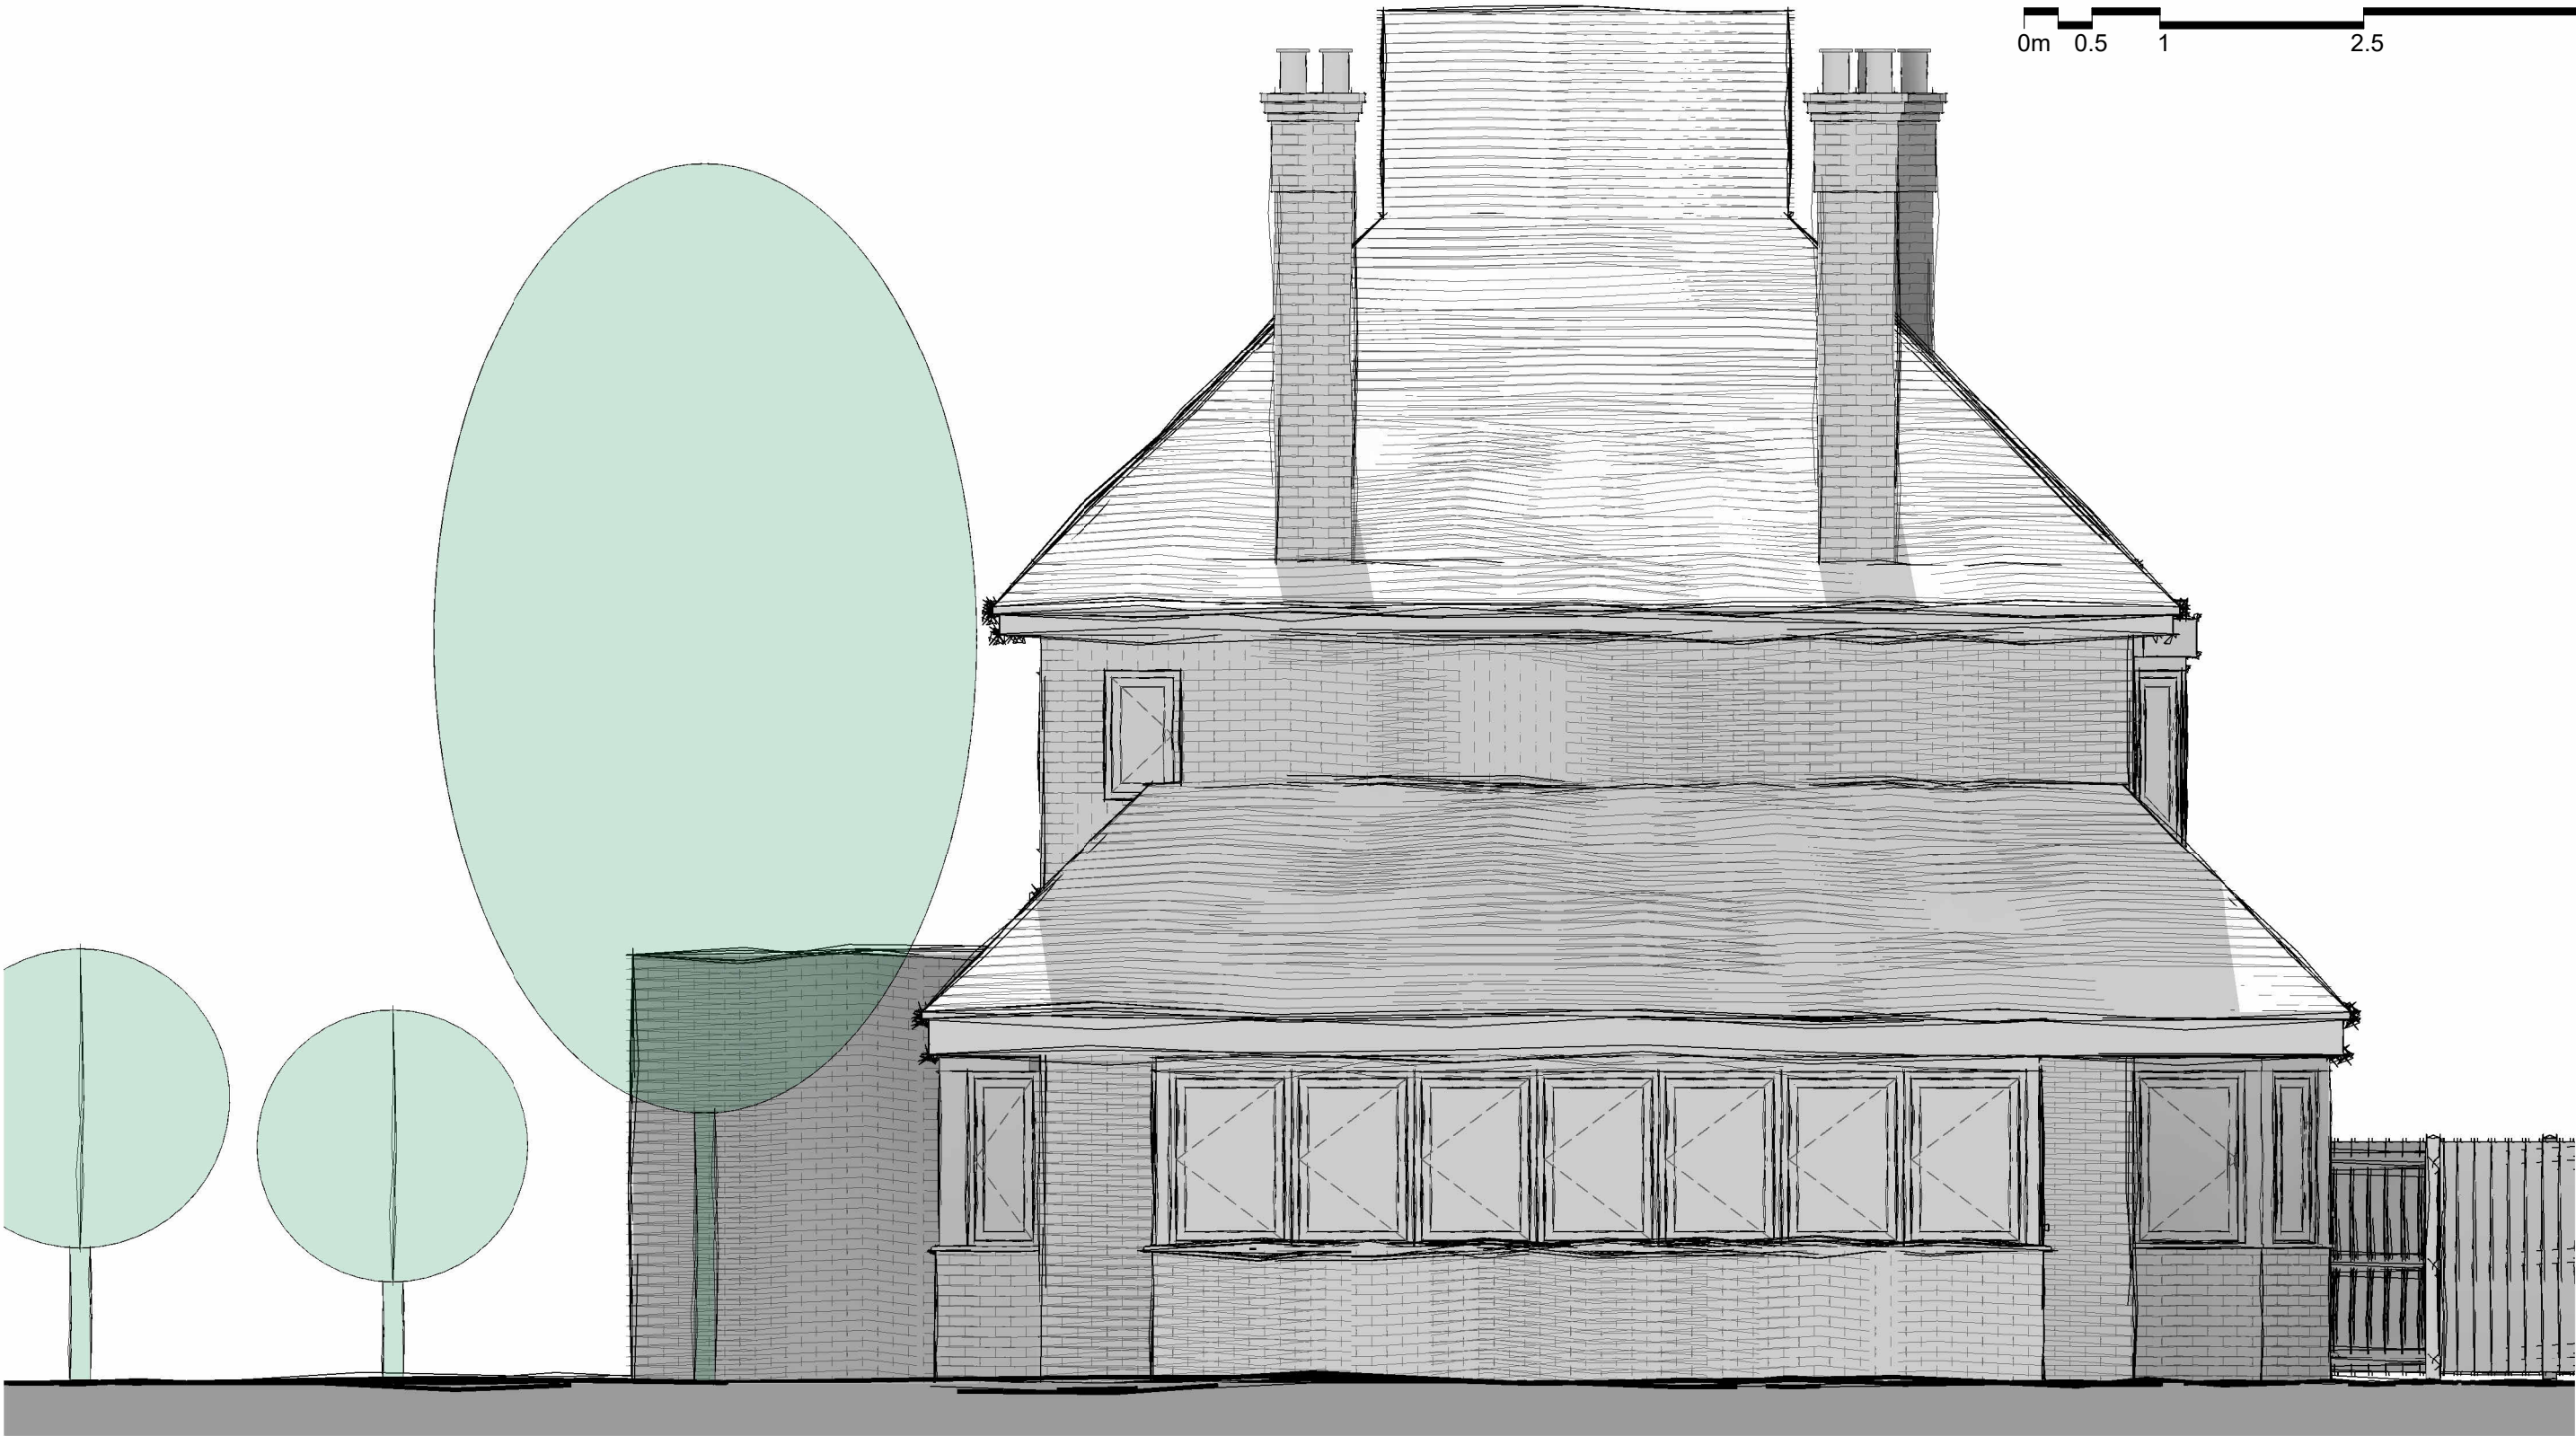 

PROJECT	SCALE	DATE	CHECKED BY
72 Northcourt Avenue	1 : 50	Oct 2020	mAdt
DRAWING TITLE	DRAWING NUMBER	DRAWN BY	REVISION NO.
Existing North Elevation	20.14 PL06	LM	

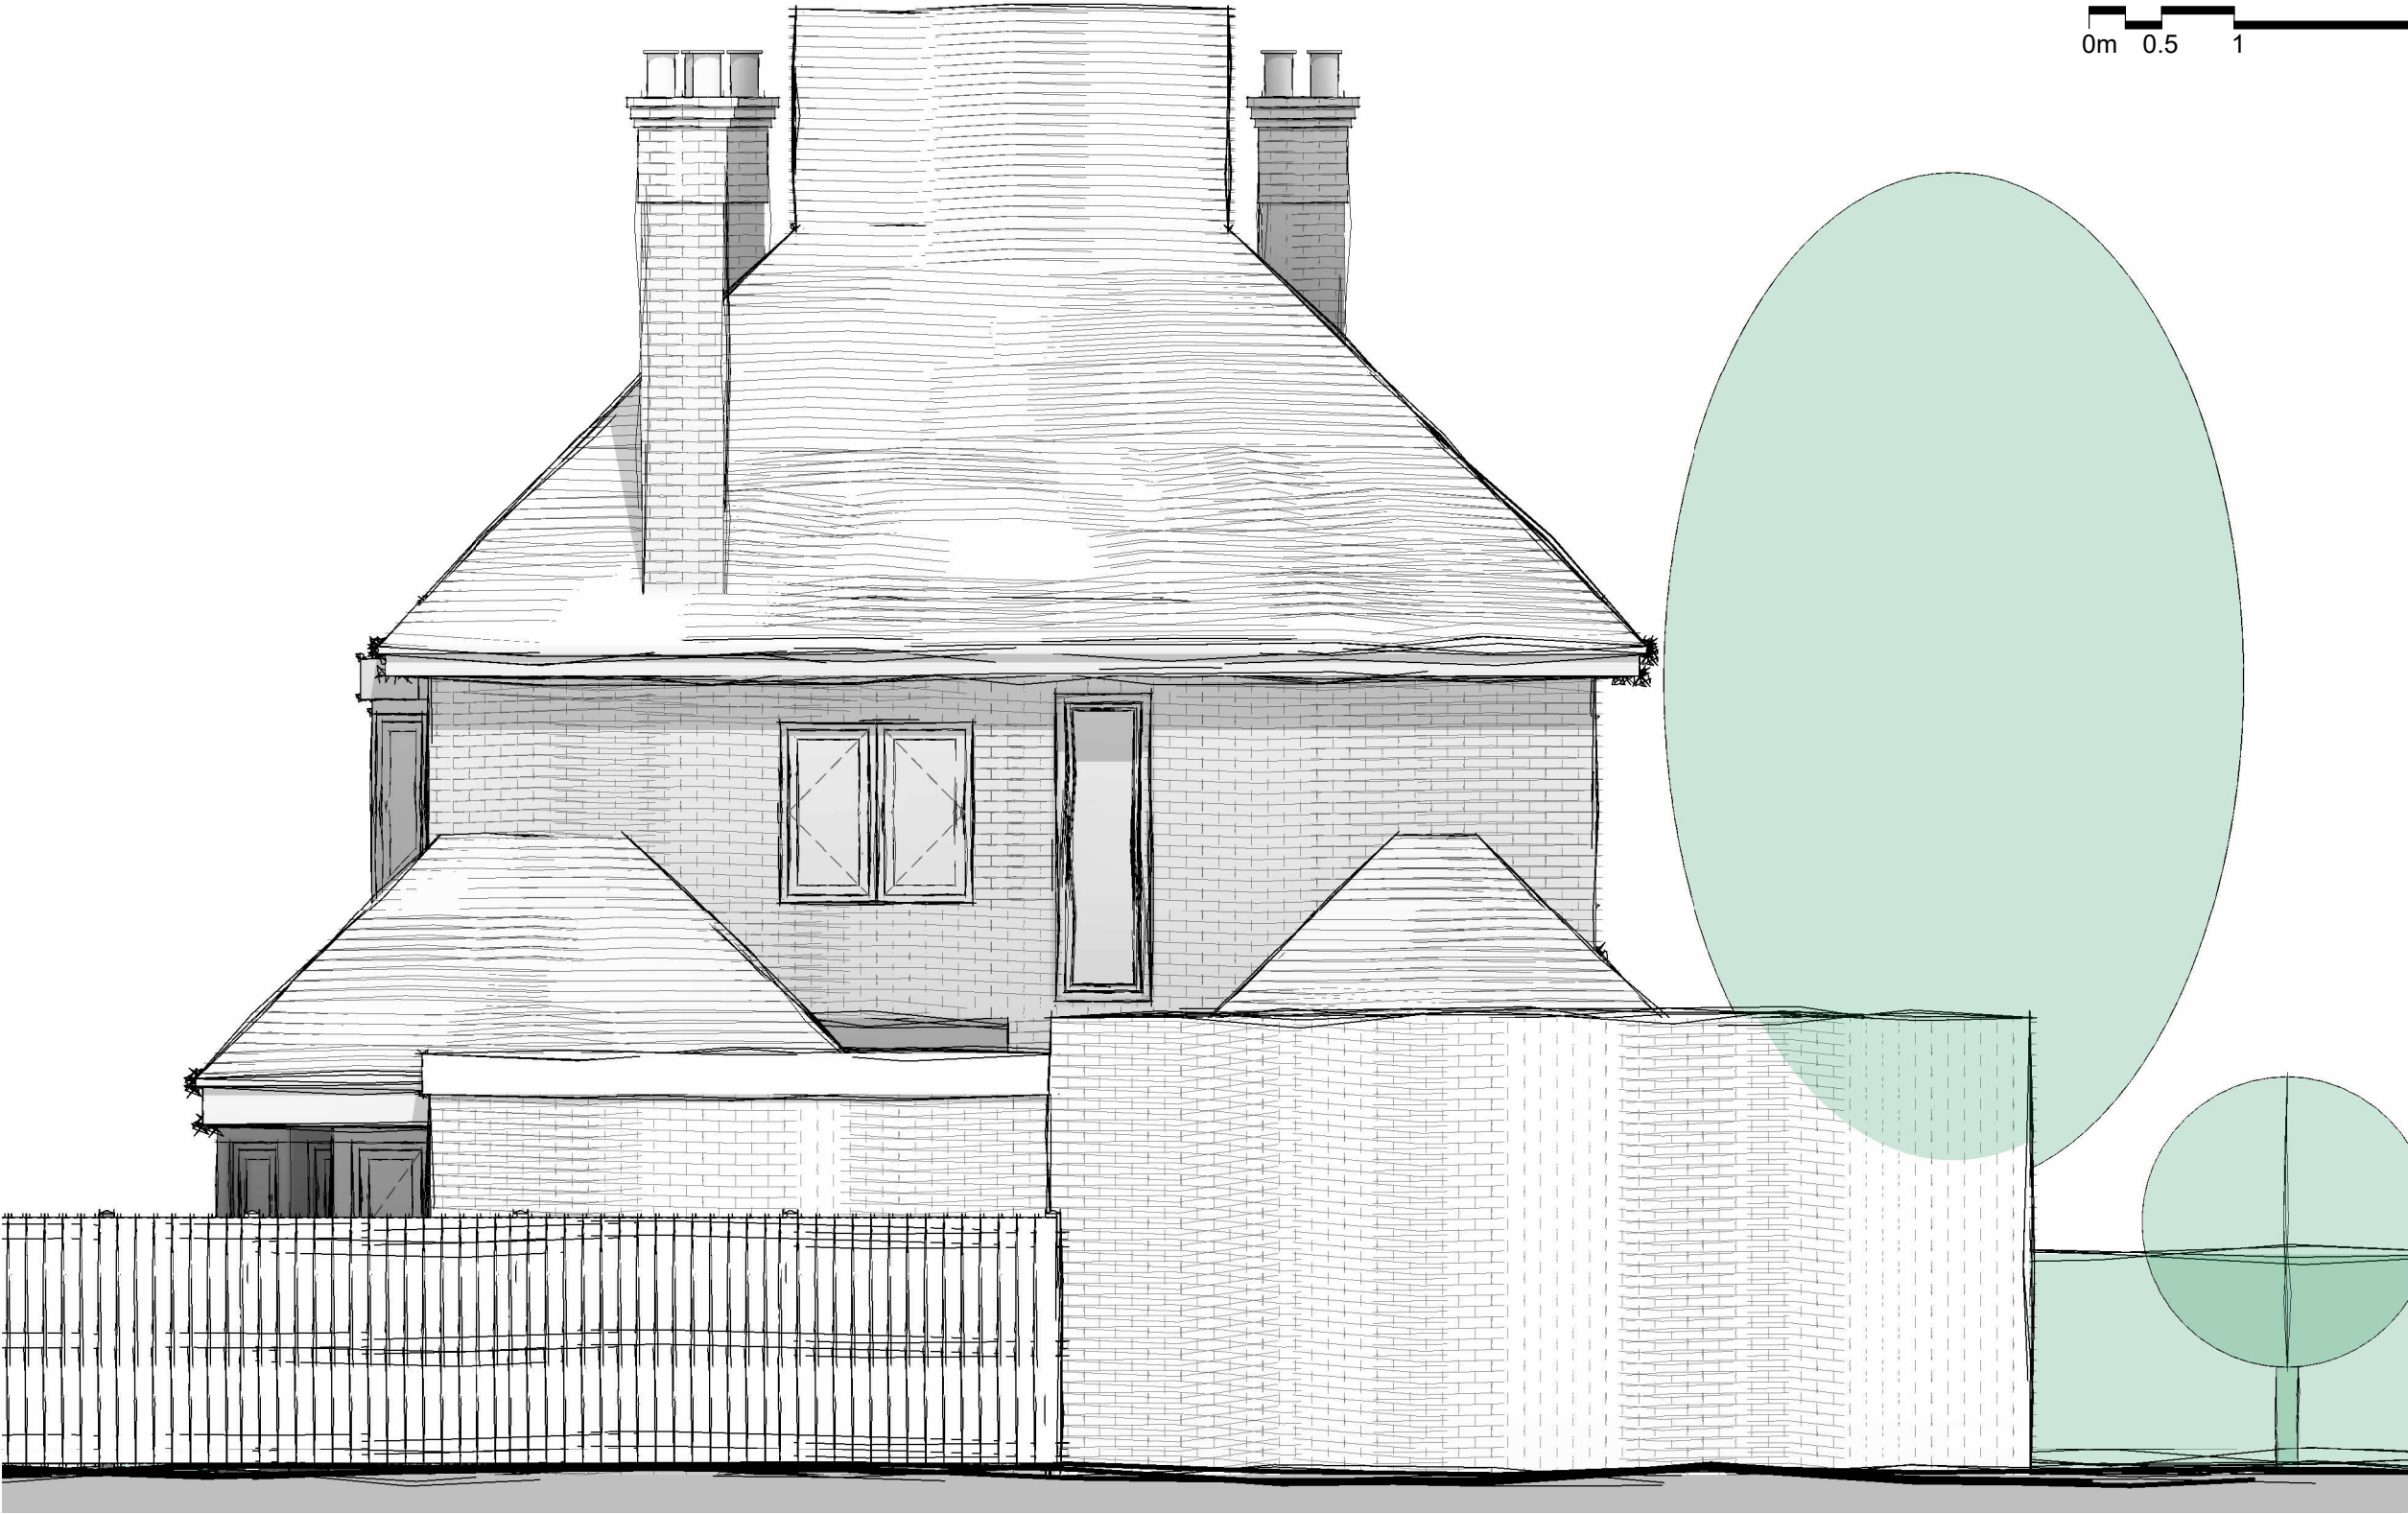 

PROJECT	SCALE	DATE	CHECKED BY
72 Northcourt Avenue	1 : 50	Oct 2020	mAdt
DRAWING TITLE	DRAWING NUMBER	DRAWN BY	REVISION NO.
Existing South Elevation	20.14 PL07	LM	

