




RevNo	Revision note	Date	Signature	Checked
-------	---------------	------	-----------	---------

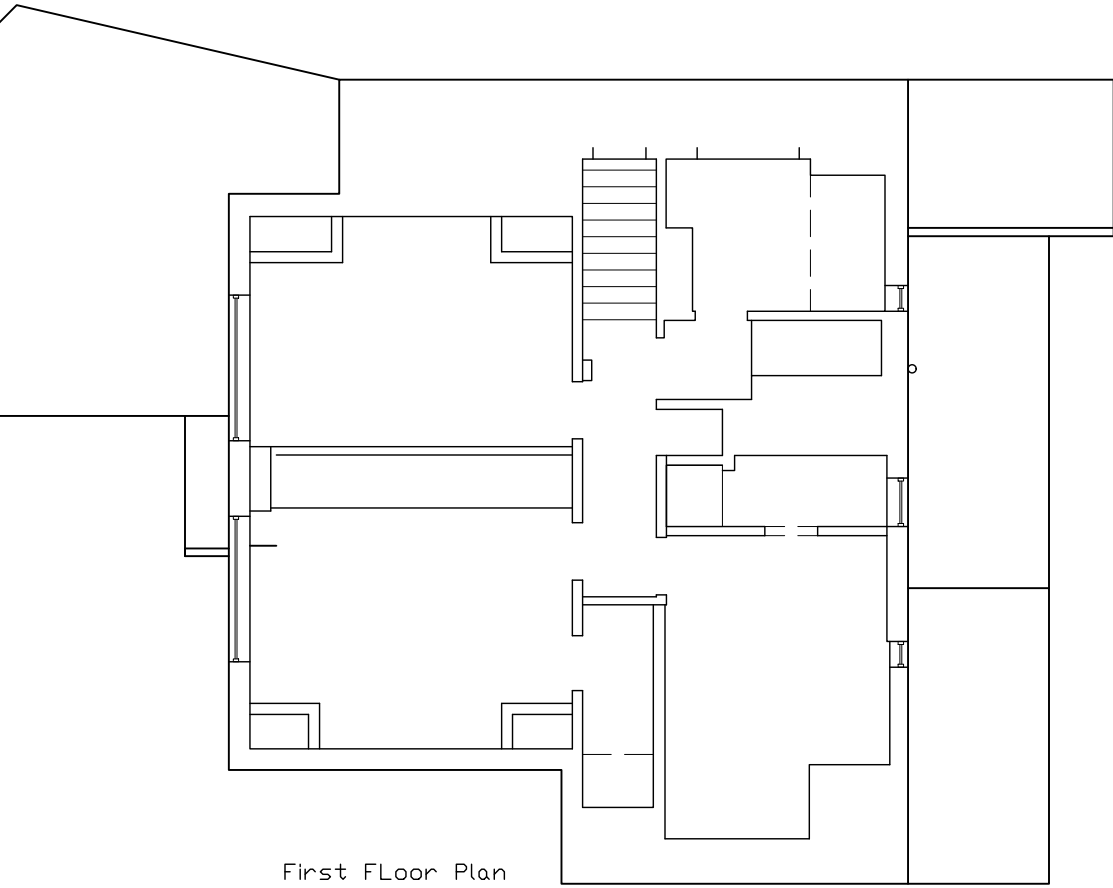


First Floor Plan

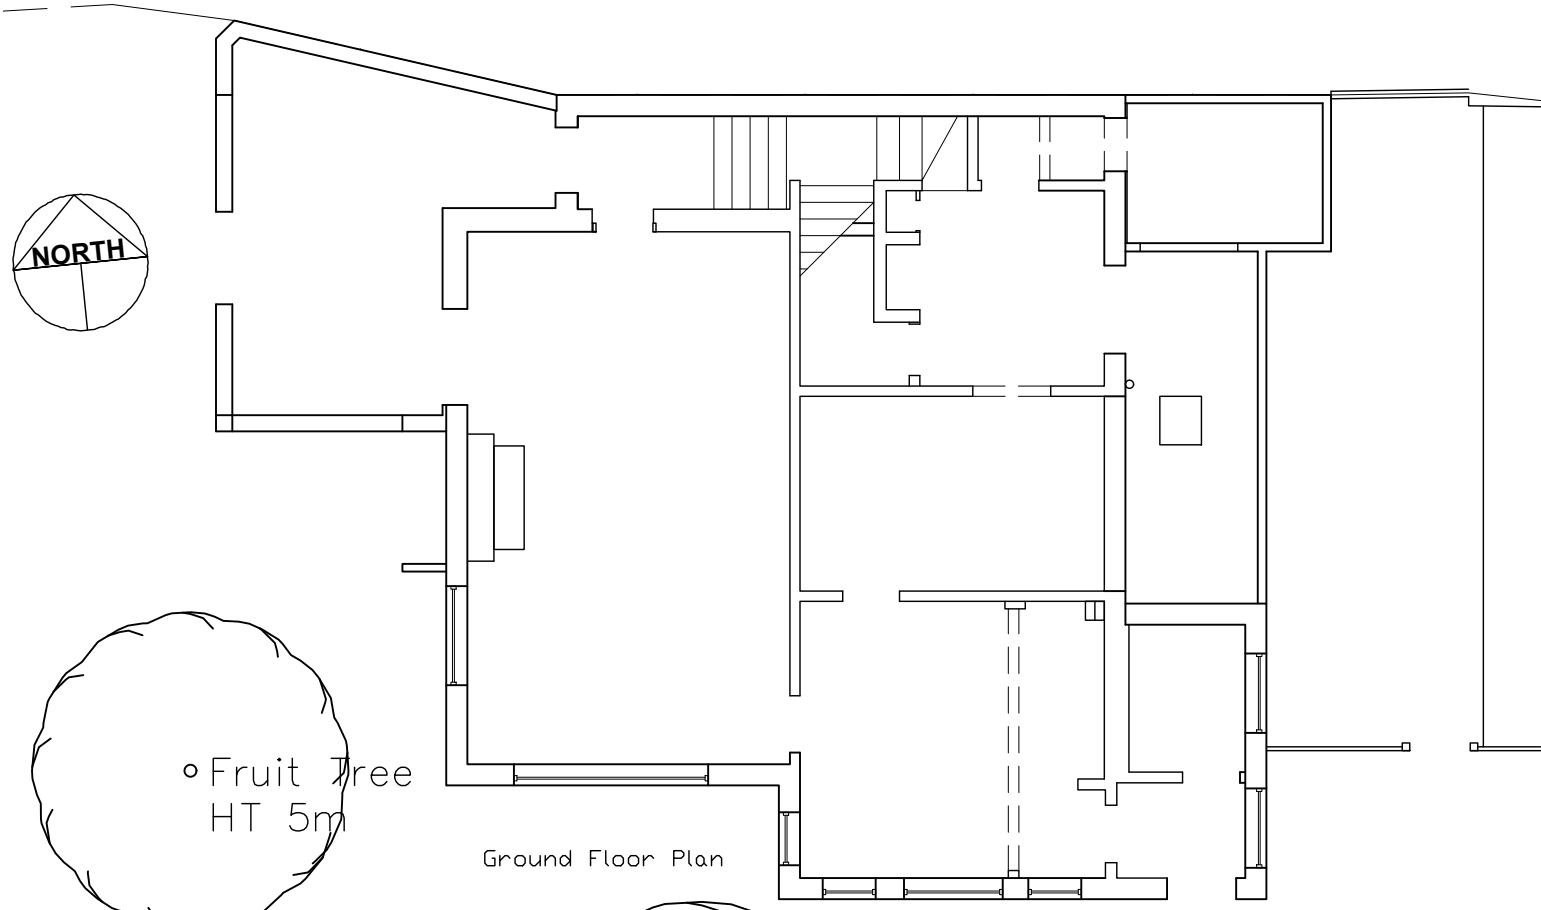


Ground Floor Plan

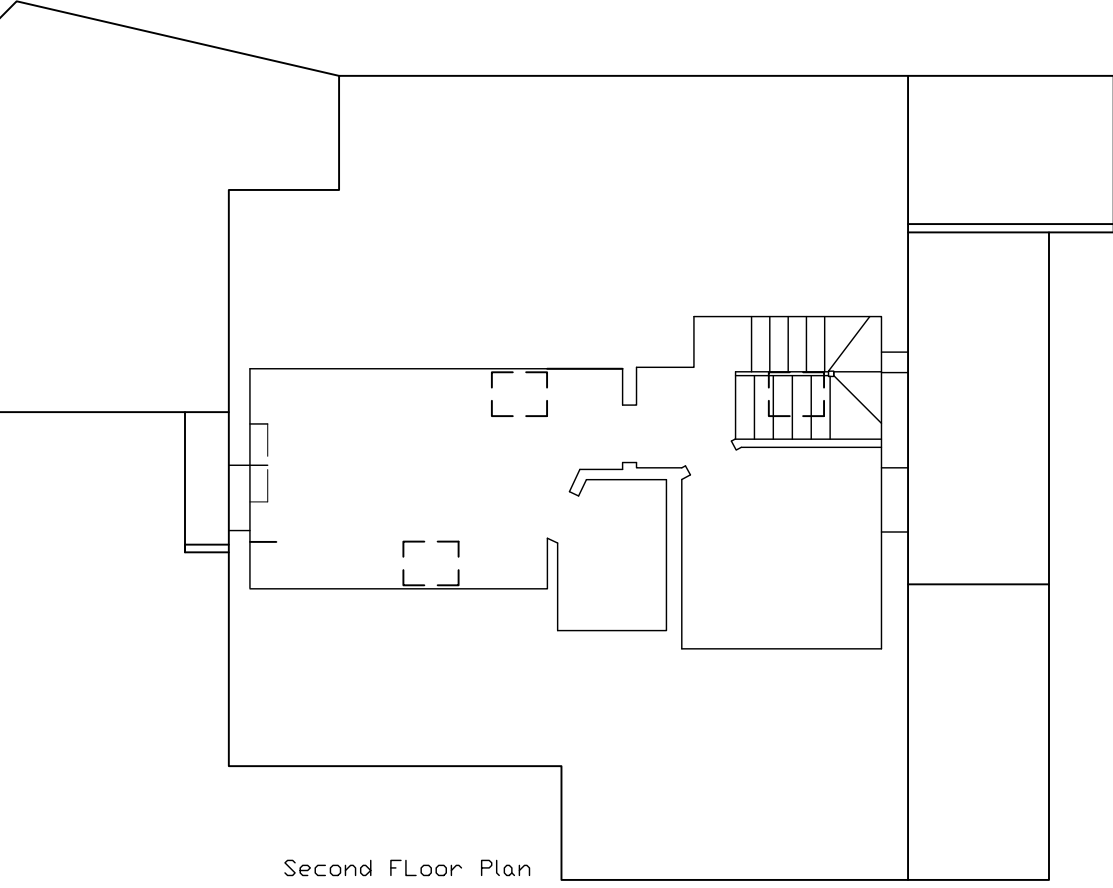


Second Floor Plan

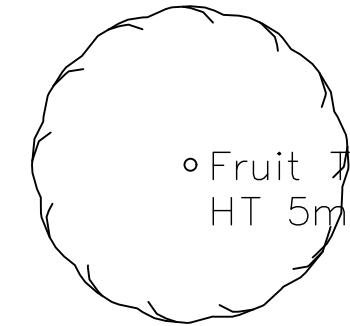

◦Fruit Tree
HT 5m

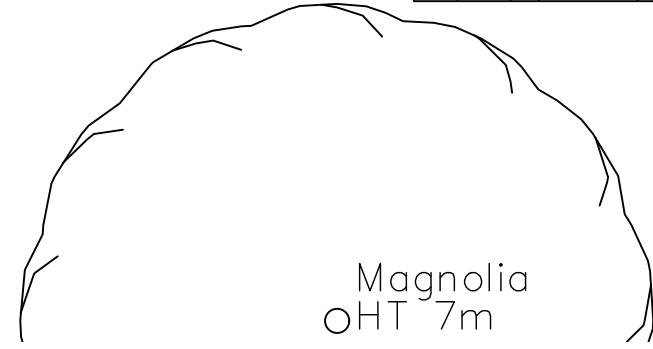

Magnolia
HT 7m

 

Itemref	Quantity	Title/Name, designation, material, dimension etc			Article No./Reference	
Designed by D. Watsham	Checked by	Approved by - date DJW - 26/07/21	File name	Date 26/07/21	Scale 1:100 @ A3	
White Gables, Reading			Floor Plans (Existing)			
			26072101-1	Edition 1	Sheet 1/2	