


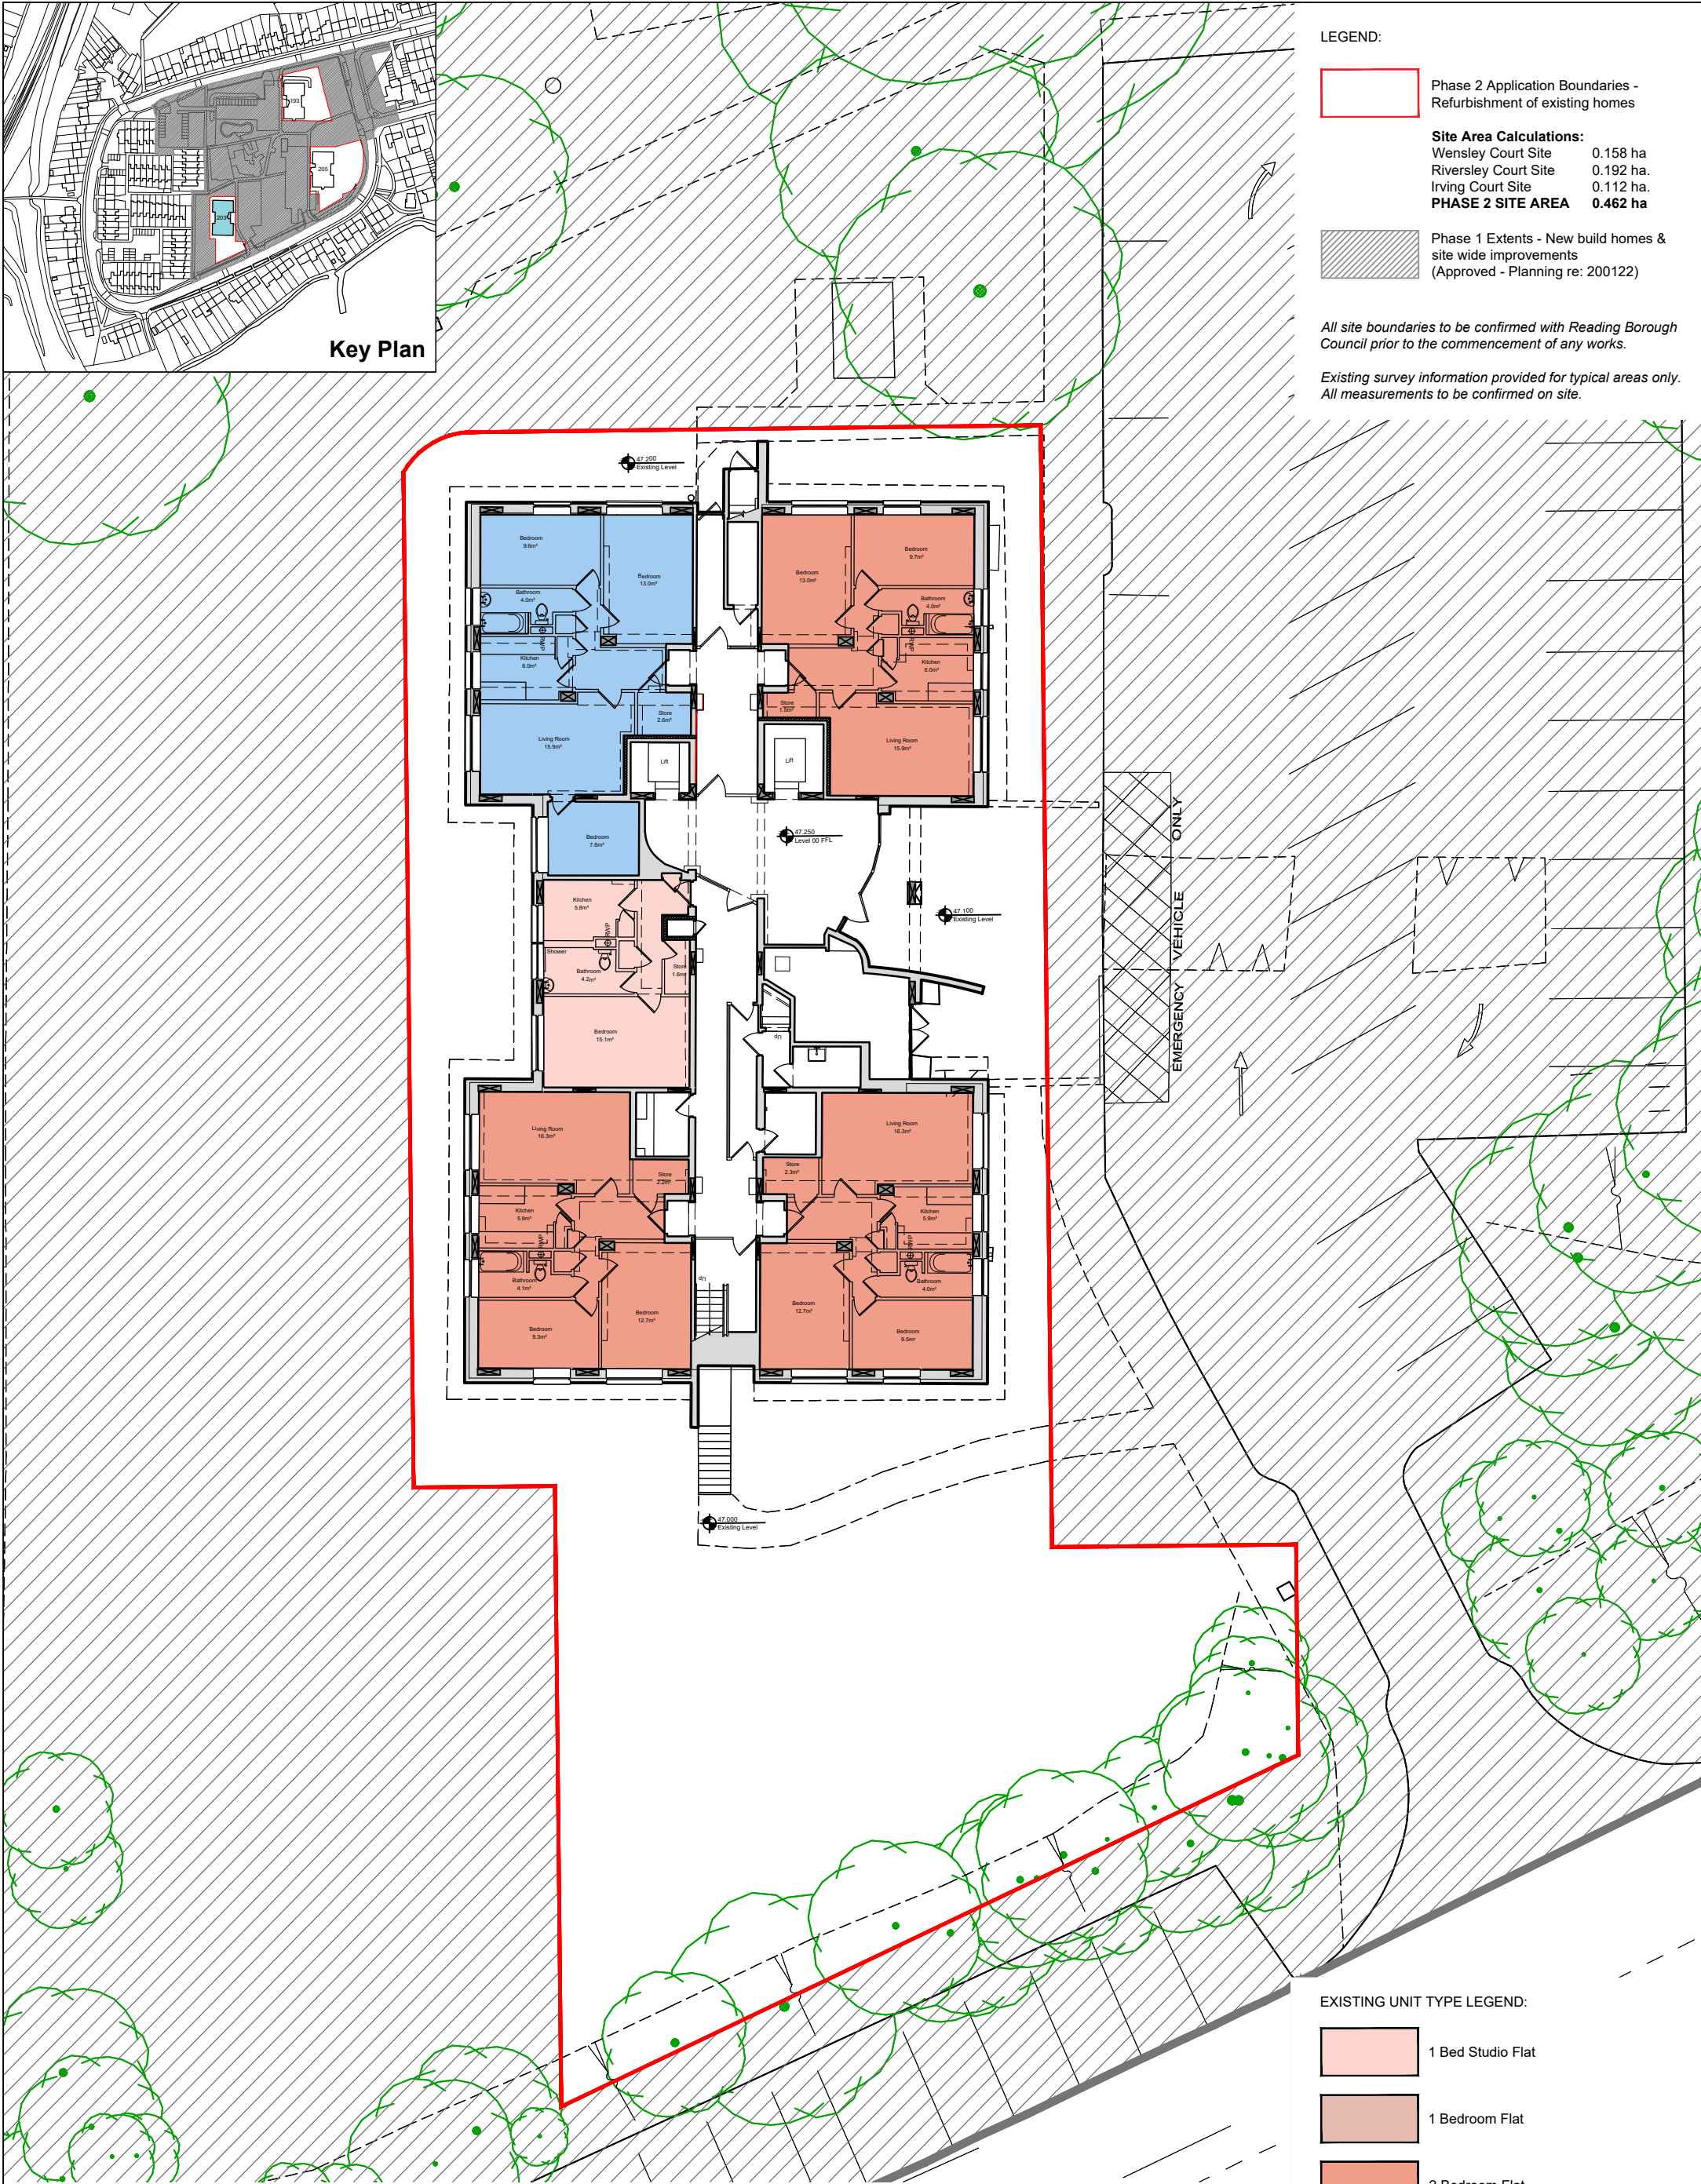

0060
01

Existing Floor Plan - Level 00
Irving Court 203

Rev. Date Drawn Description
- 03/03/21 FJM Initial Issue
A 31/03/21 RUH ISSUE FOR PLANNING

Notes:
Do not scale from drawings unless by agreement with HTA. Use figured dimensions only. Check all dimensions on site prior to commencing the works. Drawing to be read in conjunction with other relevant consultant information.
This drawing is the copyright of HTA Design LLP and must not be copied or reproduced in part, or in whole, without the express permission of HTA Design LLP. Drawing to be read in conjunction with specification.

Existing Floor Plan
drawing title 203 Irving Court, Reading
Reading Borough Council
Coley Rise Refurbishment
client / project

HTA-A_DR_0060
drawing number
1 : 200 @ A3
Scale
RBC-CRR
project number

A
revision
RUH
originated by

FOR PLANNING
status

HTA Design LLP
www.hta.co.uk
London | Edinburgh | Manchester | Bristol

