


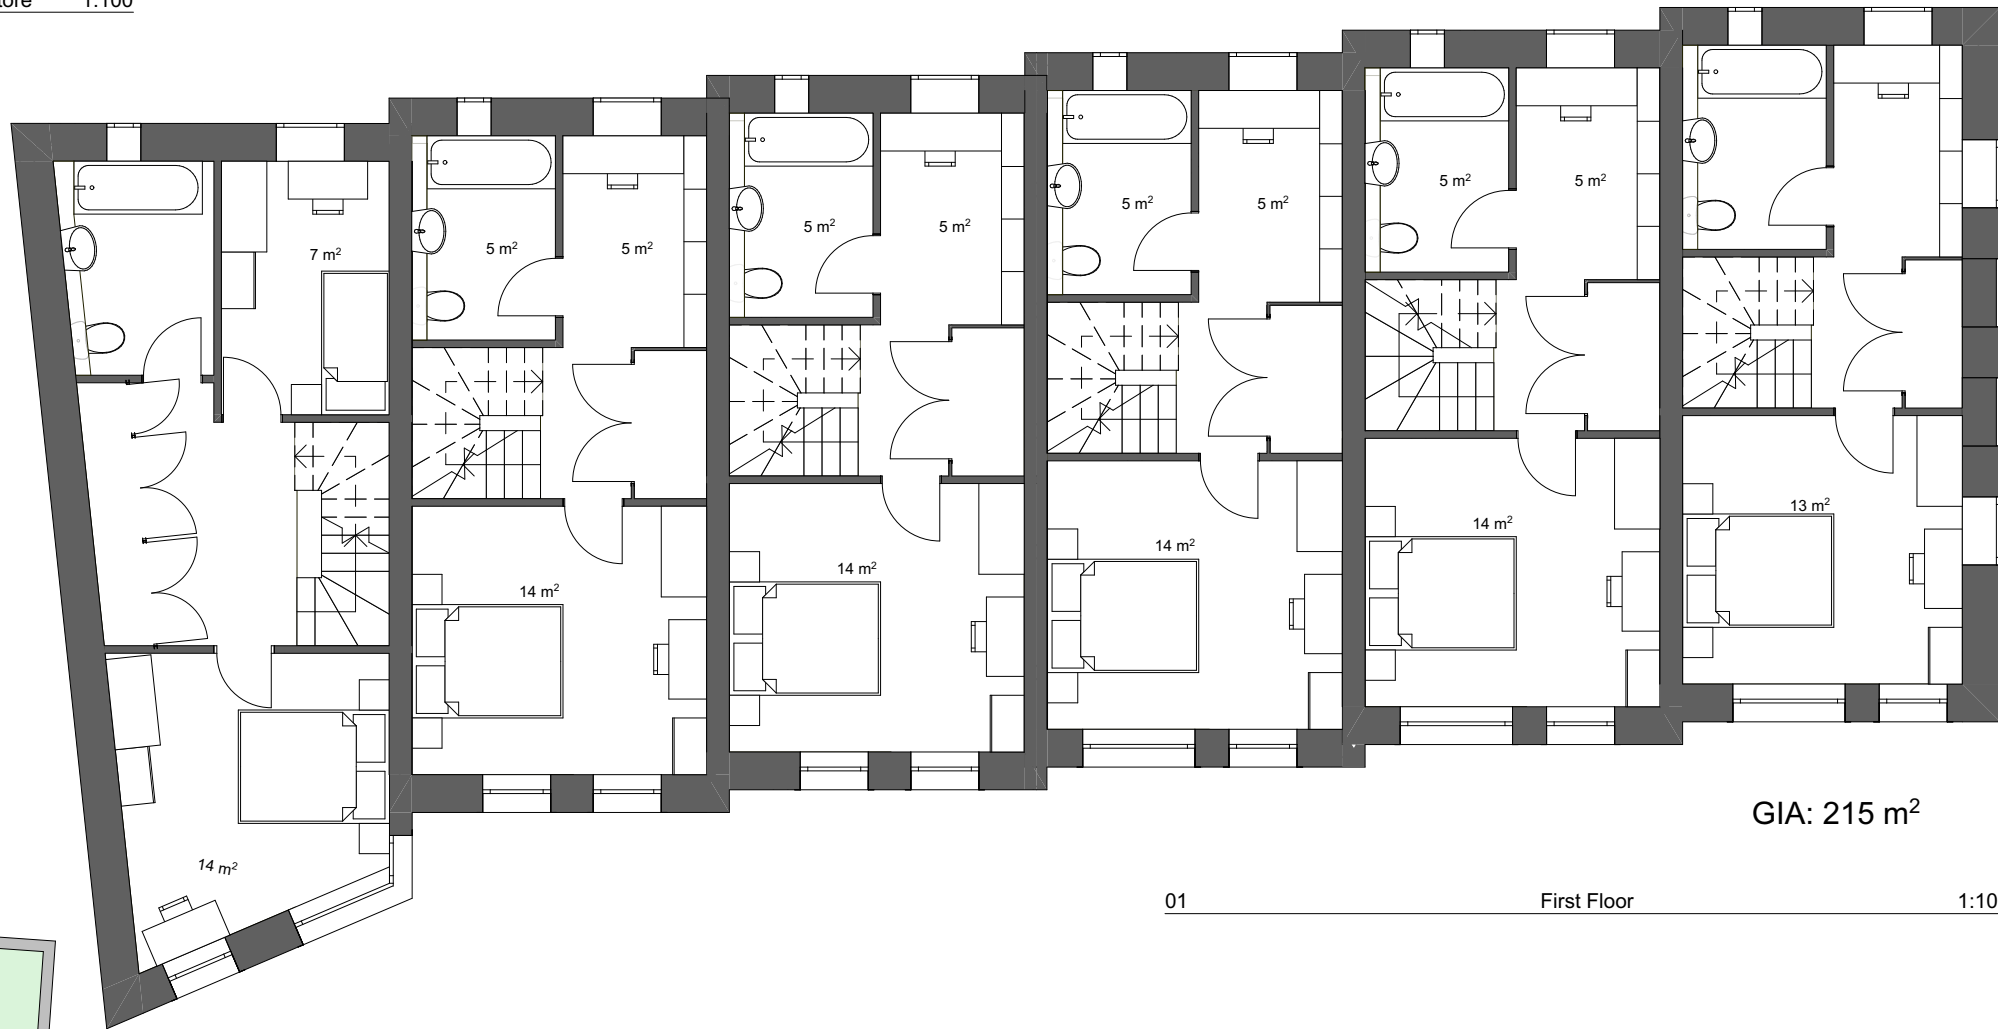


THIS DRAWING IS PREPARED FOR PLANNING SUBMISSION ONLY. THIS DRAWING IS BASED ON SURVEY INFORMATION BY OTHERS.

THE PROPOSAL IS SUBJECT TO PLANNING, BUILDING CONTROL, DETAILED DESIGN, CDM, LEGAL INVESTIGATIONS, SURVEY, ETC.

NO STRUCTURAL SURVEY, OR ADVICE HAS BEEN USED IN THE COMPILATION OF THESE DRAWINGS.

AREAS SHOWN ARE APPROXIMATE, AND SUBJECT TO DETAILED DESIGN. NOT FOR CONSTRUCTION

©COPYRIGHT HIVES ARCHITECTS

 

For detailed plans refer to drawings 111, 112 and 113

Total GIA: 544 m²

Client	Drawing Title		HIVES ARCHITECTS	
Mr Nigel Flawn	Combined Floor Plans		SINCE 1934	
Job title	Revision		Hives Architects LLP	
40-48 Mount Pleasant	11/06/21 P2 WINDOW ADDED TO GROUND FLOOR OF HOUSE 1; SCREEN ADDED TO BALCONY OF BUILDING 6; BIN STORE UPDATED, SOUTH-FACING WINDOWS REPLACED ON FIRST FLOOR OF HOUSES 2-5		John Adams House	
Scale	1:100 @A2	Drawn	GP	Checked
Project Status	Planning Application	GP	HW	Reading
			29 Castle Street	
			RG1 7SB	
			0118 958 7331	
			admin@hivesarchitects.co.uk	
			Project	
			Drawing	
			Revision	
			2787 010P2	