


SUBJECT TO STRUCTURAL SURVEY, M & E
ASSESSMENT, CONFIRMATION OF LEGAL
BOUNDARIES, CONSTRAINTS, PLANNING AND
HIGHWAYS APPROVAL

THIS SCHEME IS BASED ON ESTIMATED THIRD
PARTY INFORMATION AD AS SUCH THP ARE
NOT LIABLE FOR ANY DISCREPANCIES

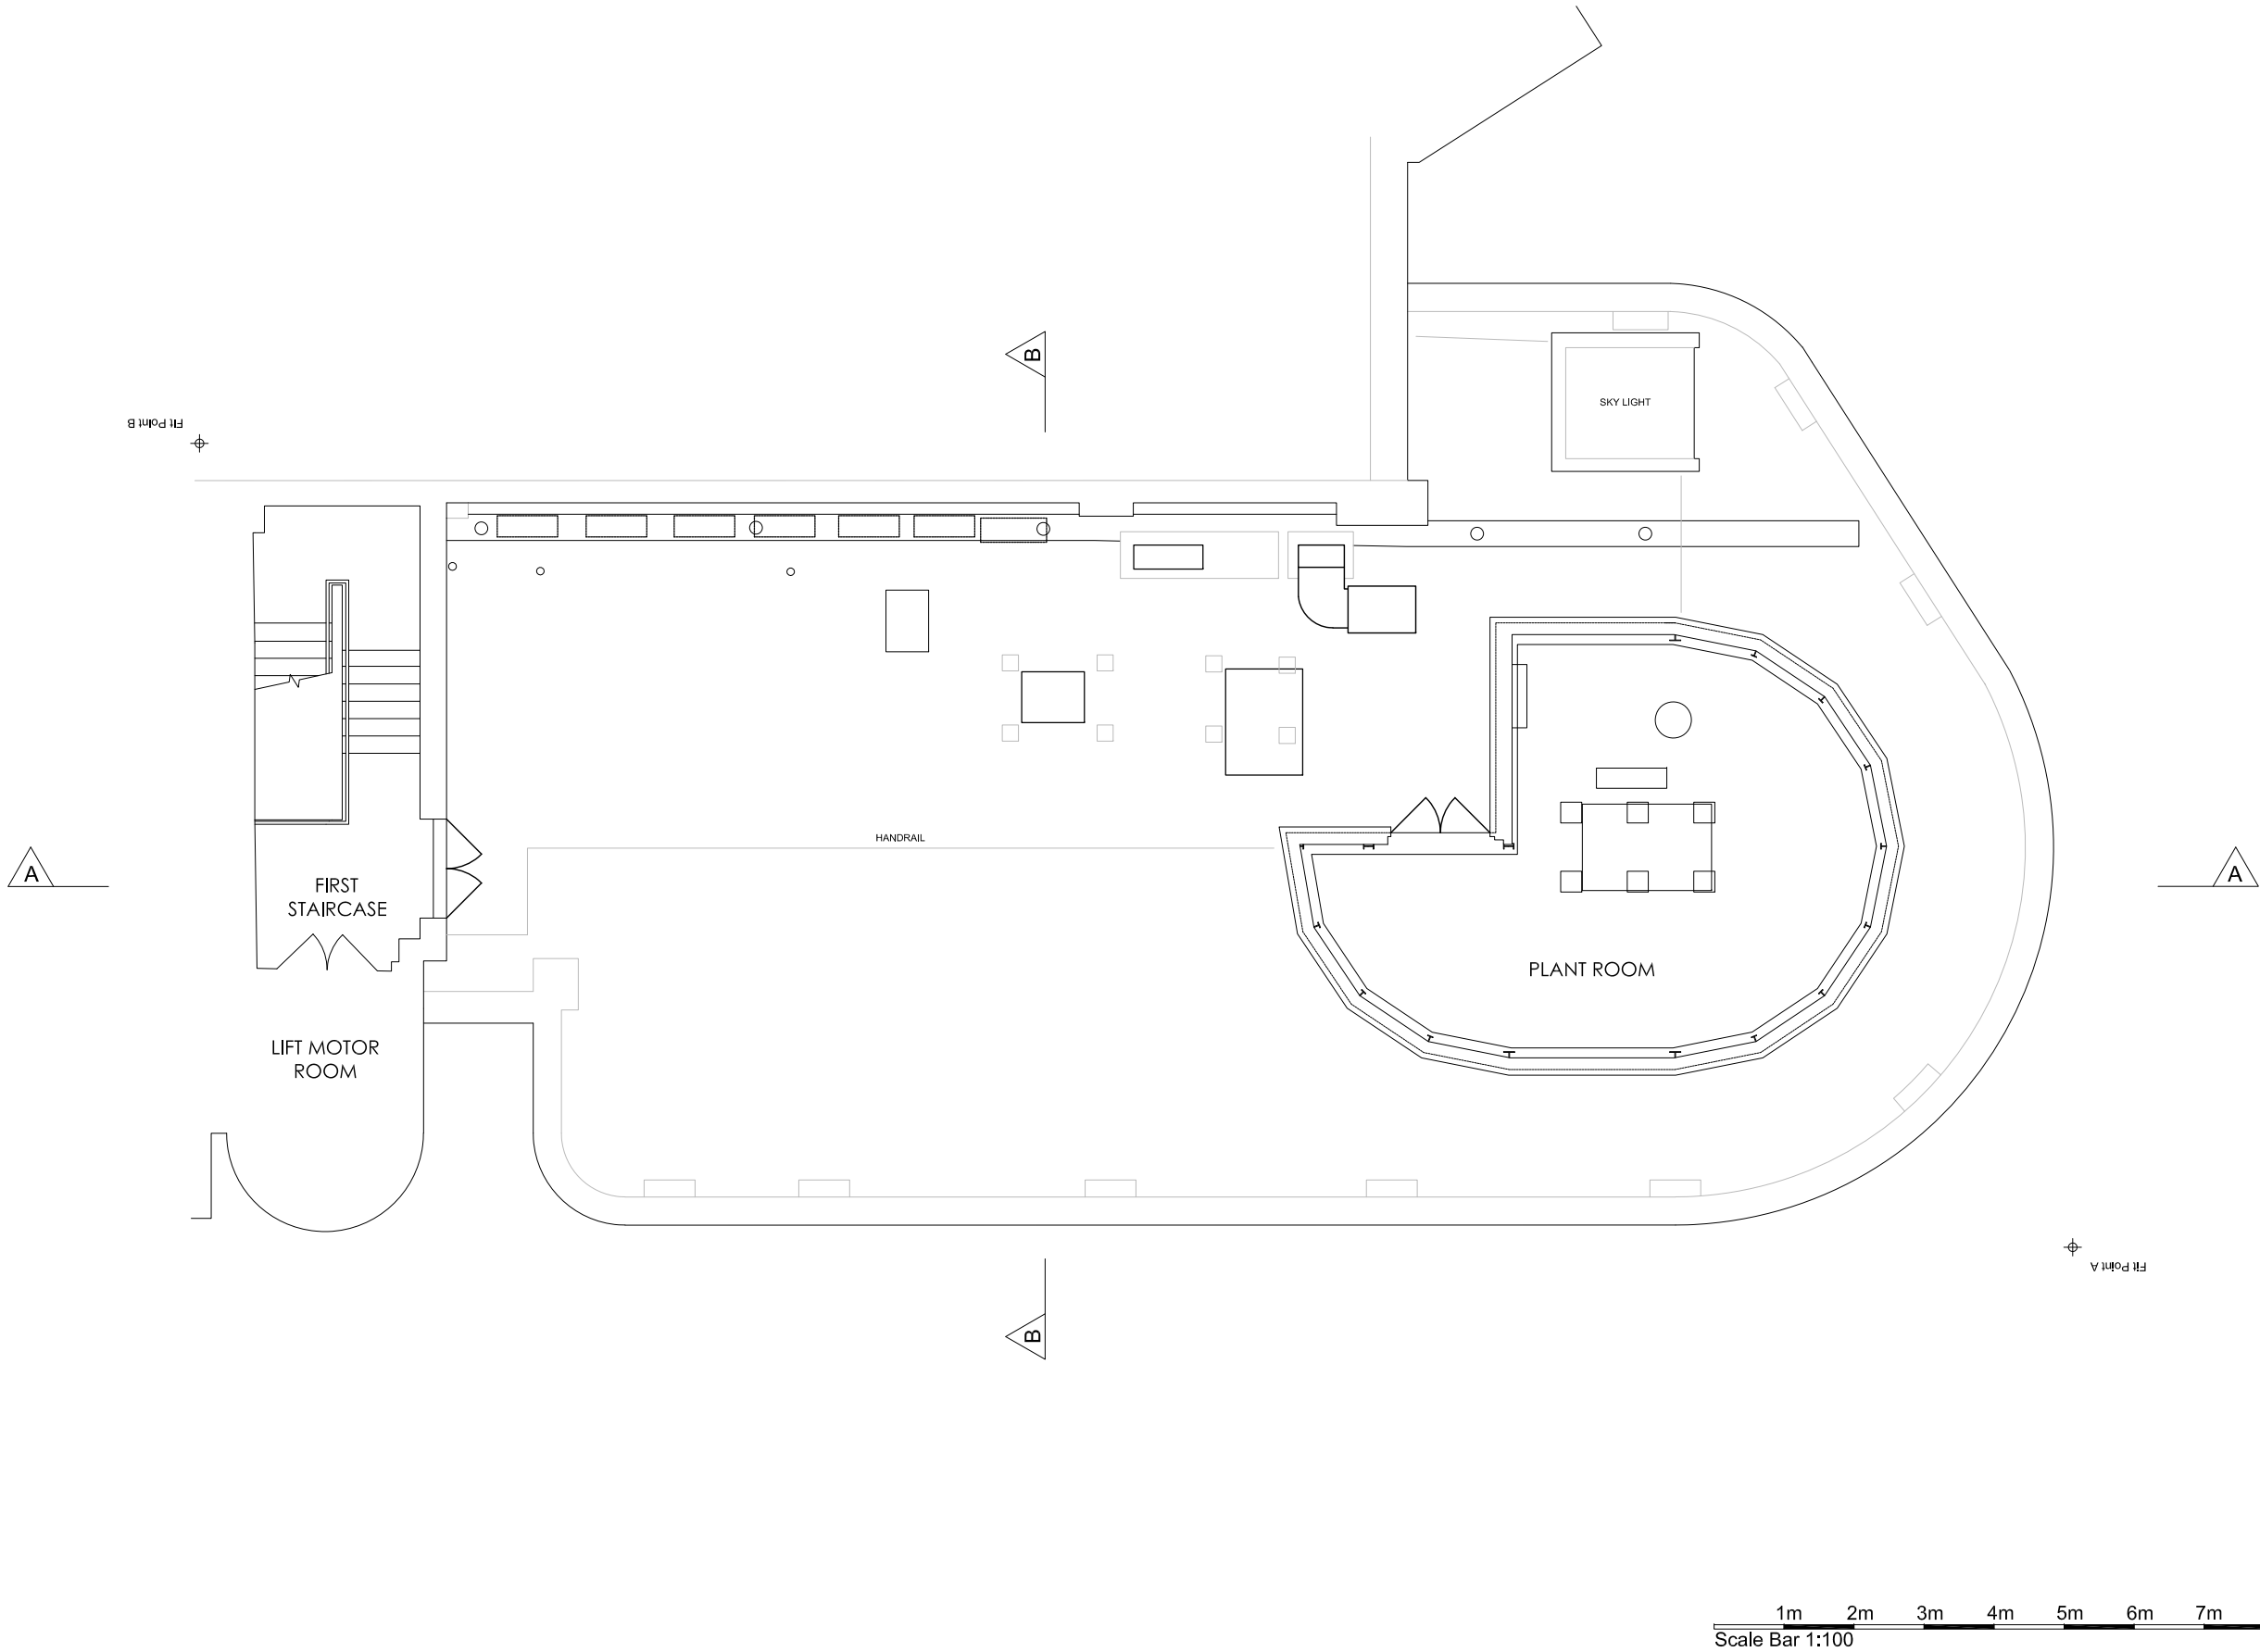

A	15/07/21	NORTH ARROW ADDED		CBG	TVT
Rev	Date	Description		Rev By	Chk'd By
Project Title		PROPOSED OFFICE CONVERSION			
		2-4 KINGS ROAD READING RG1 3AA			
Client		PINEMACE			
Status		PLANNING			
Scale		1:100	Drawing Size	A3	
Date	02/07/2021	Drawn By	CBG	Checked	TVT
Drawing Title		EXISTING ROOF PLAN			
Job-Dwg No		17251- 106			Rev A

- ☐ 2 St. Johns North,
Wakefield, WF1 3QA
t. 01924 291800
- ☐ Carvers Warehouse, 77 Dale Street,
Manchester, M1 2HG
t. 0161 2388555
- ☐ The Old Rectory, 79 High Street,
Newport Pagnell, MK16 8AB
t. 01908 211377
- ☒ 101 London Road,
Reading, RG1 5BY
t. 0118 9507700
- ☐ 10 Gees Court, St Christophers Place,
London, W1U 1JJ
t. 0207 4091215

