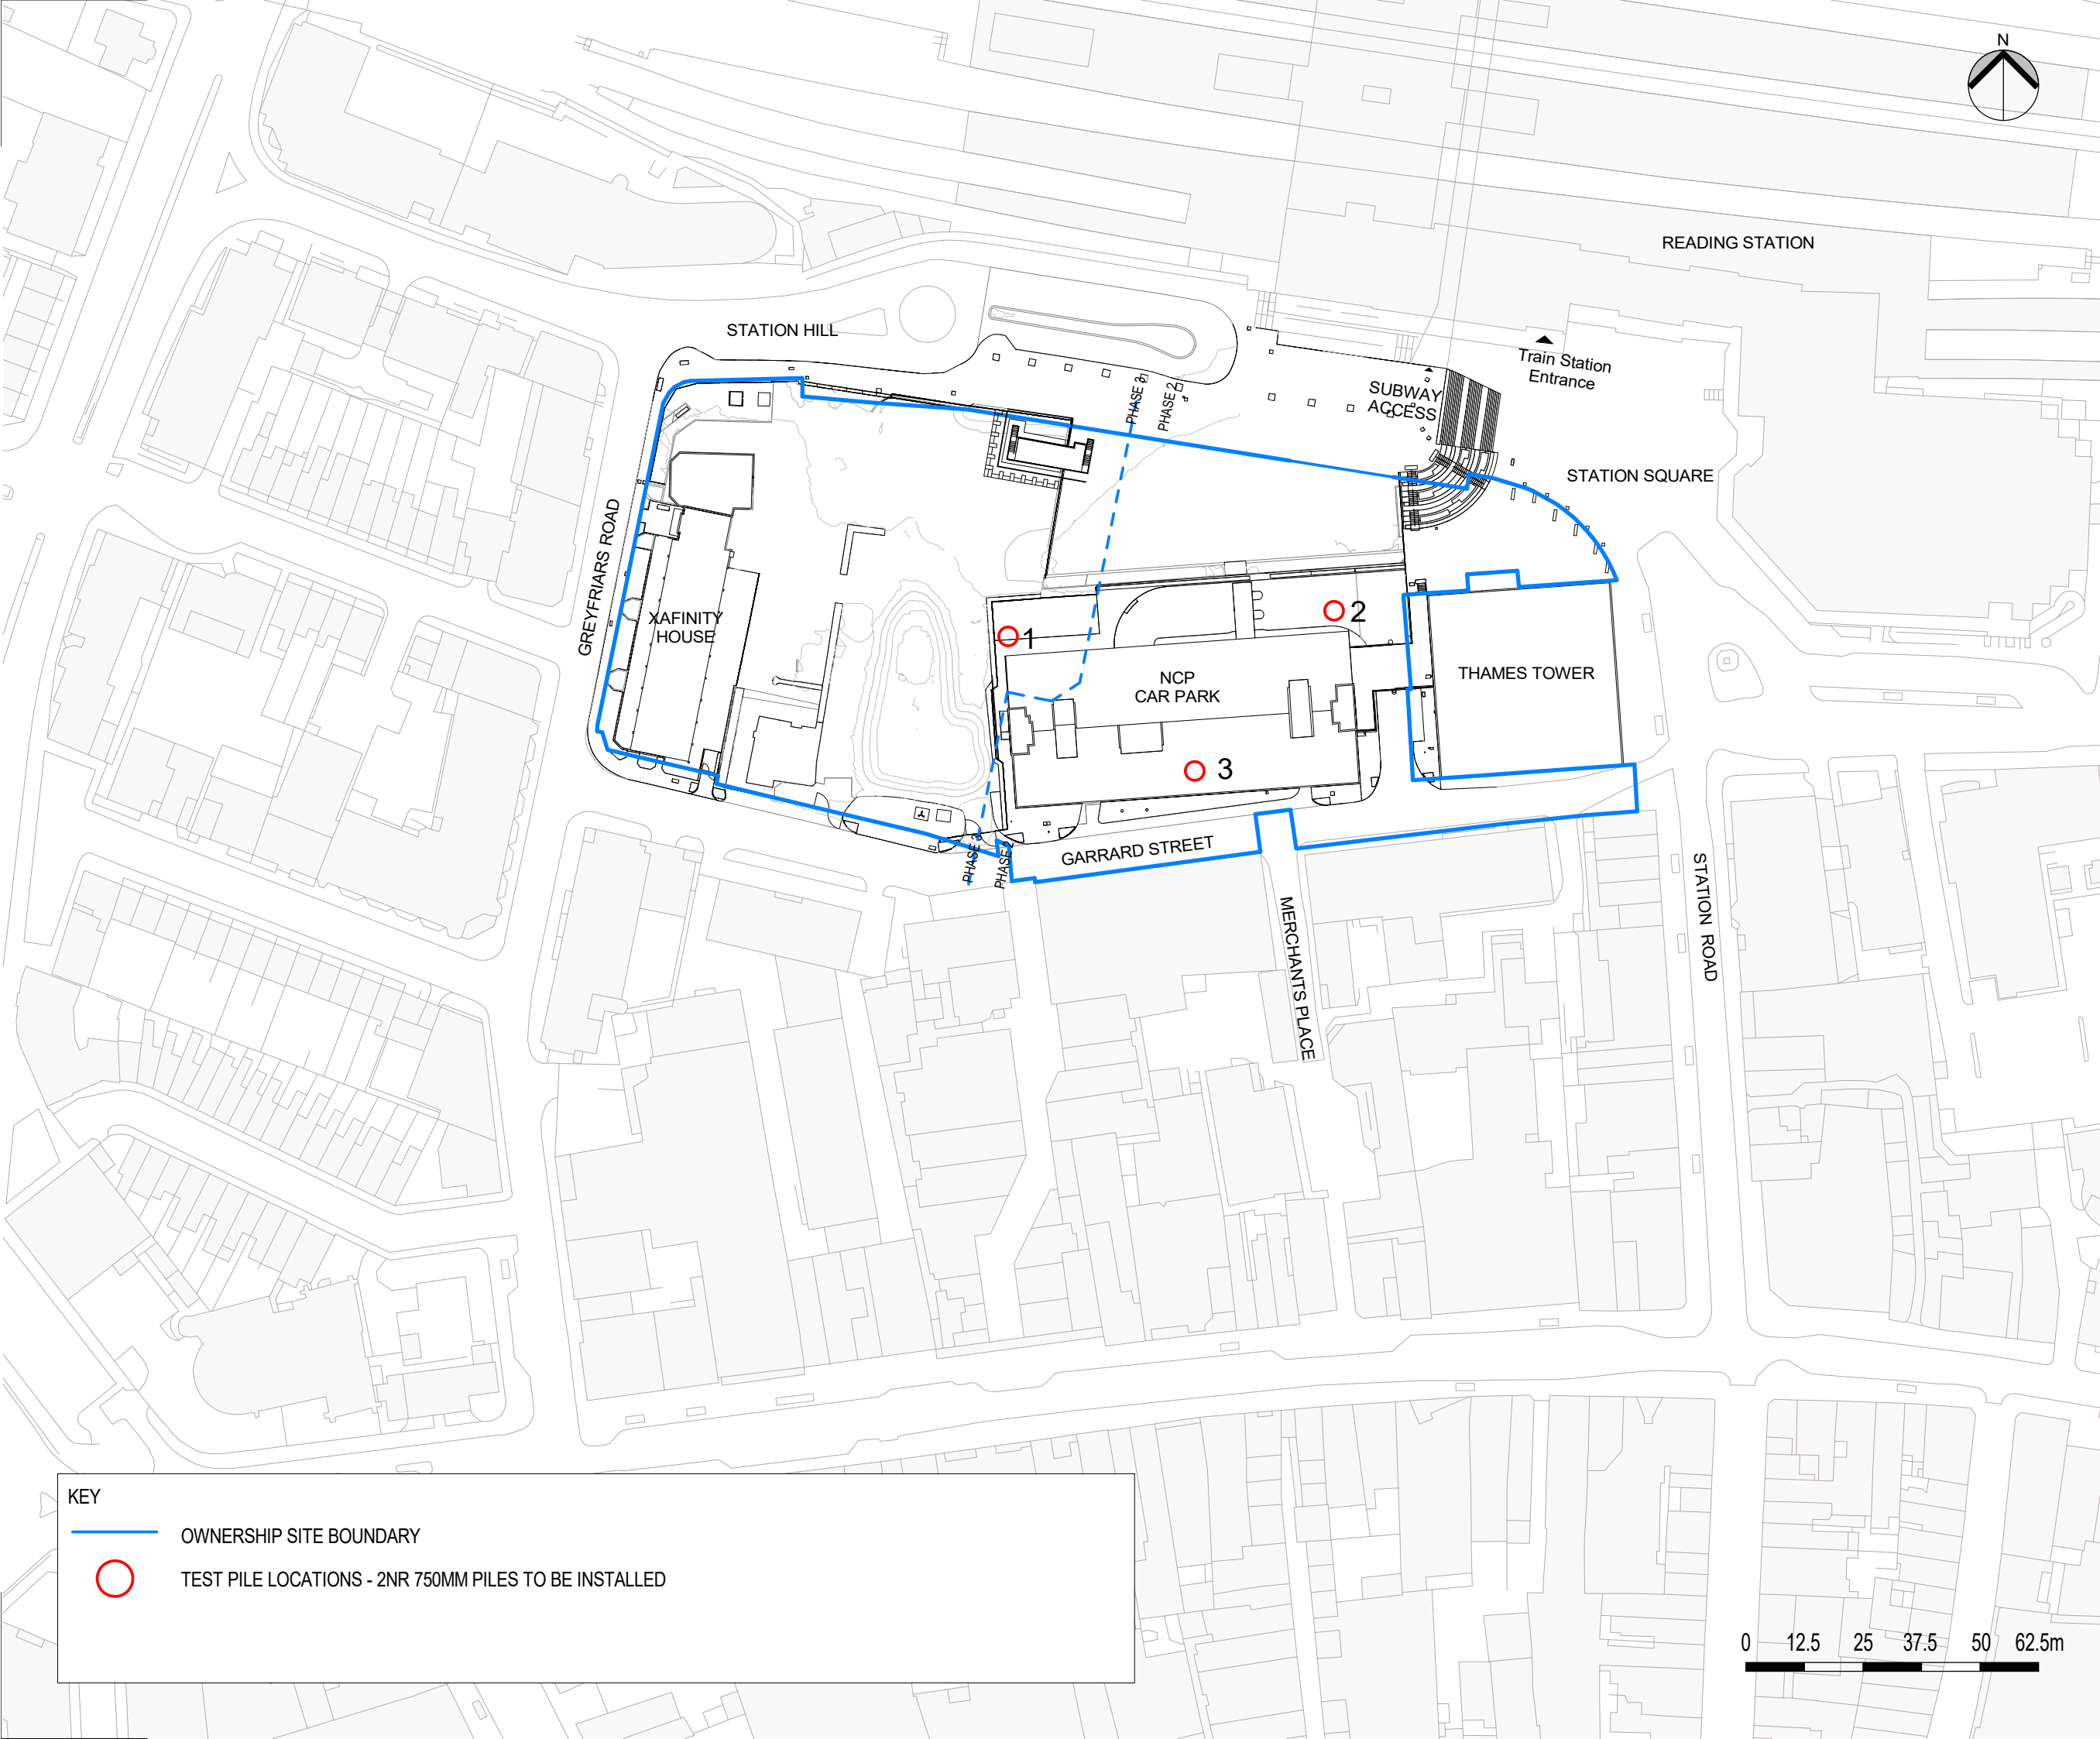


GENERAL NOTES

All rights reserved.

All drawings and written material appearing here, constitute original and unpublished work of the Architect and may not be duplicated, used or disclosed without written consent of the Architect.

Notes and material designations are typical for similar conditions unless otherwise indicated.

Do not scale from this drawing.

T11	06/10/21	SCALE REVISED
T10	20/09/21	FIRST ISSUE
REV NO.	DATE	DESCRIPTION

PROJECT

STATION HILL NORTH, READING

CLIENT

SH READING MASTER LLP

CALLISONRTKL

A DESIGN CONSULTANCY OF ARCADIS

CallisonRTKL,
25 Farringdon Street, 10th Floor, London, EC4A 4AB, T:
+44(0)20 7306 0404

SHEET IDENTIFICATION

TITLE

PILING APPLICATION SITE PLAN

STATUS

FOR INFORMATION

PROJECT NUMBER
050-170073

DATE DRAWN: 09/20/21
SCALE @ A3: 1:1250
DRAWN BY: AR
CHECKED BY: MD

DRAWING NUMBER

PROJECT ORIGINATOR ZONE LEVEL TYPE
SHRN - CRL - S2 - ZZ - PL

ROLE NUMBER REVISION
A - 0112 - T11

KEY

OWNERSHIP SITE BOUNDARY

TEST PILE LOCATIONS - 2NR 750MM PILES TO BE INSTALLED

