


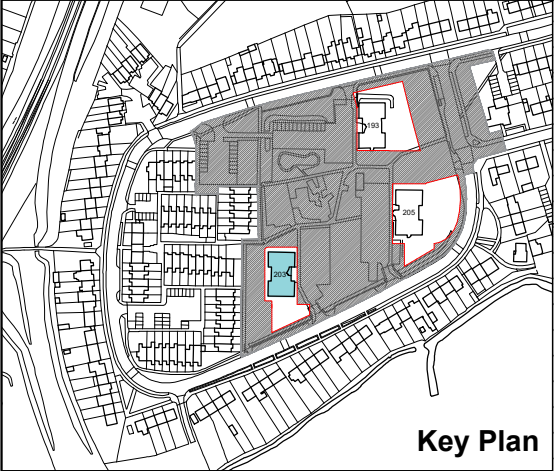

LEGEND:

Phase 2 Application Boundaries -
Refurbishment of existing homes

Site Area Calculations:

Wensley Court Site0.158 ha

Riversley Court Site0.192 ha.


Irving Court Site0.112 ha.

PHASE 2 SITE AREA0.462 ha

Phase 1 Extents - New build homes &
site wide improvements
(Approved - Planning re: 200122)

All site boundaries to be confirmed with Reading Borough Council prior to the commencement of any works.

Existing survey information provided for typical areas only.
All measurements to be confirmed on site.

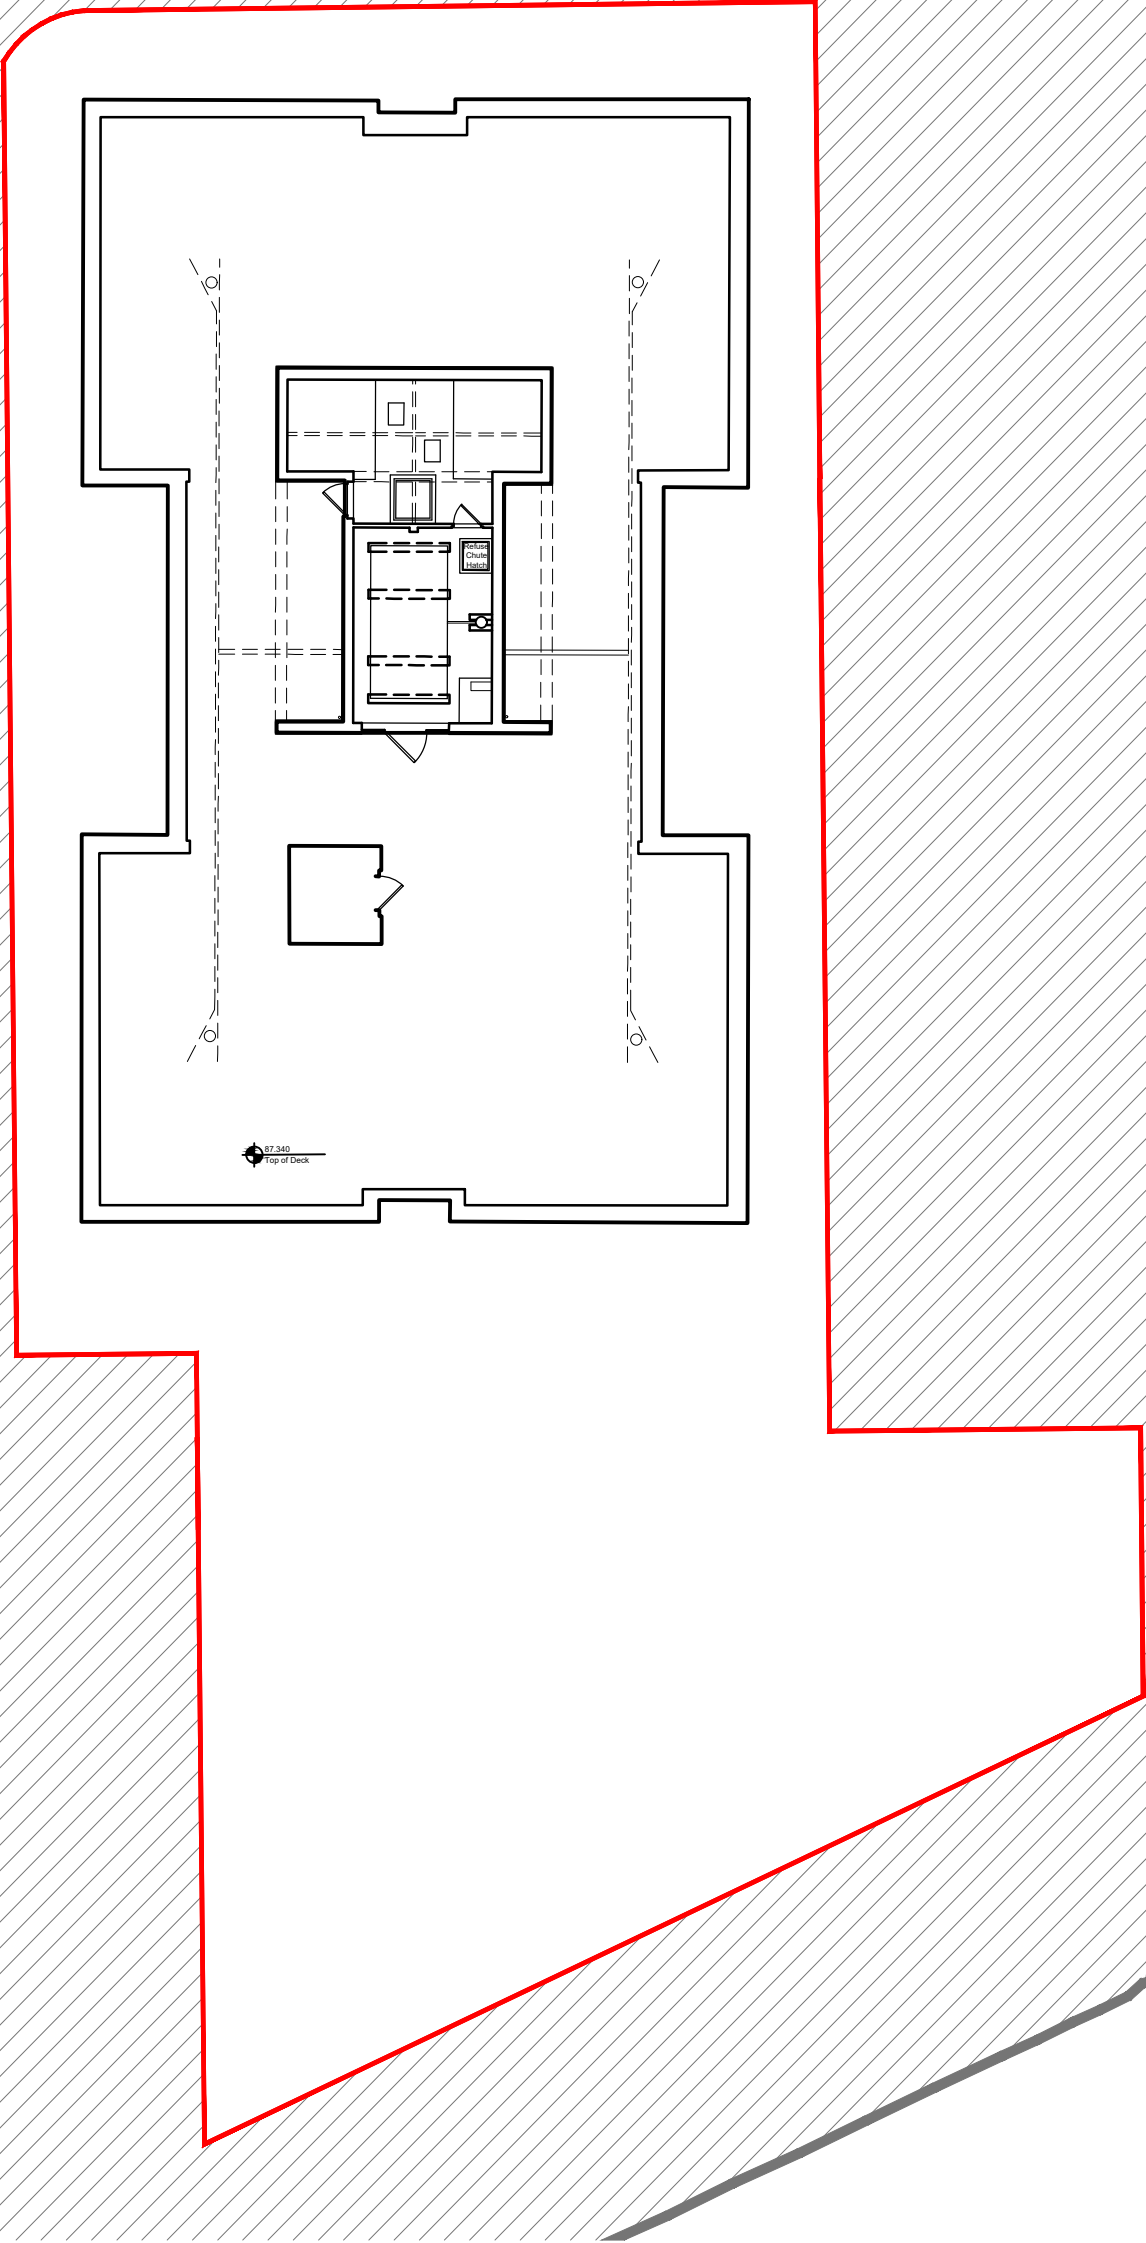

0065

Existing Roof Plan

01

Irving Court 203

Rev	Date	Drawn	Description
-	03/03/21	FJM	Initial Issue
A	31/03/21	RUH	ISSUE FOR PLANNING

Notes:
Do not scale from drawings unless by agreement with HTA. Use figured dimensions only. Check all dimensions on site prior to commencing the works. Drawing to be read in conjunction with other relevant consultant information.

This drawing is the copyright of HTA Design LLP and must not be copied or reproduced in part, or in whole, without the express permission of HTA Design LLP. Drawing to be read in conjunction with specification.

Existing Roof Plan

drawing title 203 Irving Court, Reading

client / project
Reading Borough Council
Coley Rise Refurbishment

HTA-A_DR_0065

drawing number

1 : 200 @ A3
Scale

RBC-CRR
project number

A

revision

RUH
originated by

FOR PLANNING

status

HTA Design LLP
www.hta.co.uk
London | Edinburgh | Manchester | Bristol

