
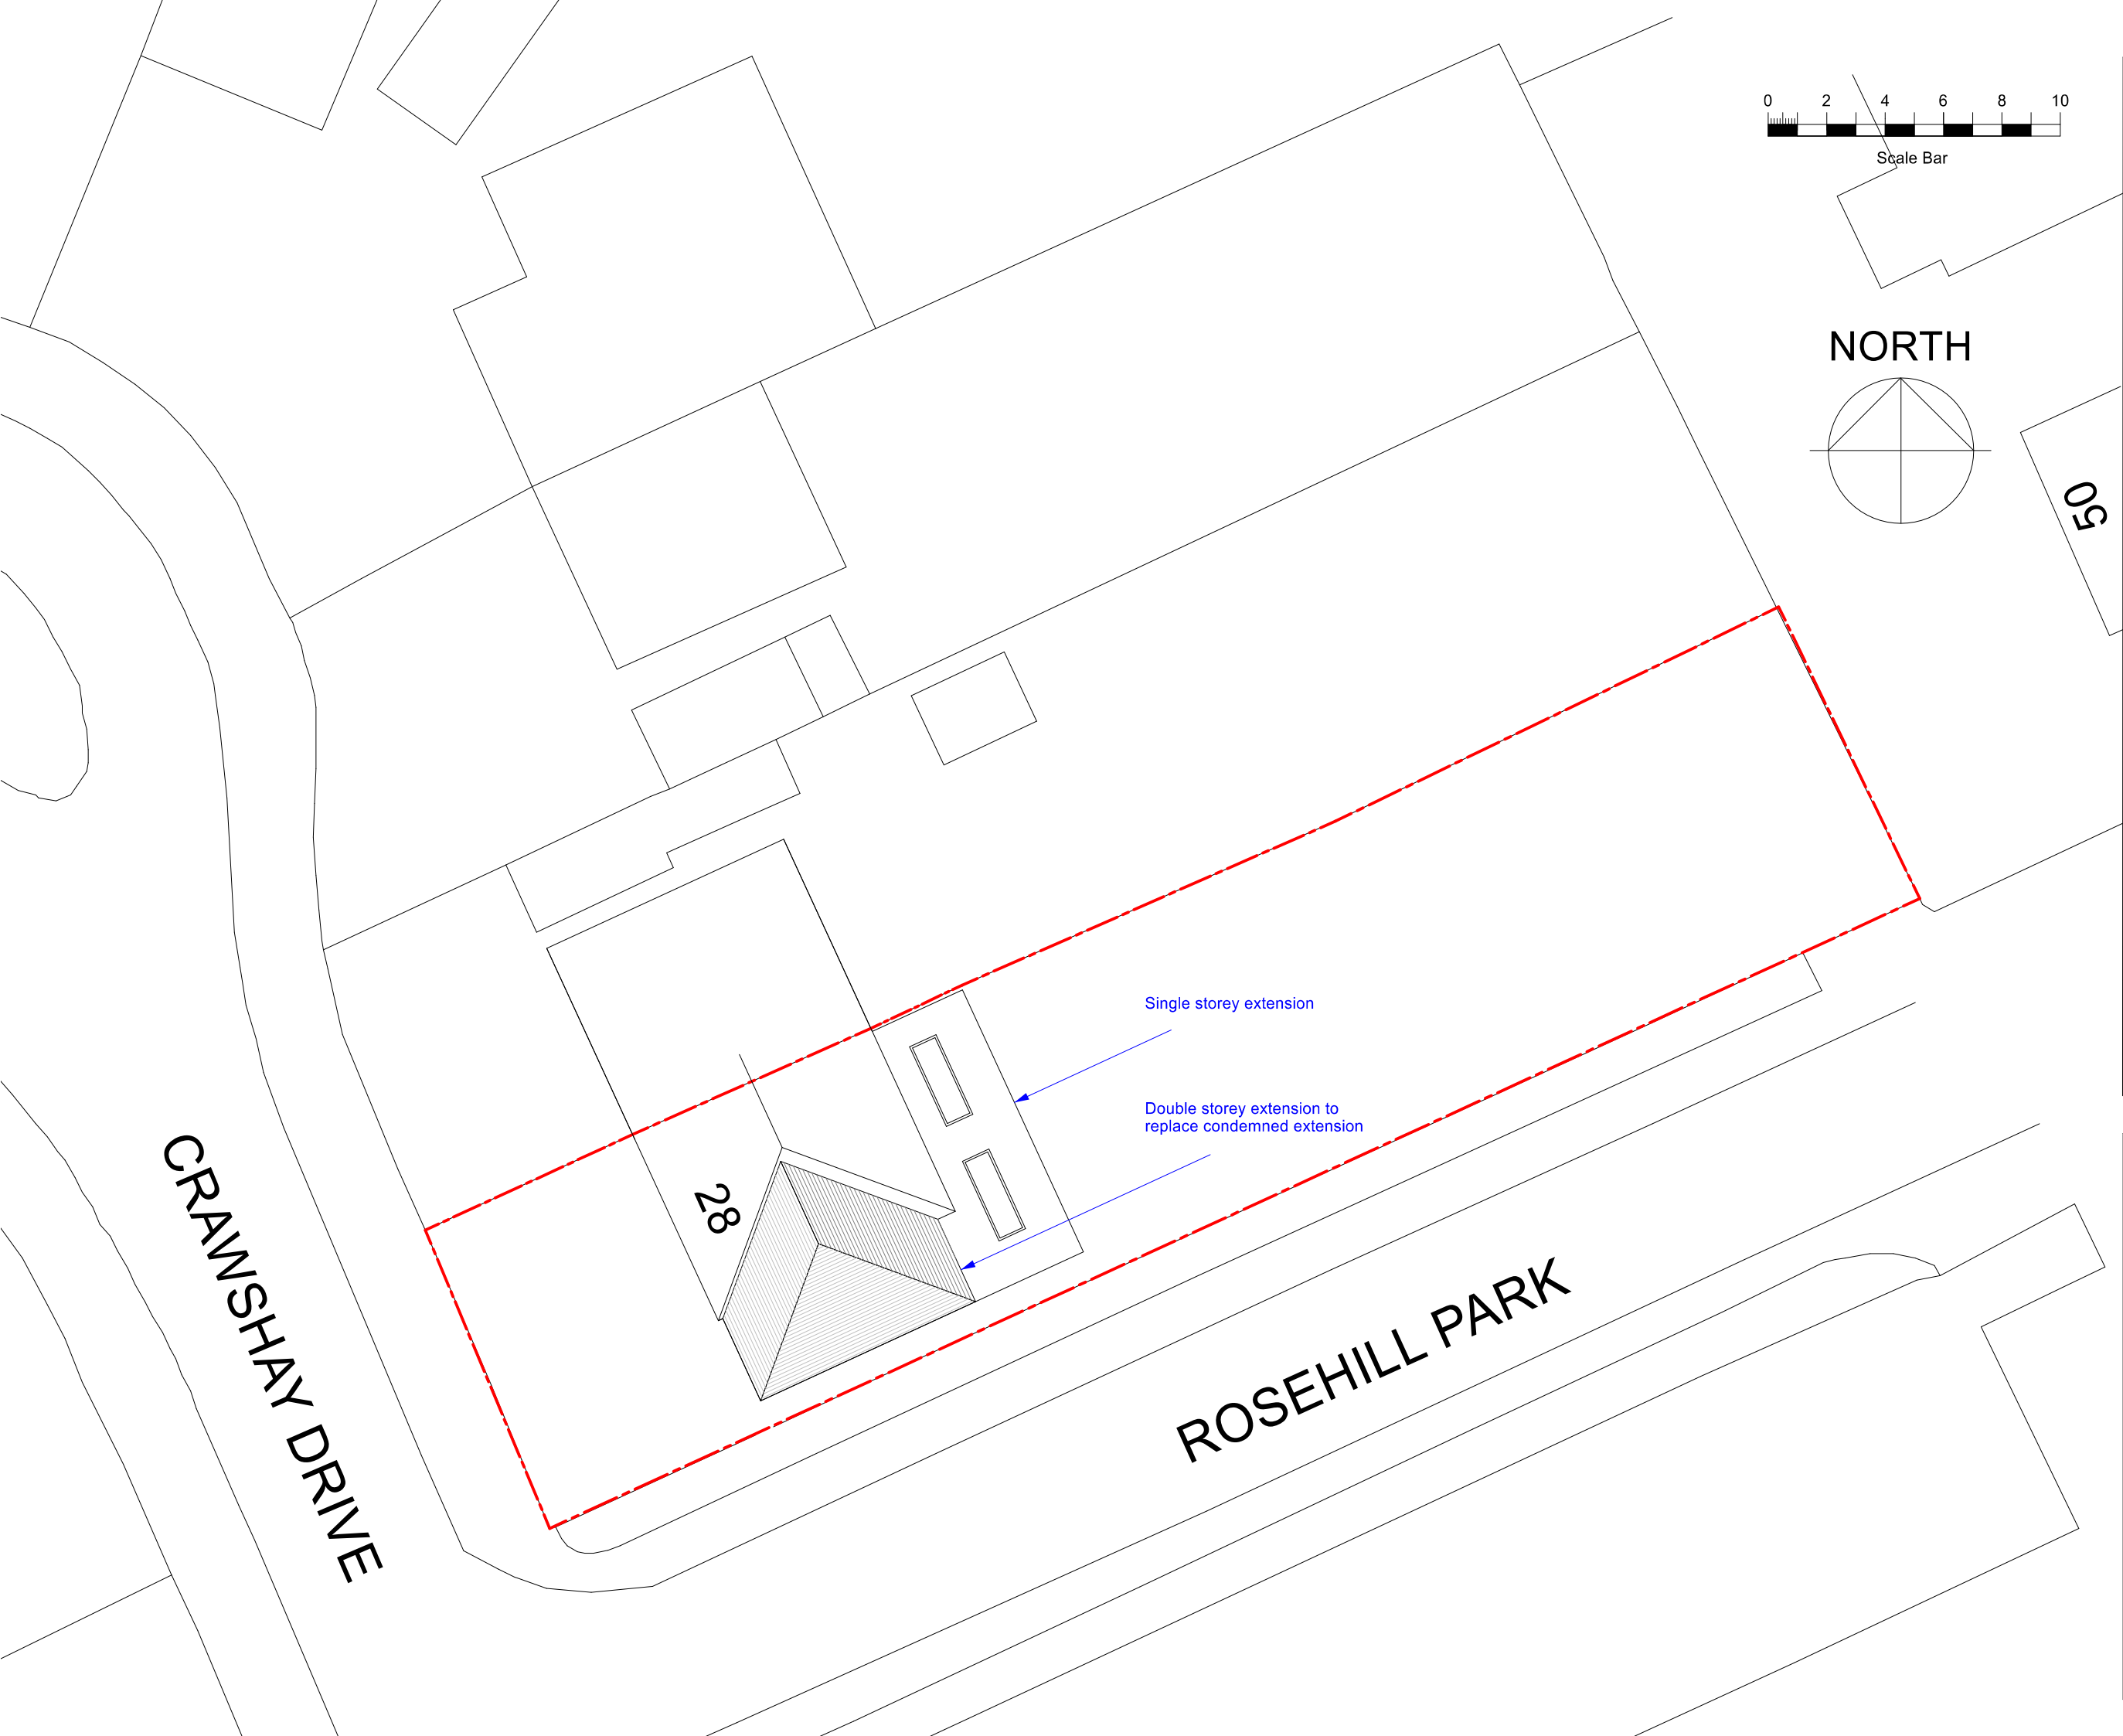


NORTH

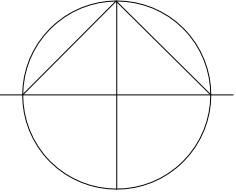

50

Notes

All dimensions to be checked on site before work commences.
Copyright reserved.

REV	DATE	REVISION
A	07/21	First Issue

B-DBM

Project
Alterations and extension to;
28 Crawshay Drive
Emmer Green,
RG4 8SX

Client
Mrs P Costa

Drawing Title
Site Plan

Drawing No.
507-103

Date
Jul 21

Page / Scale
A3 / 1:200

Drawn
MB

Revision
A

6 Rushmere Cottages, Woodley, RG5 4BZ
info@b-dbm.co.uk www.b-dbm.co.uk
0118 9696857 07971177573