



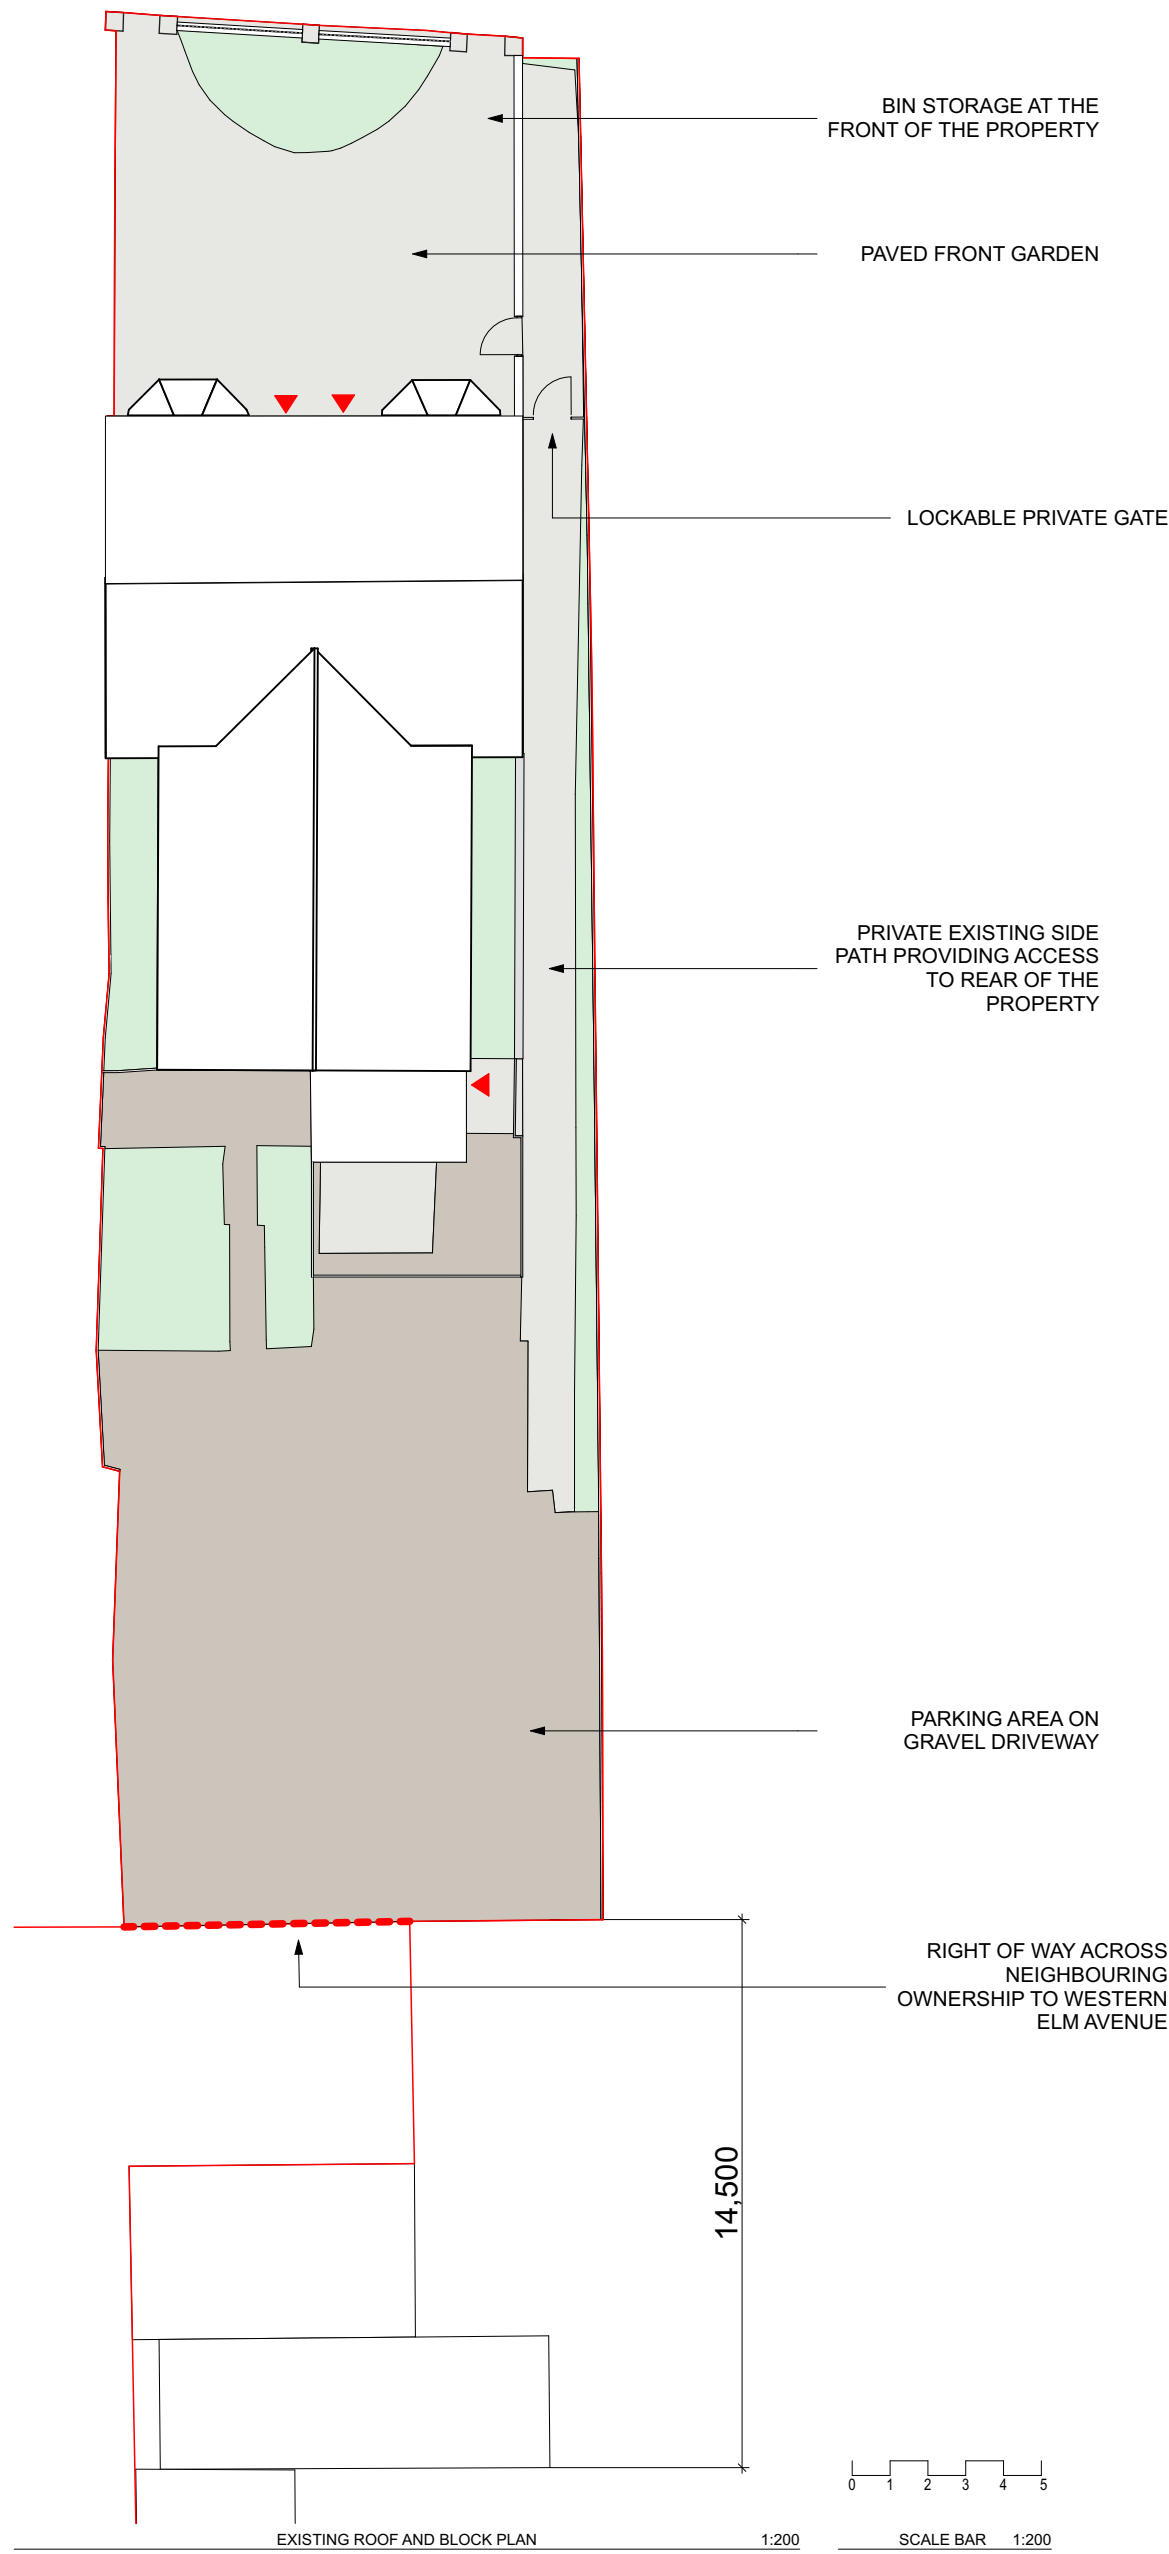


©Crown Copyright and database rights 2020 OS Licence no. 100059809

THIS DRAWING IS PREPARED FOR PLANNING SUBMISSION ONLY.
THIS DRAWING IS BASED ON OS INFORMATION AND SURVEY BY TERRAIN GEOMATICS ONLY.
THE PROPOSAL IS SUBJECT TO PLANNING, BUILDING CONTROL, DETAILED DESIGN, CDM, LEGAL INVESTIGATIONS, SURVEY, ETC.
NO STRUCTURAL SURVEY, OR ADVICE HAS BEEN USED IN THE COMPILATION OF THESE DRAWINGS.
AREAS SHOWN ARE APPROXIMATE, AND SUBJECT TO DETAILED DESIGN. NOT FOR CONSTRUCTION.


©COPYRIGHT HIVES ARCHITECTS

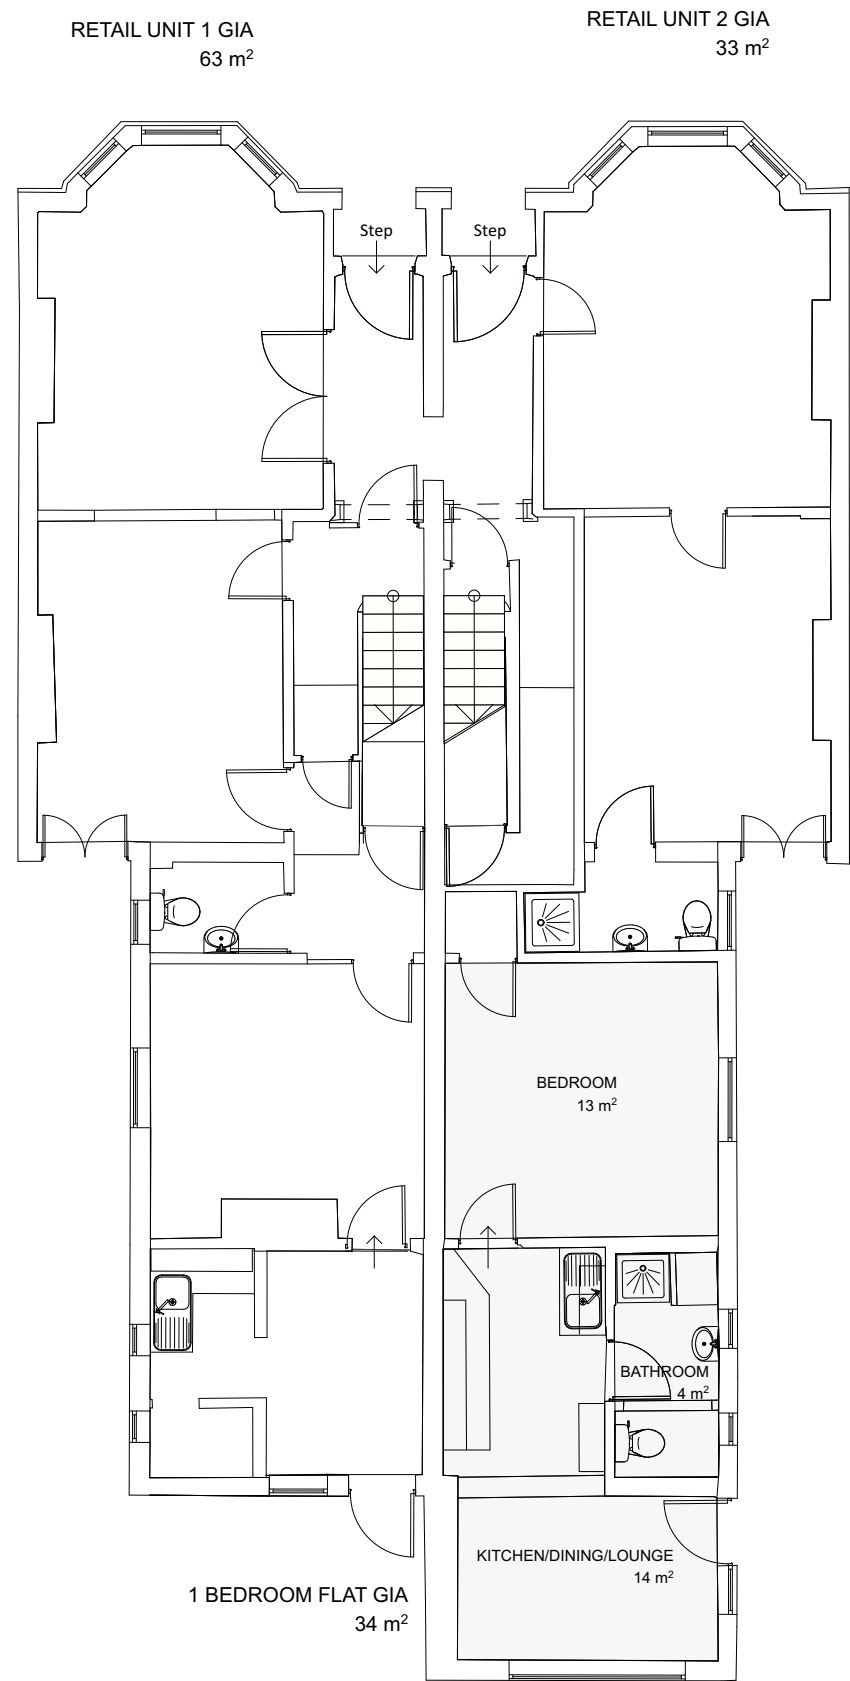


EXISTING GROUND FLOOR PLAN 1:100

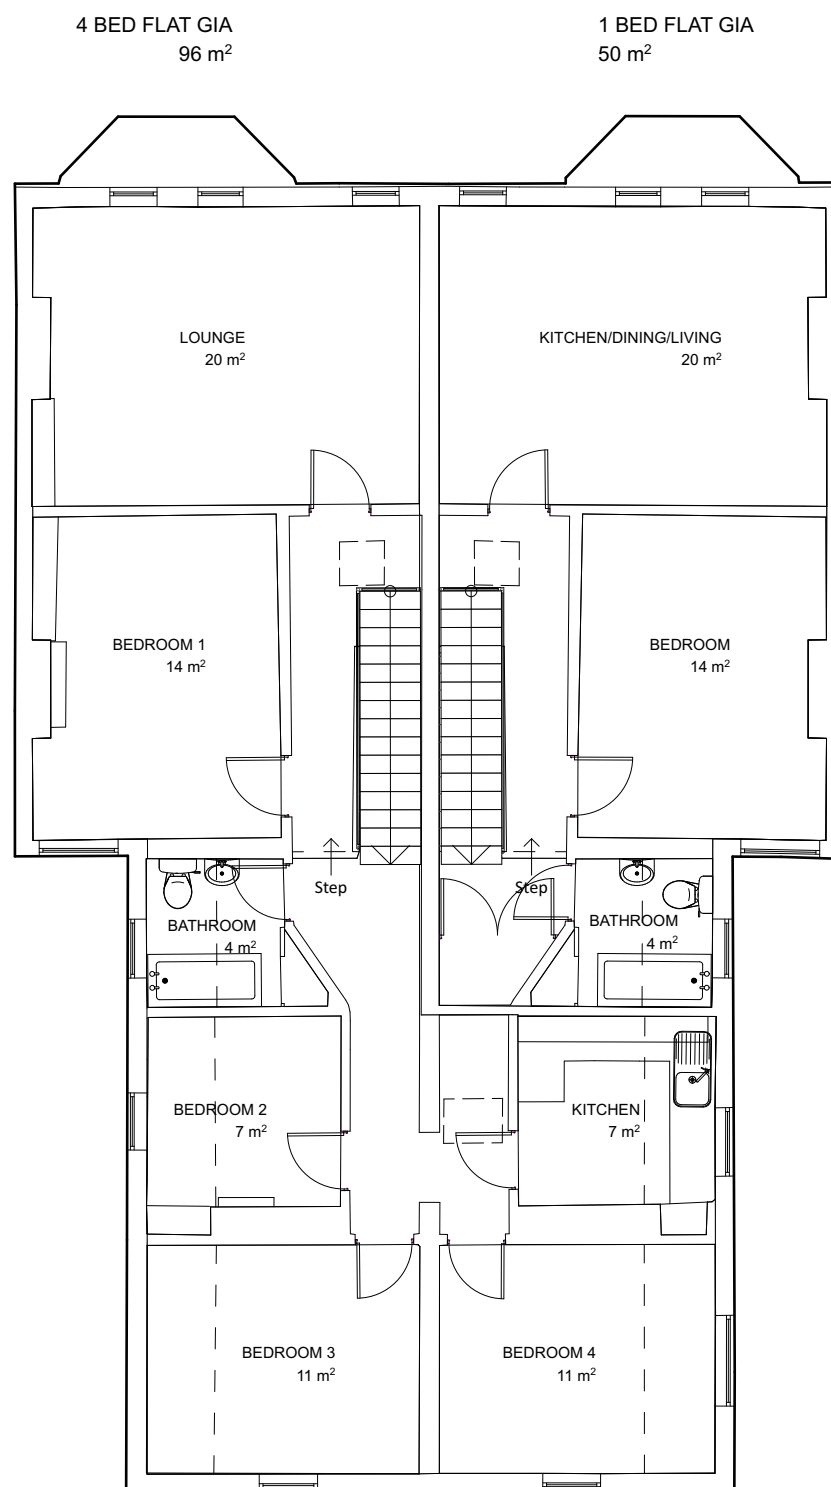

EXISTING FIRST FLOOR PLAN 1:100

 

©Crown Copyright and database rights 2020 OS Licence no. 100059809

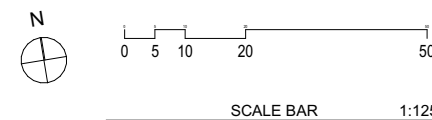

Revision
0302'21 P6 - ISSUED FOR PLANNING

Client
Aspan Properties Ltd

Job Title
**303 - 305 Oxford Road,
Reading, RG30 1AU**

Drawing Title
**Existing Block, Ground and First Floor
Plan**

Scale
1:100, 1:1250, 1:200 @ A2

Project Status
Planning Issue

Drawn
AD

Checked
HW

HIVES ARCHITECTS
SINCE 1934
Hives Architects LLP
29 Castle Street, Reading, RG1 7SB
0118 958 7331, admin@hivesarchitects.co.uk

Project Drawing Revision
2689 013P6