


NOTE
Any discrepancies between this drawing, specialist contractor's drawings and client's specification should be notified immediately.
All specialist contractors must visit site and be responsible for their own dimensions

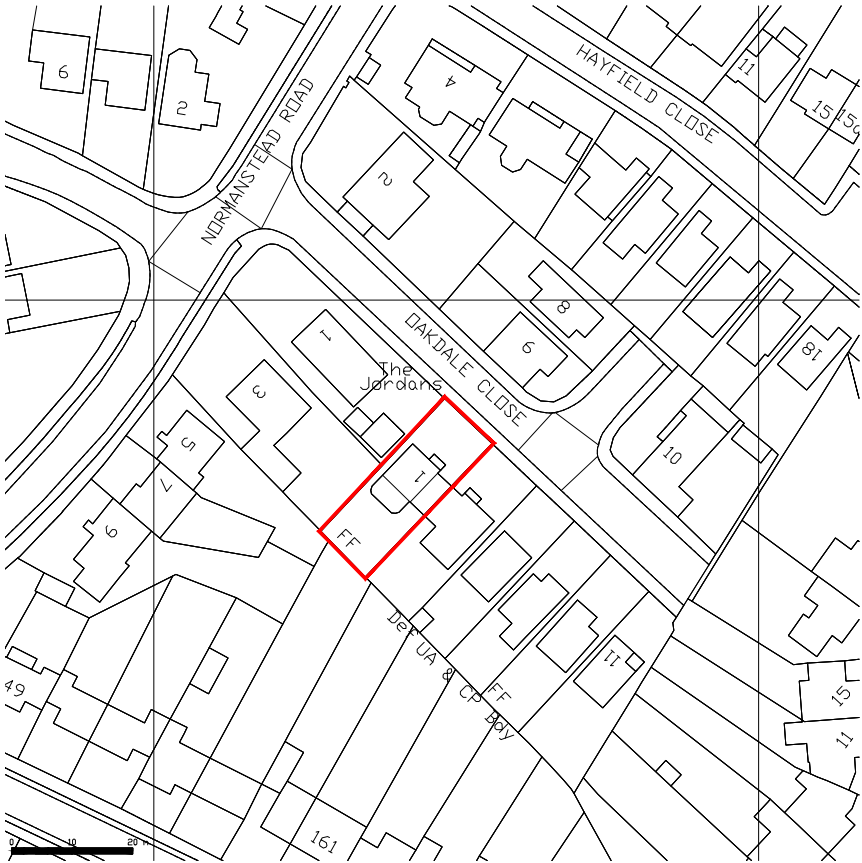


LOCATION PLAN (1:1250)

0 10 20 30 40 50 60 70 80 90 100
Scale m


REV.	DATE	COMMENTS
PROJECT 1 Oakdale Close, Tilehurst, RG31 5BZ		
PROJECT TITLE Garage conversion, single storey front extension including enclosed porch and first floor side extension		
DRAWING TITLE SITE & LOCATION PLAN		

SK-tec Ltd
Planning & Technical Services
58 Hilltop Road, earley, Reading, Berkshire, RG6 1DA
tel: 01183 759987, mob: 07714 100537
e-mail: steve@sk-tec.co.uk

CLIENT Mr & Mrs Barry	
SCALE As Shown (A3)	DATE June '21
DRG. No. 21/841-04	REV.

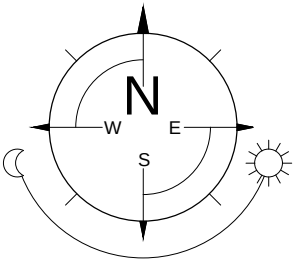

Crown Copyright and database rights 2018 OS 100047474

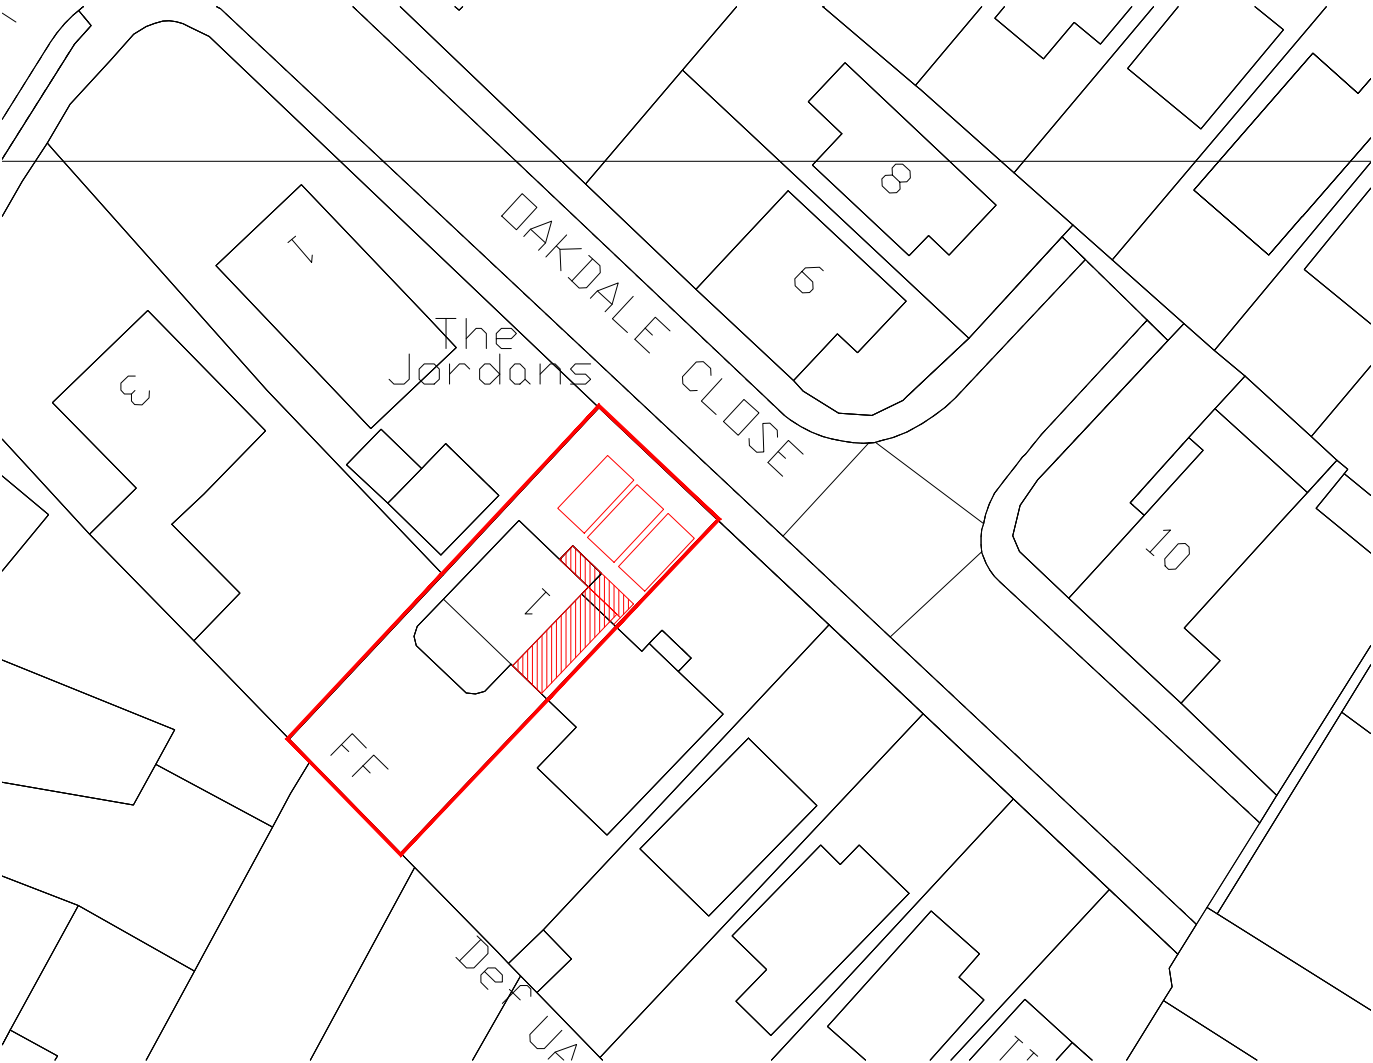

SITE PLAN (1:500)

0 5 10 15 20 25 30 35 40 45 50
Scale m