



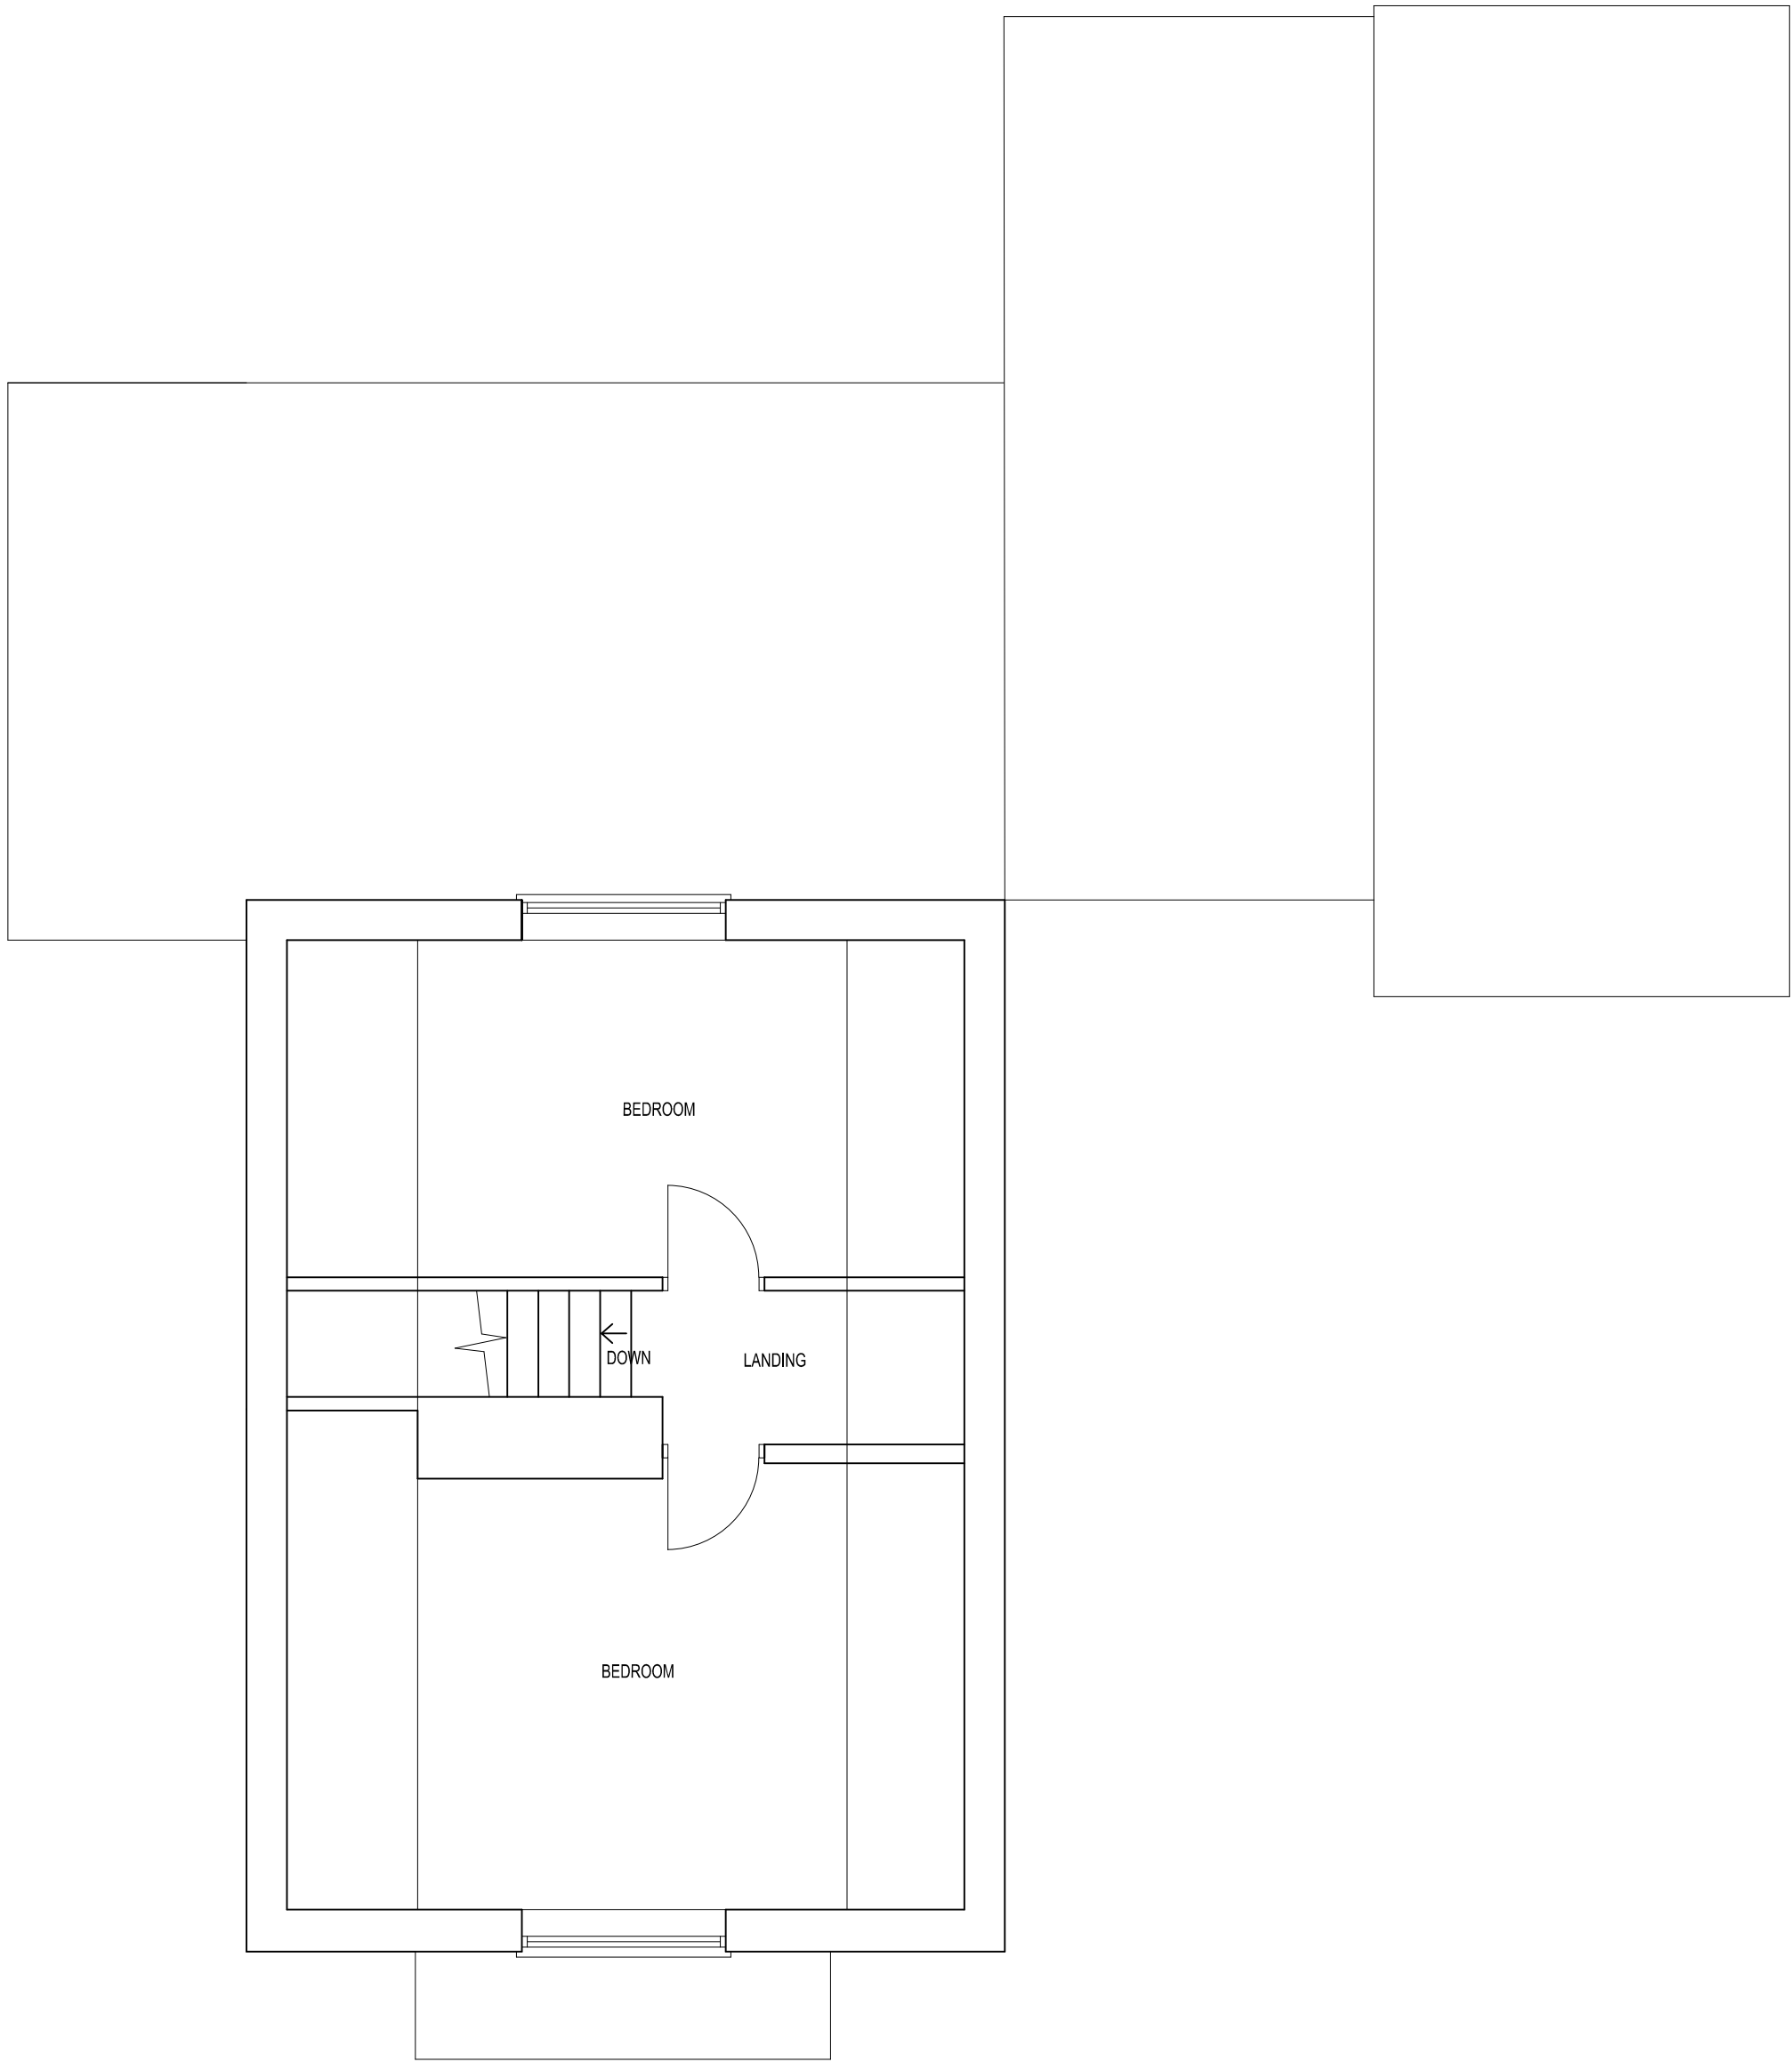

EXISTING FIRST FLOOR PLAN

 

PROJECT: 4 COPSE AVENUE CAVERSHAM RG4 6LX	DRAWING TITLE: EXISTING FIRST FLOOR PLAN	 CREATIVE DESIGN & STRUCTURE	UNIT 1, HENSON HOUSE, NEWTOWN ROAD HENLEY-ON-THAMES, RG9 1HG TEL: 01491411922	DRAWN: ER	DRAWING NO. 12721-02	REV.
				SCALE: 1:50 @ A2		
				DATE: APRIL 2021		
				STATUS: PLANNING		