



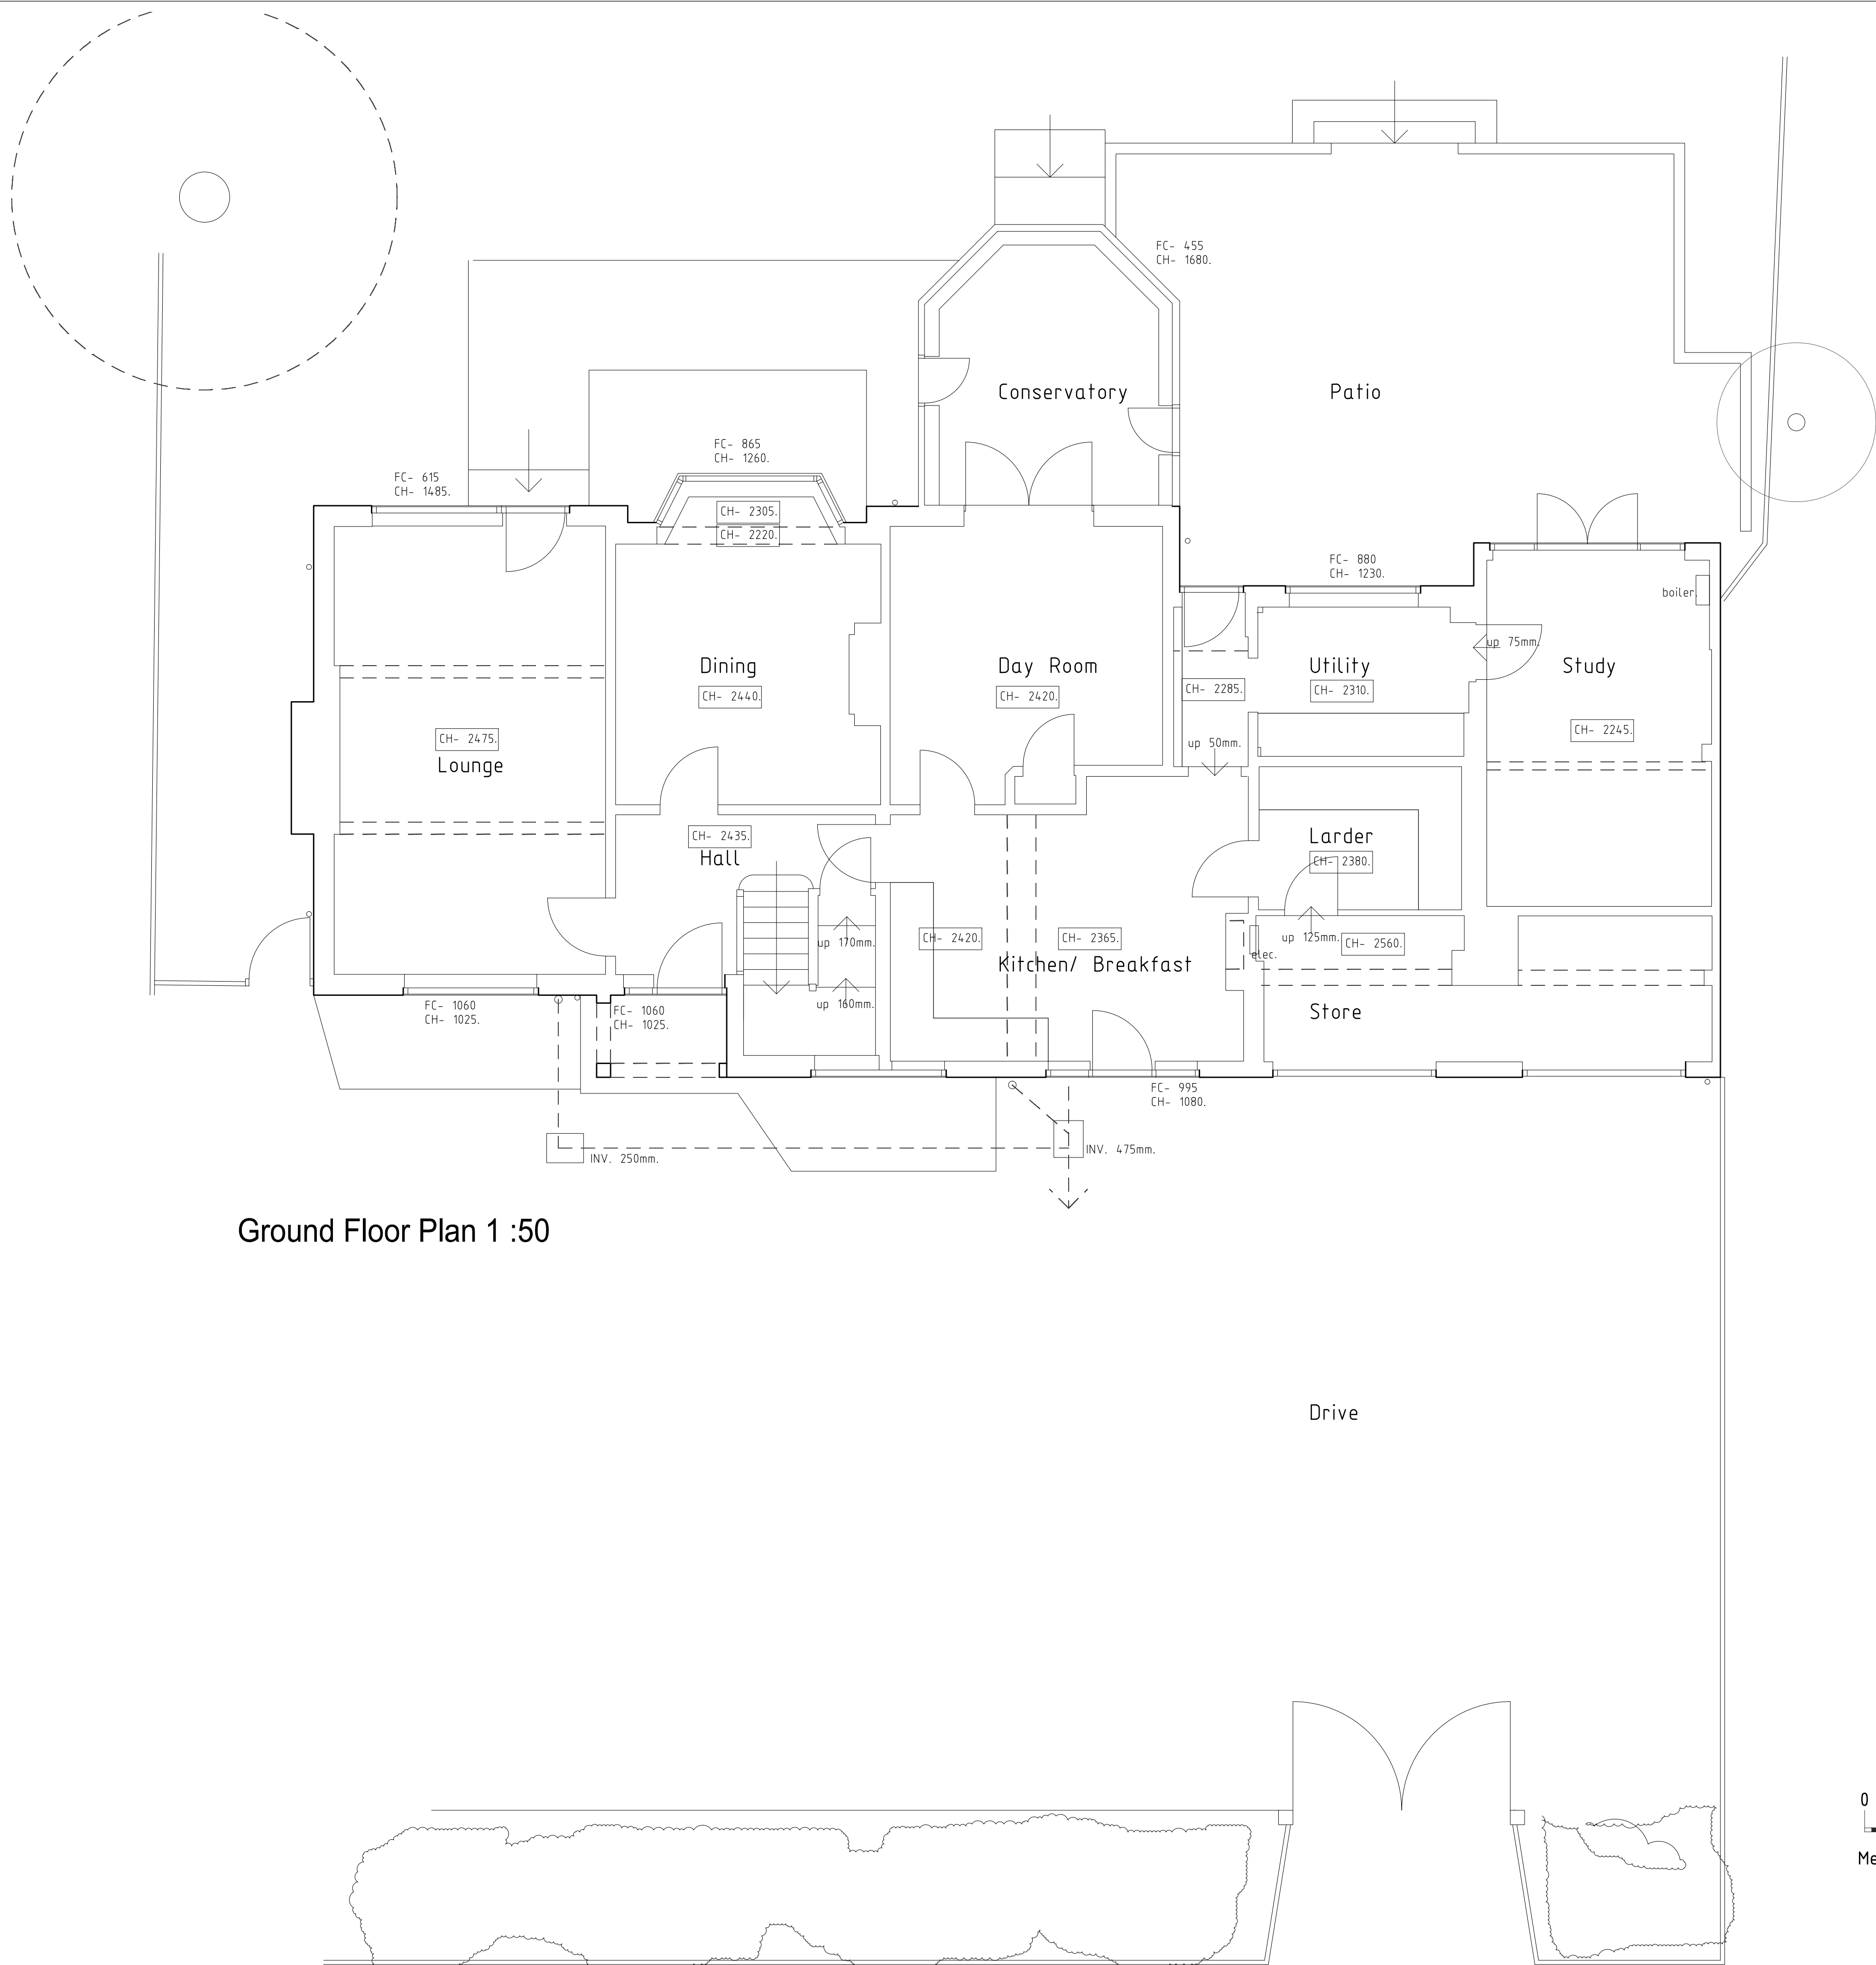

Ground Floor Plan 1 :50

Drive

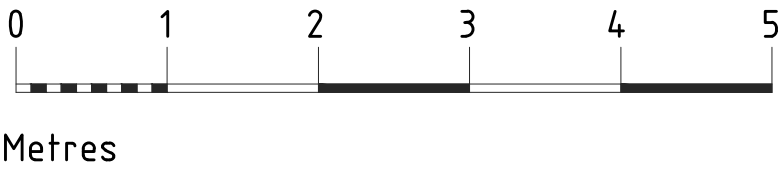

	Date	Revision
© copyright		
Client	Mr & Mrs M Baynes	
Job Title	35 Woodcote Road, Caversham RG4 7BB.	
Drawing Title	Survey As Existing Ground Floor Plan	
Scale	1 : 50	
Date	Oct 2020	Drawn by JRB
Drawing No.	S/20/ 01	Rev. -