


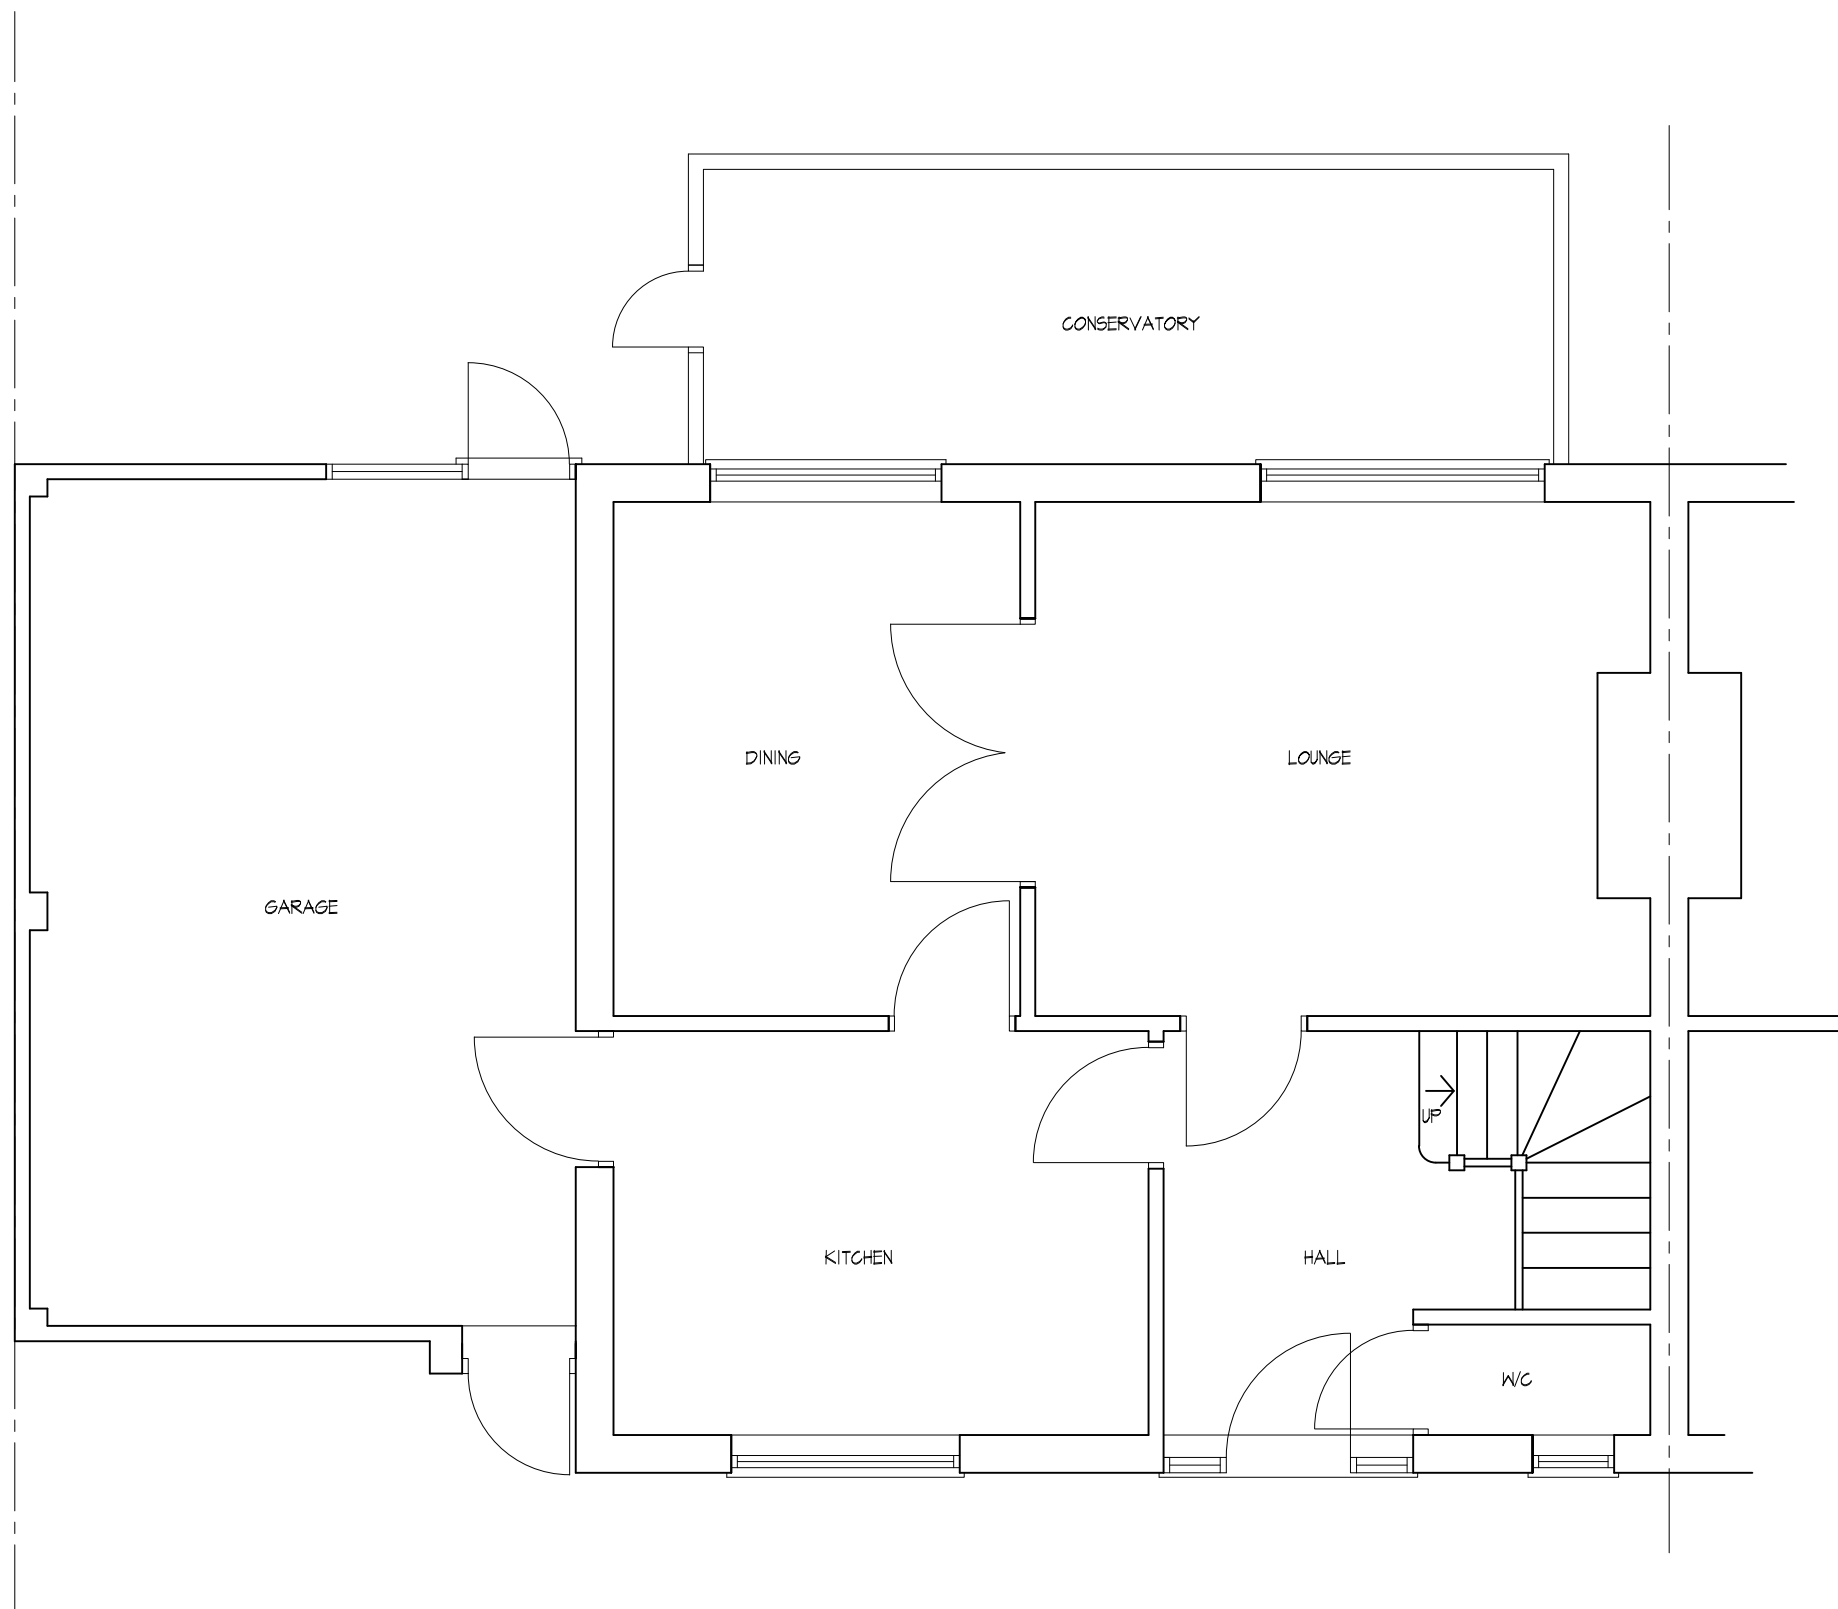

EXISTING GROUND FLOOR PLAN

PROJECT: 47 KNIGHTS WAY EMMER GREEN READING RG4 8RJ	DRAWING TITLE: EXISTING GROUND FLOOR PLAN	 CREATIVE DESIGN & STRUCTURE UNIT 1, HENSON HOUSE, NEWTOWN ROAD HENLEY-ON-THAMES, RG9 1HG TEL: 01491411922			DRAWN: EB SCALE: 1:50 @ A3 DATE: DECEMBER 2020 STATUS: PLANNING	DRAWING NO. 38720-01 REV.
--	---	--	--	--	--	--