


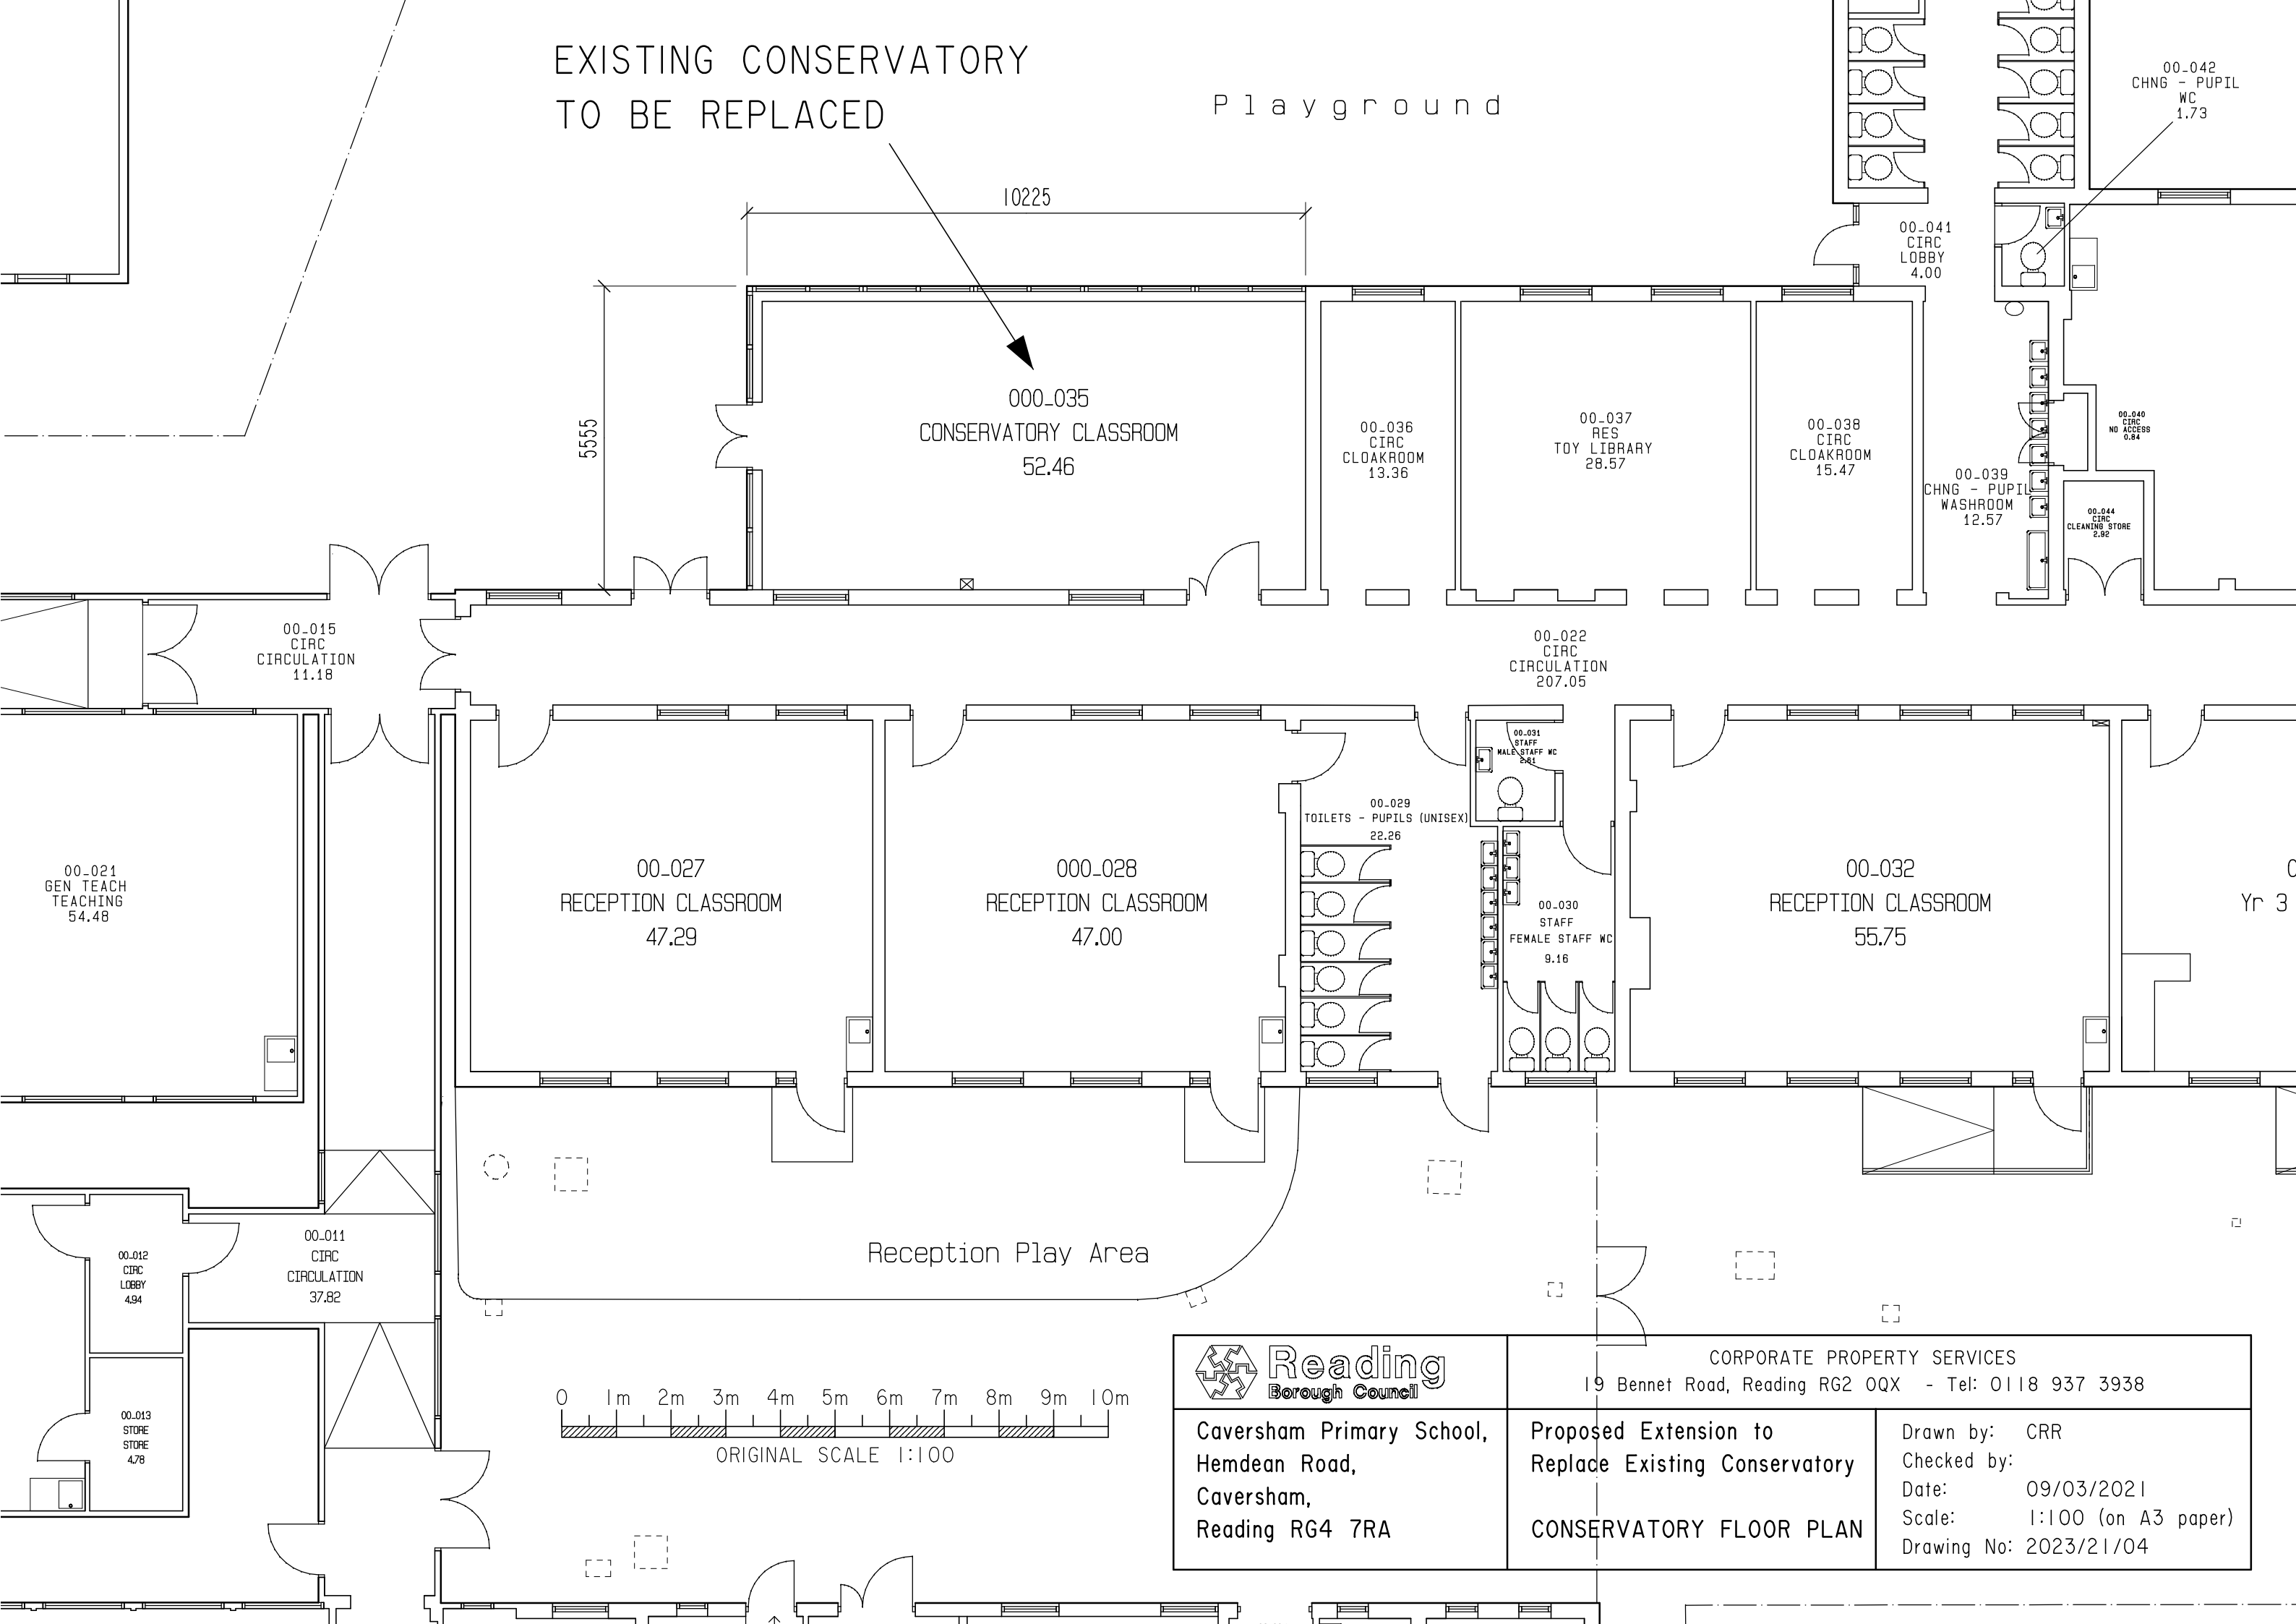

 Reading Borough Council		CORPORATE PROPERTY SERVICES 19 Bennet Road, Reading RG2 0QX - Tel: 0118 937 3938	
Caversham Primary School, Hemdean Road, Caversham, Reading RG4 7RA		Proposed Extension to Replace Existing Conservatory CONSERVATORY FLOOR PLAN	Drawn by: CRR Checked by: Date: 09/03/2021 Scale: 1:100 (on A3 paper) Drawing No: 2023/21/04